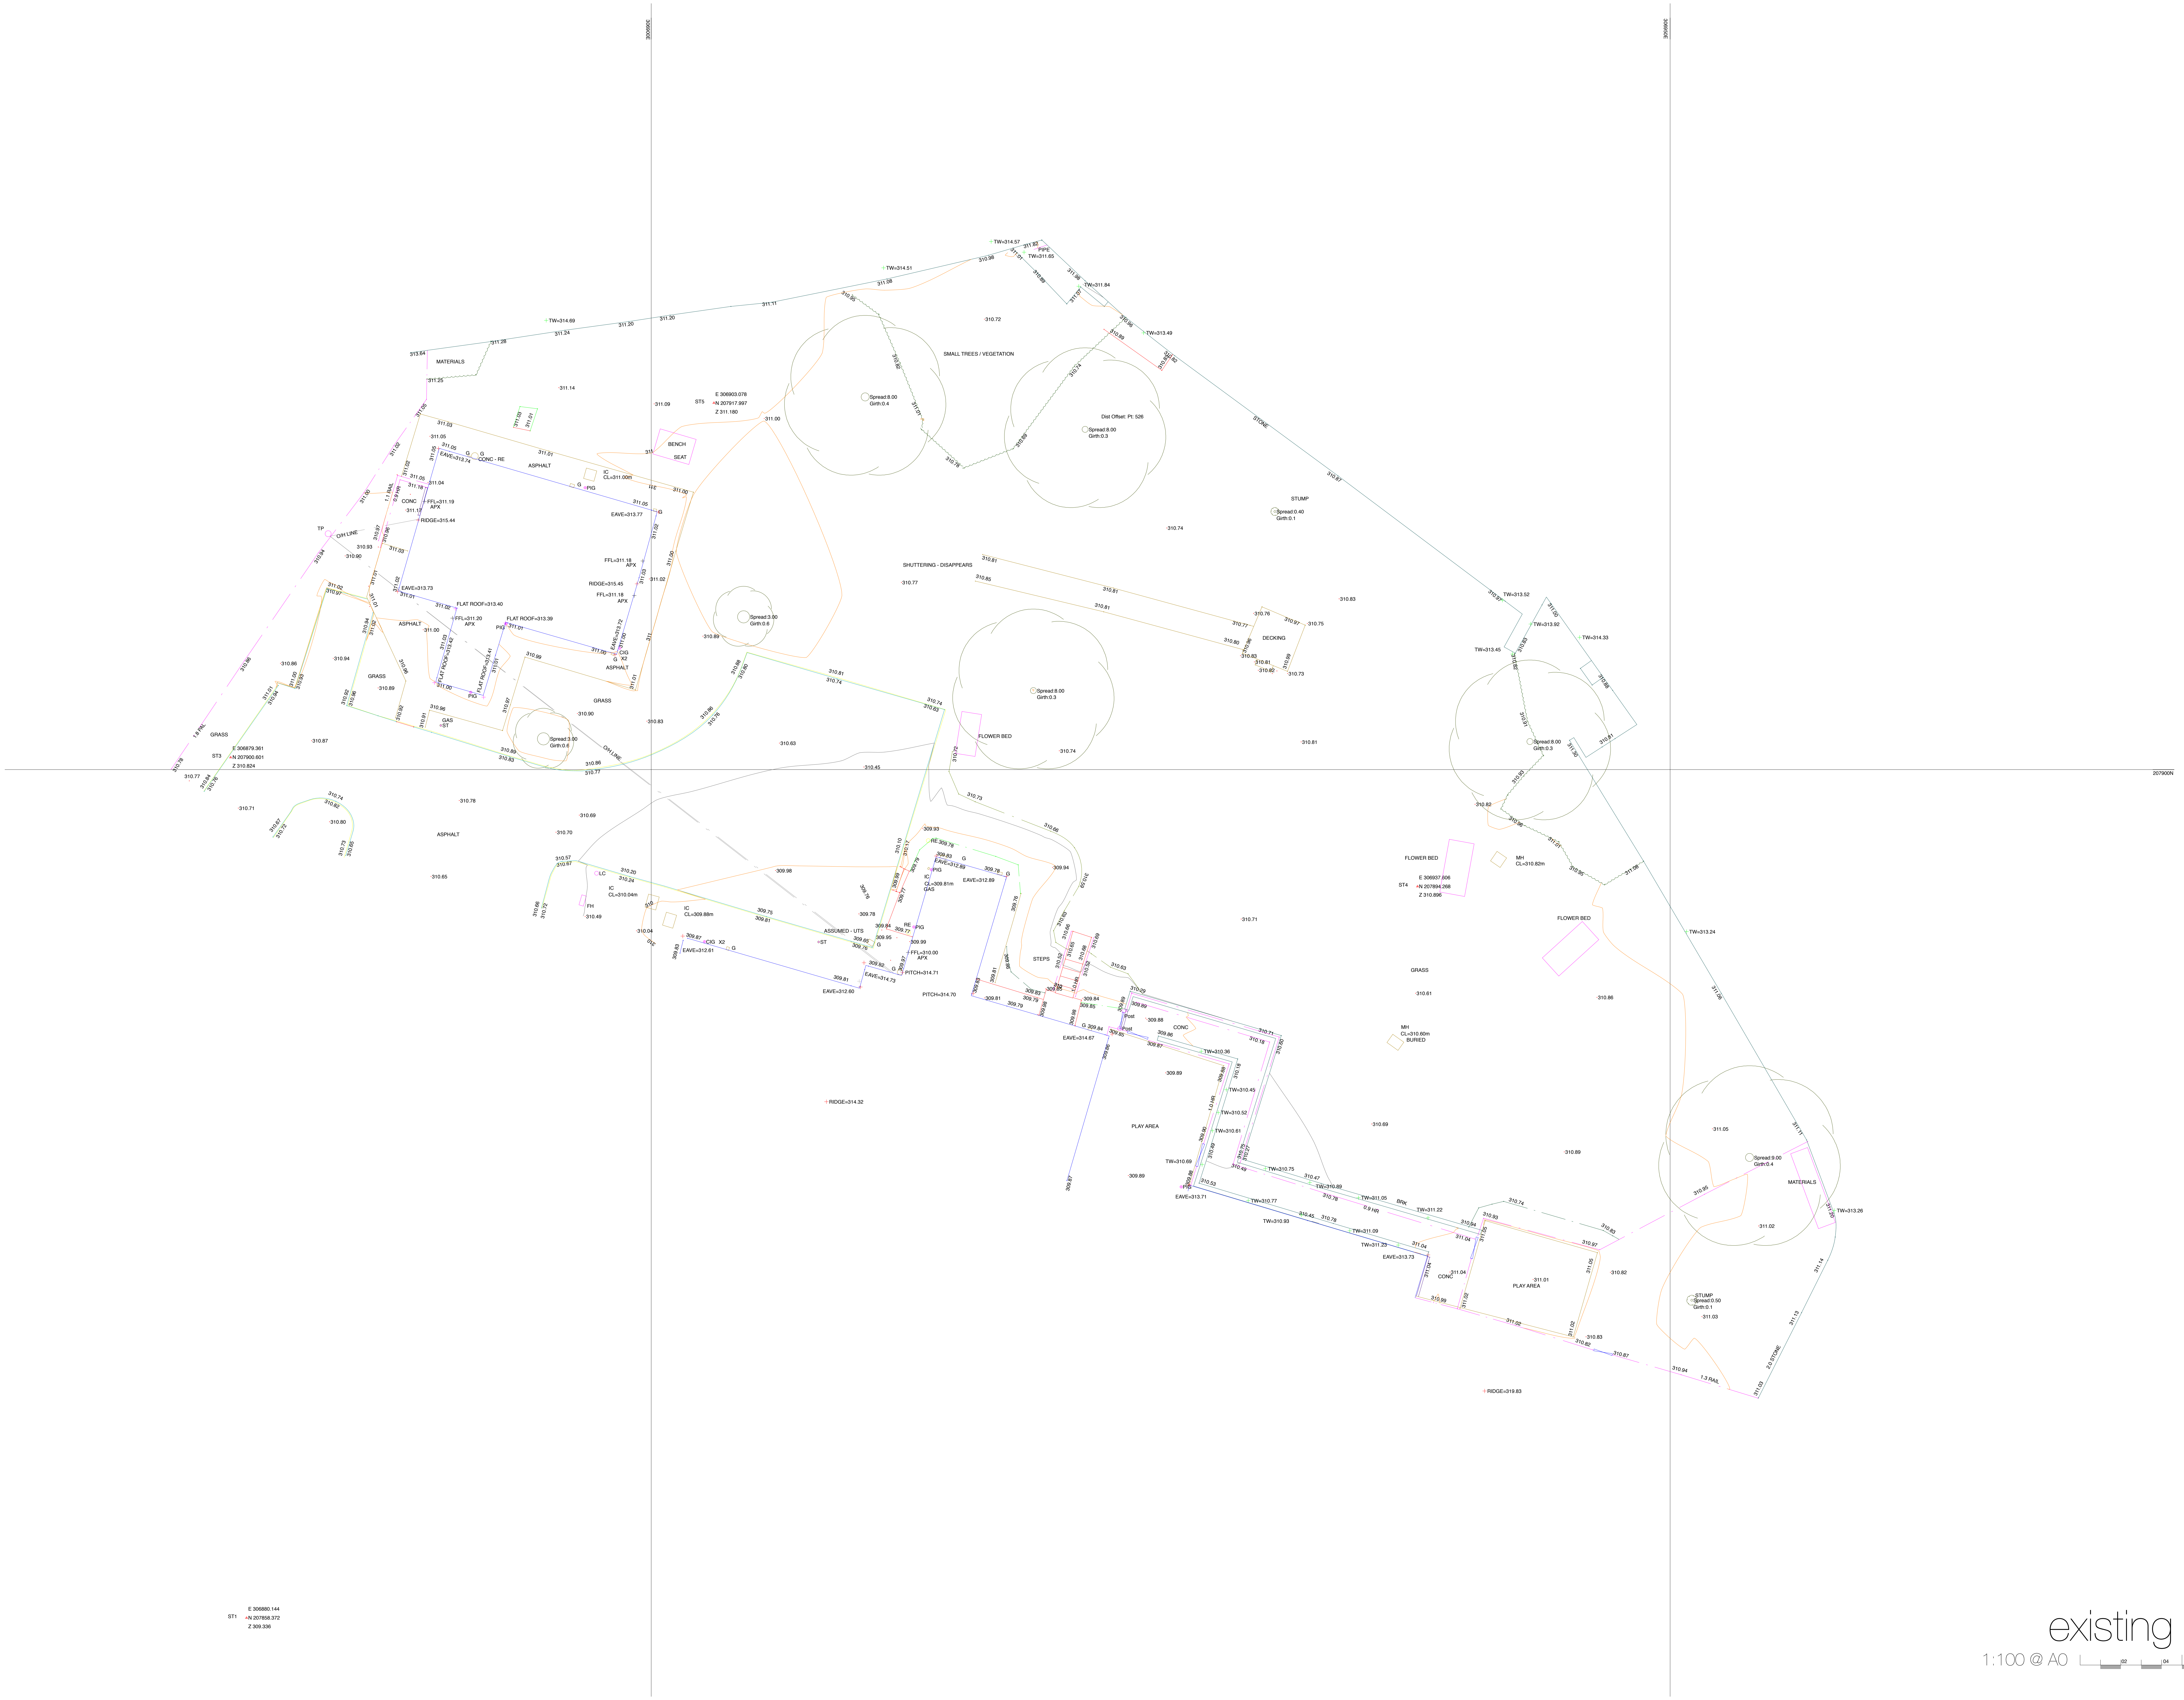

existing survey

1:100 @ A0

02 04 10m

Rev	Date:	Action:

This drawing is copyright.

Dimensions to be checked on site and any discrepancies reported to the Architect immediately .

Do not scale, use figured dimensions only.

cfw
ARCHITECTS

Nat Hagget
Ty Dysgu School Methyr
Existing Survey
1:100 @ A1
2221 - 01 -

6 north road, cardiff. cf10 3du
029 2034 0491
www.cfw-architects.co.uk