


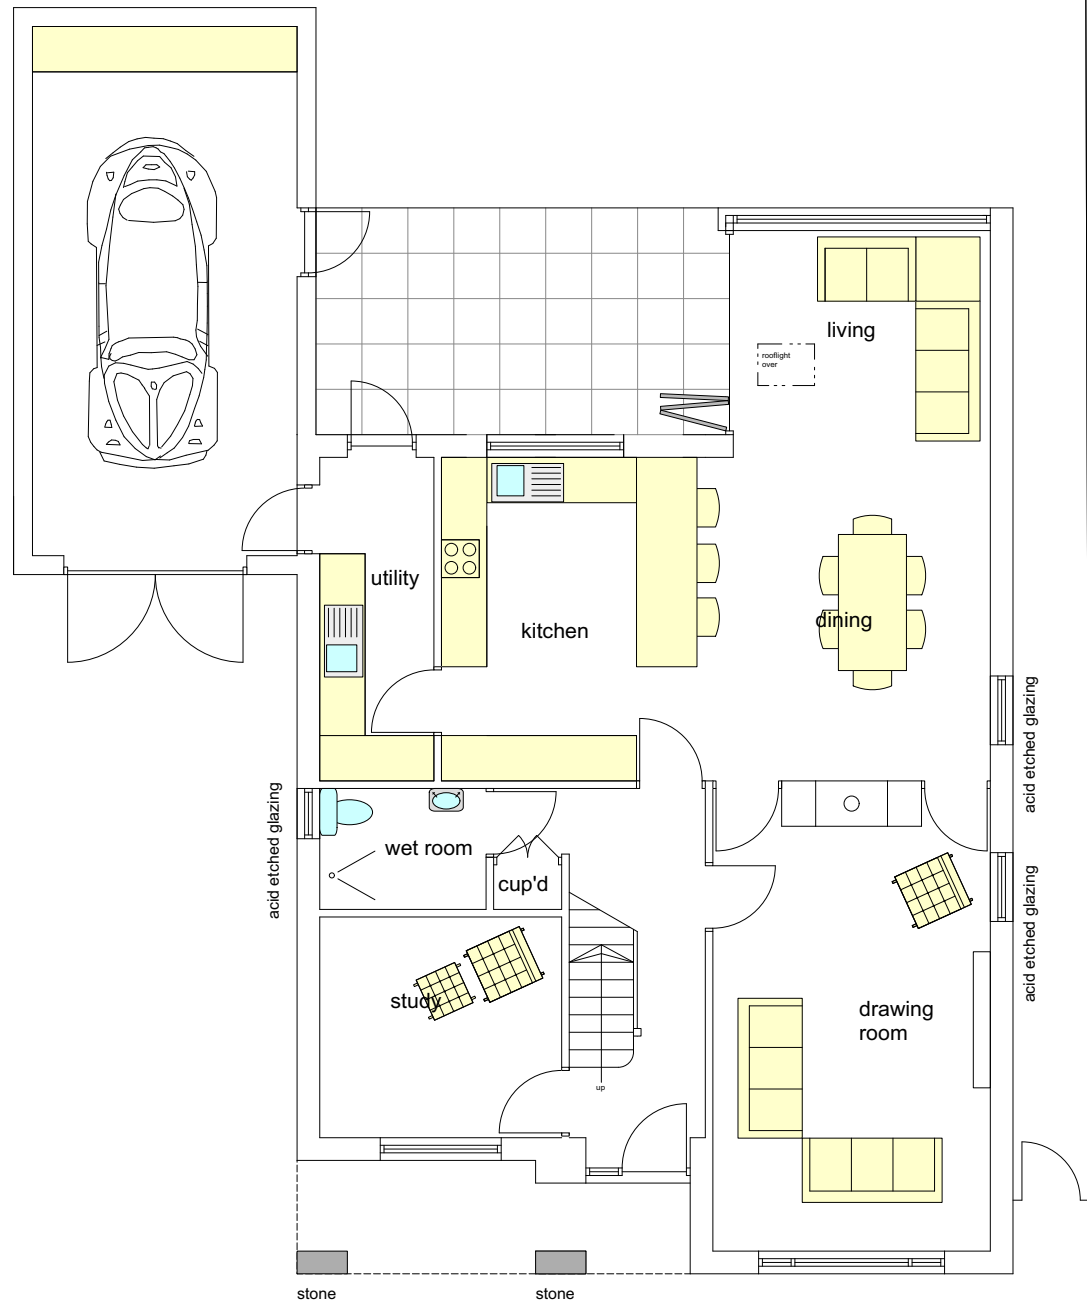


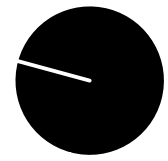


ground floor

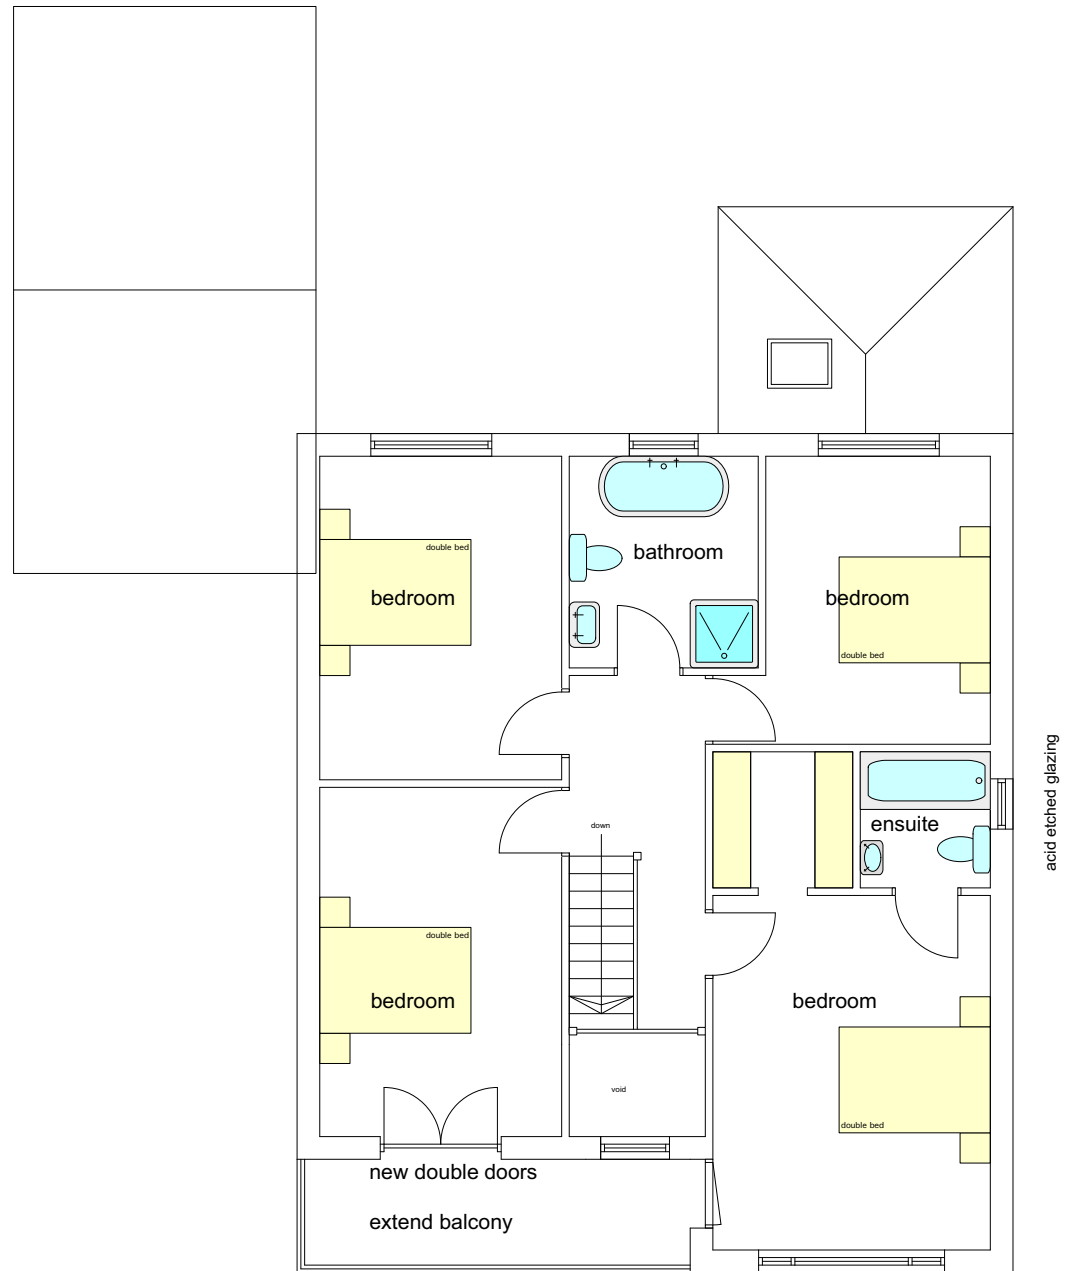


first floor

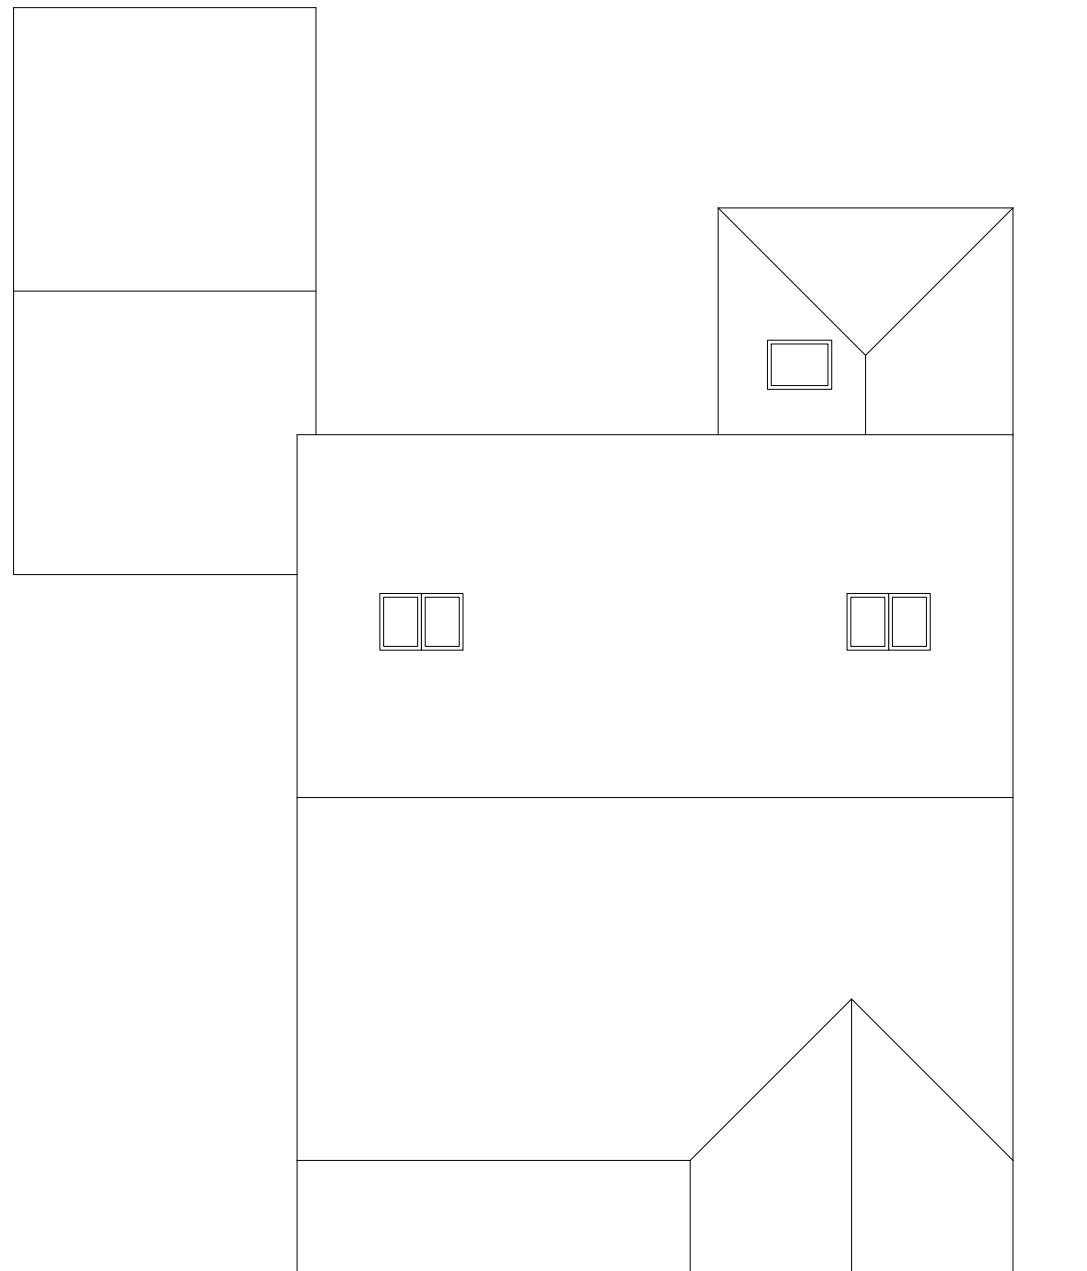

roof floor

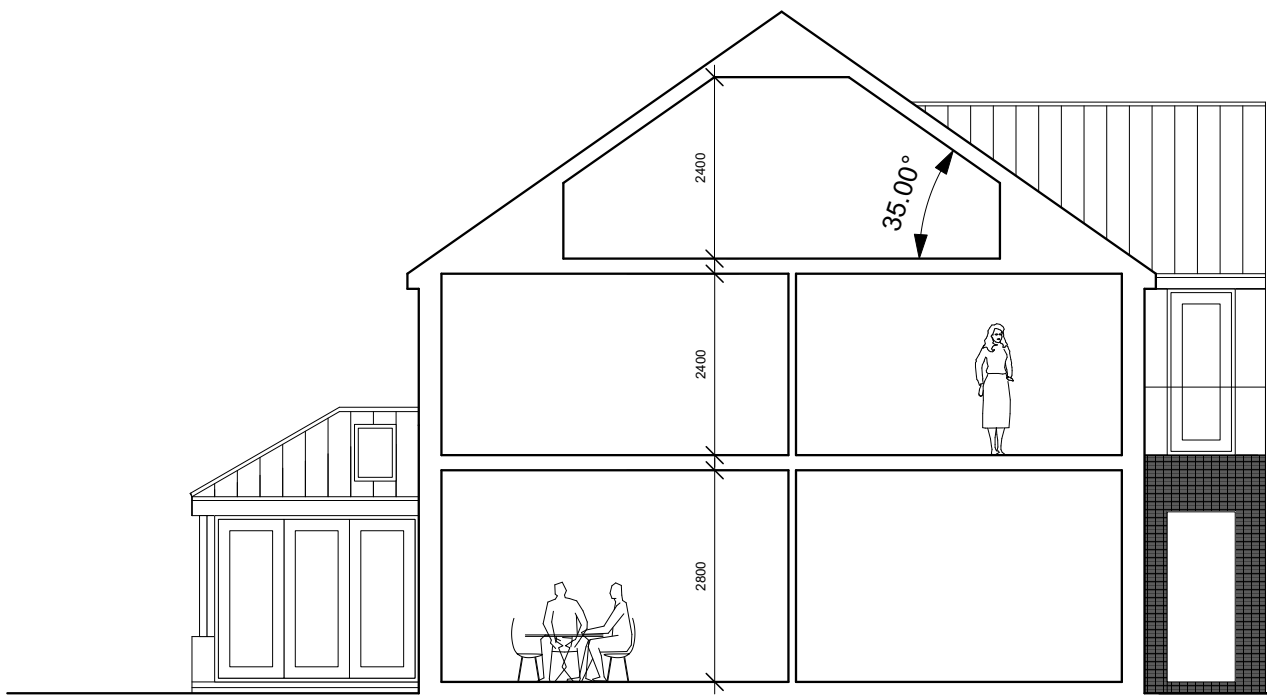

typical section

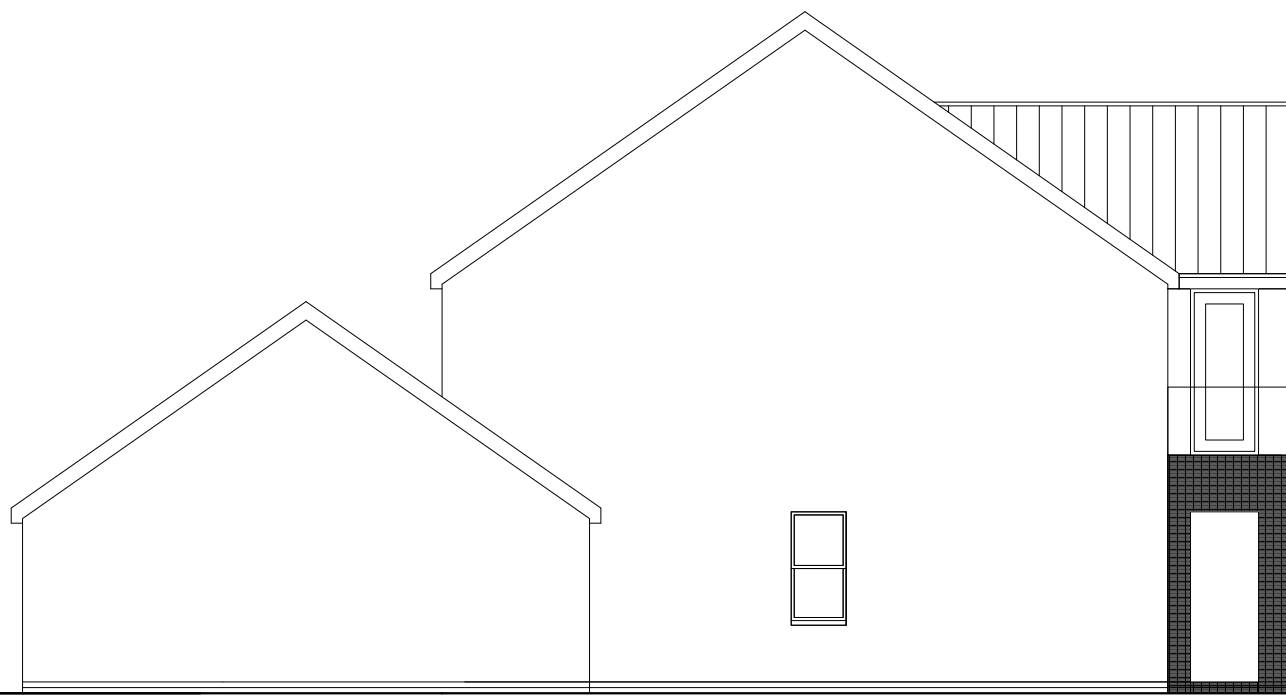

side elevation



side elevation



front elevation






rear elevation


G+Co
Mr + Mrs G Jones, Plot 05
Sandbrook House,
Thomastown, Merthyr Tydfil

860-002
Proposed plans + elevations


planning April '22 1:100@A1 SG
George + Co
Hwyf Hub, 1st Floor, Ty Kair Hardie, Riverside Court Avenue
De Clichy, MERTHYR TYDFIL CF47 8LD
T 01685 387952
N 07830 329652
gciconsultants@gmail.com
www.gc-architecture.co.uk
Do not scale off this drawing. Copyright G+Co

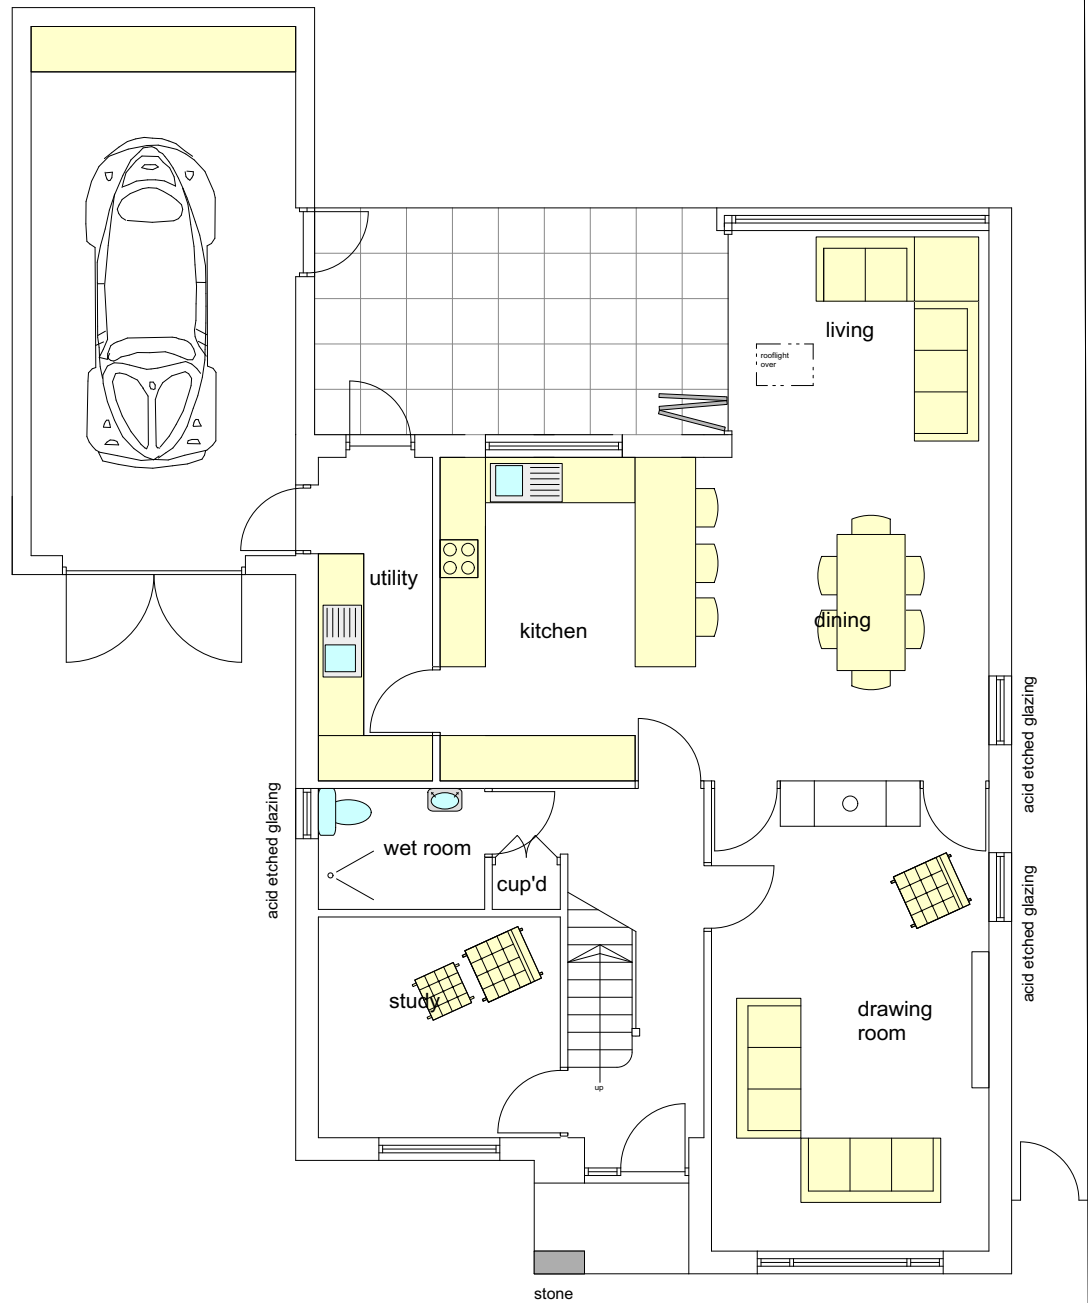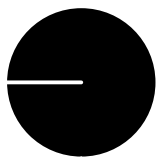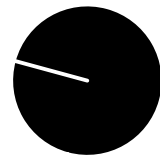


ground floor

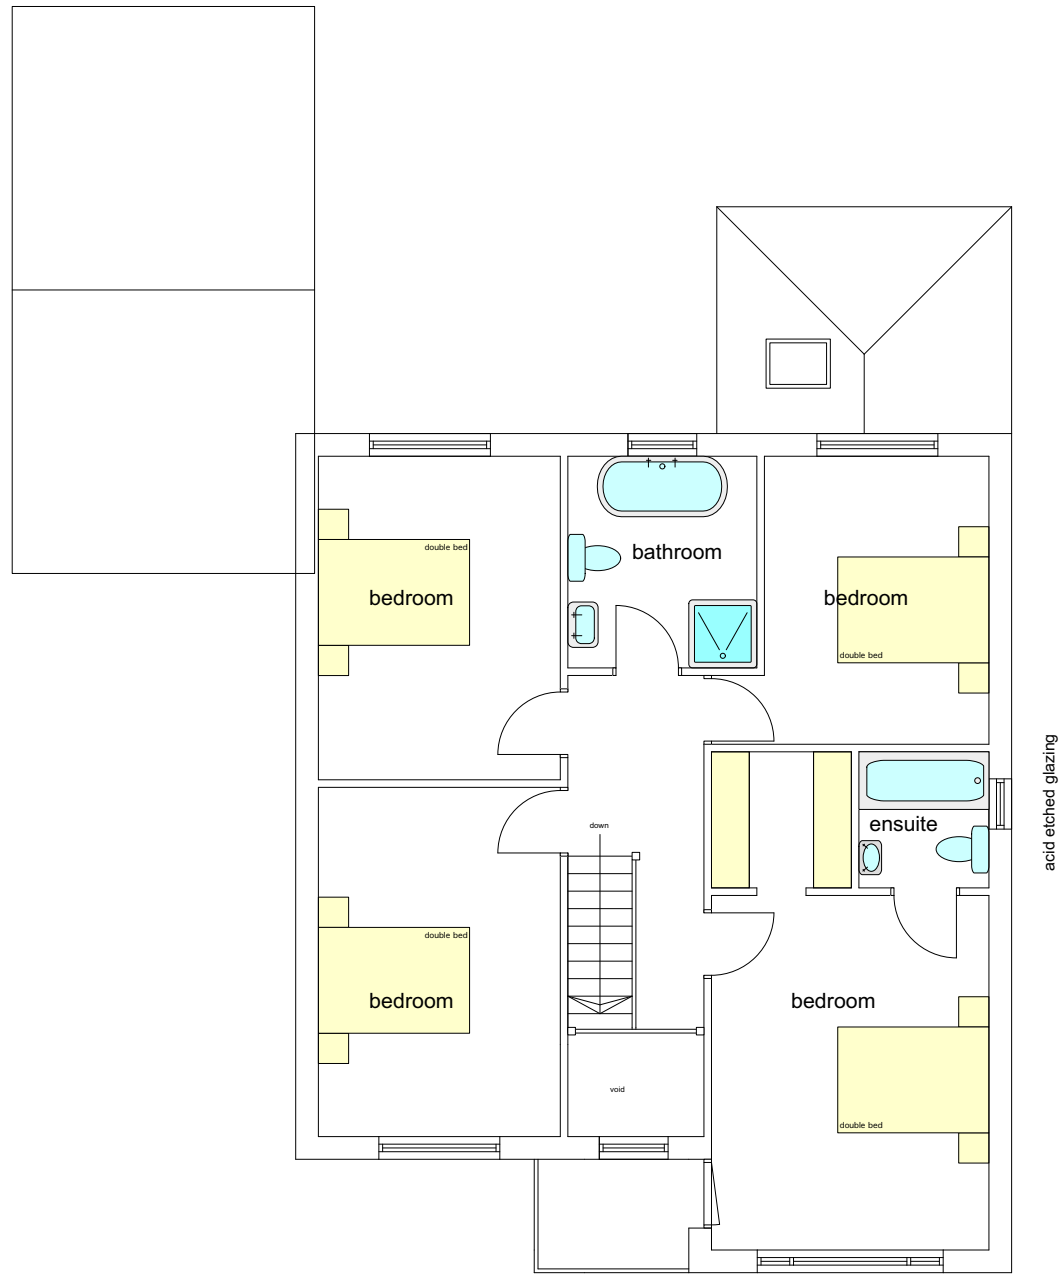


first floor

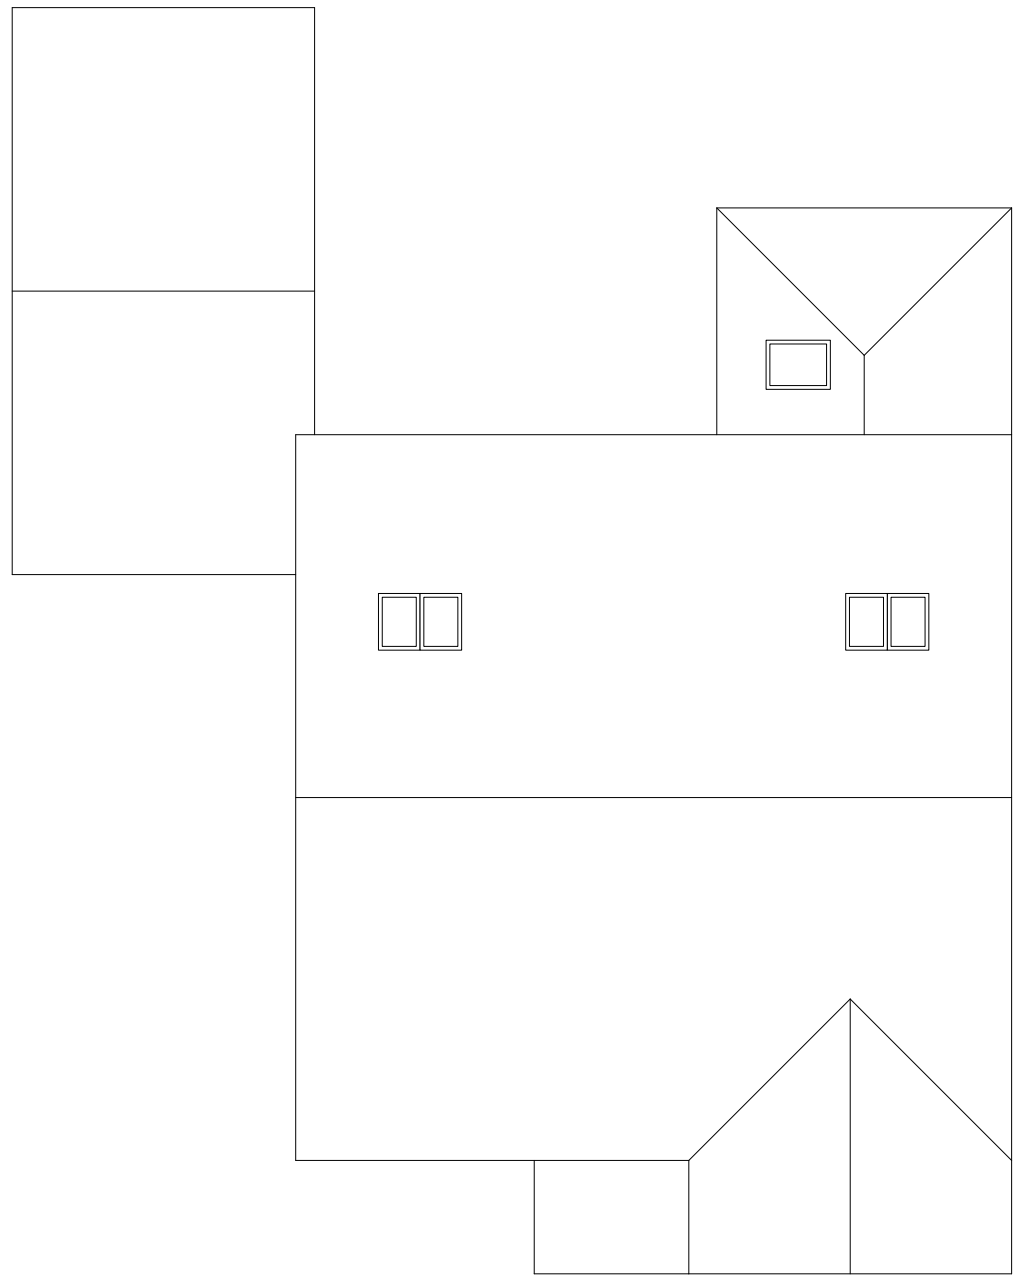

roof floor

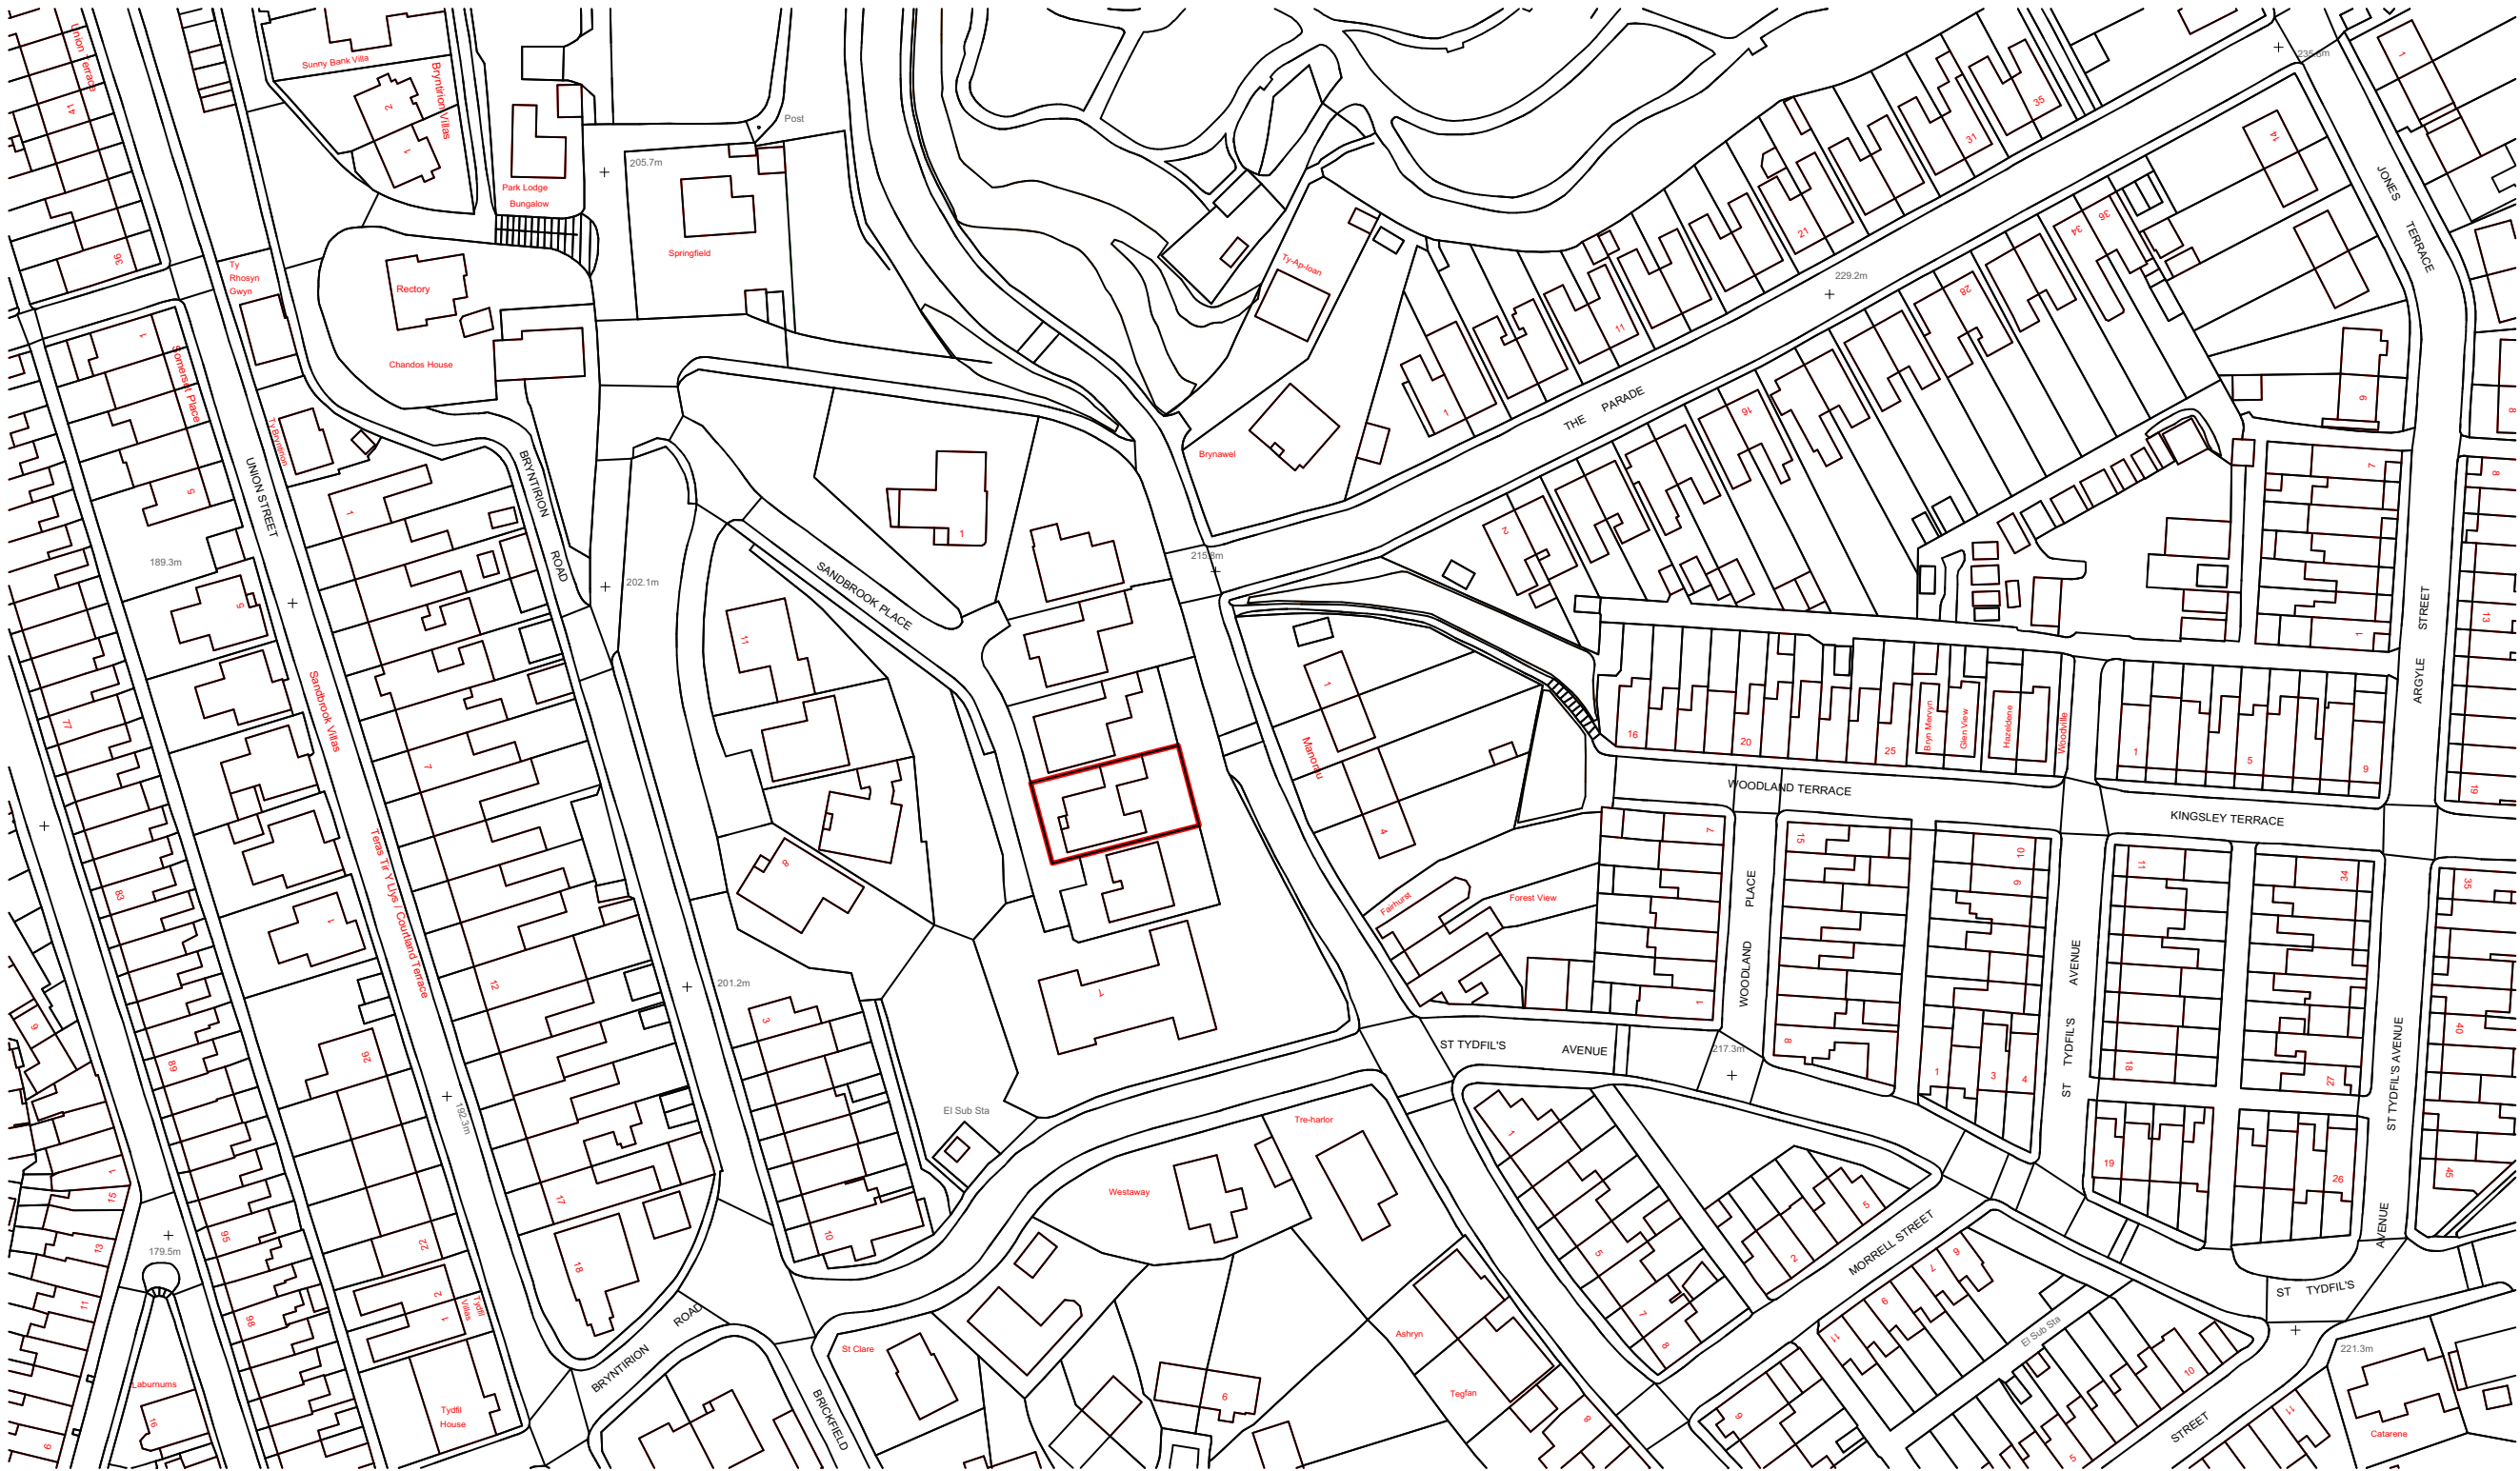


osmap 1:1250

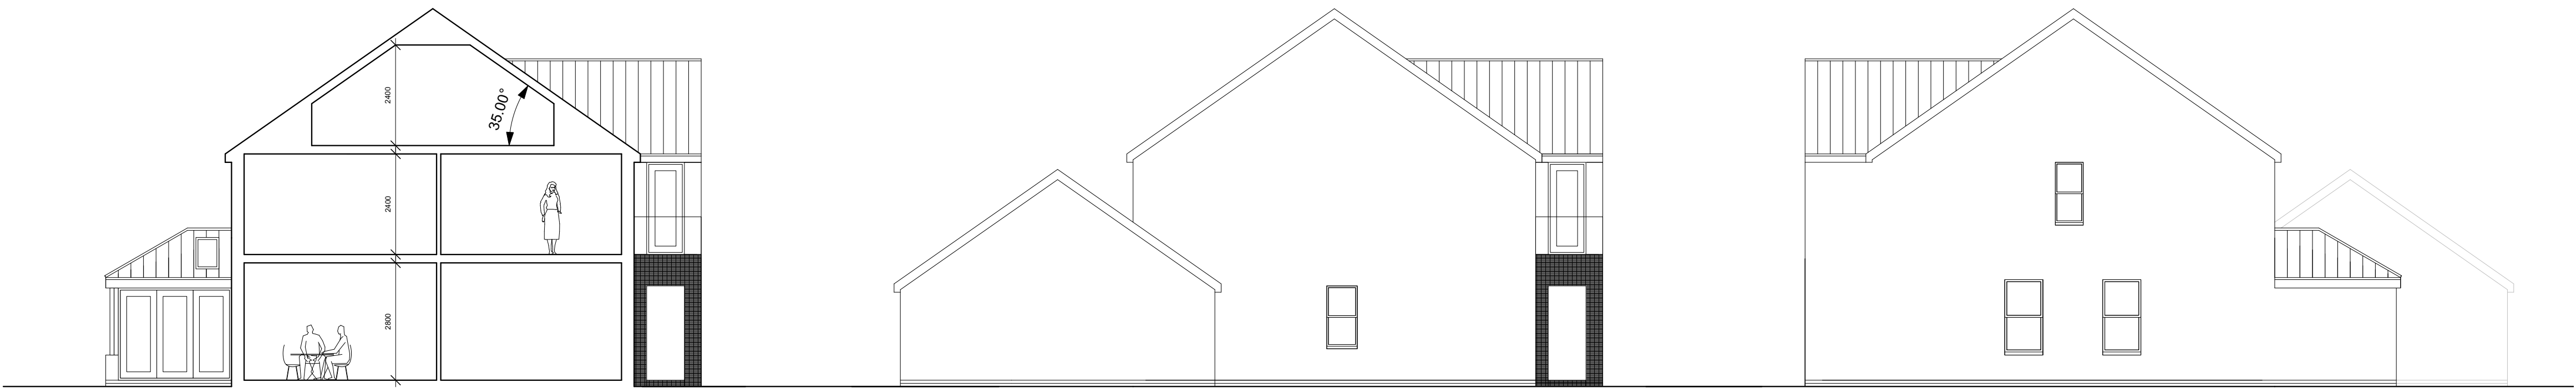

typical section

side elevation

side elevation

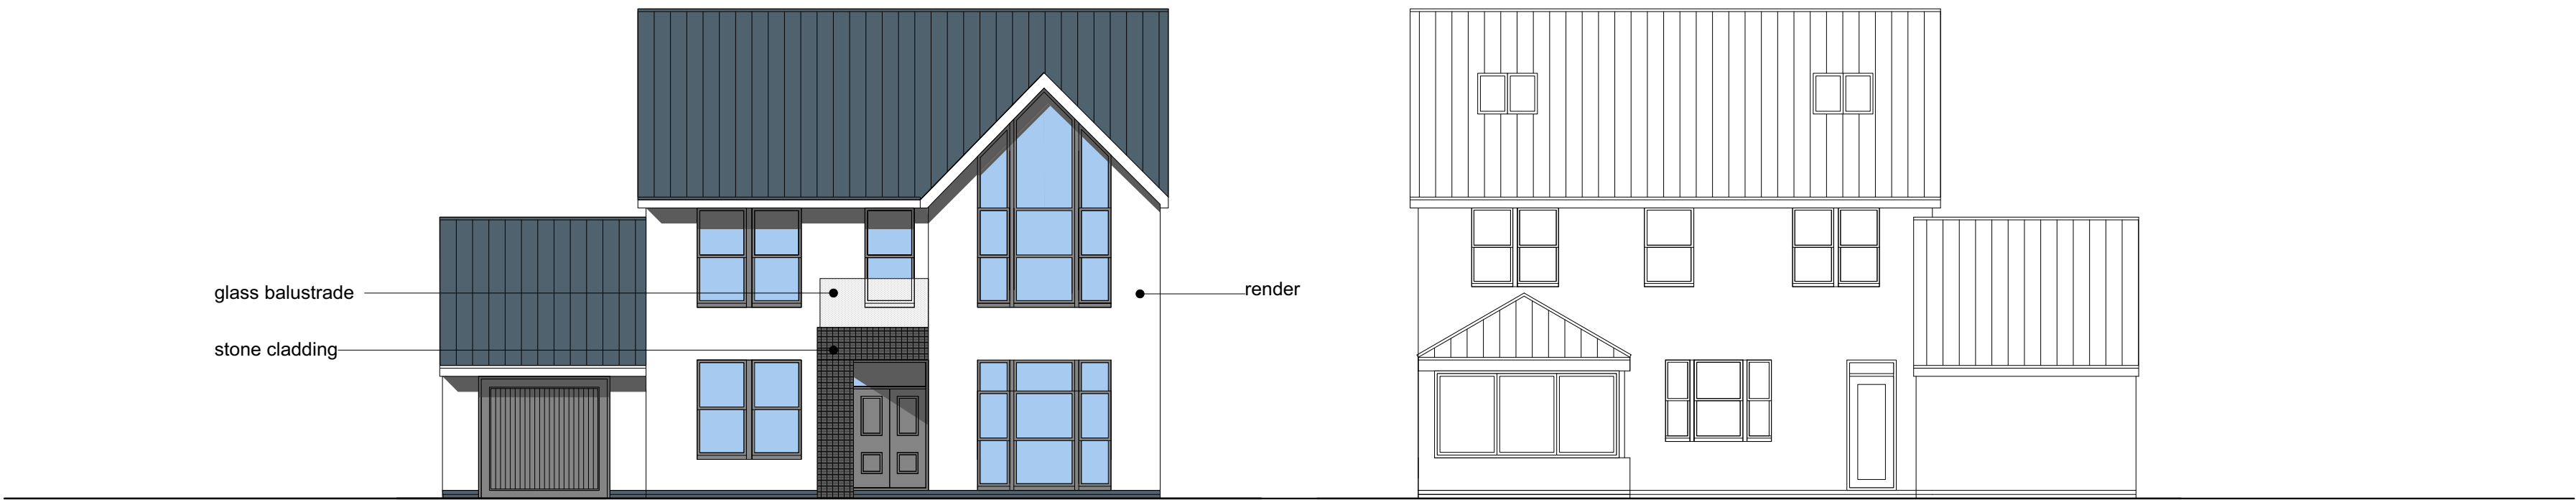

front elevation

rear elevation

G+Co

Mr + Mrs G Jones, Plot 05
Sandbrook House,
Thomastown, Merthyr Tydfil

860-001
Existing plans + elevations

planning April '22 1:100@A1 SG

George + Co
Hwy1 Hub, 1st Floor, Ty Kair Hardie, Riverside Court Avenue
De Clichy, MERTHYR TYDFIL CF47 8LD
T 01685 387952
M 07630 328652
gcconsultants@gmail.com
www.gc-architecture.co.uk

Do not scale off this drawing. Copyright G+Co

