


Bike Park Wales Merthyr Tydfil

Tree Protection Plan



10m

Tree Protection Plan

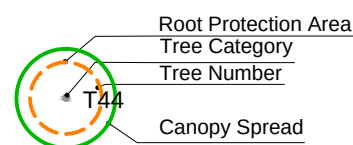


Protective Fencing (dashed line)

Areas of No Dig Construction (red hatching)

Category A Trees (green dot)
Category B Trees (blue dot)
Category C Trees (grey dot)


Scale 1:1300 @A3
04/2022

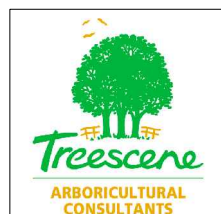

Bike Park Wales

Merthyr Tydfil

Tree Protection Plan

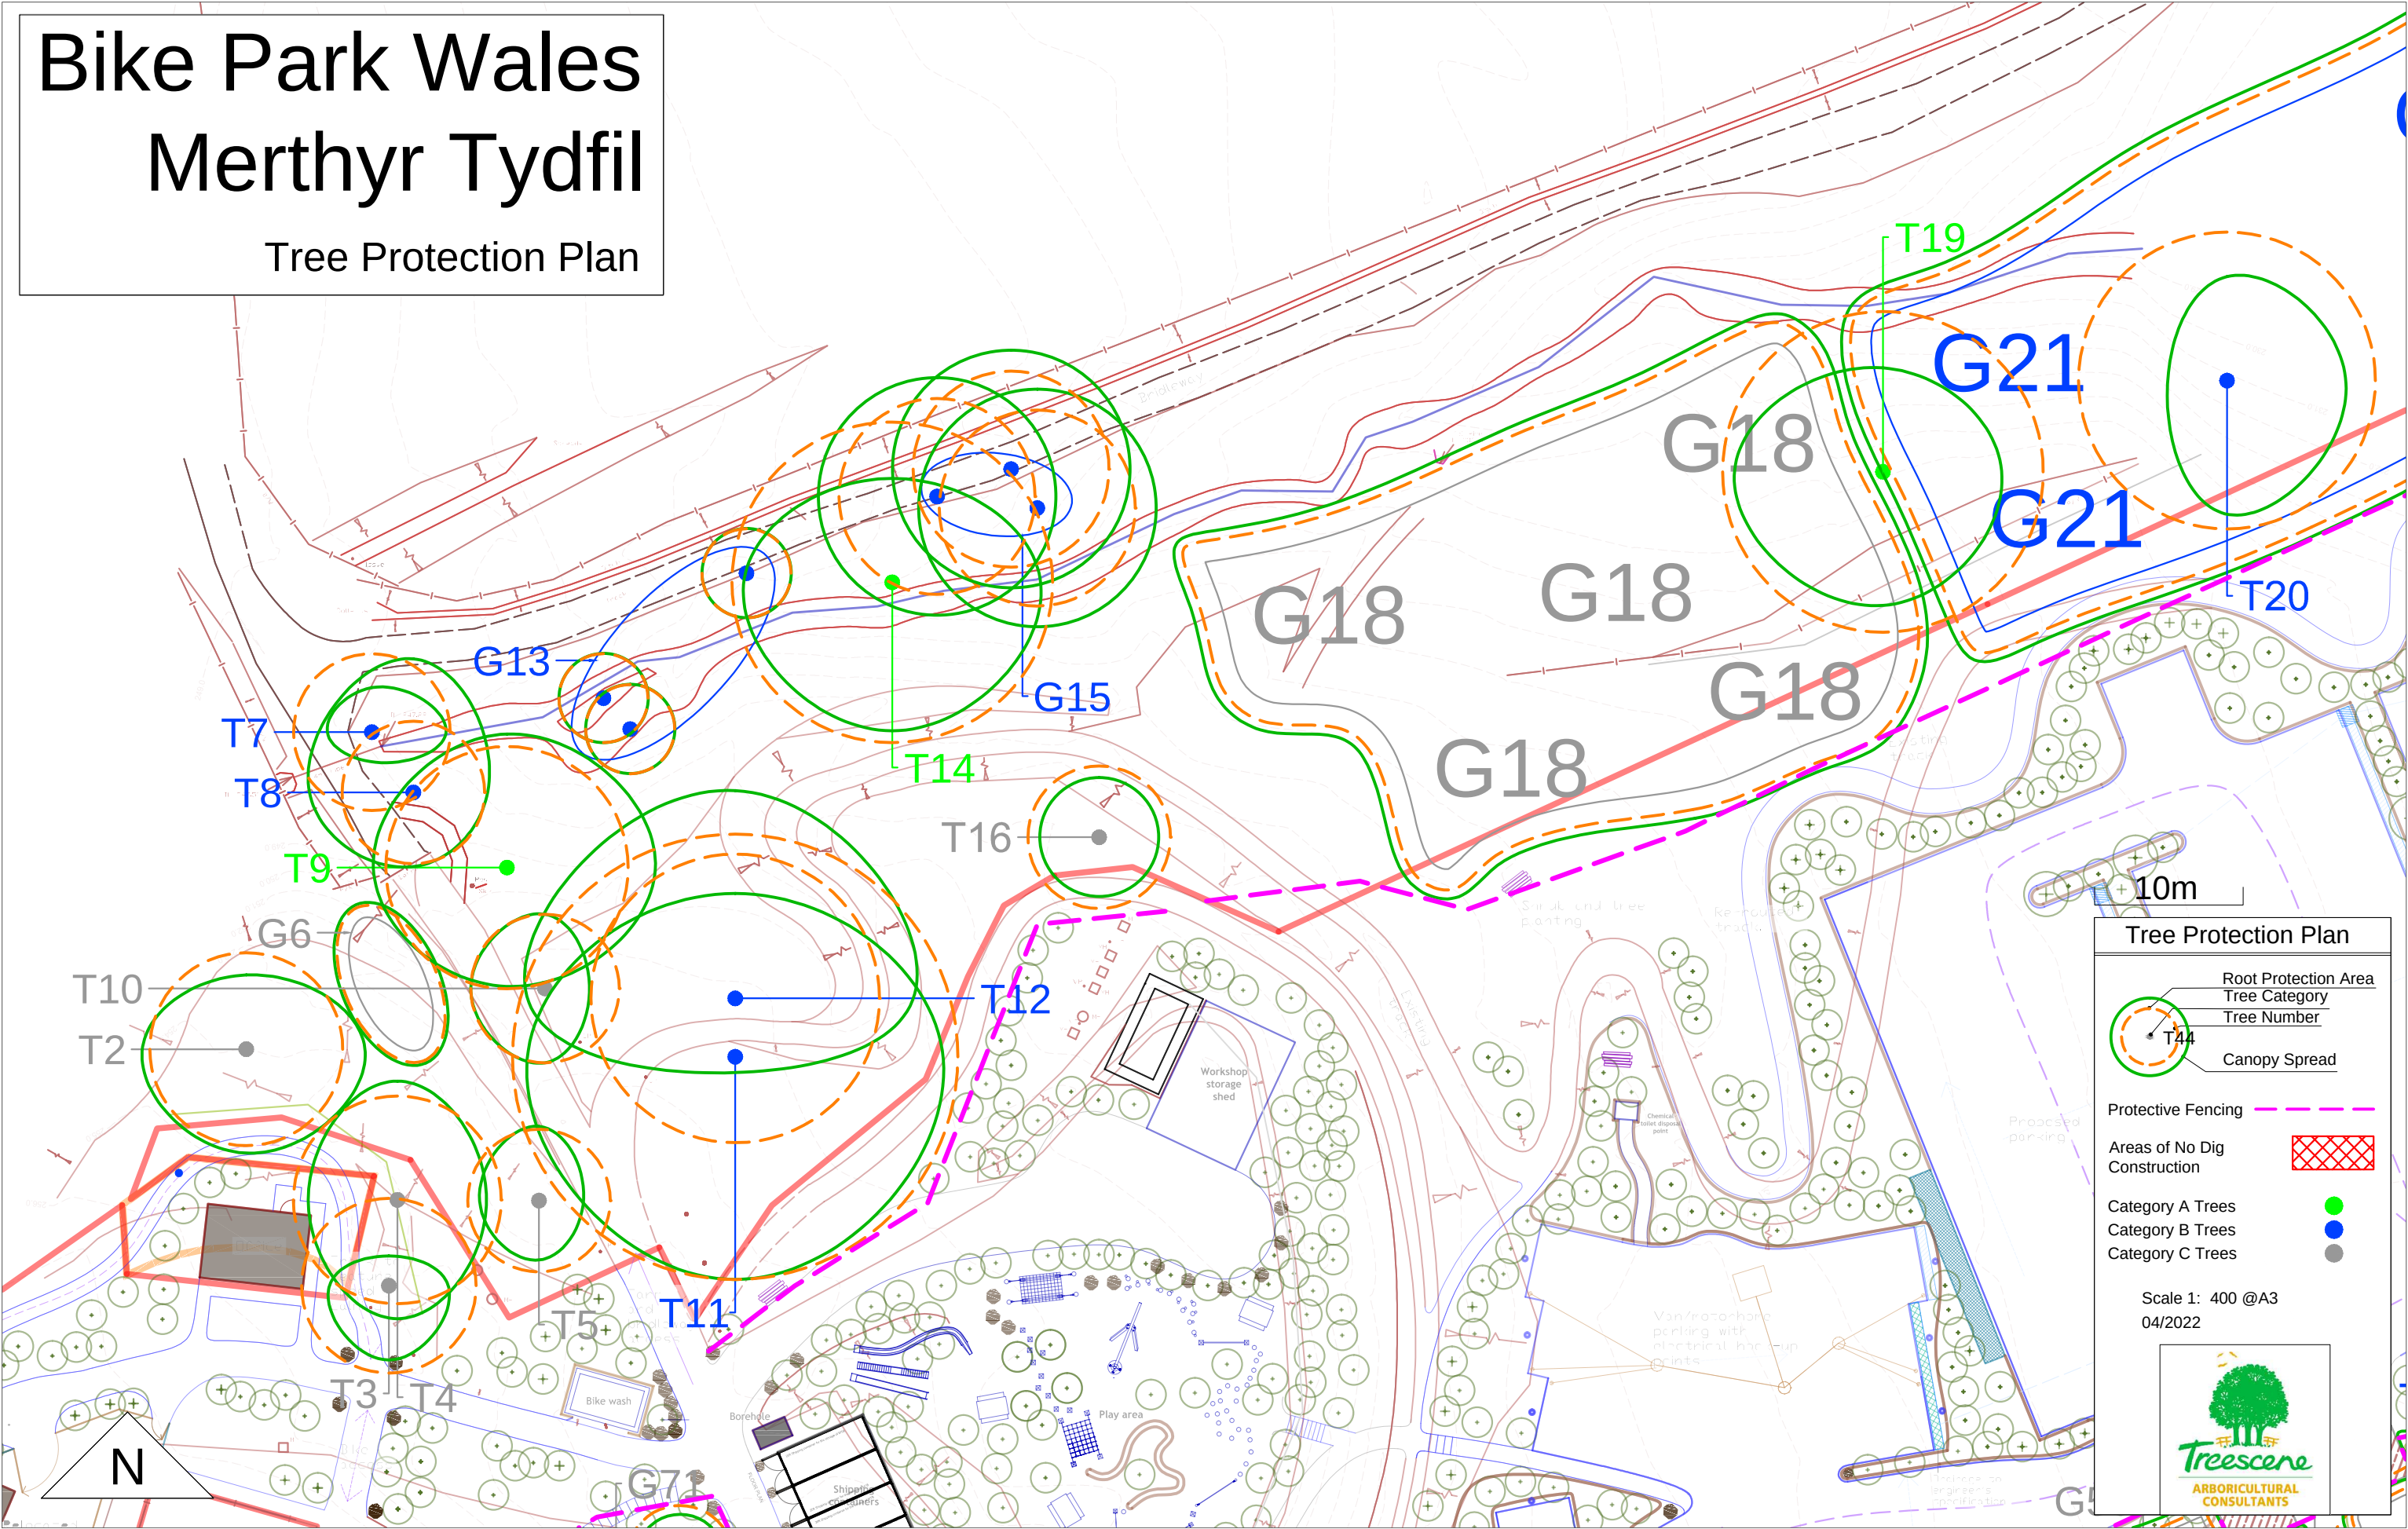

Tree Protection Plan



Root Protection Area



Tree Category



Tree Number



Canopy Spread

Protective Fencing



Areas of No Dig Construction



Category A Trees



Category B Trees




Category C Trees



Scale 1: 400 @A3
04/2022




Treescene
ARBORICULTURAL
CONSULTANTS

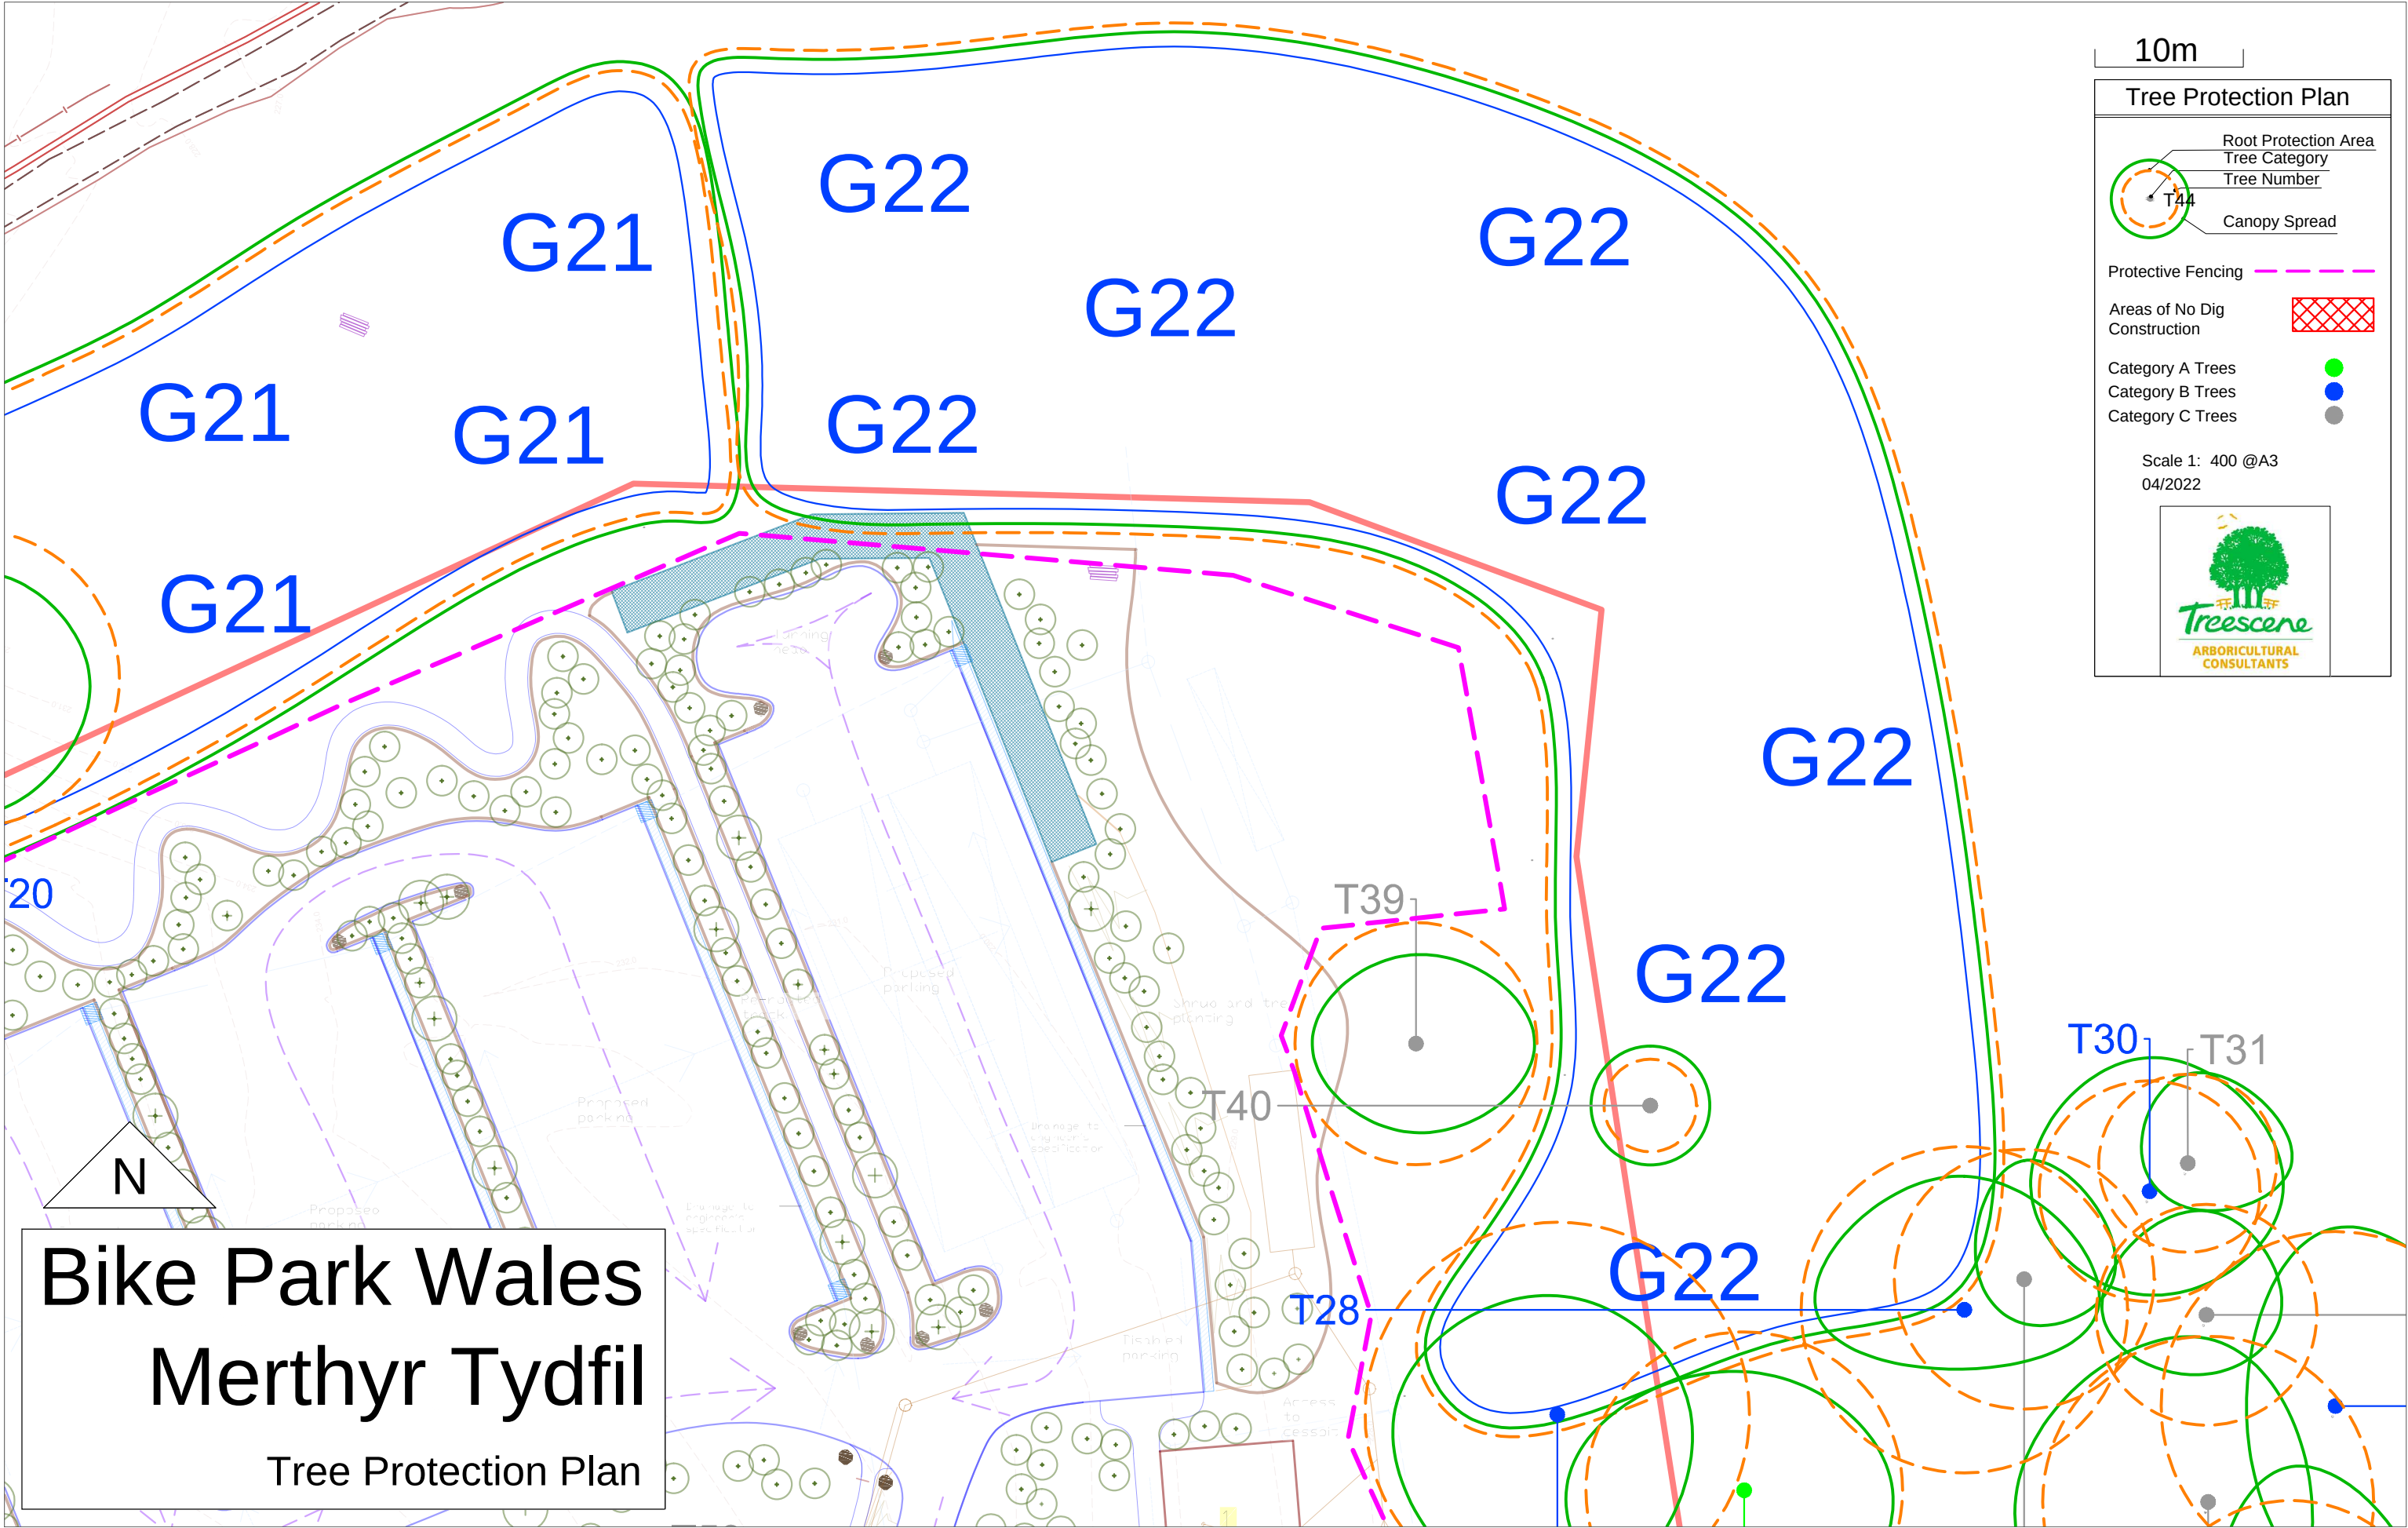

Bike Park Wales Merthyr Tydfil

Tree Protection Plan

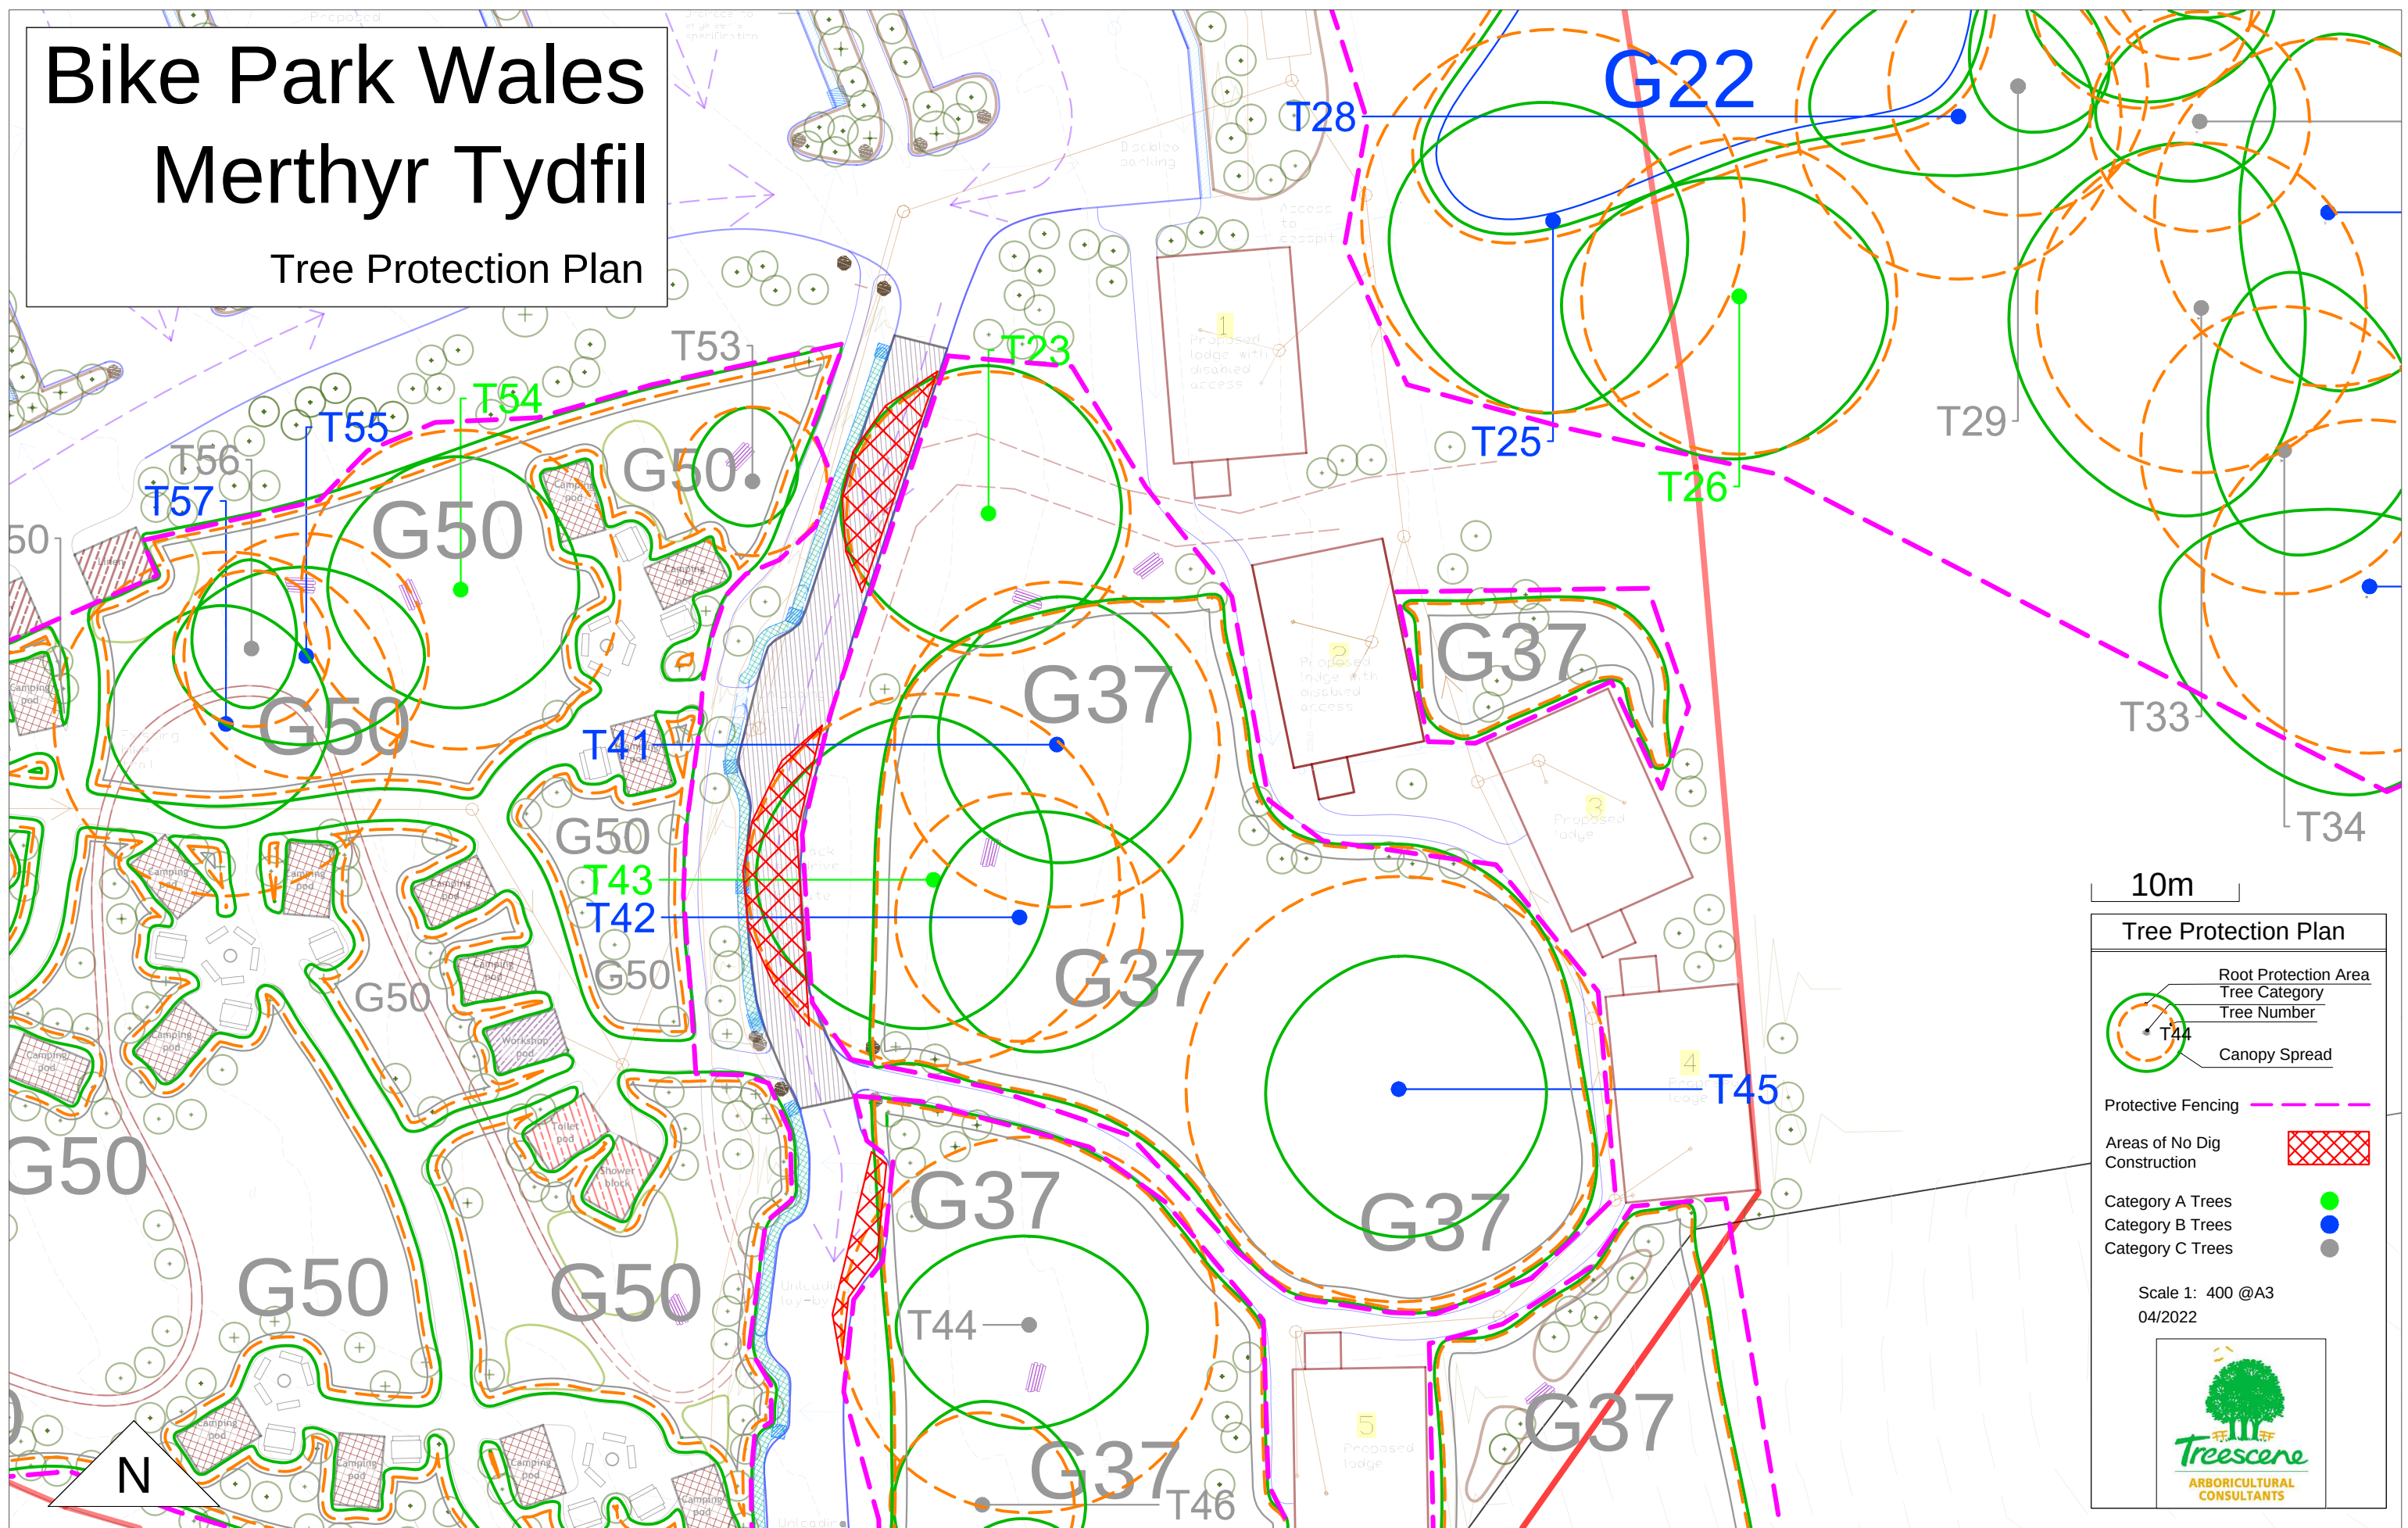

10m

Tree Protection Plan

Root Protection Area
Tree Category
Tree Number
Canopy Spread

Protective Fencing

Areas of No Dig Construction


Category A Trees
Category B Trees
Category C Trees

Scale 1: 400 @A3
04/2022

Treescene
ARBORICULTURAL
CONSULTANTS

Bike Park Wales Merthyr Tydfil

Tree Protection Plan

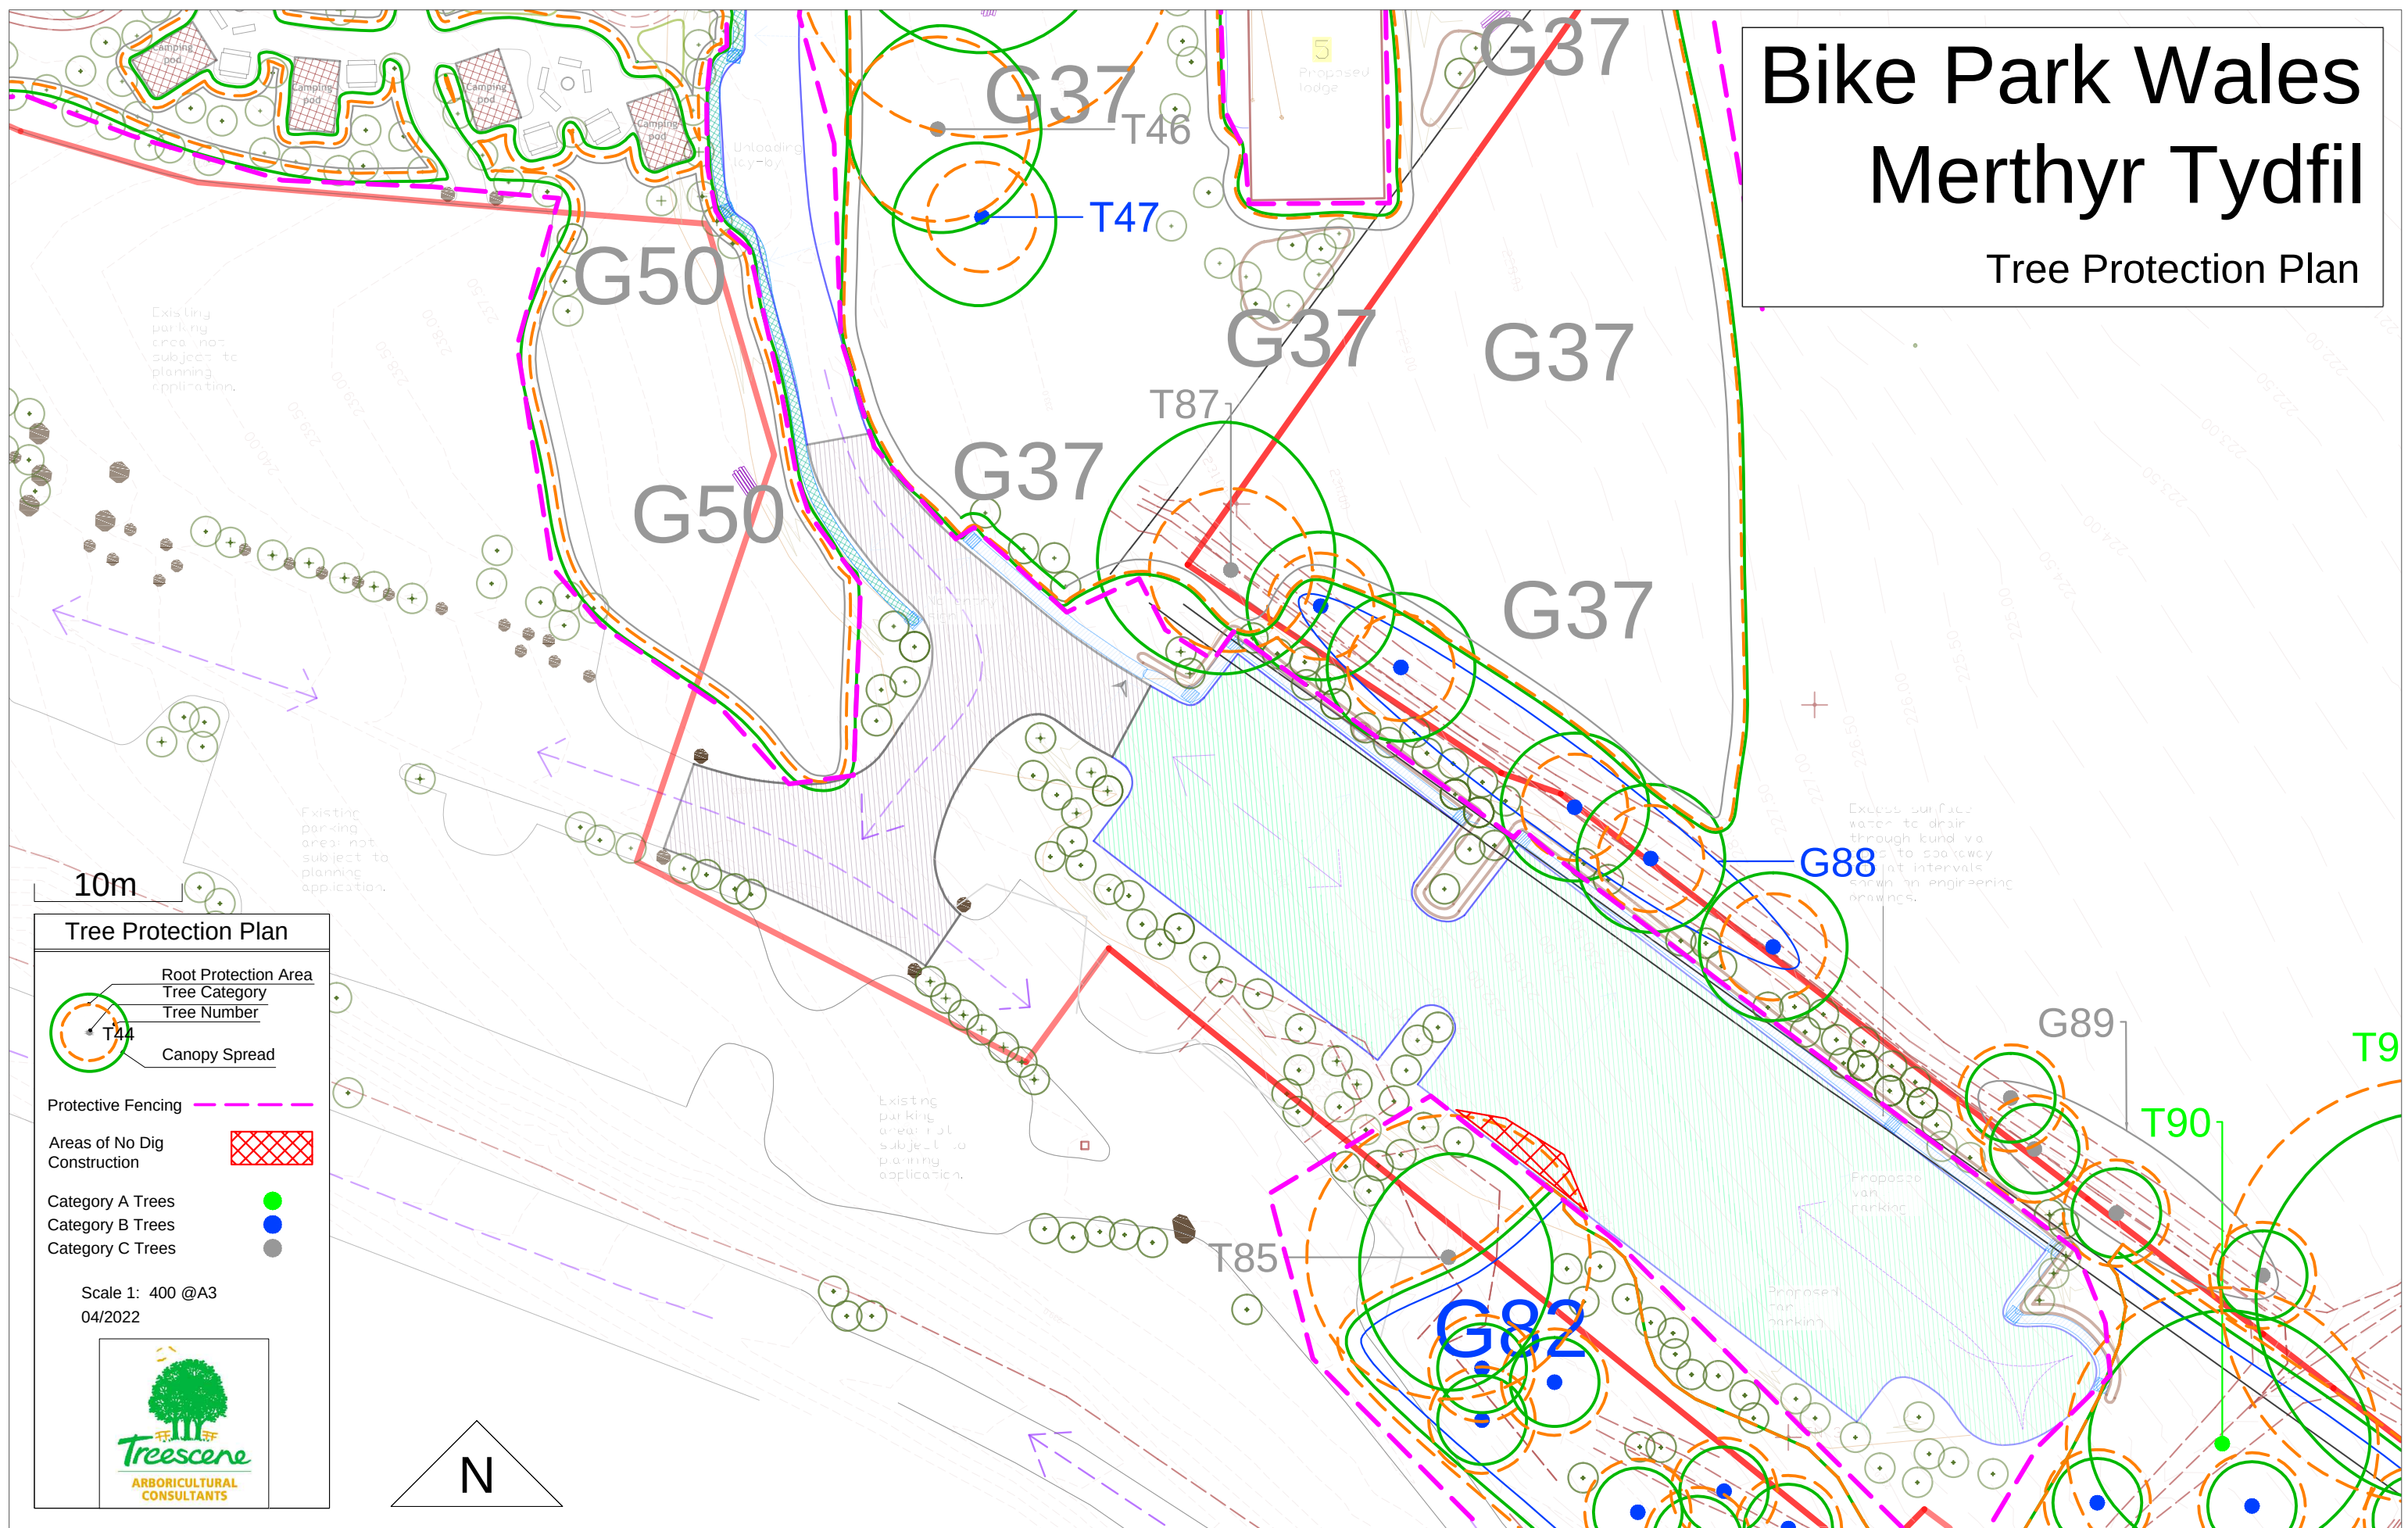

10m

Tree Protection Plan

Root Protection Area
Tree Category
Tree Number
Canopy Spread

Protective Fencing

Areas of No Dig Construction

Category A Trees
Category B Trees
Category C Trees


Scale 1: 400 @A3
04/2022

Treescene
ARBORICULTURAL
CONSULTANTS




Bike Park Wales Merthyr Tydfil

Tree Protection Plan

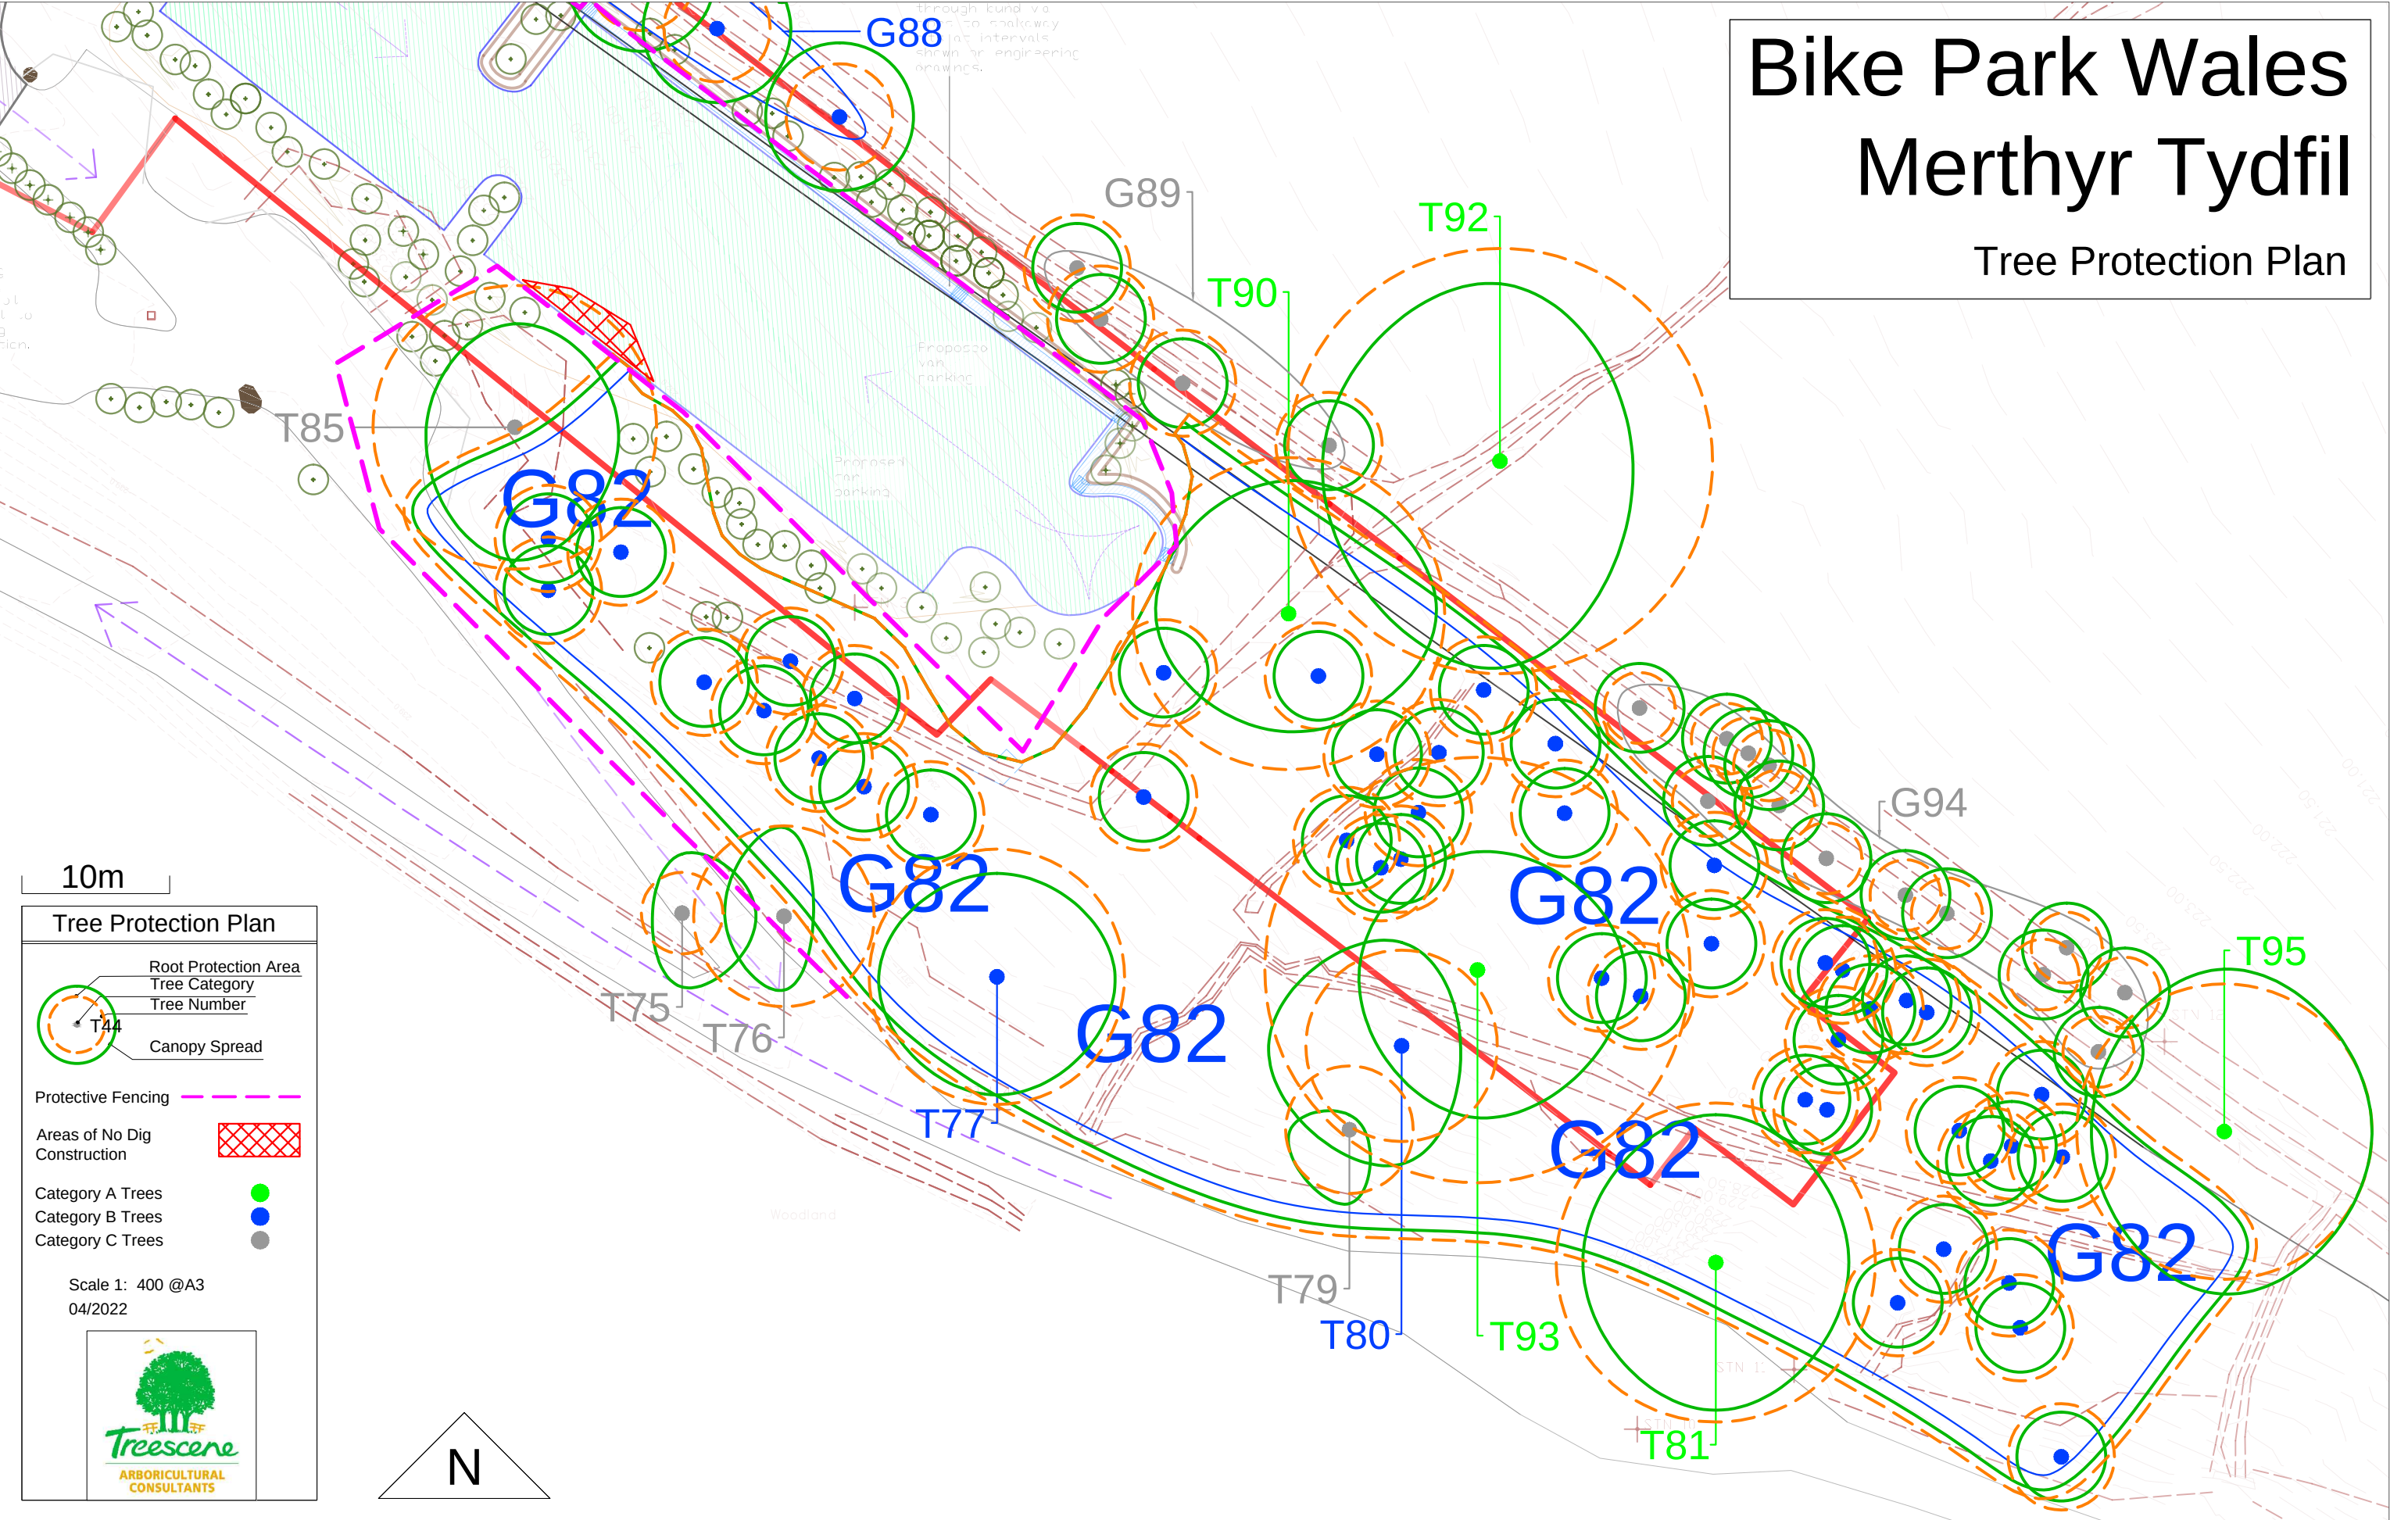

10m

Tree Protection Plan

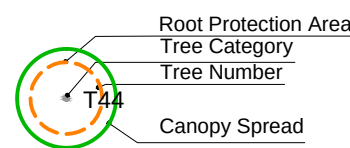


Protective Fencing (Pink dashed line)

Areas of No Dig Construction (Red hatched area)

Category A Trees (Green dot)
Category B Trees (Blue dot)
Category C Trees (Grey dot)


Scale 1: 400 @A3
04/2022

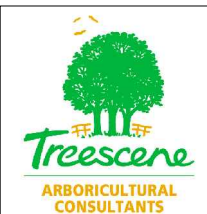

N

Bike Park Wales Merthyr Tydfil

Tree Protection Plan

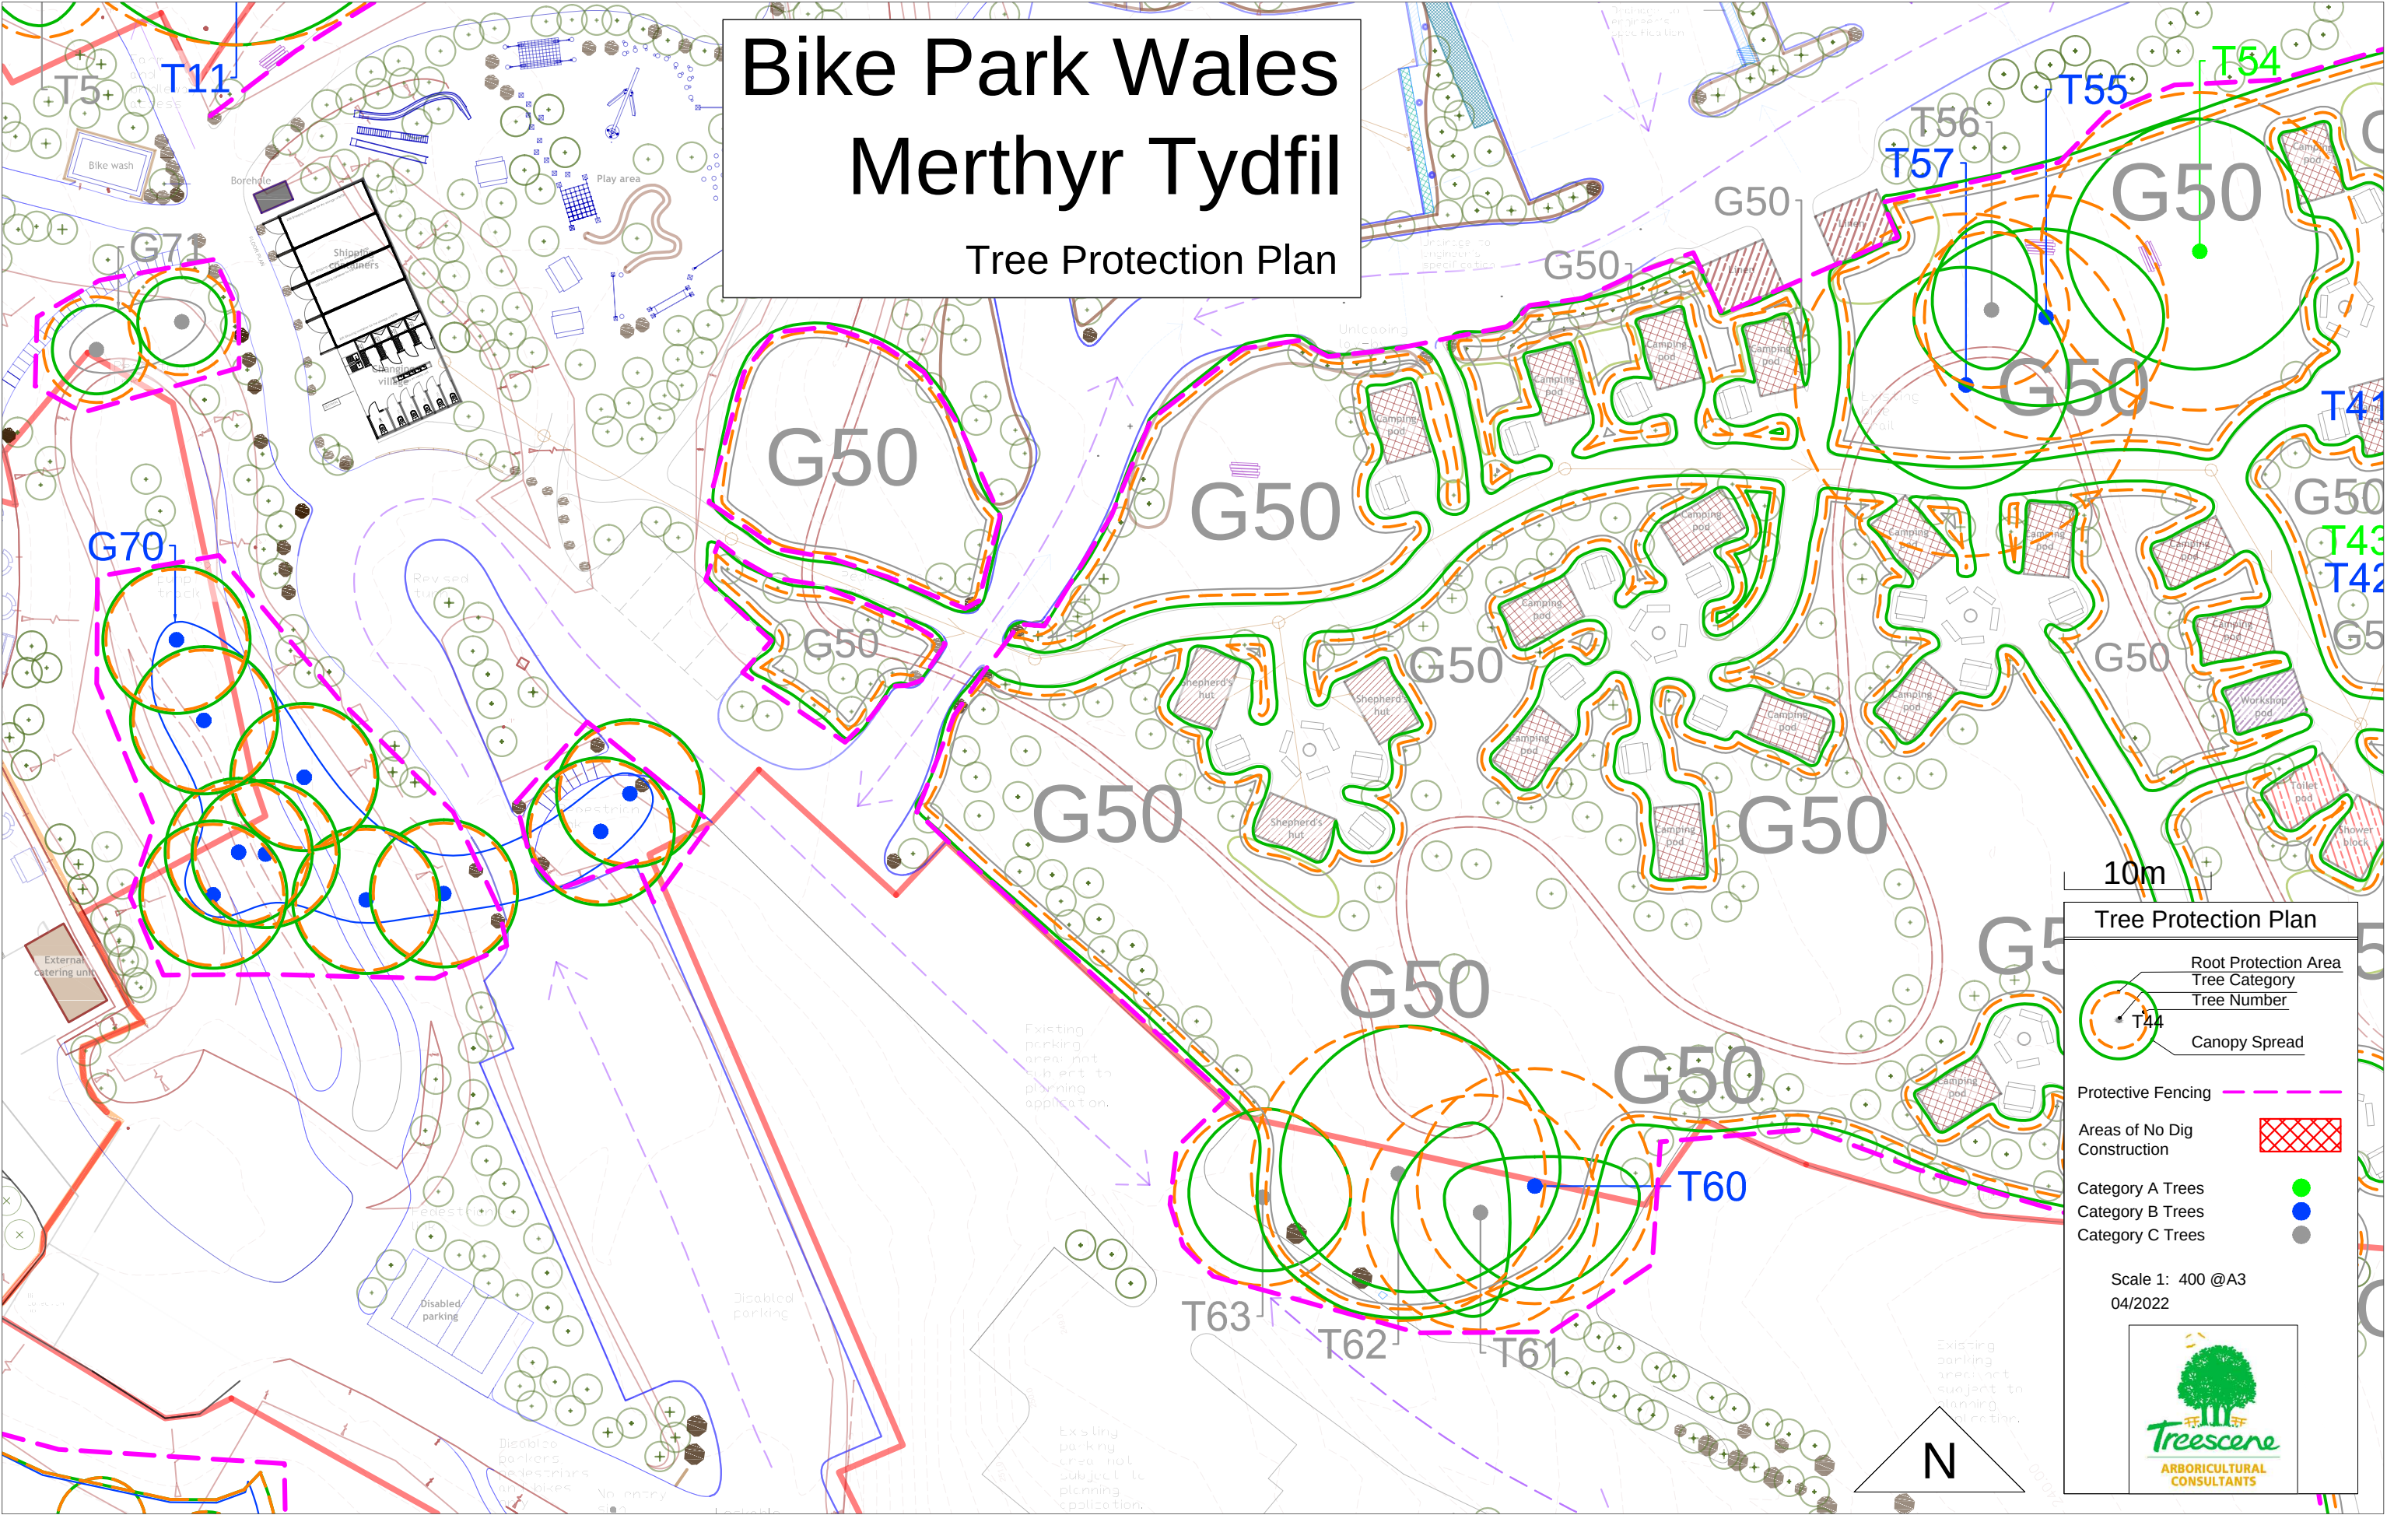

Tree Protection Plan

Root Protection Area
Tree Category
Tree Number
Canopy Spread

Protective Fencing

Areas of No Dig Construction


Category A Trees
Category B Trees
Category C Trees

Scale 1: 400 @A3
04/2022

Treescene
ARBORICULTURAL CONSULTANTS

Bike Park Wales Merthyr Tydfil

Tree Protection Plan

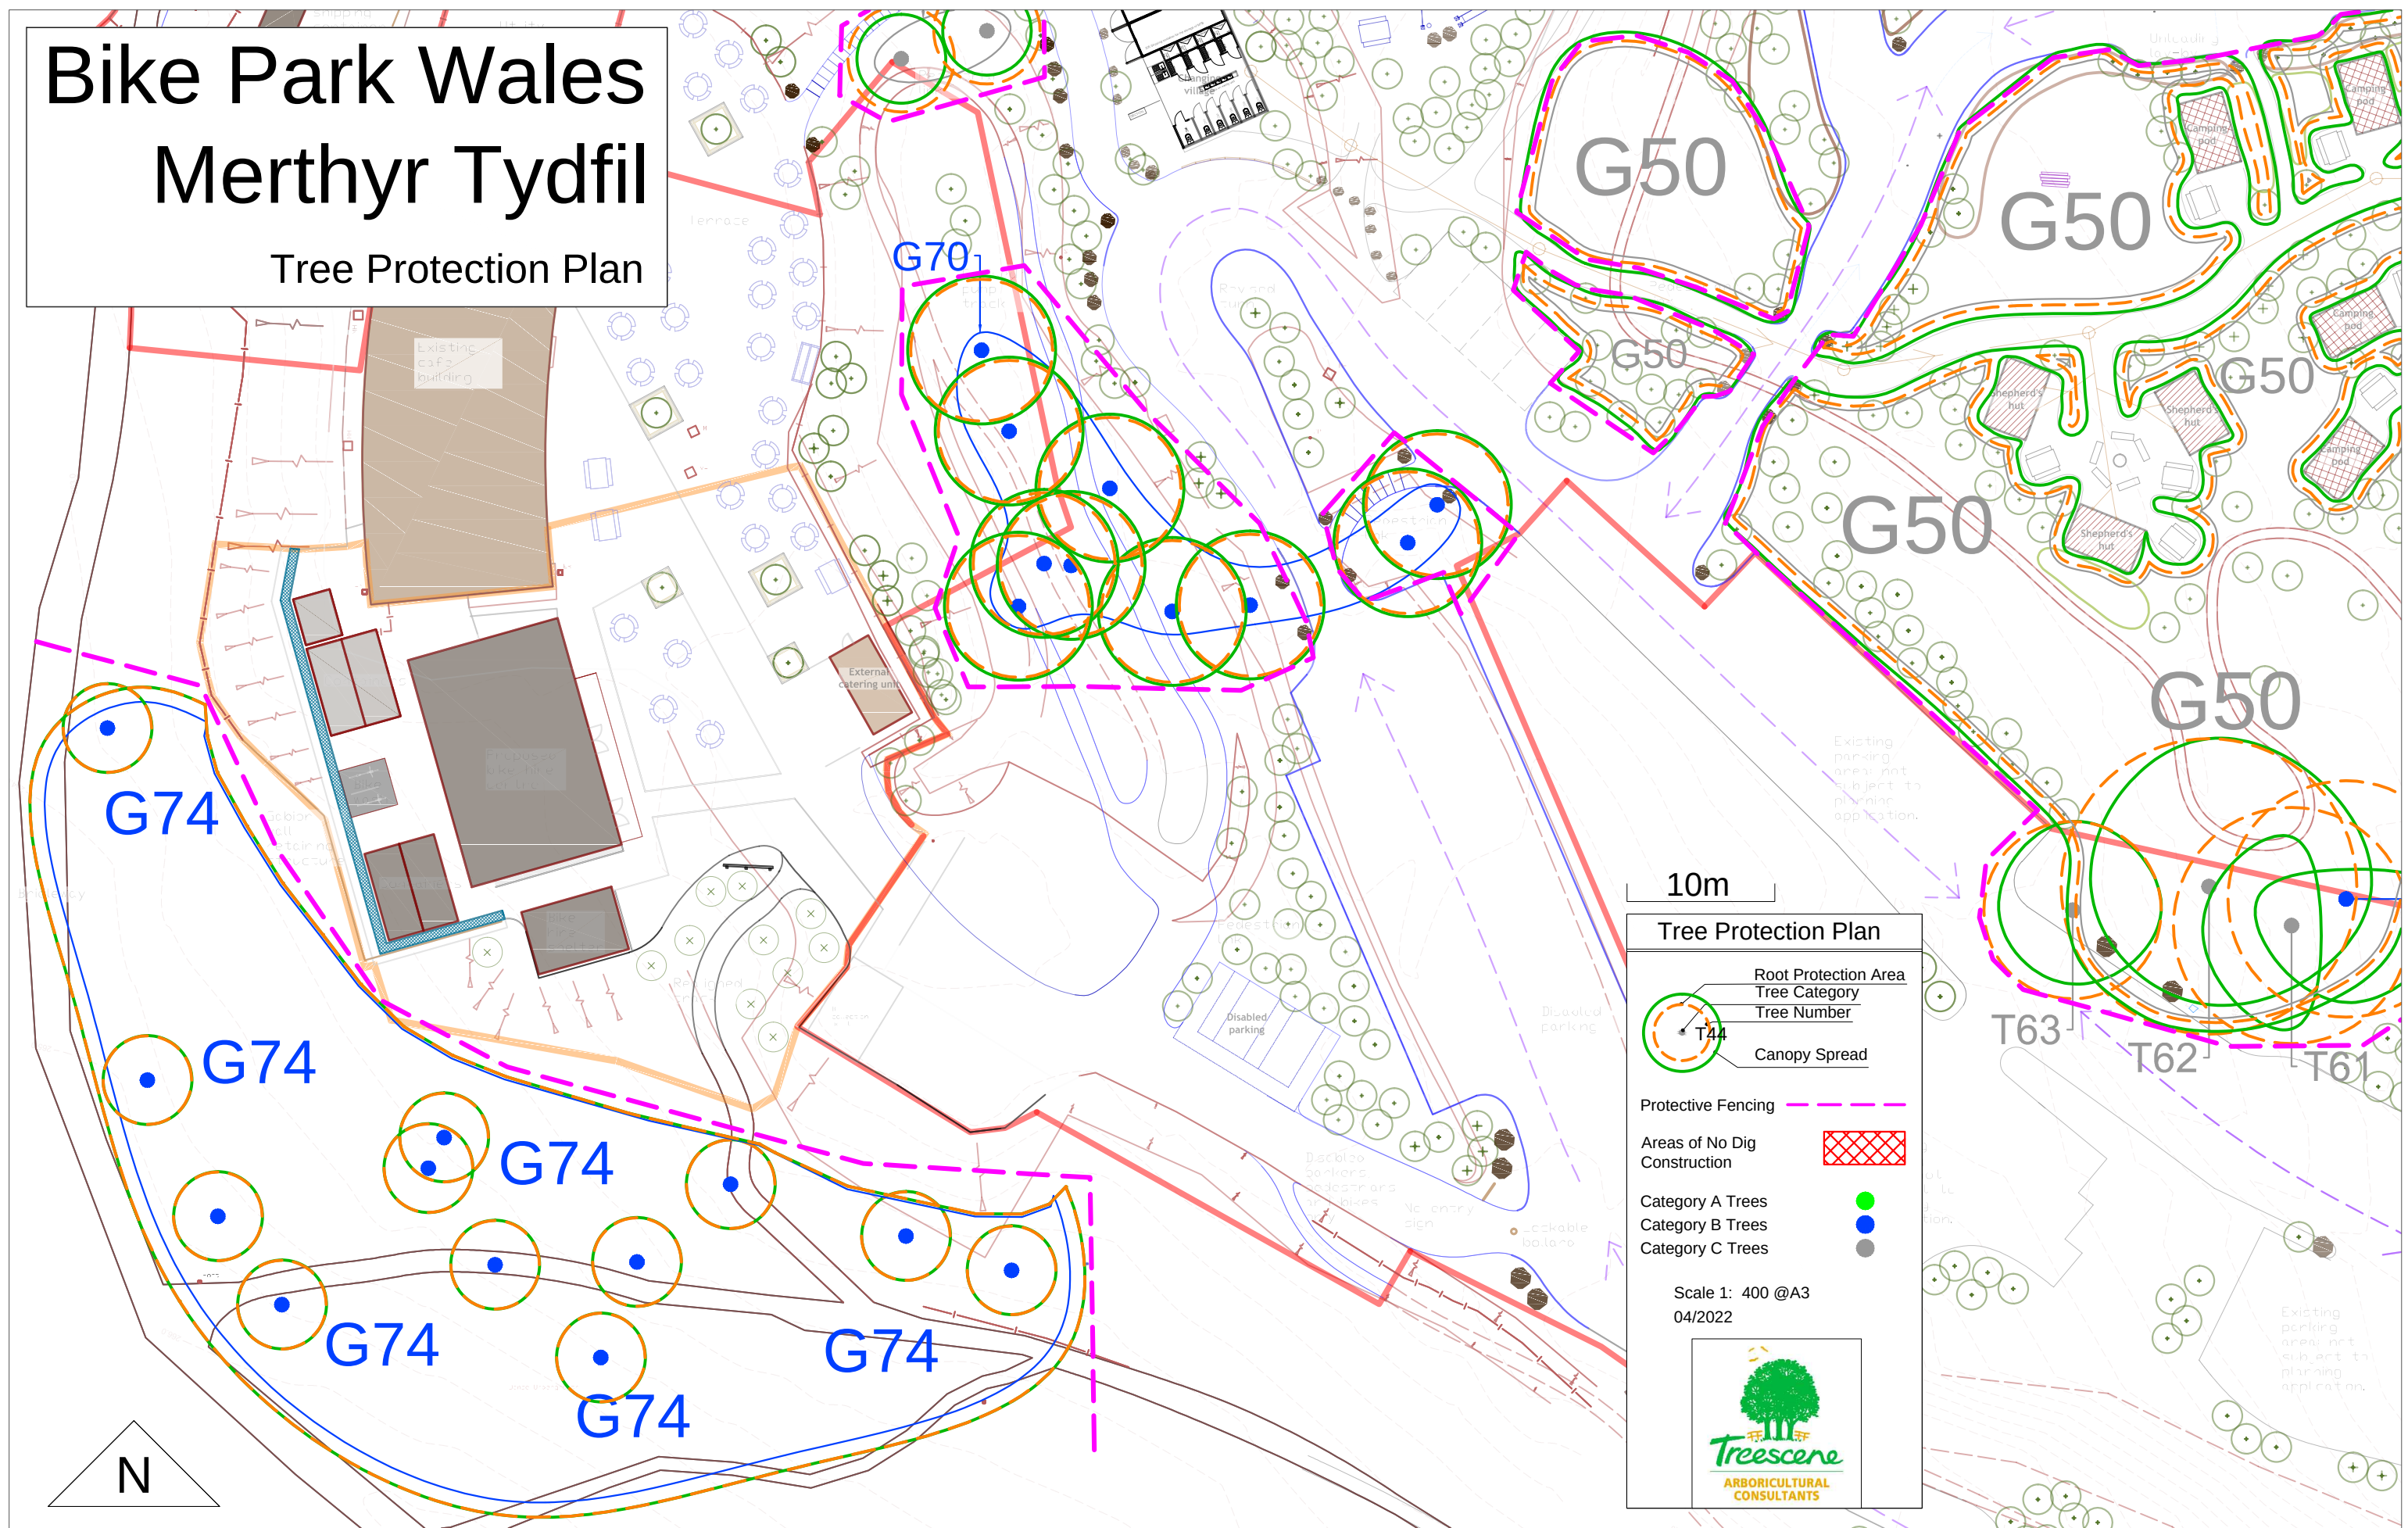

10m

Tree Protection Plan

	Root Protection Area
	Tree Category
	Tree Number
	Canopy Spread

Protective Fencing

Areas of No Dig Construction

Category A Trees

Category B Trees

Category C Trees

Scale 1: 400 @A3
04/2022

Treescene
ARBORICULTURAL
CONSULTANTS