

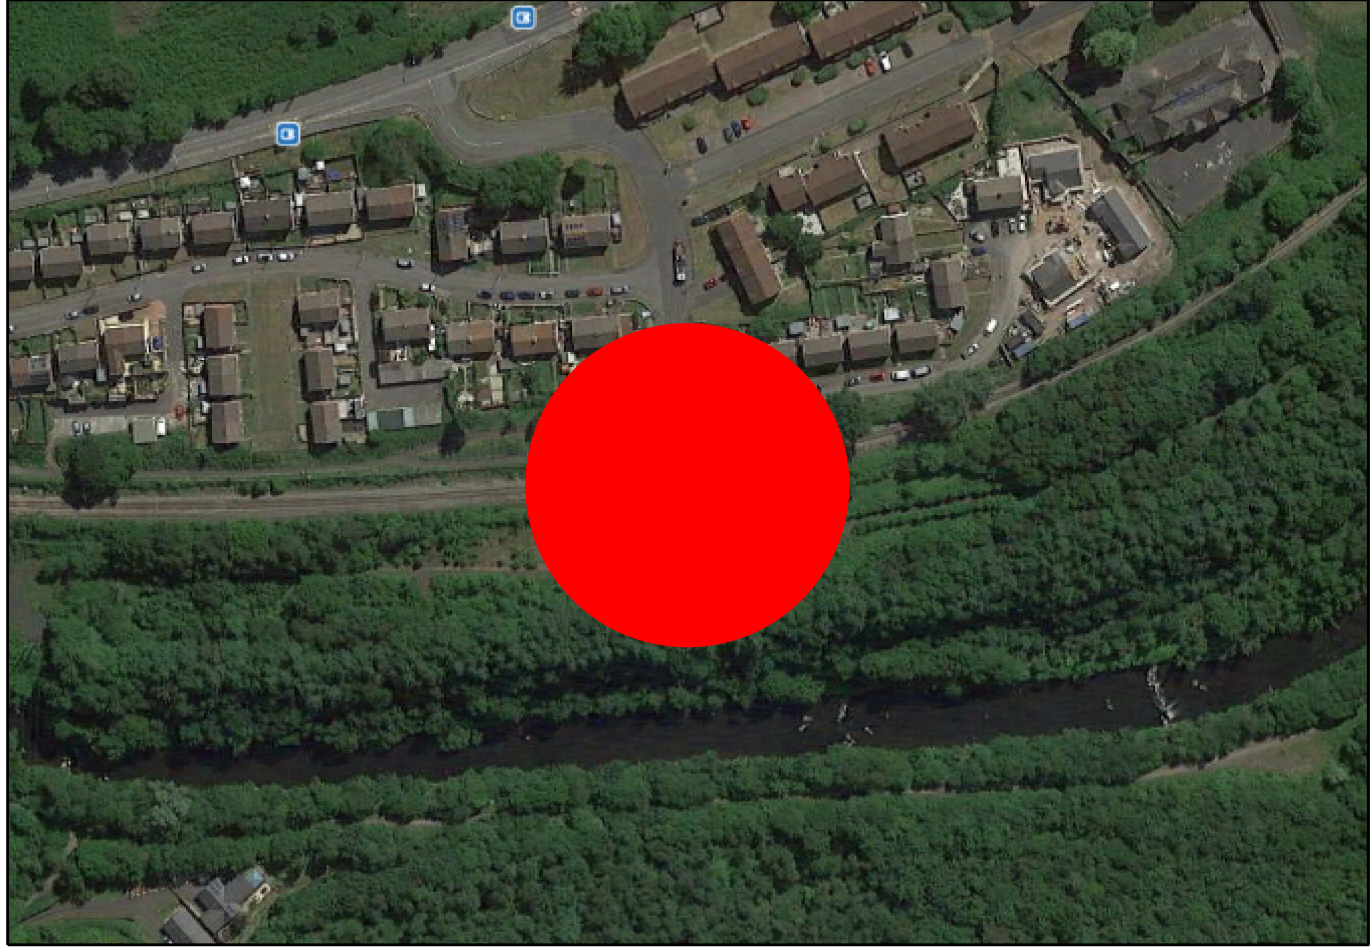


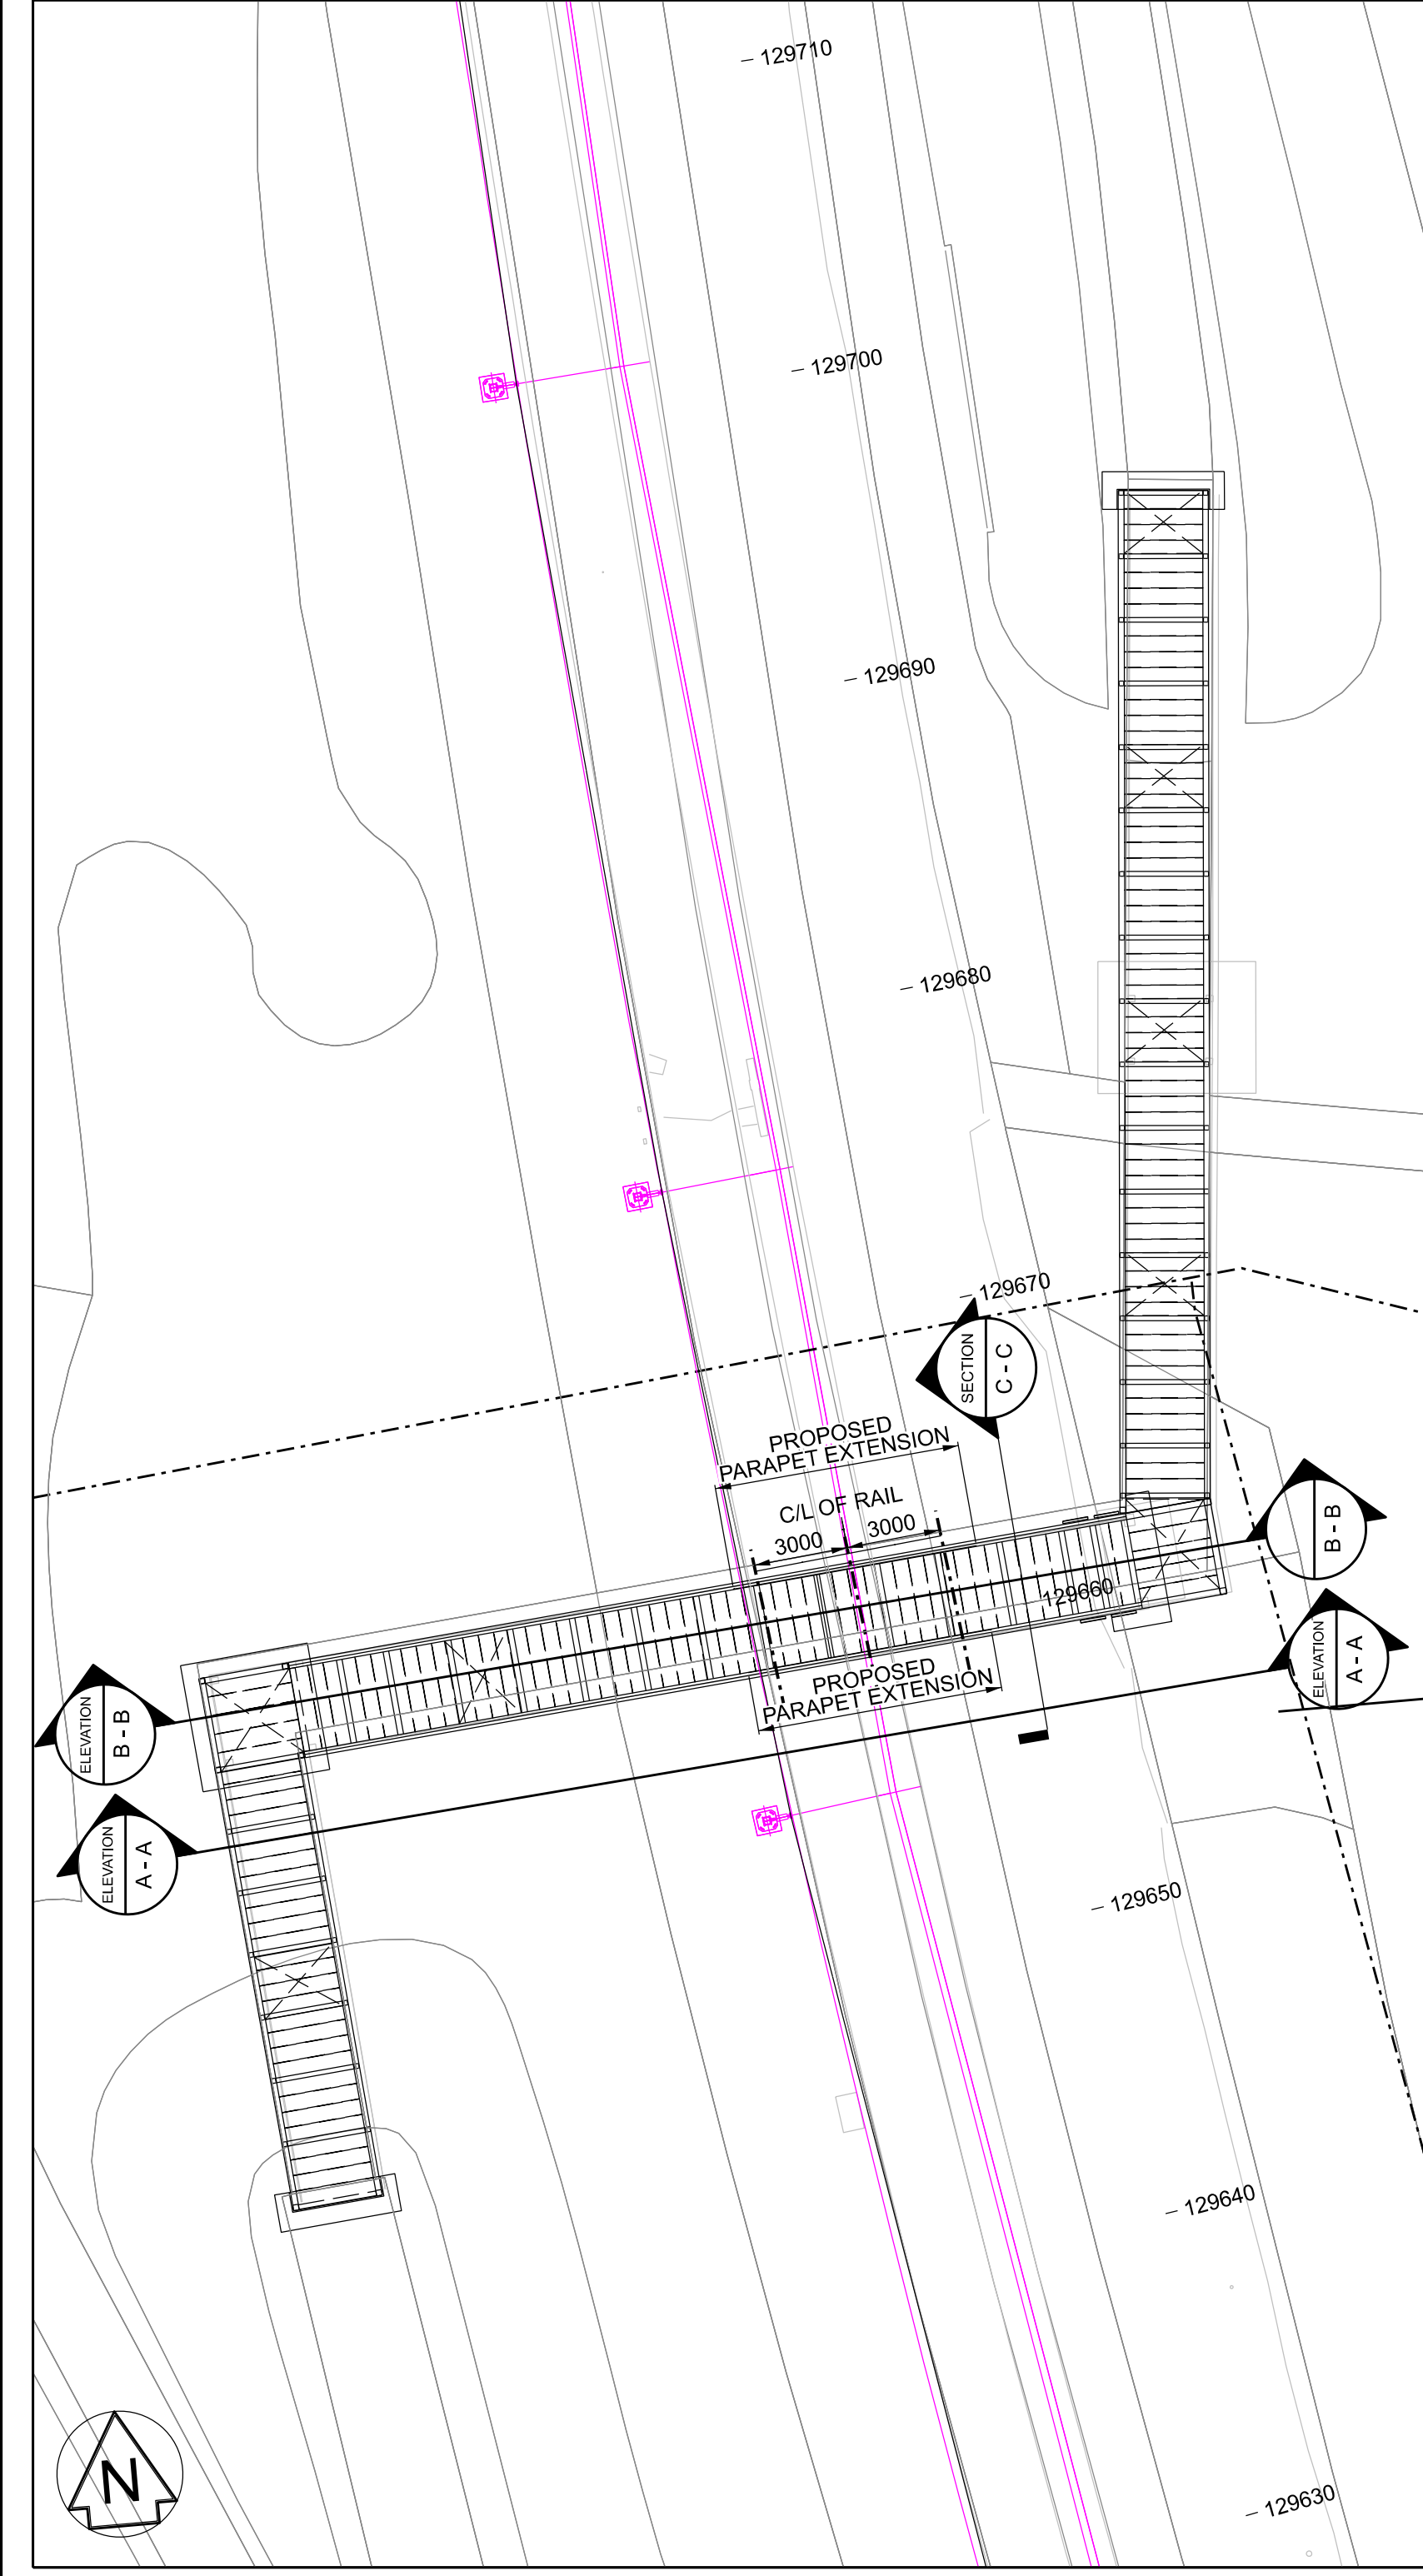

LOCATION PLAN
(NOT TO SCALE)
ELR: CAM 19m 0855/45
OS GRID: ST 07692 88758

Lifesaving Rules
Refer to:
L16: Safe Working on Safety Central
everybody has to follow every day
highlighting the core risks
everybody has to follow every day
highlighting the core risks
everybody has to follow every day

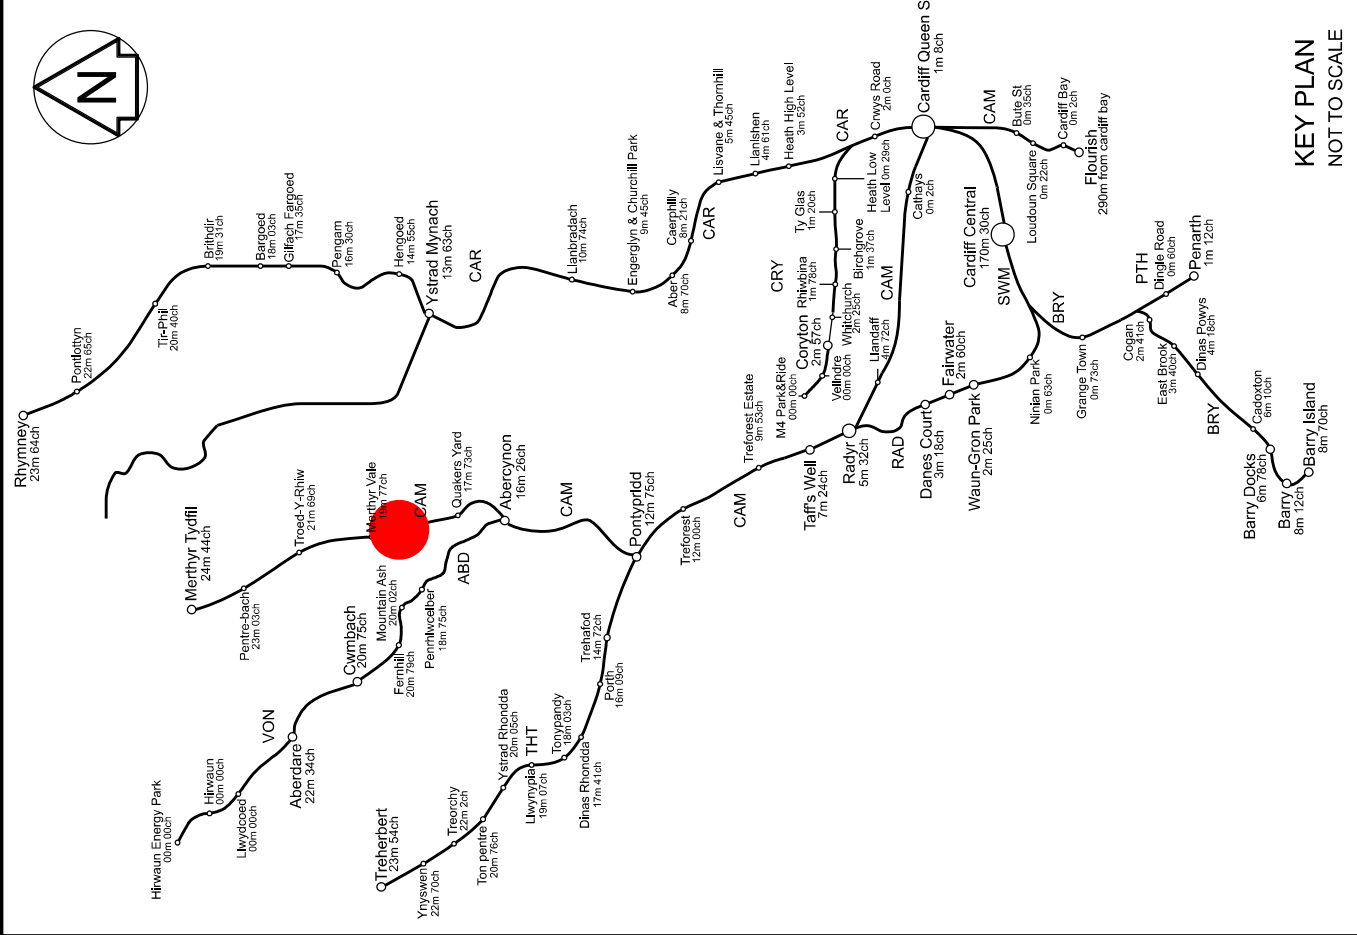

NOTES:

1. DO NOT SCALE OFF THIS DRAWING.
2. ALL DIMENSIONS ARE IN MILLIMETRES UNLESS OTHERWISE STATED.
3. THIS DRAWING IS BASED ON THE "FLUGRO" SURVEY, CARRIED OUT BY "AMEY CONSULTING" (DATED DECEMBER 2018).
4. THE DRAWING TO BE READ IN CONJUNCTION WITH TRAN01-KAWAR1-MER-RPT-CV-000004.

LEGEND:

- EXISTING BRIDGE OR UNCHANGED
- NEW OR ADDITIONAL ELEMENTS
- REDUNDANT OR TO BE REMOVED
- MODIFIED OR TO BE MOVED

UTILITIES:

- WELSH WATER FOUL
- WESTERN POWER DISTRIBUTION

Safety, Health and Environmental Information
Notes below are additional to hazards/risks normally associated with this type of work:
Construction
CI: TRAN01-CVL-HZD-1783 - Existing parapets may be painted with lead-based paint or paint containing zinc chromate.
Operations
Oi:
Electrical conductivity: TRAN01-CVL-HZD-8771
Maintenance
Mr:
Graffiti removal: TRAN01-CVL-HZD-6772
Dismantling/Demolition (Future)
DI:
These notes are based on the use of experienced and competent contractors carrying out the work using an approved safe method of working.

Rev	Date	Description of Revisions	Drawn	Chkd	Appr	Stability
P01.1	---	1ST ISSUE	---	---	---	---
Initial non-contractual code						S0



Authorised	---	Signed	---	Date	---
Contractor(s)	Alun Griffiths				
Asset Location	---				
Sub-Asset	TRAN01				
Sub-Stage	DDR				
Sub-Role	CV				
Sub-Plan	Plan of Work Stage				
Sub-Project	C				

TRAN01 - CVL Transformation

Route Section Group 1

Merthyr Branch

Taff Trail Footbridge Parapet Extension

Designed	A.White	Signed	---	Date	14/04/22
Drawn	P.Kinson	Signed	---	Date	20/04/22
Checked	---	Signed	---	Date	---
Approved	---	Signed	---	Date	---
Scale(s)	---	ELR & Mileage	---	From	To
AS SHOWN	---	---	---	---	---
Alternative Reference	---	---	---	---	---

Drawing Number	TRAN01-GRF-R1-MER-DDR-CV-502301	Revision	P01.1
----------------	---------------------------------	----------	-------