


 George and Co.

Pontmorlais W,
Merthyr Tydfil
CF47 8UT

686.01	Floor Plan		
planning	1:50@A1	Mar 22	CG
1st Floor Woodfired Studios 62 High St Merthyr Tydfil CF37 8DE 07830328652 hello@georgeandco.studio www.georgeandco.studio			
DO NOT SCALE THIS DRAWING		©George and Co.	

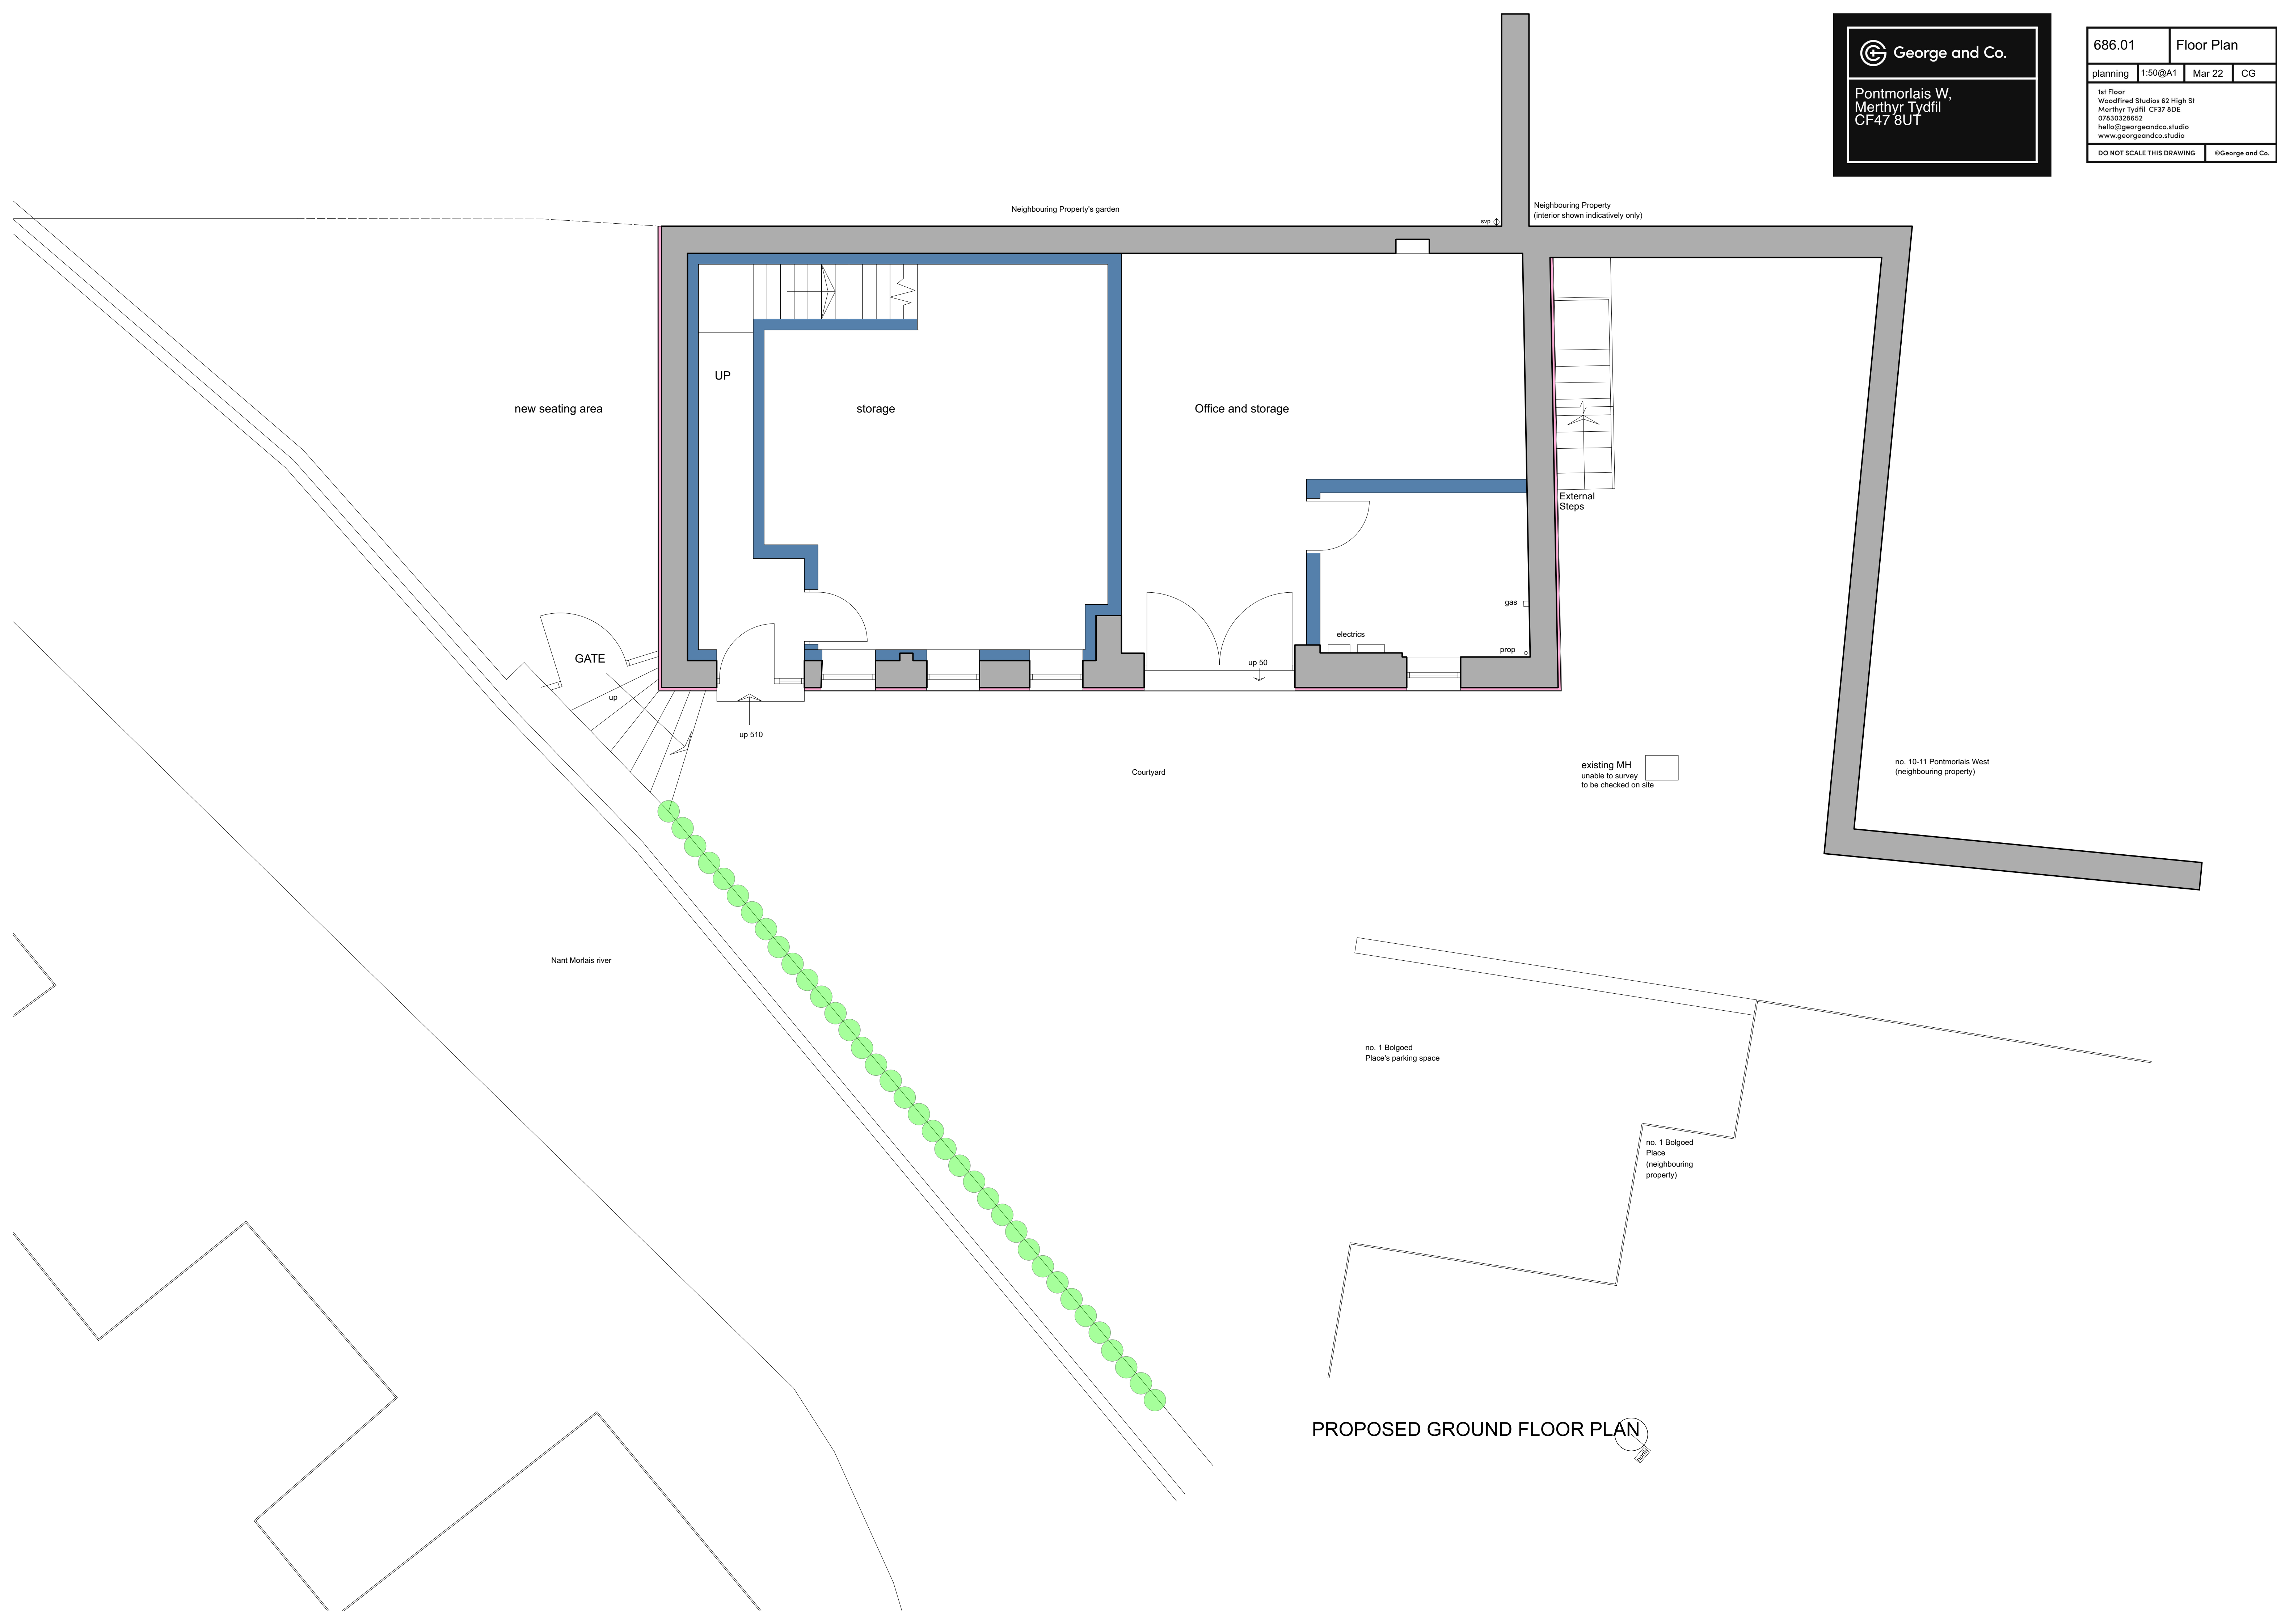

PROPOSED GROUND FLOOR PLAN








George and Co.

Pontmorlais W,
Merthyr Tydfil
CF47 8UT


686.02	Floor Plan+ Elevations		
planning	1:50@A1	Mar 22	CG
1st Floor Woodfired Studios 62 High St Merthyr Tydfil CF47 8DE 07830328652 hello@georgeandco.studio www.georgeandco.studio			
DO NOT SCALE THIS DRAWING		©George and Co.	

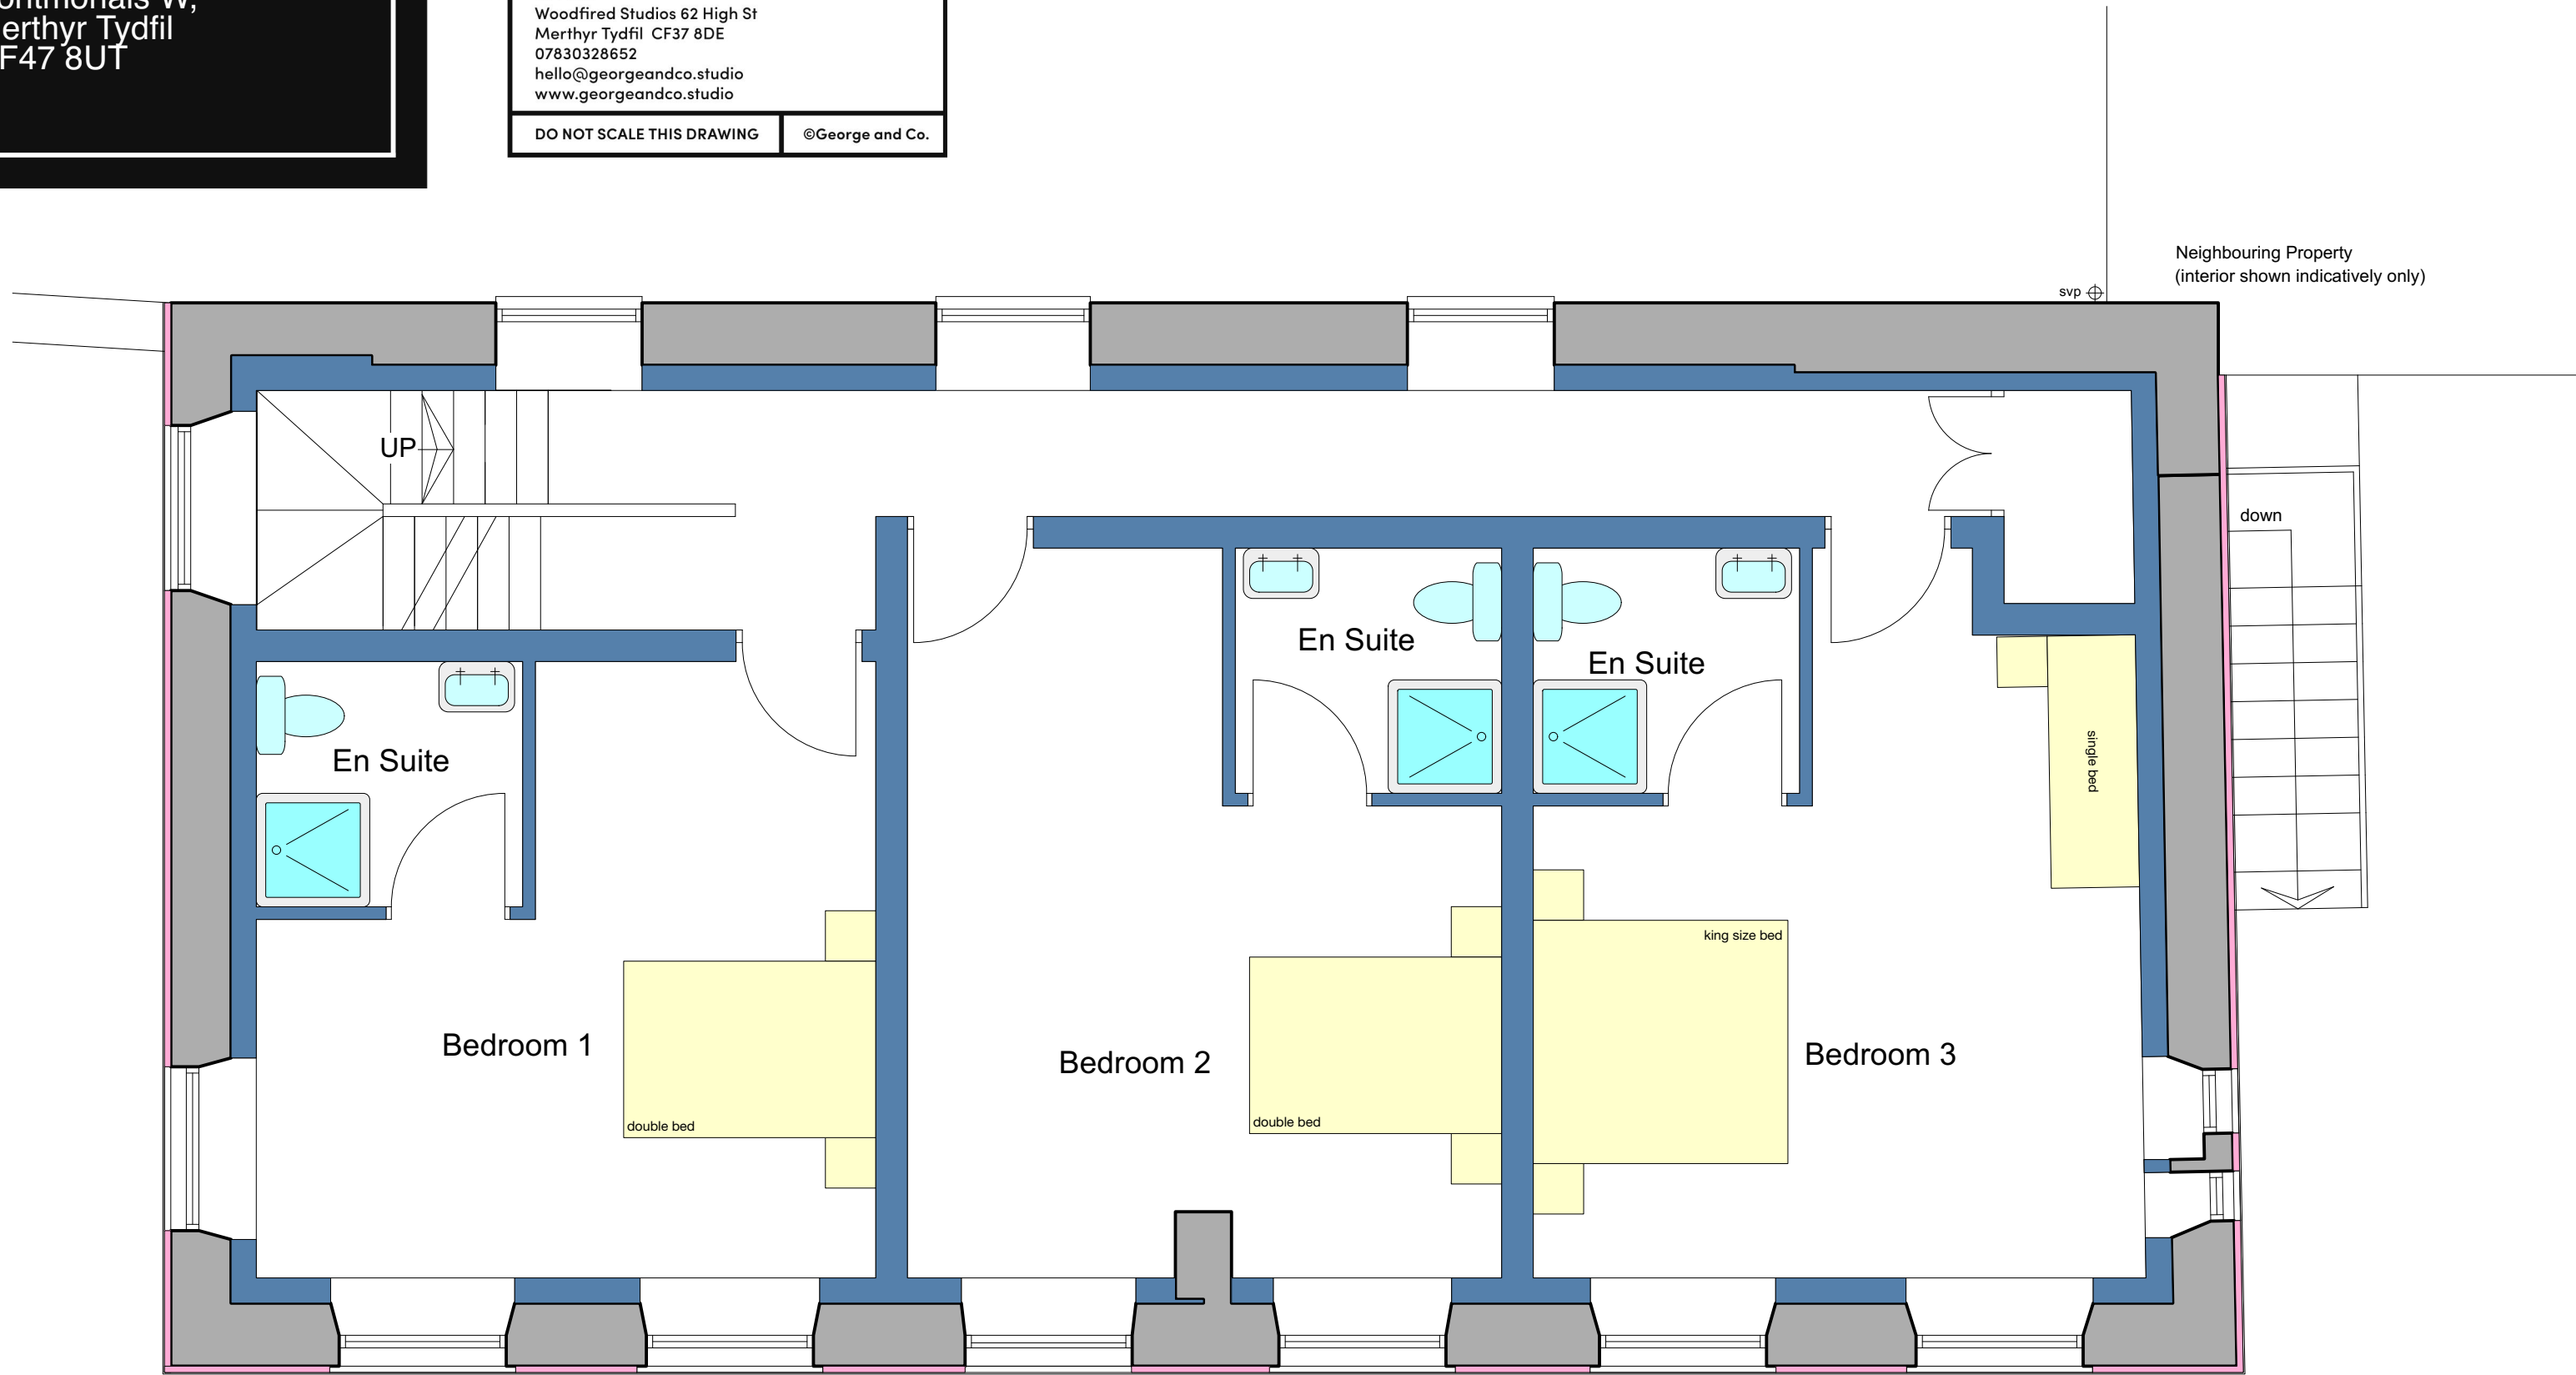


PROPOSED FIRST FLOOR PLAN

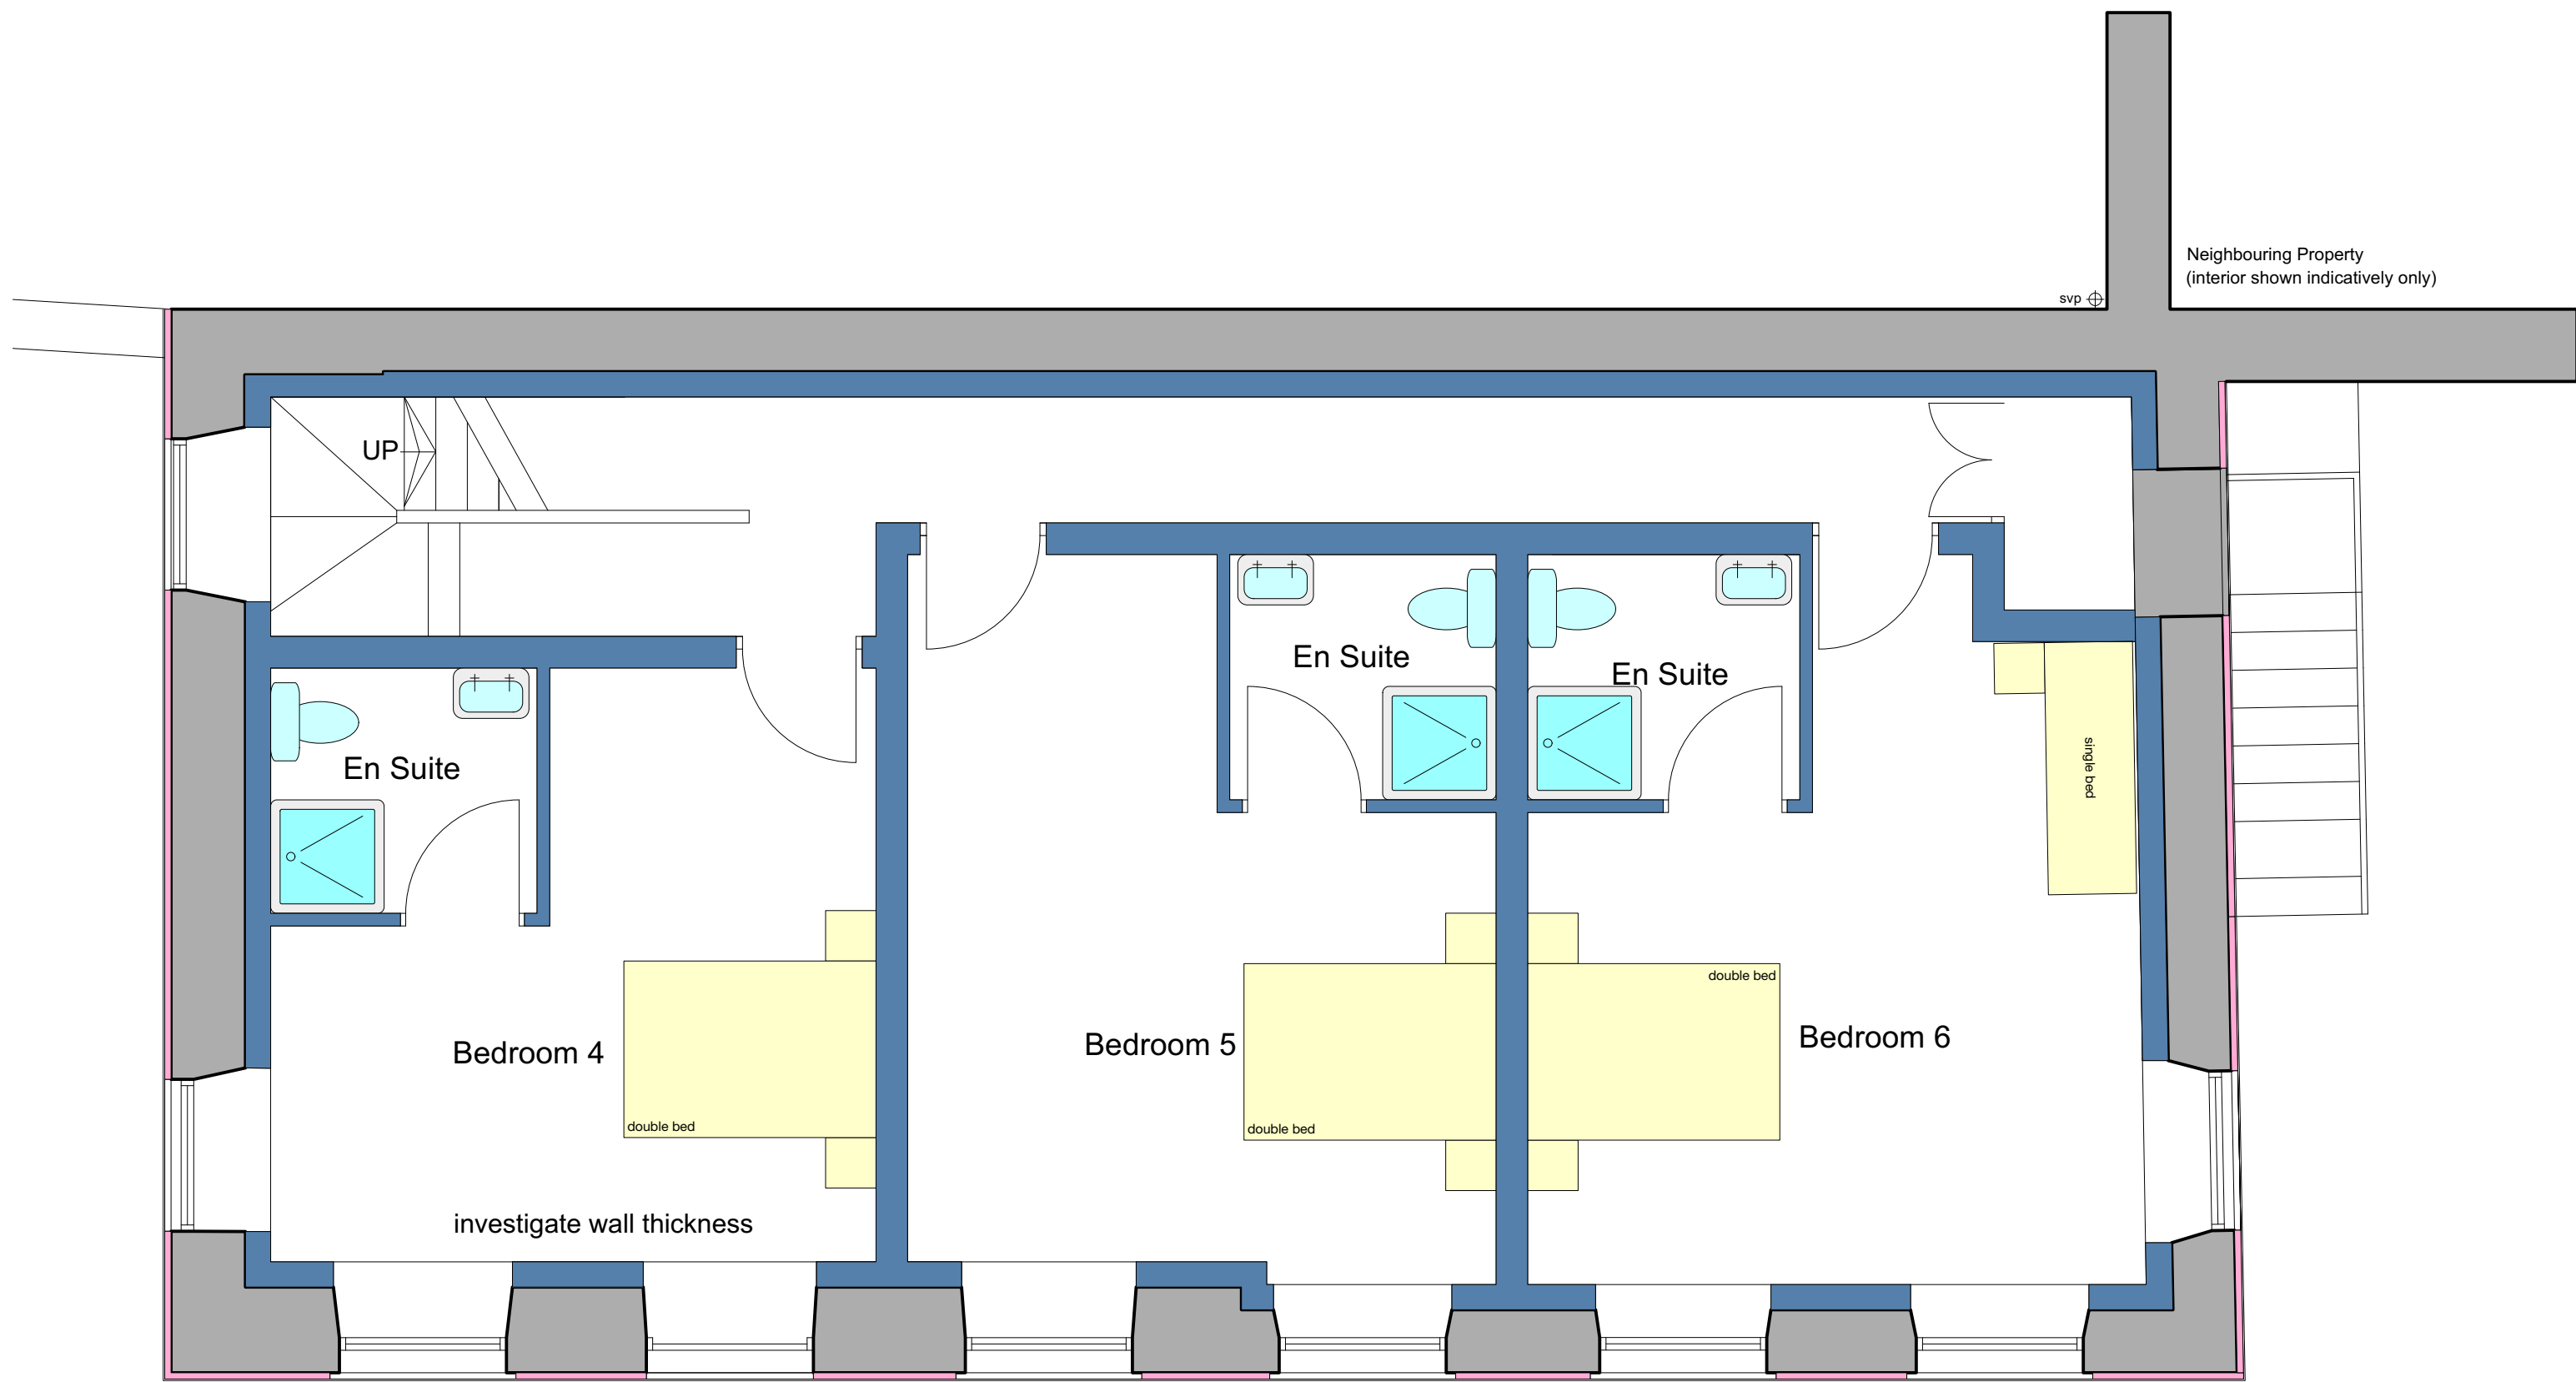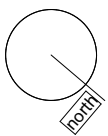

PROPOSED SECOND FLOOR PLAN

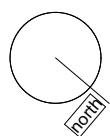

SIDE ELEVATION

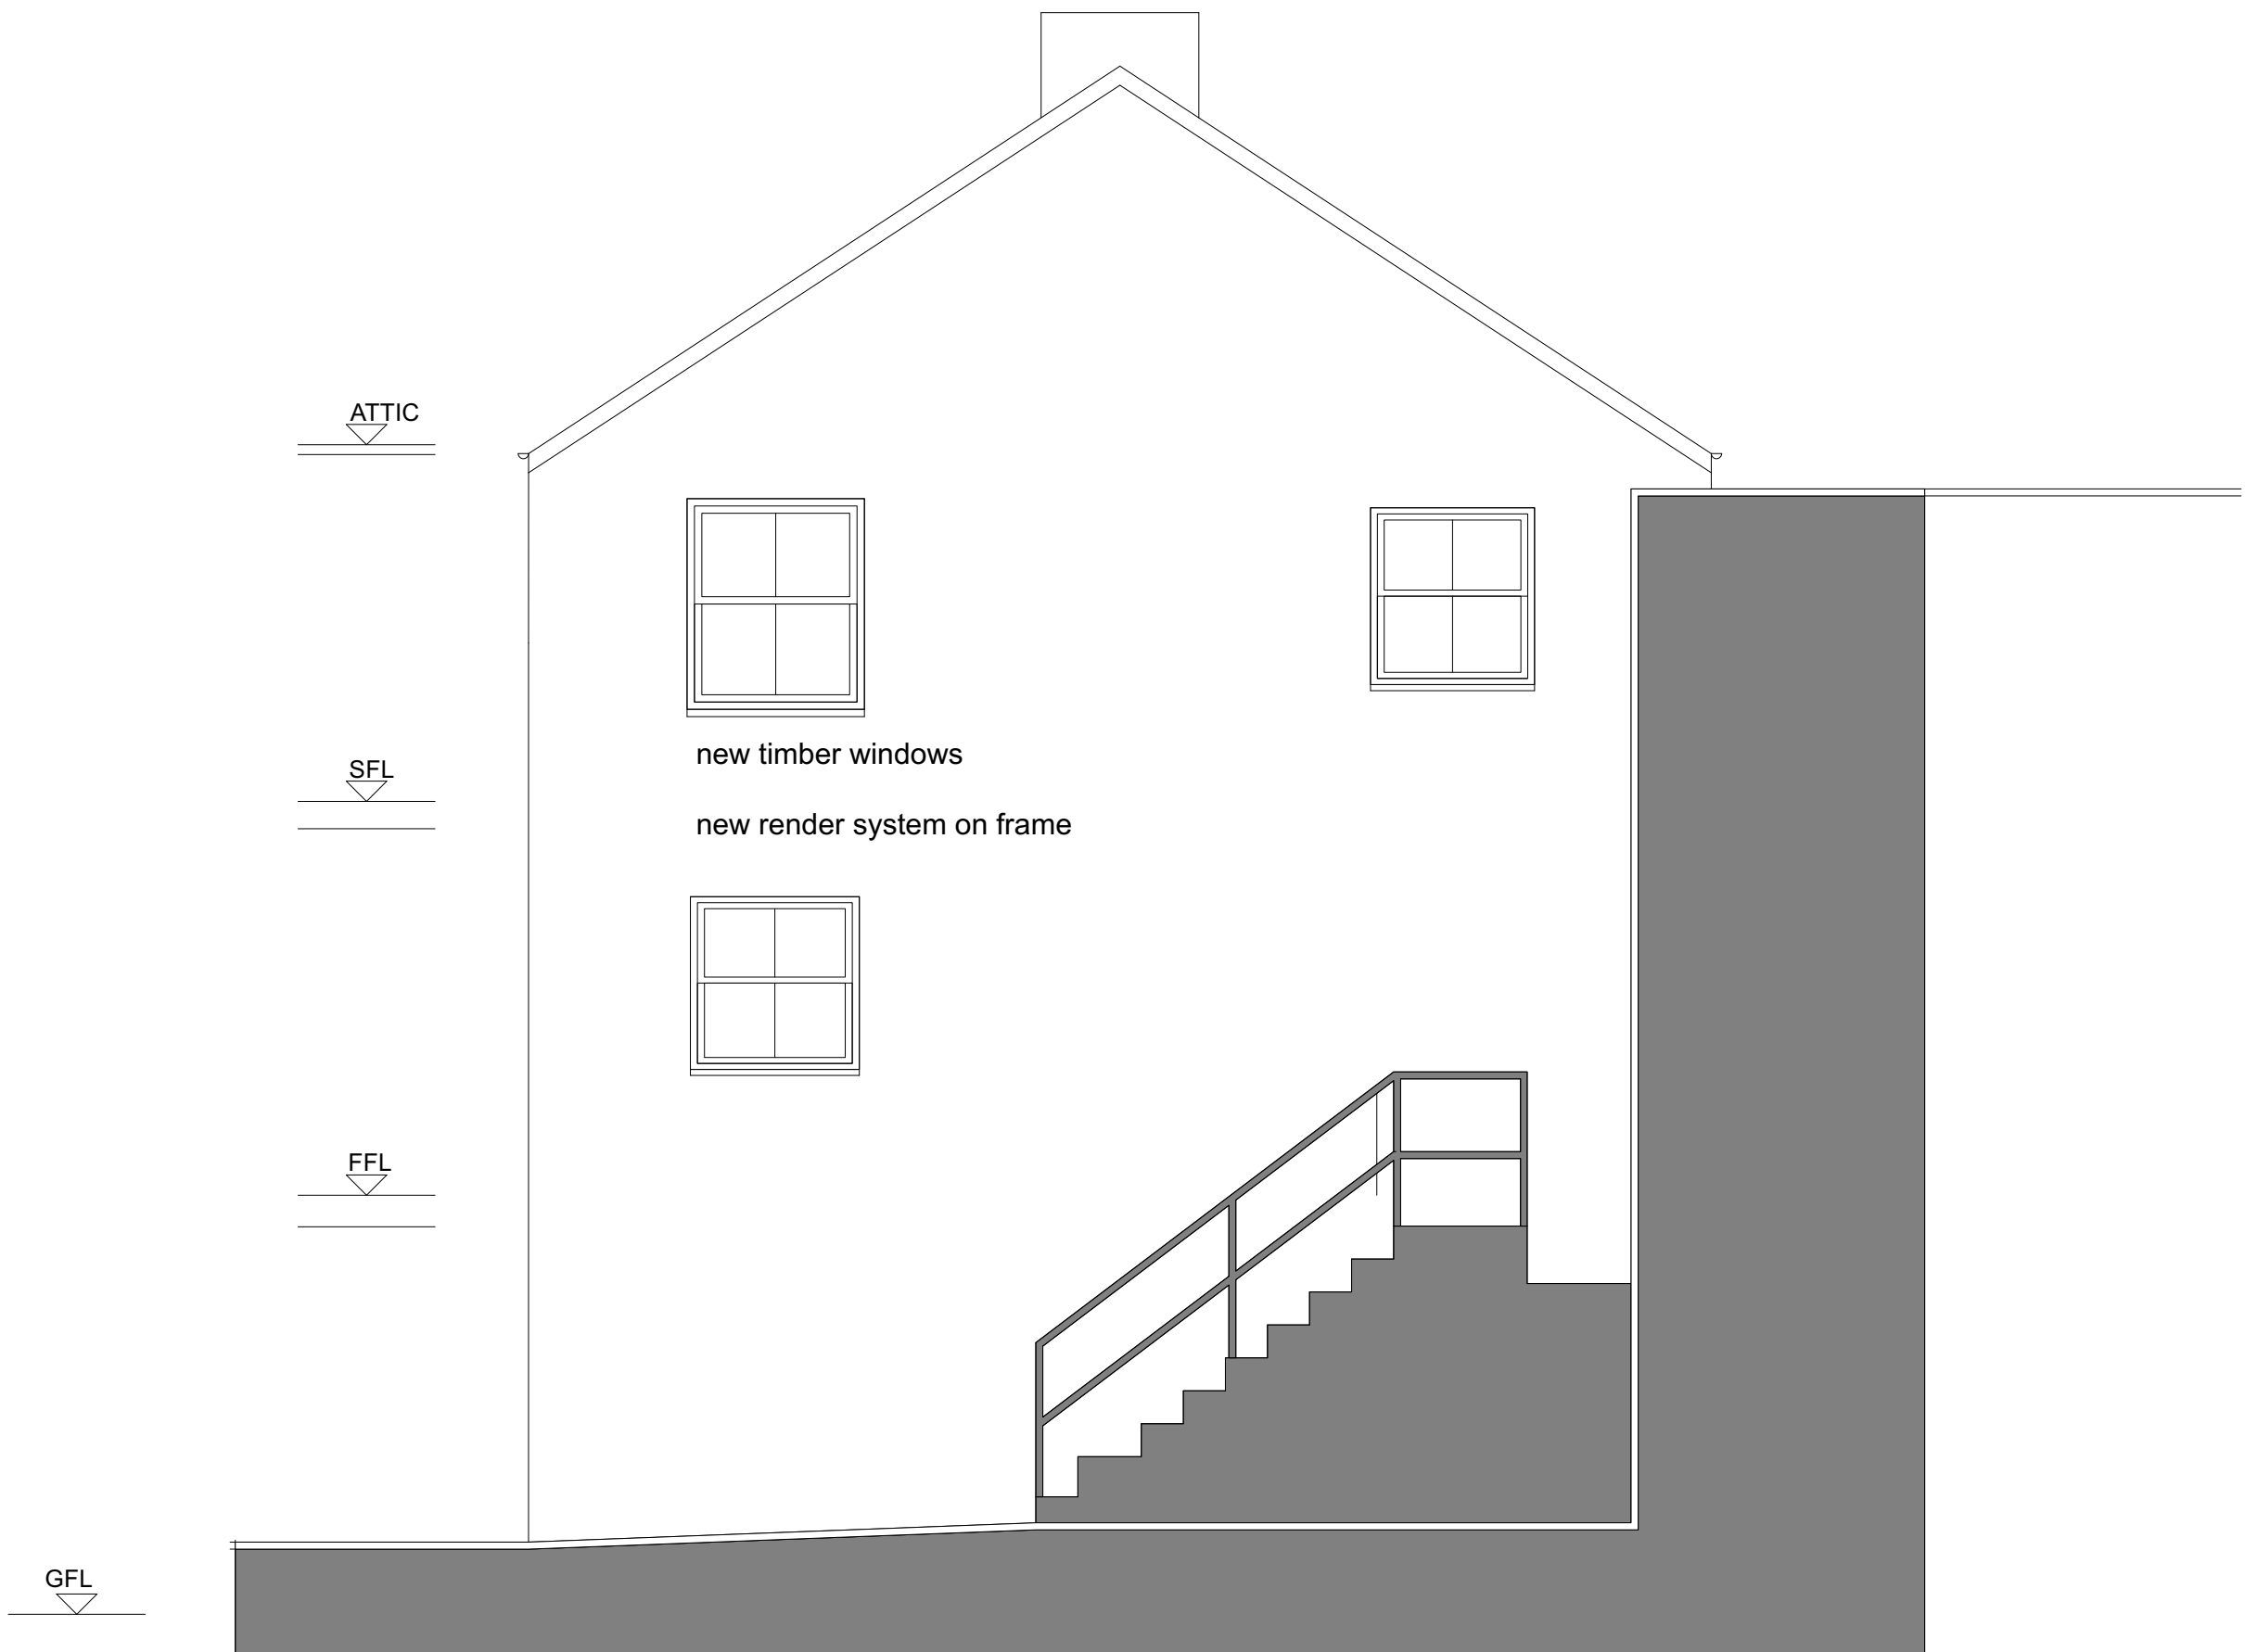


SIDE ELEVATION



George and Co.

Pontmorlais W,
Merthyr Tydfil
CF47 8UT

686.03	Elevations		
planning	1:50@A1	Mar 22	CG
1st Floor Woodfired Studios 62 High St Merthyr Tydfil CF37 8DE 07830328652 hello@georgeandco.studio www.georgeandco.studio			
DO NOT SCALE THIS DRAWING		©George and Co.	

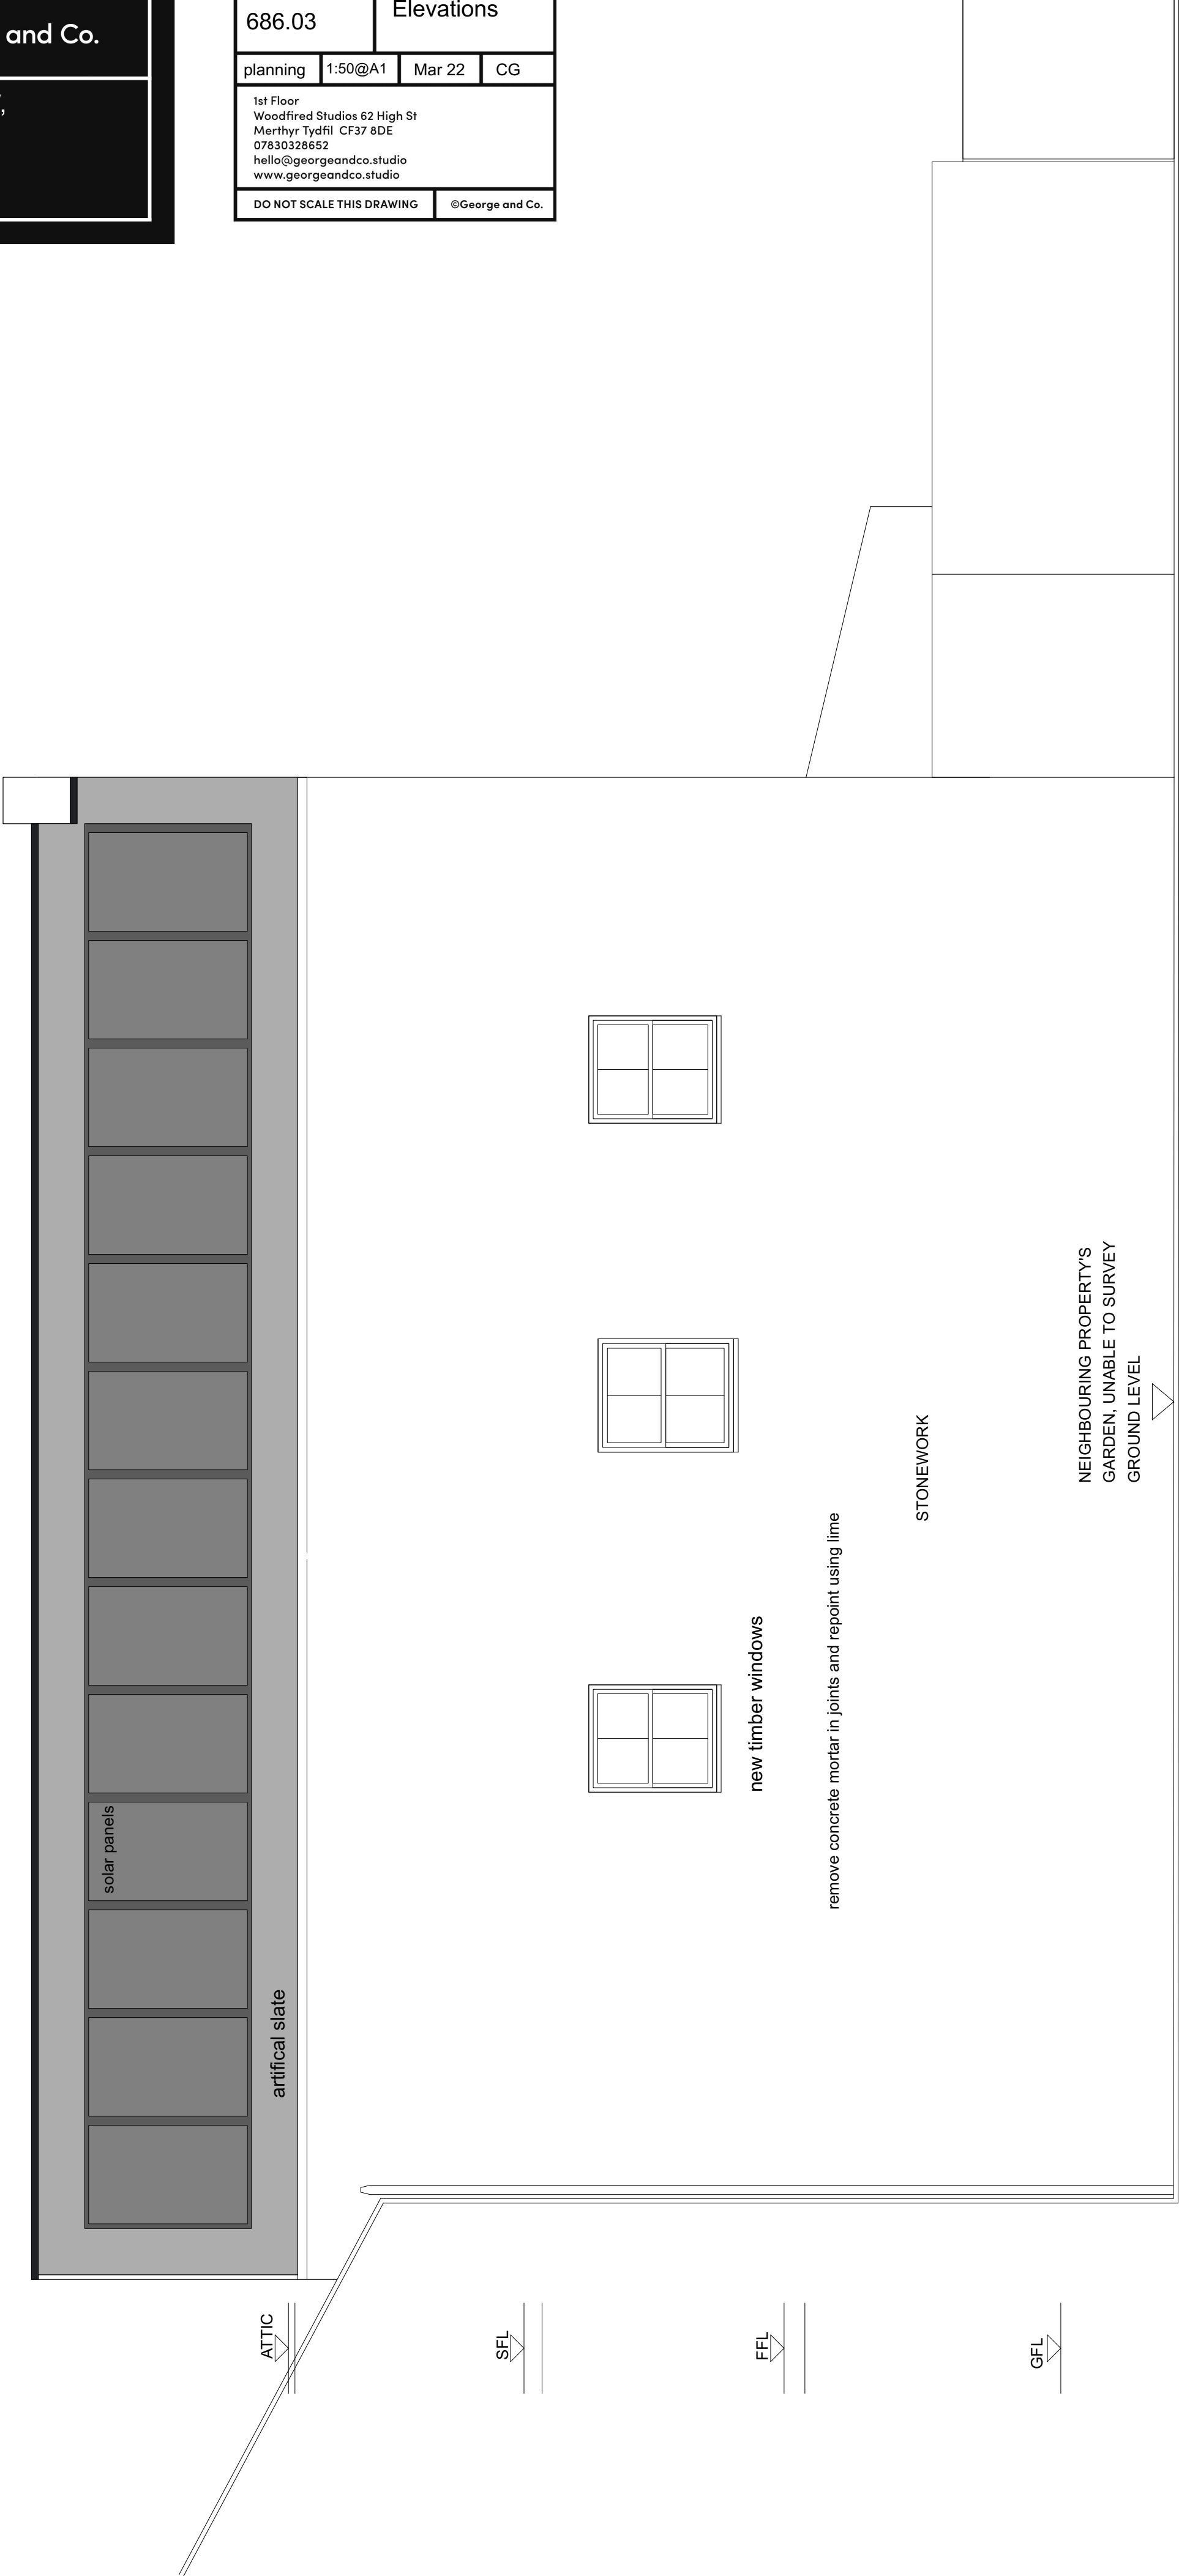

REAR ELEVATION



FRONT ELEVATION