


REVISIONS
Rev: A 23/02 Revised Layout
Rev: B 01/03 Planning Update

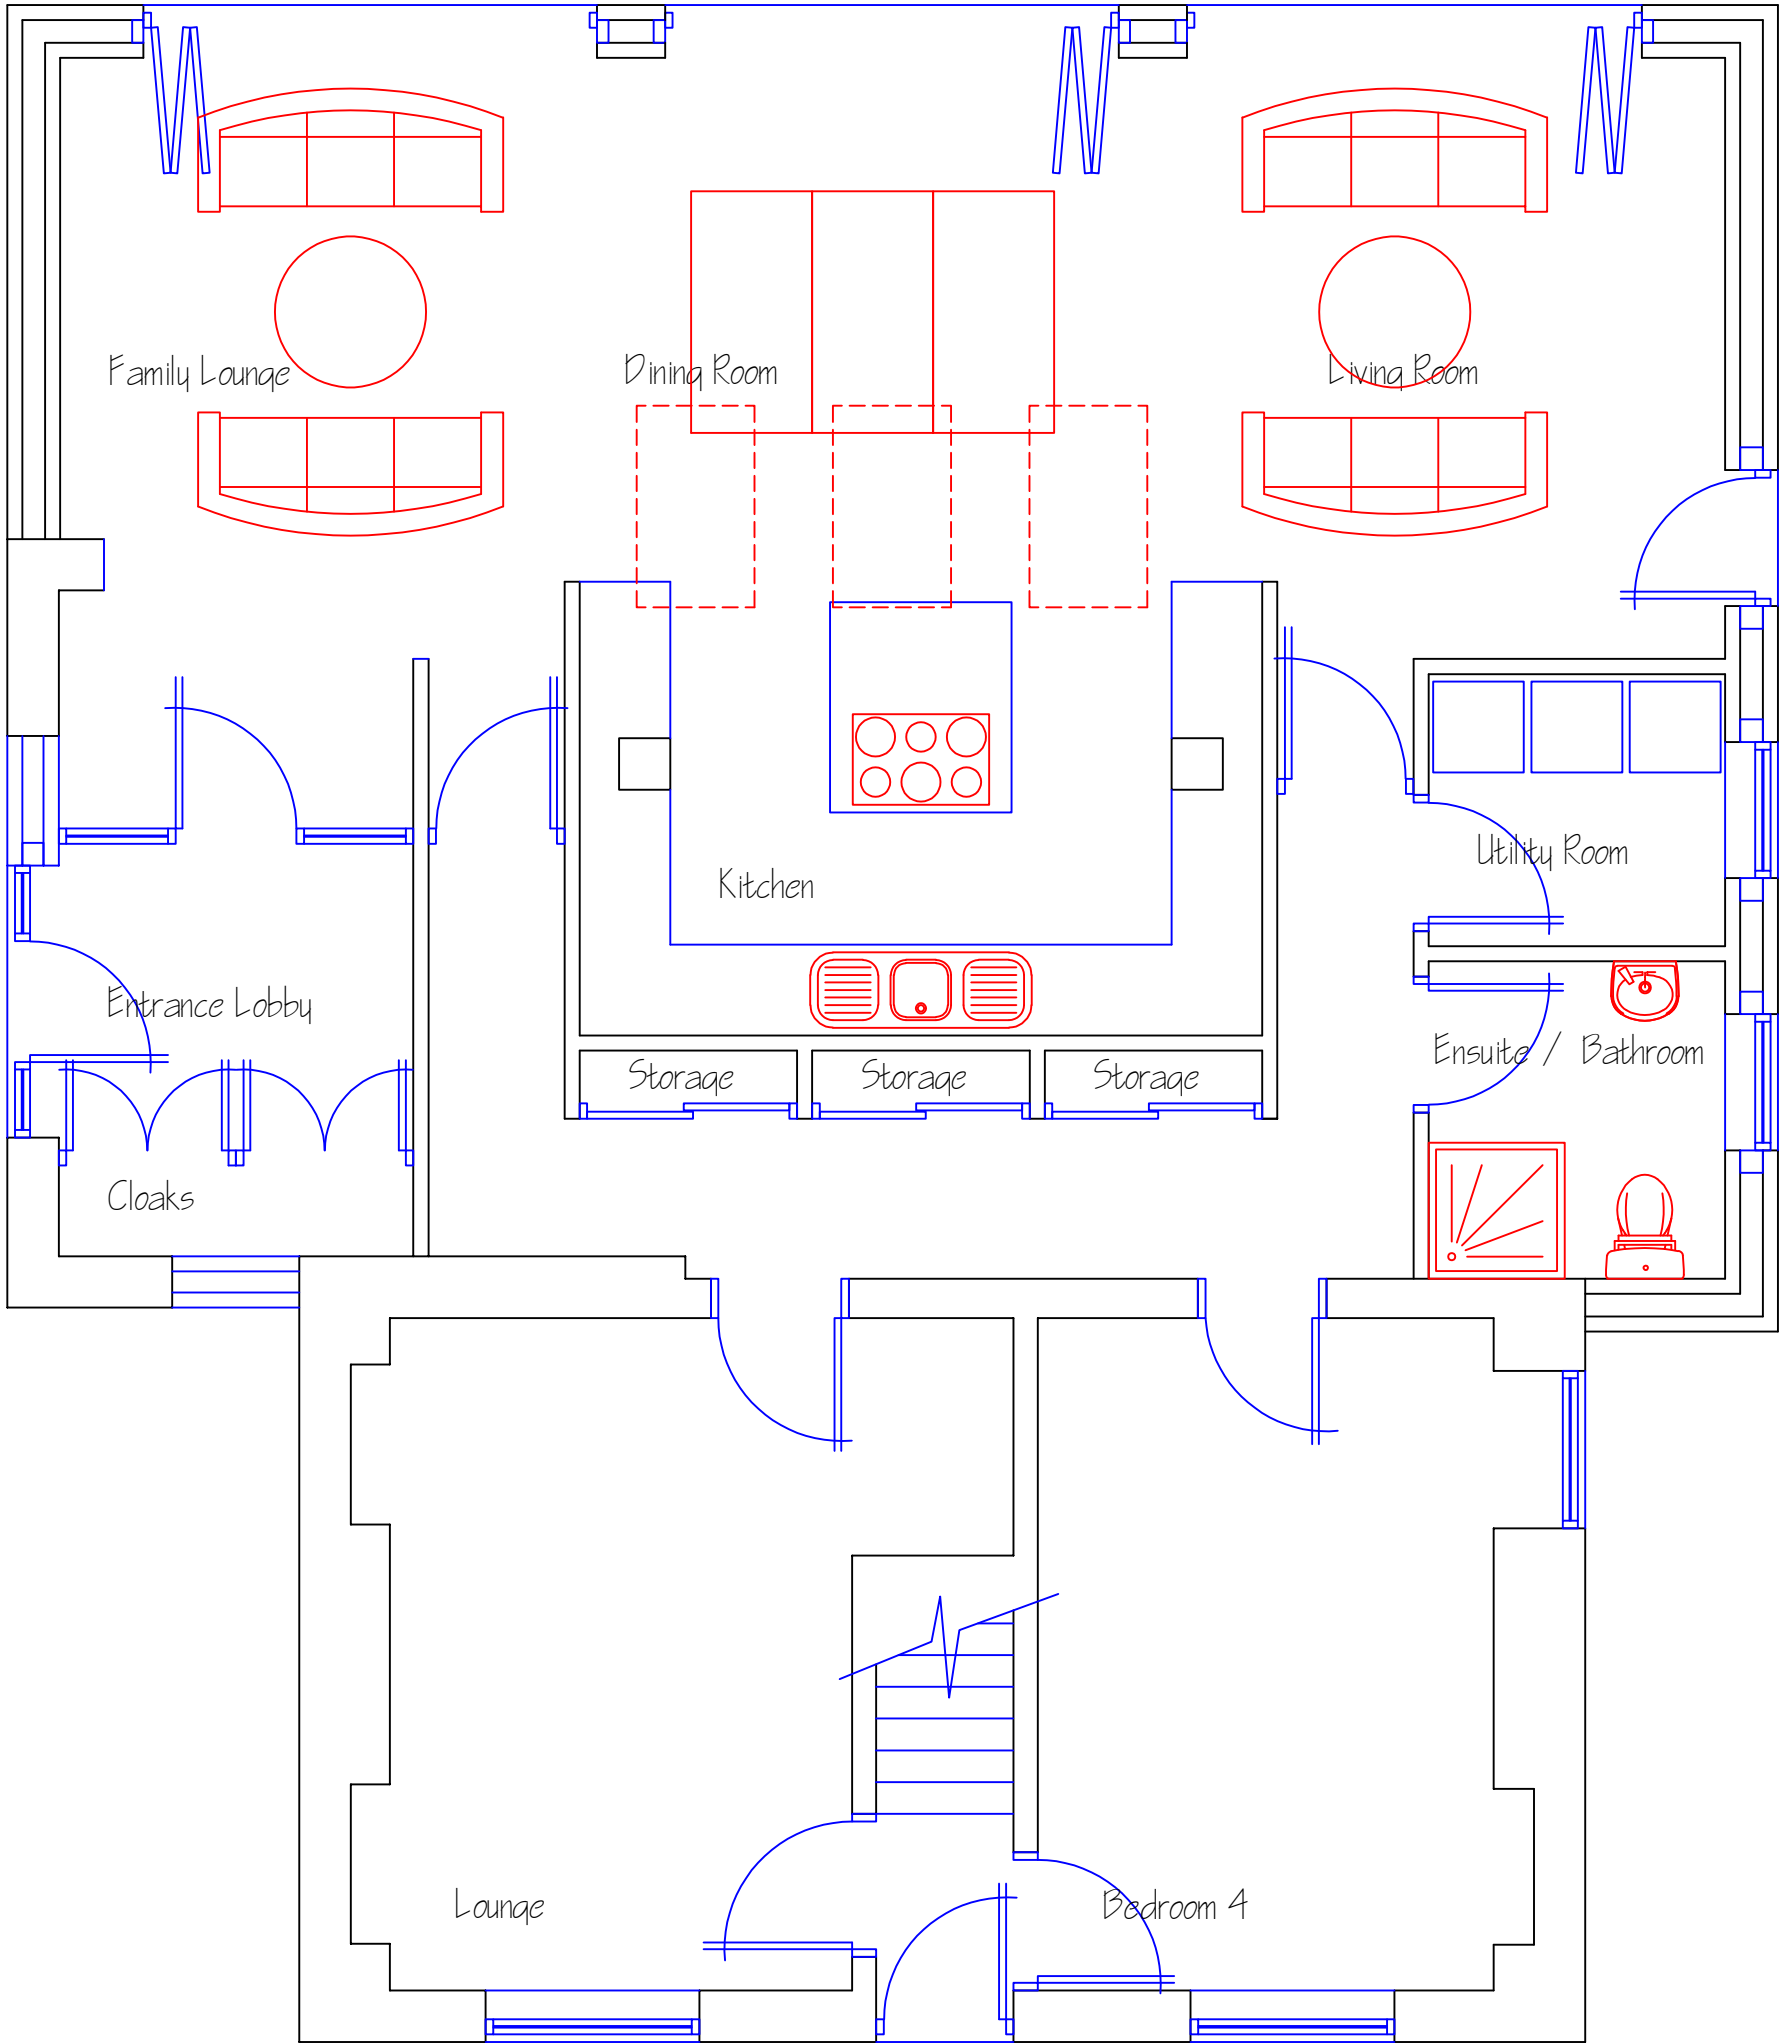

Proposed GFL Plan



ORIEL DESIGN LIMITED
The Studio, No. 1, Sycamore Street,
Taffs Well, CF15 7PU
tel: 029 2038 8663 email: info@orielarchitects.co.uk
ALTERATION & EXTENSION WORKS
LENA HOUSE, BELLE VIEW TERRACE
MERTHYR VALE

PROP. GFL PLAN