


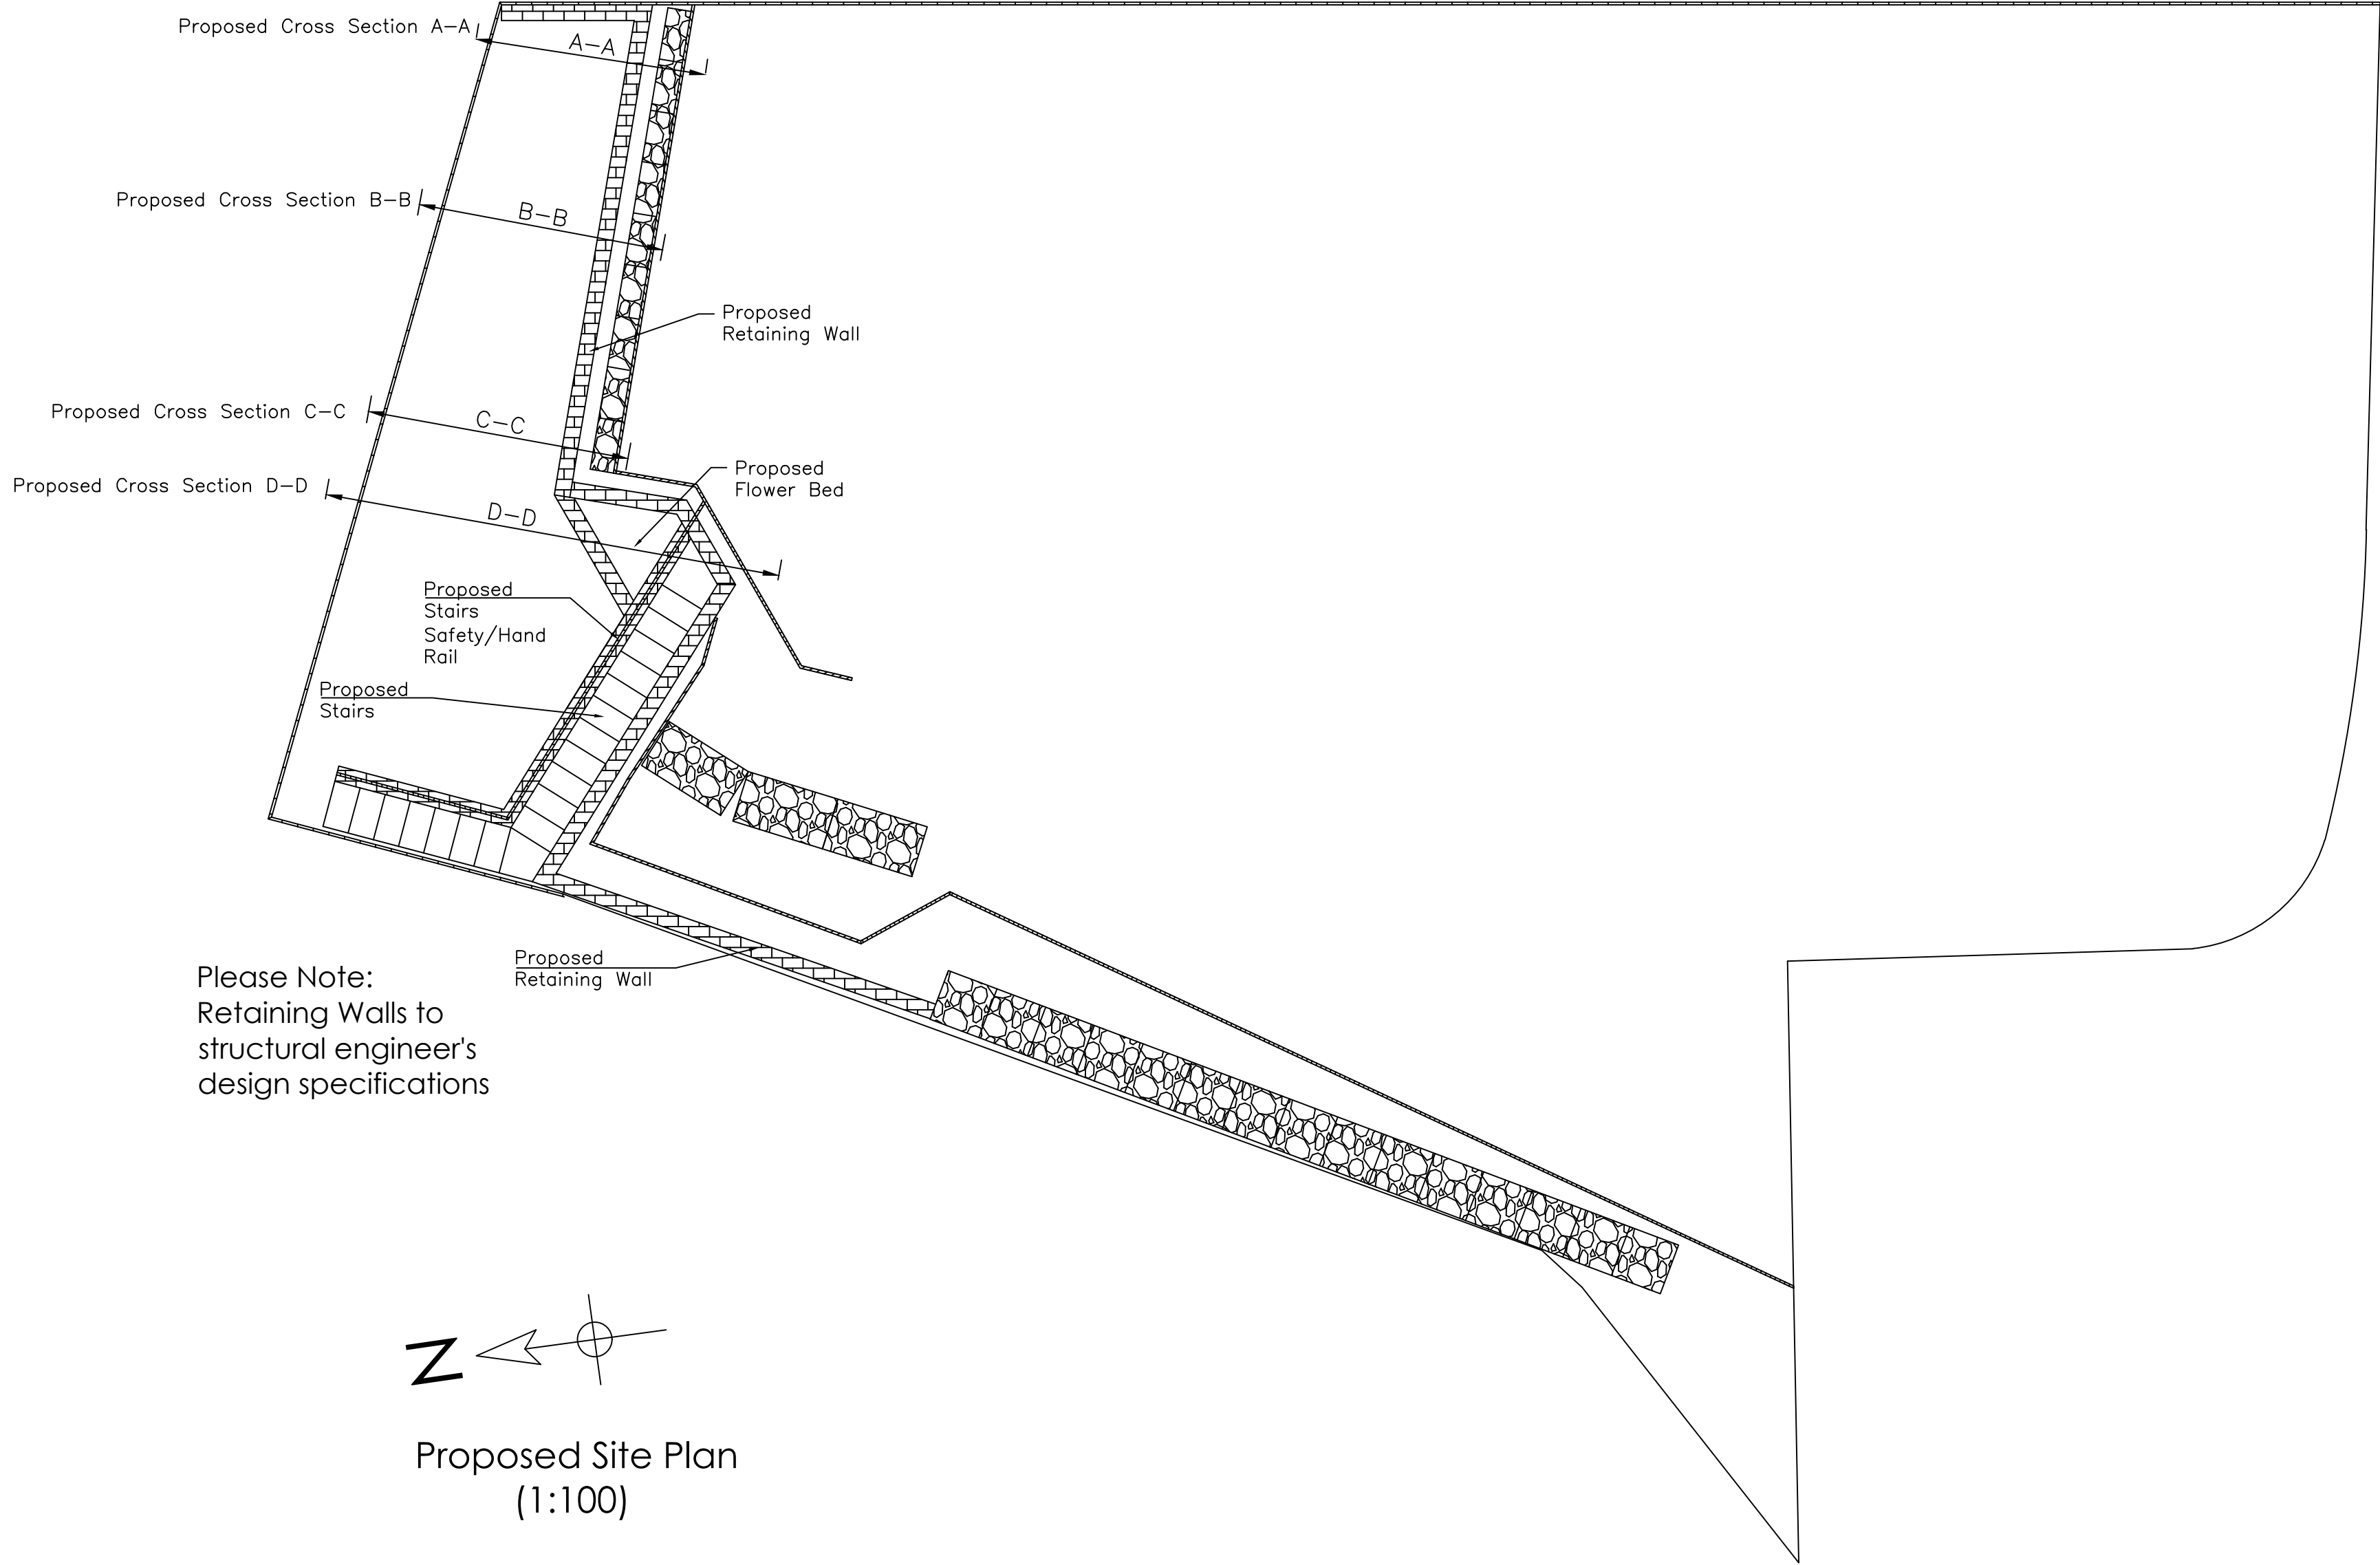

Notes:

1. THE COPYRIGHT OF THIS DRAWING MAY NOT BE REPRODUCED IN WHOLE OR PART OR USED FOR THE MANUFACTURE OF ANY ARTICLE WITHOUT THE EXPRESS PERMISSION OF THE COPYRIGHT HOLDERS.
2. WORK TO FIGURED DIMENSIONS ONLY.
3. THIS DRAWING IS TO BE READ IN CONJUNCTION WITH ALL RELEVANT ARCHITECT'S AND SERVICE ENGINEER'S DRAWINGS AND SPECIFICATIONS.
4. ALL GROUND LEVEL CHANGES PROVIDE MORE PRIVACY TO NEIGHBORING PROPERTIES AND GARDENS
5. ALL RETAINING WALLS TO BE BUILT TO STRUCTURAL ENGINEERS DESIGN SPECIFICATIONS
6. RETAINING WALL REPLACING GABION BASKETS ON WEST SIDE OF PROPERTY IS DUE TO CURRENT GABION BASKETS FAILING AND GARDEN ABOVE MOVING. WORKS WILL SECURE GARDEN AT CURRENT LEVEL.
7. RETAINING WALLS TO EITHER BE RENDERED OR FACED WITH STONE EFFECT TO MATCH GABION BASKETS

A	Drawings Created	AB	15/05/2022
REV:	DESCRIPTION:	BY:	DATE:
STATUS:		Planning Submission	

CLIENT:	Adam Birch 18 Heol Corn Du Merthyr Tydfil CF48 1BW
ARCHITECT:	

SITE: 18 Heol Corn Du Merthyr Tydfil, CF48 1BW			
TITLE: RETAIN AND SECURE REAR GARDEN			
SCALE AT A2: 1:100	DATE: 15/05/2022	DRAWN: AB	CHECKED: LJ
PROJECT NO:	DRAWING NO:	REVISION: A	