


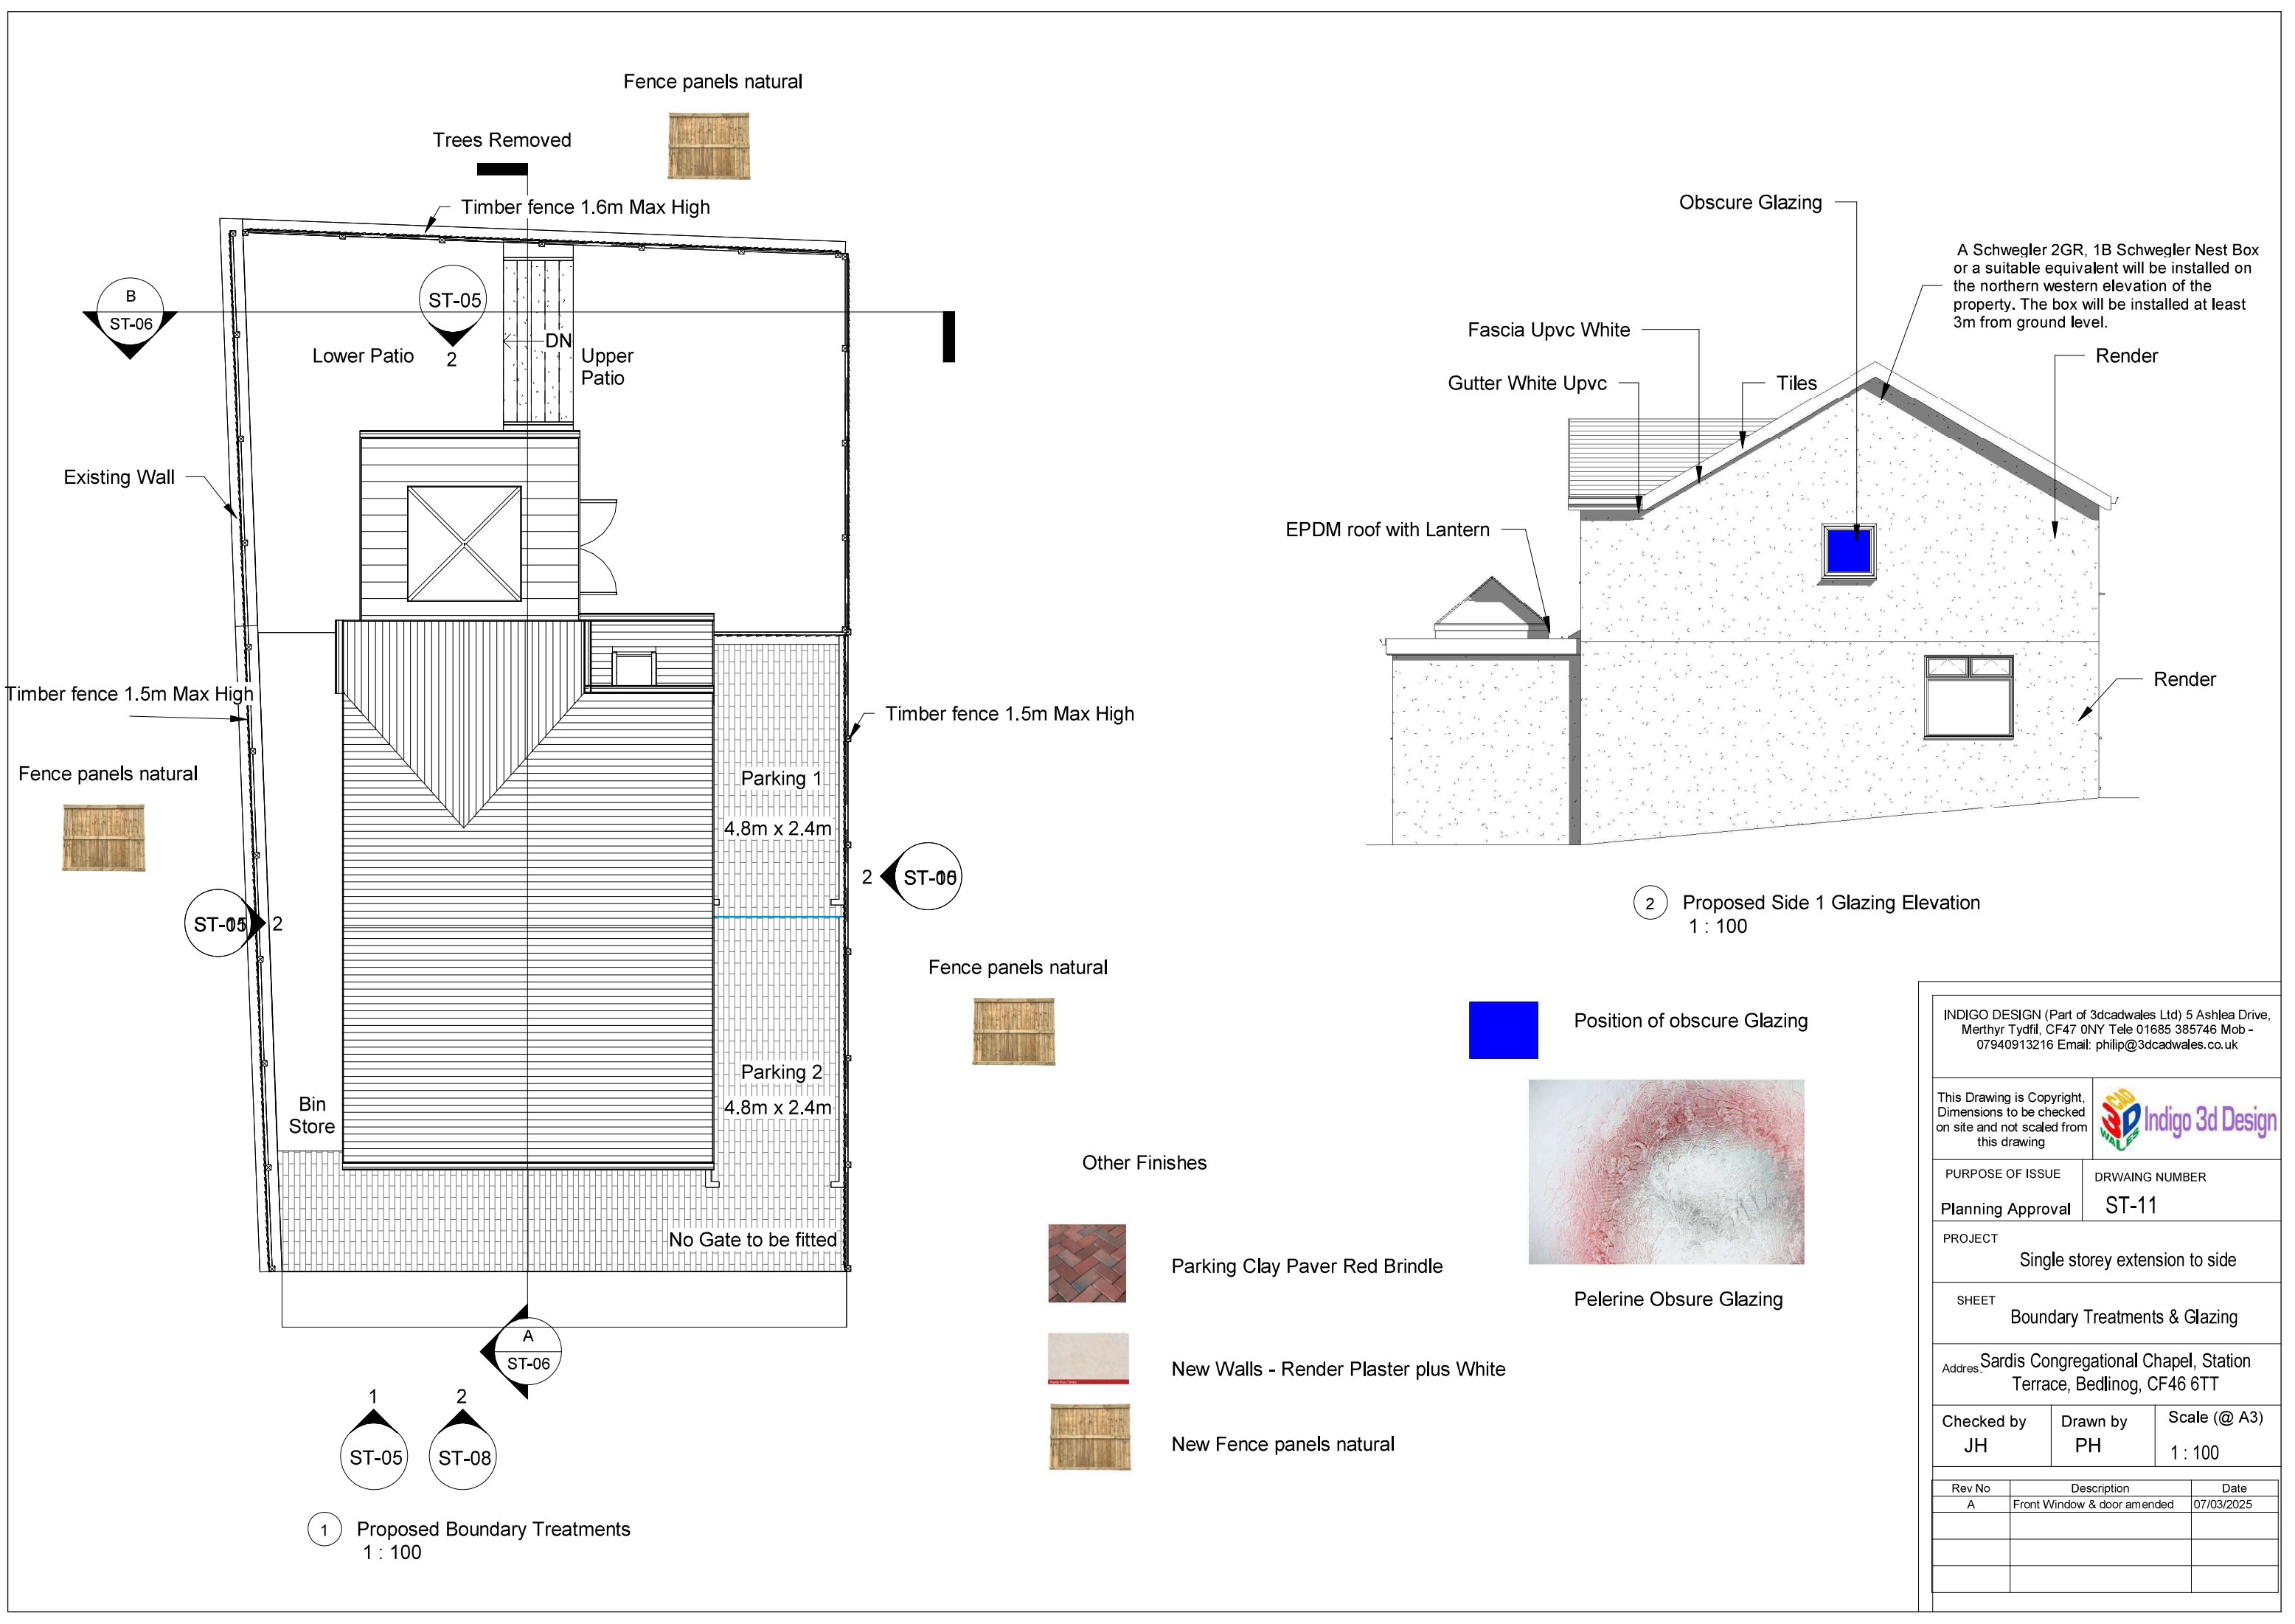

INDIGO DESIGN (Part of 3dcadwales Ltd) 5 Ashlea Drive, Merthyr Tydfil, CF47 0NY Tele 01685 385746 Mob - 07940913216 Email: philip@3dcadwales.co.uk

This Drawing is Copyright, Dimensions to be checked on site and not scaled from this drawing

Indigo 3d Design

PURPOSE OF ISSUE	DRWAING NUMBER
Planning Approval	ST-11

PROJECT
Single storey extension to side

SHEET
Boundary Treatments & Glazing

Address	Sardis Congregational Chapel, Station Terrace, Bedlinog, CF46 6TT
---------	---

Checked by	Drawn by	Scale (@ A3)
JH	PH	1 : 100

Rev No	Description	Date
A	Front Window & door amended	07/03/2025