



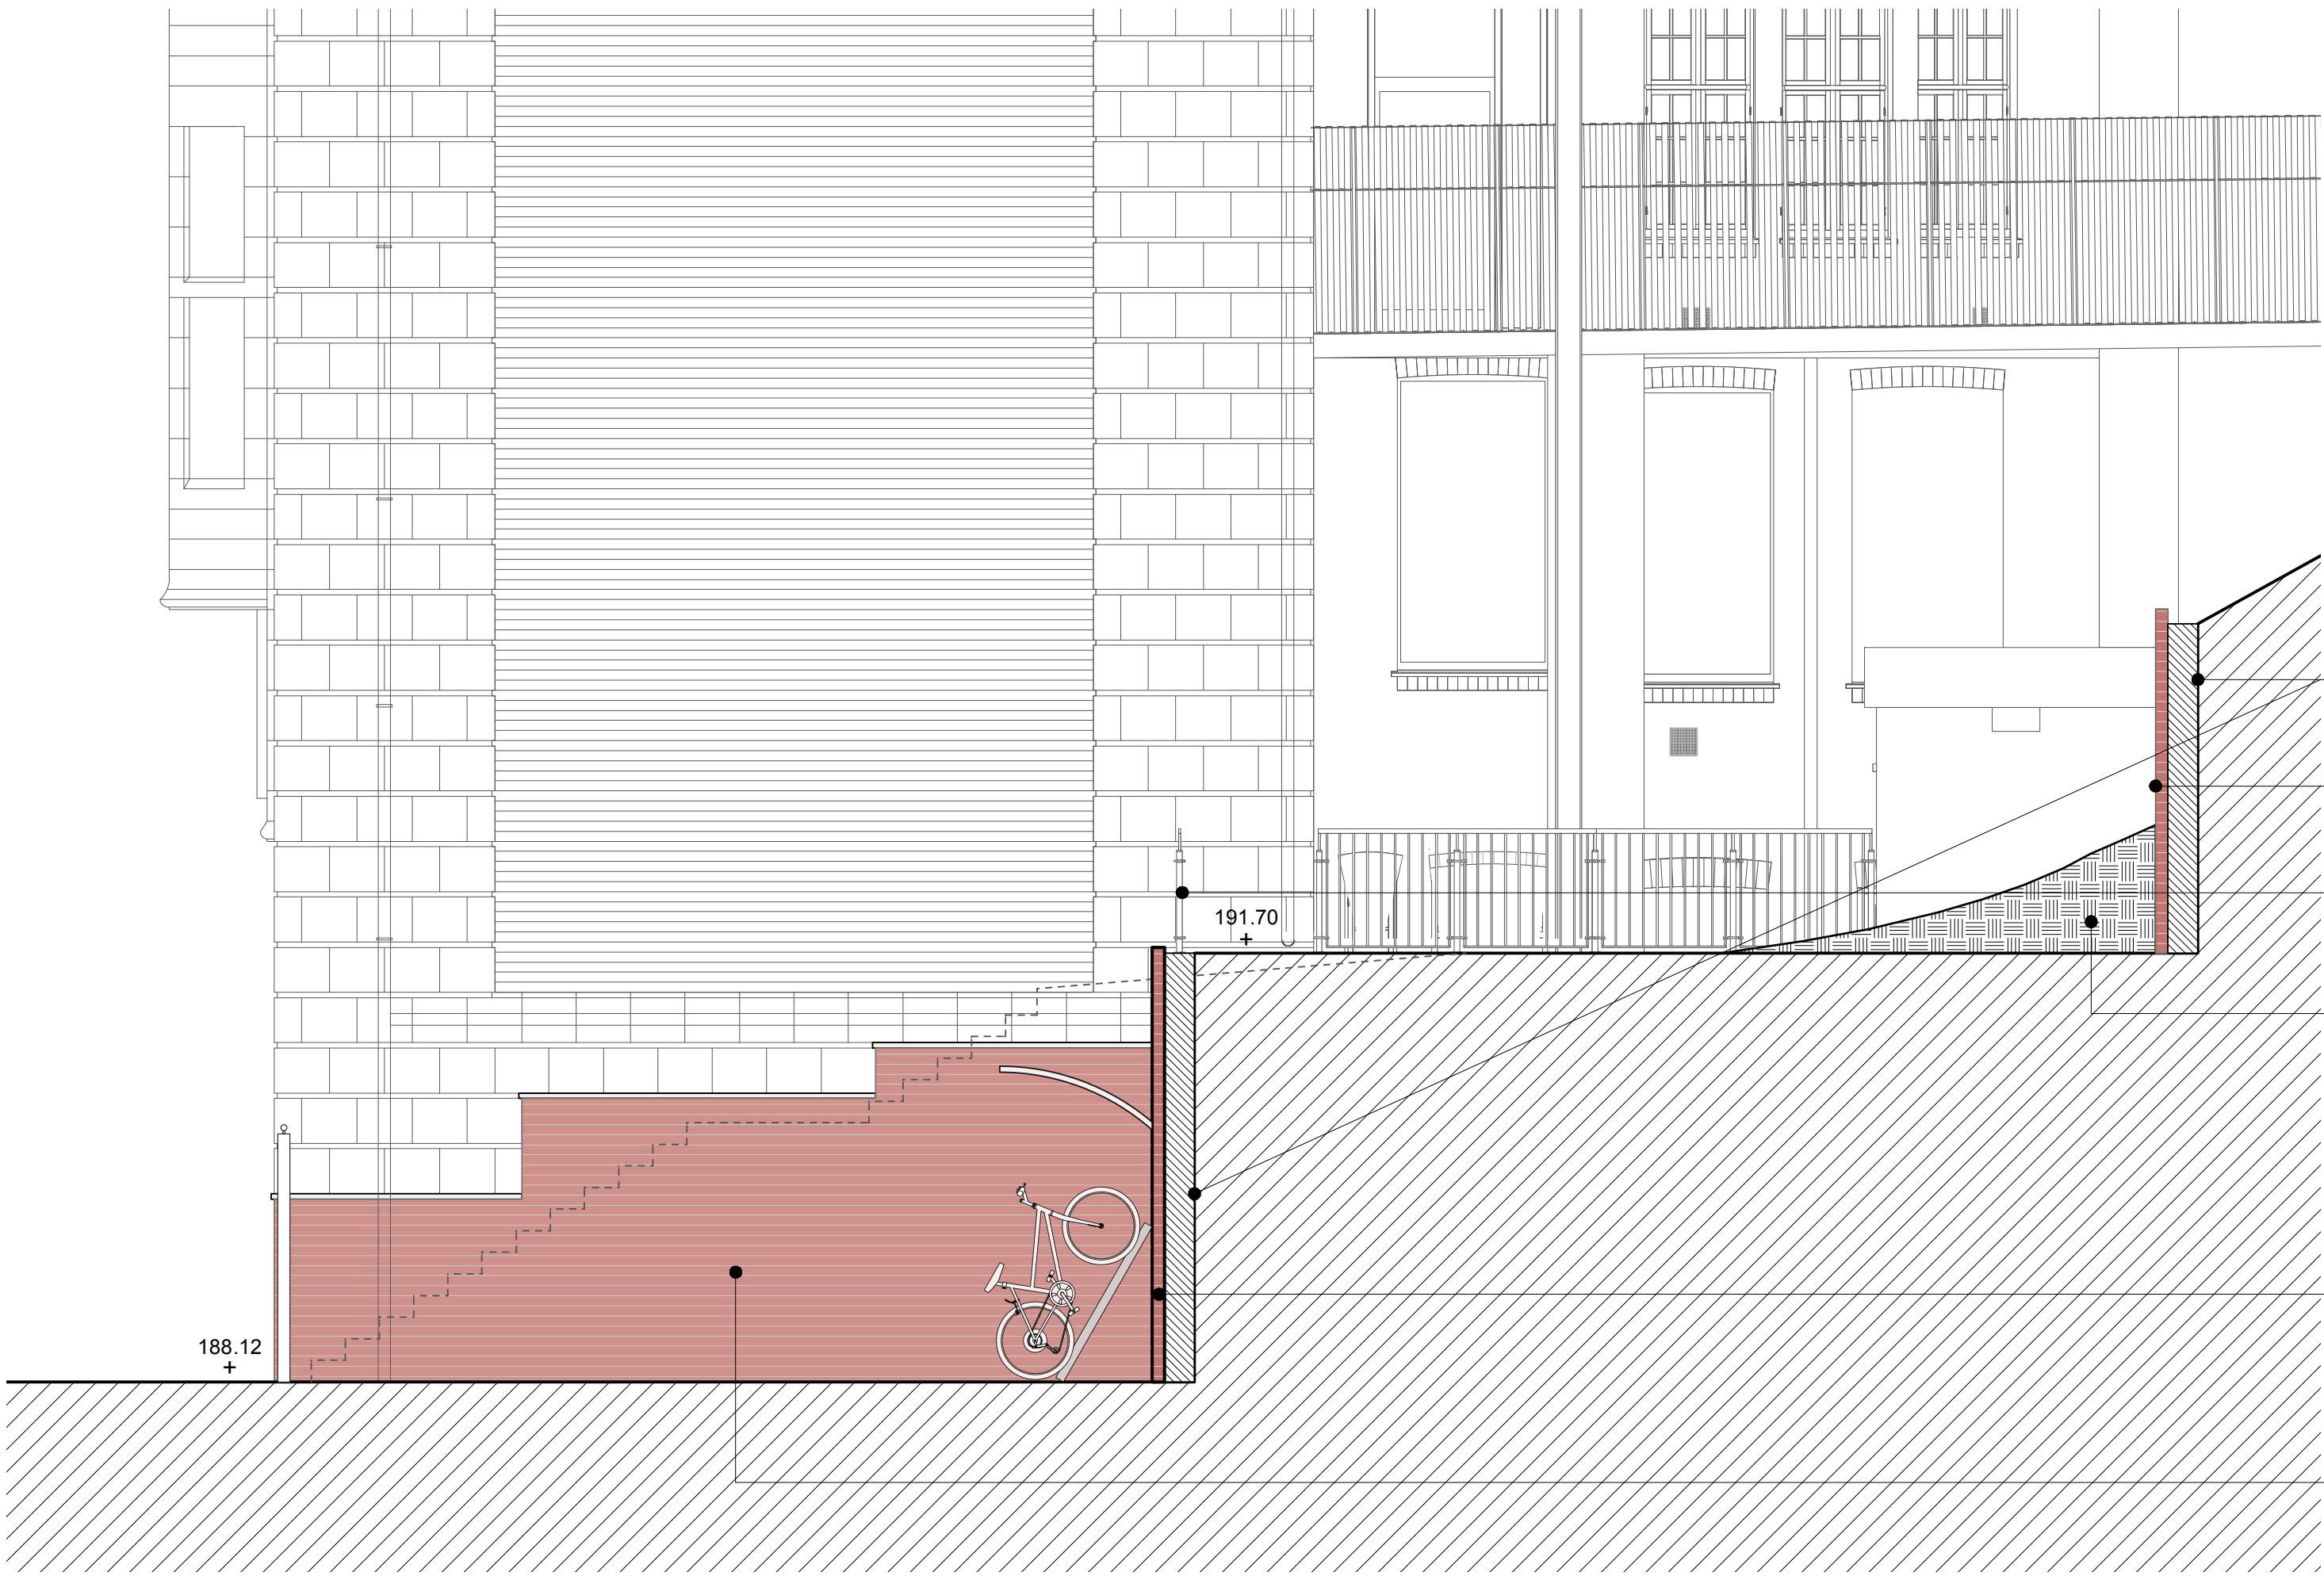


A_322.1 Section A-A

- New retaining wall, details and sizes to structural engineer's specification.
- New wall to be built using new facing bricks and half-round coping bricks to match existing, using salvaged where possible.
- New balustrade sat upon the top of the new king post wall.
- Existing ground re-profiled and landscaped to landscape architect's details.
- New wall to be built using new facing bricks and half-round coping bricks to match existing, using salvaged where possible.
- New low-level wall to mask exposed area of brick that was previously hidden below ground. Formed from salvaged bricks to match existing and new once weathered coping stones, using salvaged where possible.

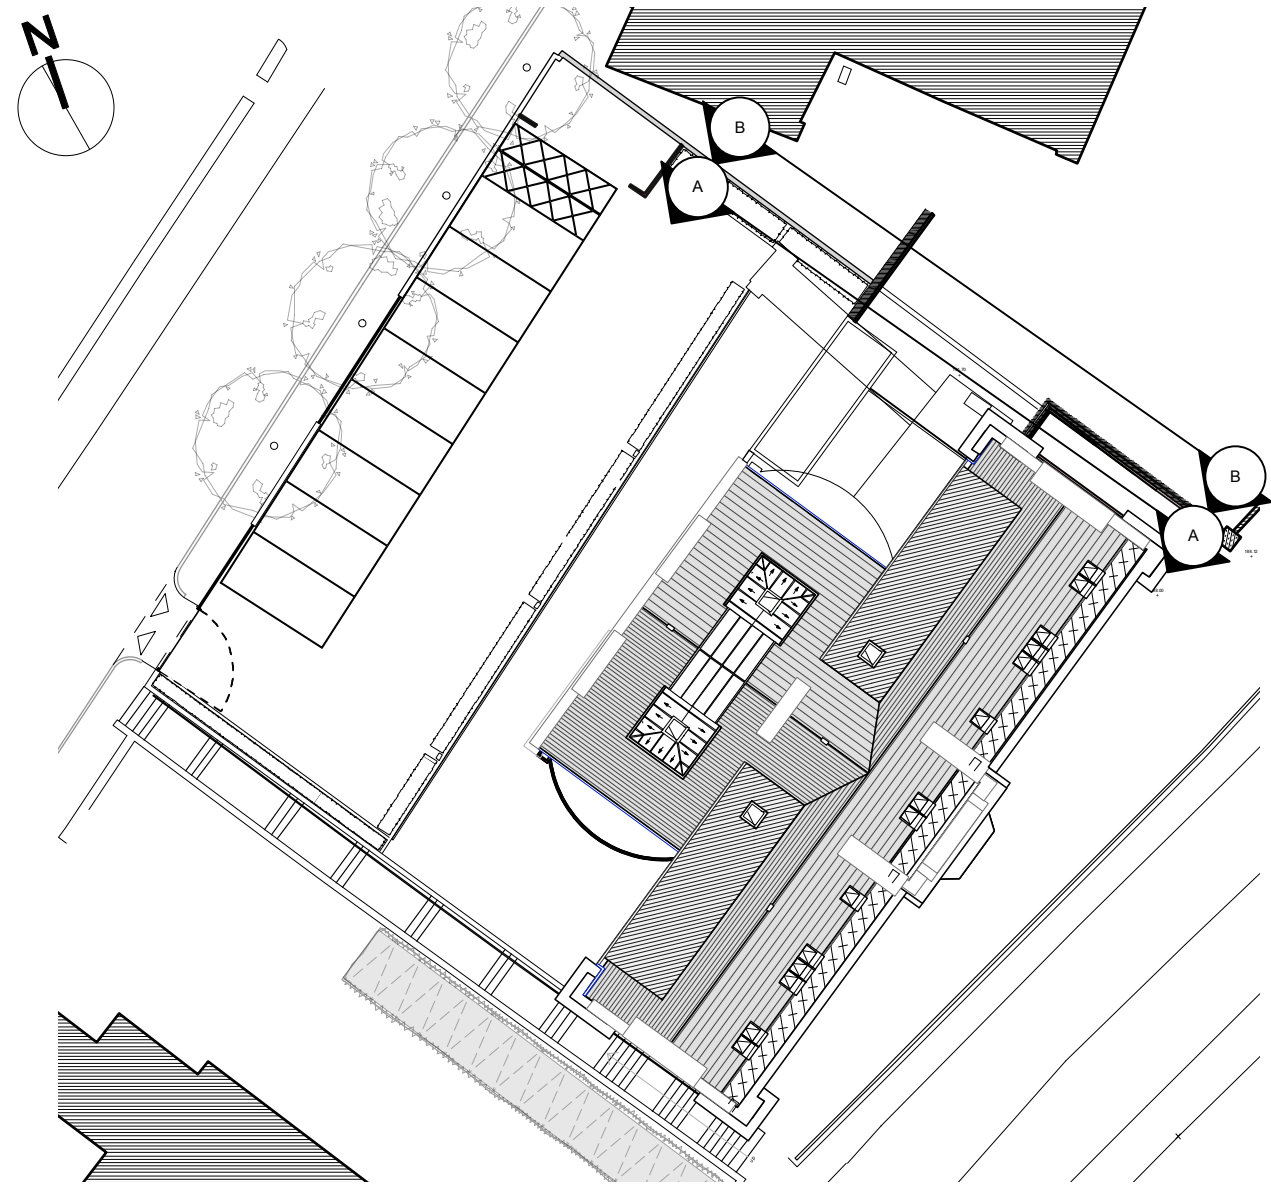

A_322.3 Key Plan

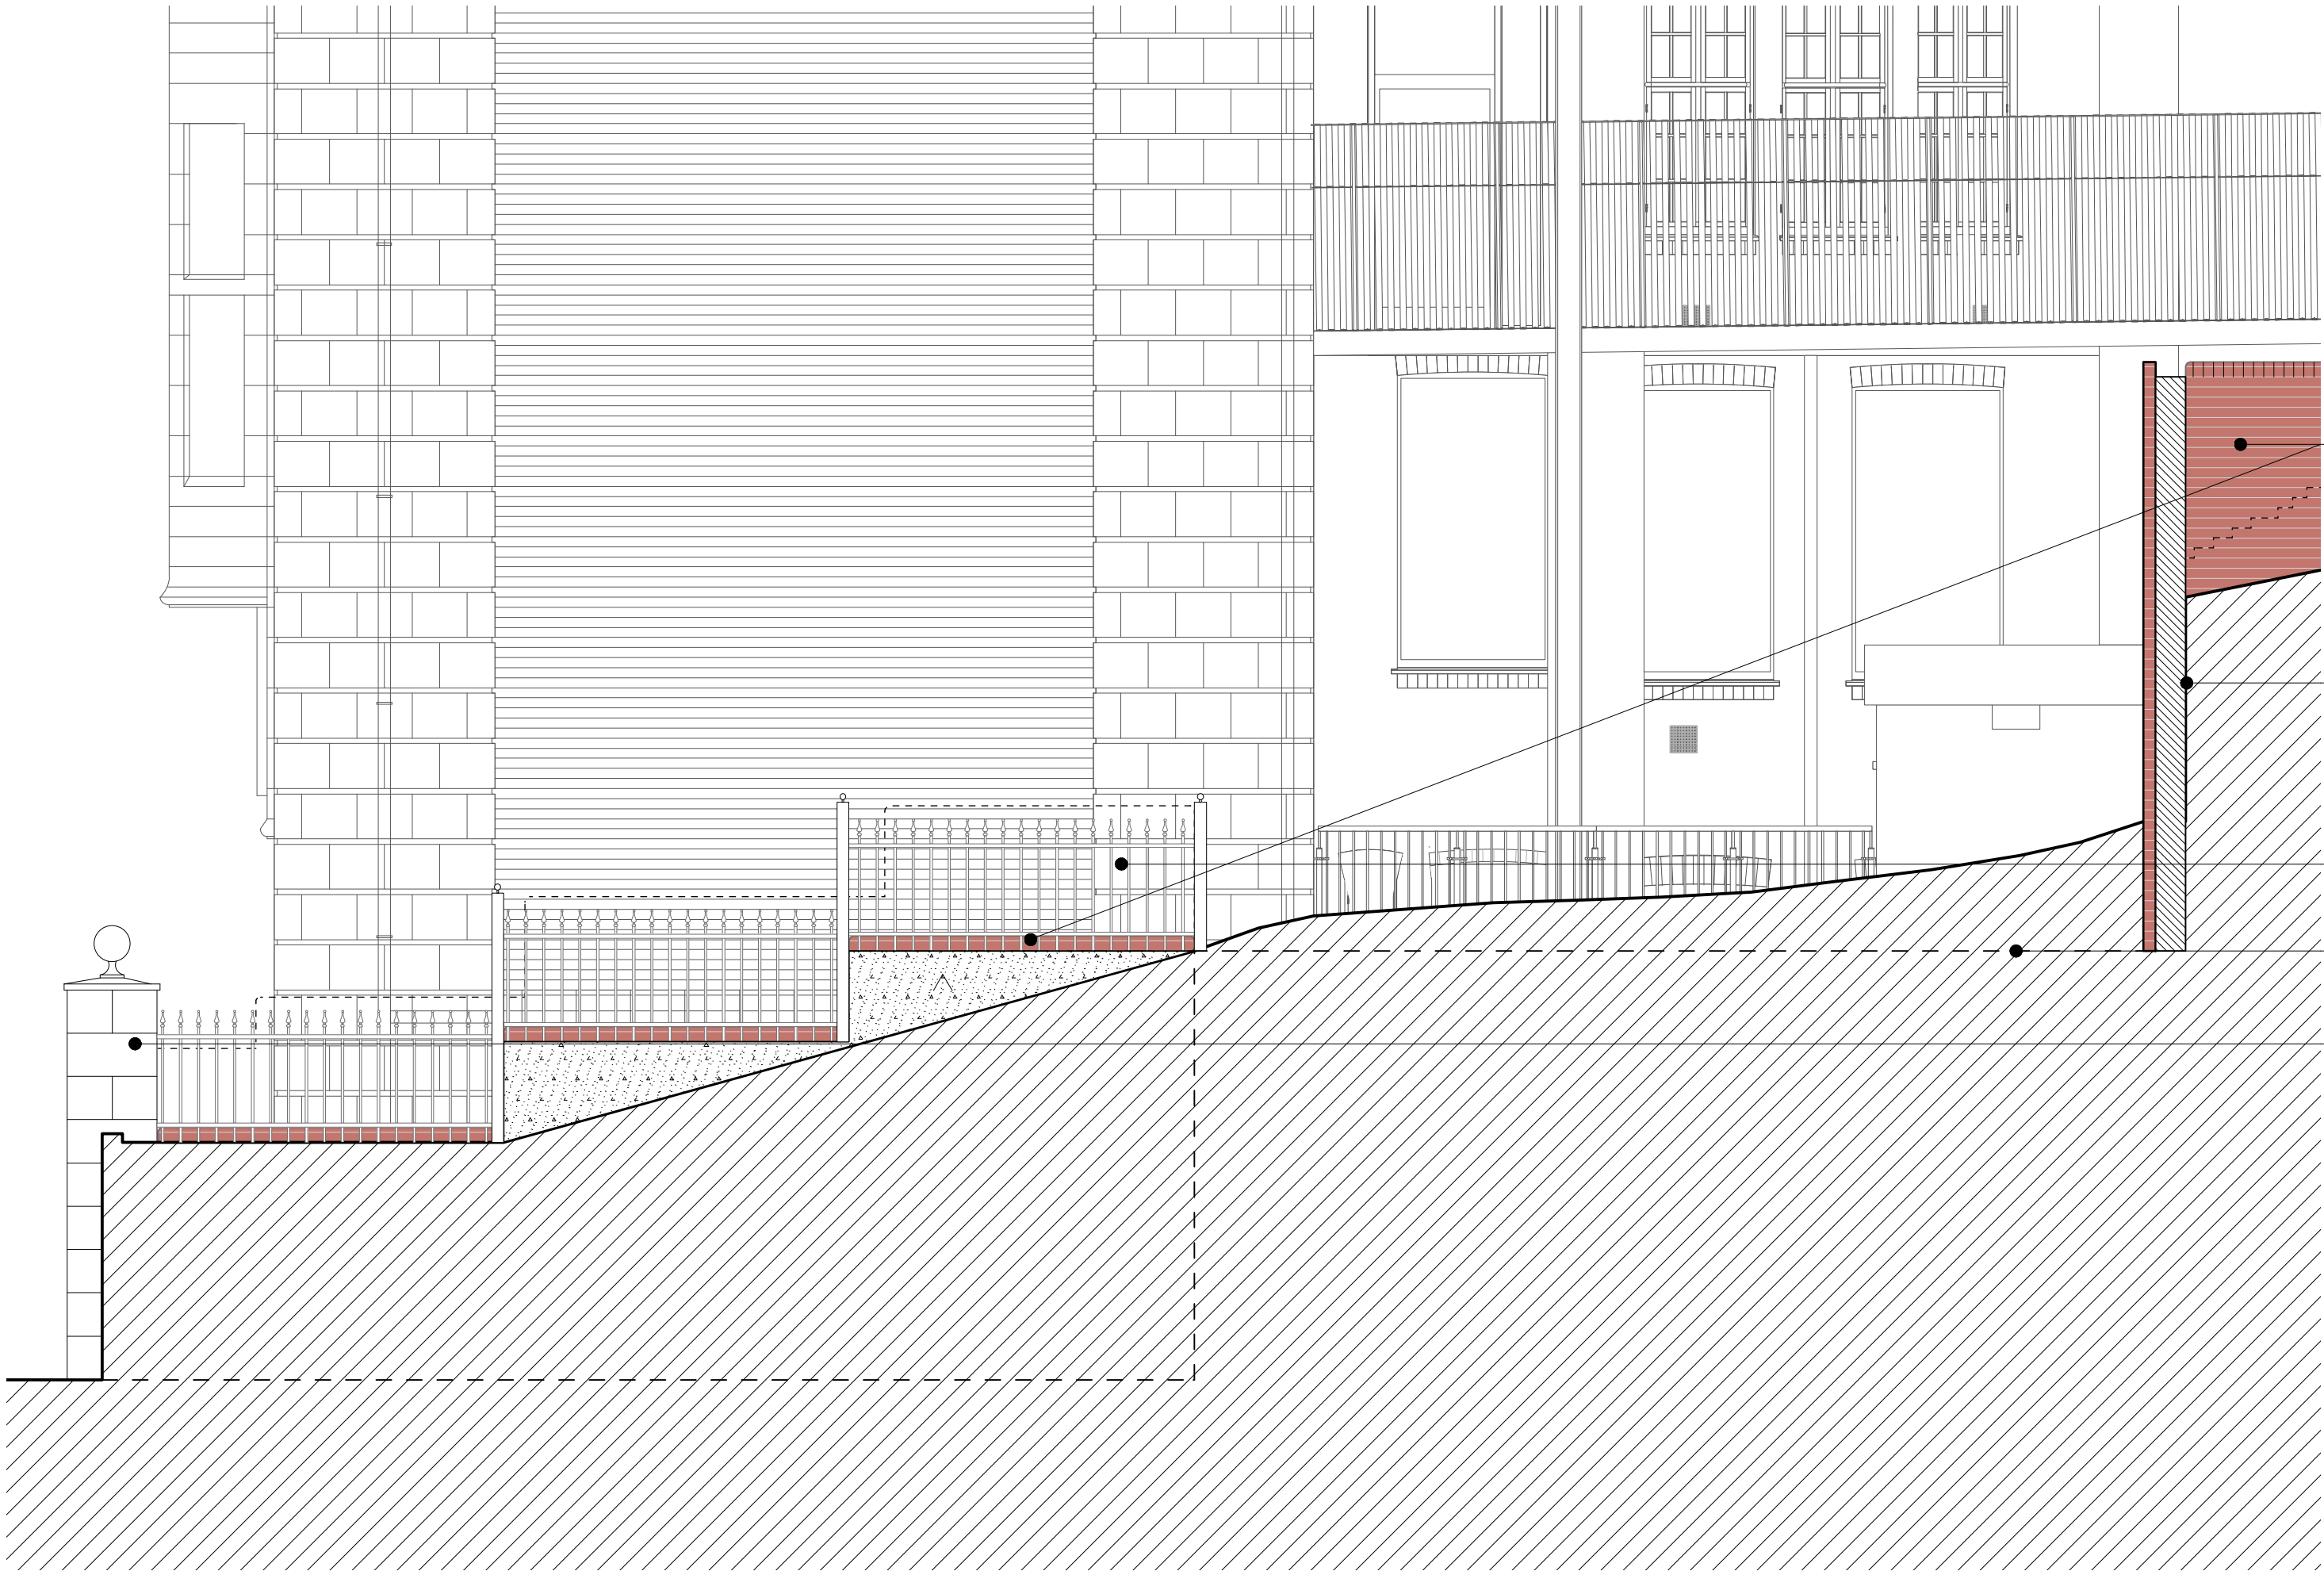

A_322.2 Section B-B

- Existing retaining wall tops re-built with new facing brick and half-round coping bricks to match existing and using salvaged where possible. Dotted line indicates the original profile of the existing wall.
- New retaining wall, details and sizes to structural engineer's specification.
- Imperial style vertical steel bar fencing sat upon the proposed retaining wall.
- Proposed ground line behind.
- New terracotta pier to mask the junction between the new retaining wall and the existing wall to the Masonic Lodge.

A 10/01/2023 Amendments to Cycle storage layout.

CLIENT			 DAVIES SUTTON ARCHITECTS	
Merthyr Tydfil CBC				
PROJECT				
YMCA, Merthyr Tydfil			Penrhed Studios • Penrhed Street Grangefarm • Cardiff • CF11 7LJ Tel: 029 2066 4455 • Fax: 029 2066 4411 E-mail: office@davies-sutton.co.uk Web: www.davies-sutton.co.uk	
DRAWING TITLE				
East Boundary Alterations - Proposed Sections 01				
DRAWN/CHECKED	SCALE	DATE	DRAWING NO.	REV.
TR	1:50@A1	13/06/2022	3510_A_322	A

DO NOT SCALE FOR CONSTRUCTION PURPOSES • ALL DIMENSIONS TO BE CHECKED ON SITE • NOTIFY ARCHITECT OF ALL DISCREPANCIES • THIS DRAWING IS COPYRIGHT