


NOTES

For transport considerations, refer to the Pandy Farm Transport technical note prepared by Lime Transport

| rev | amendments          | date     | by |
|-----|---------------------|----------|----|
| A - | Issued for planning | 09.06.26 | NH |

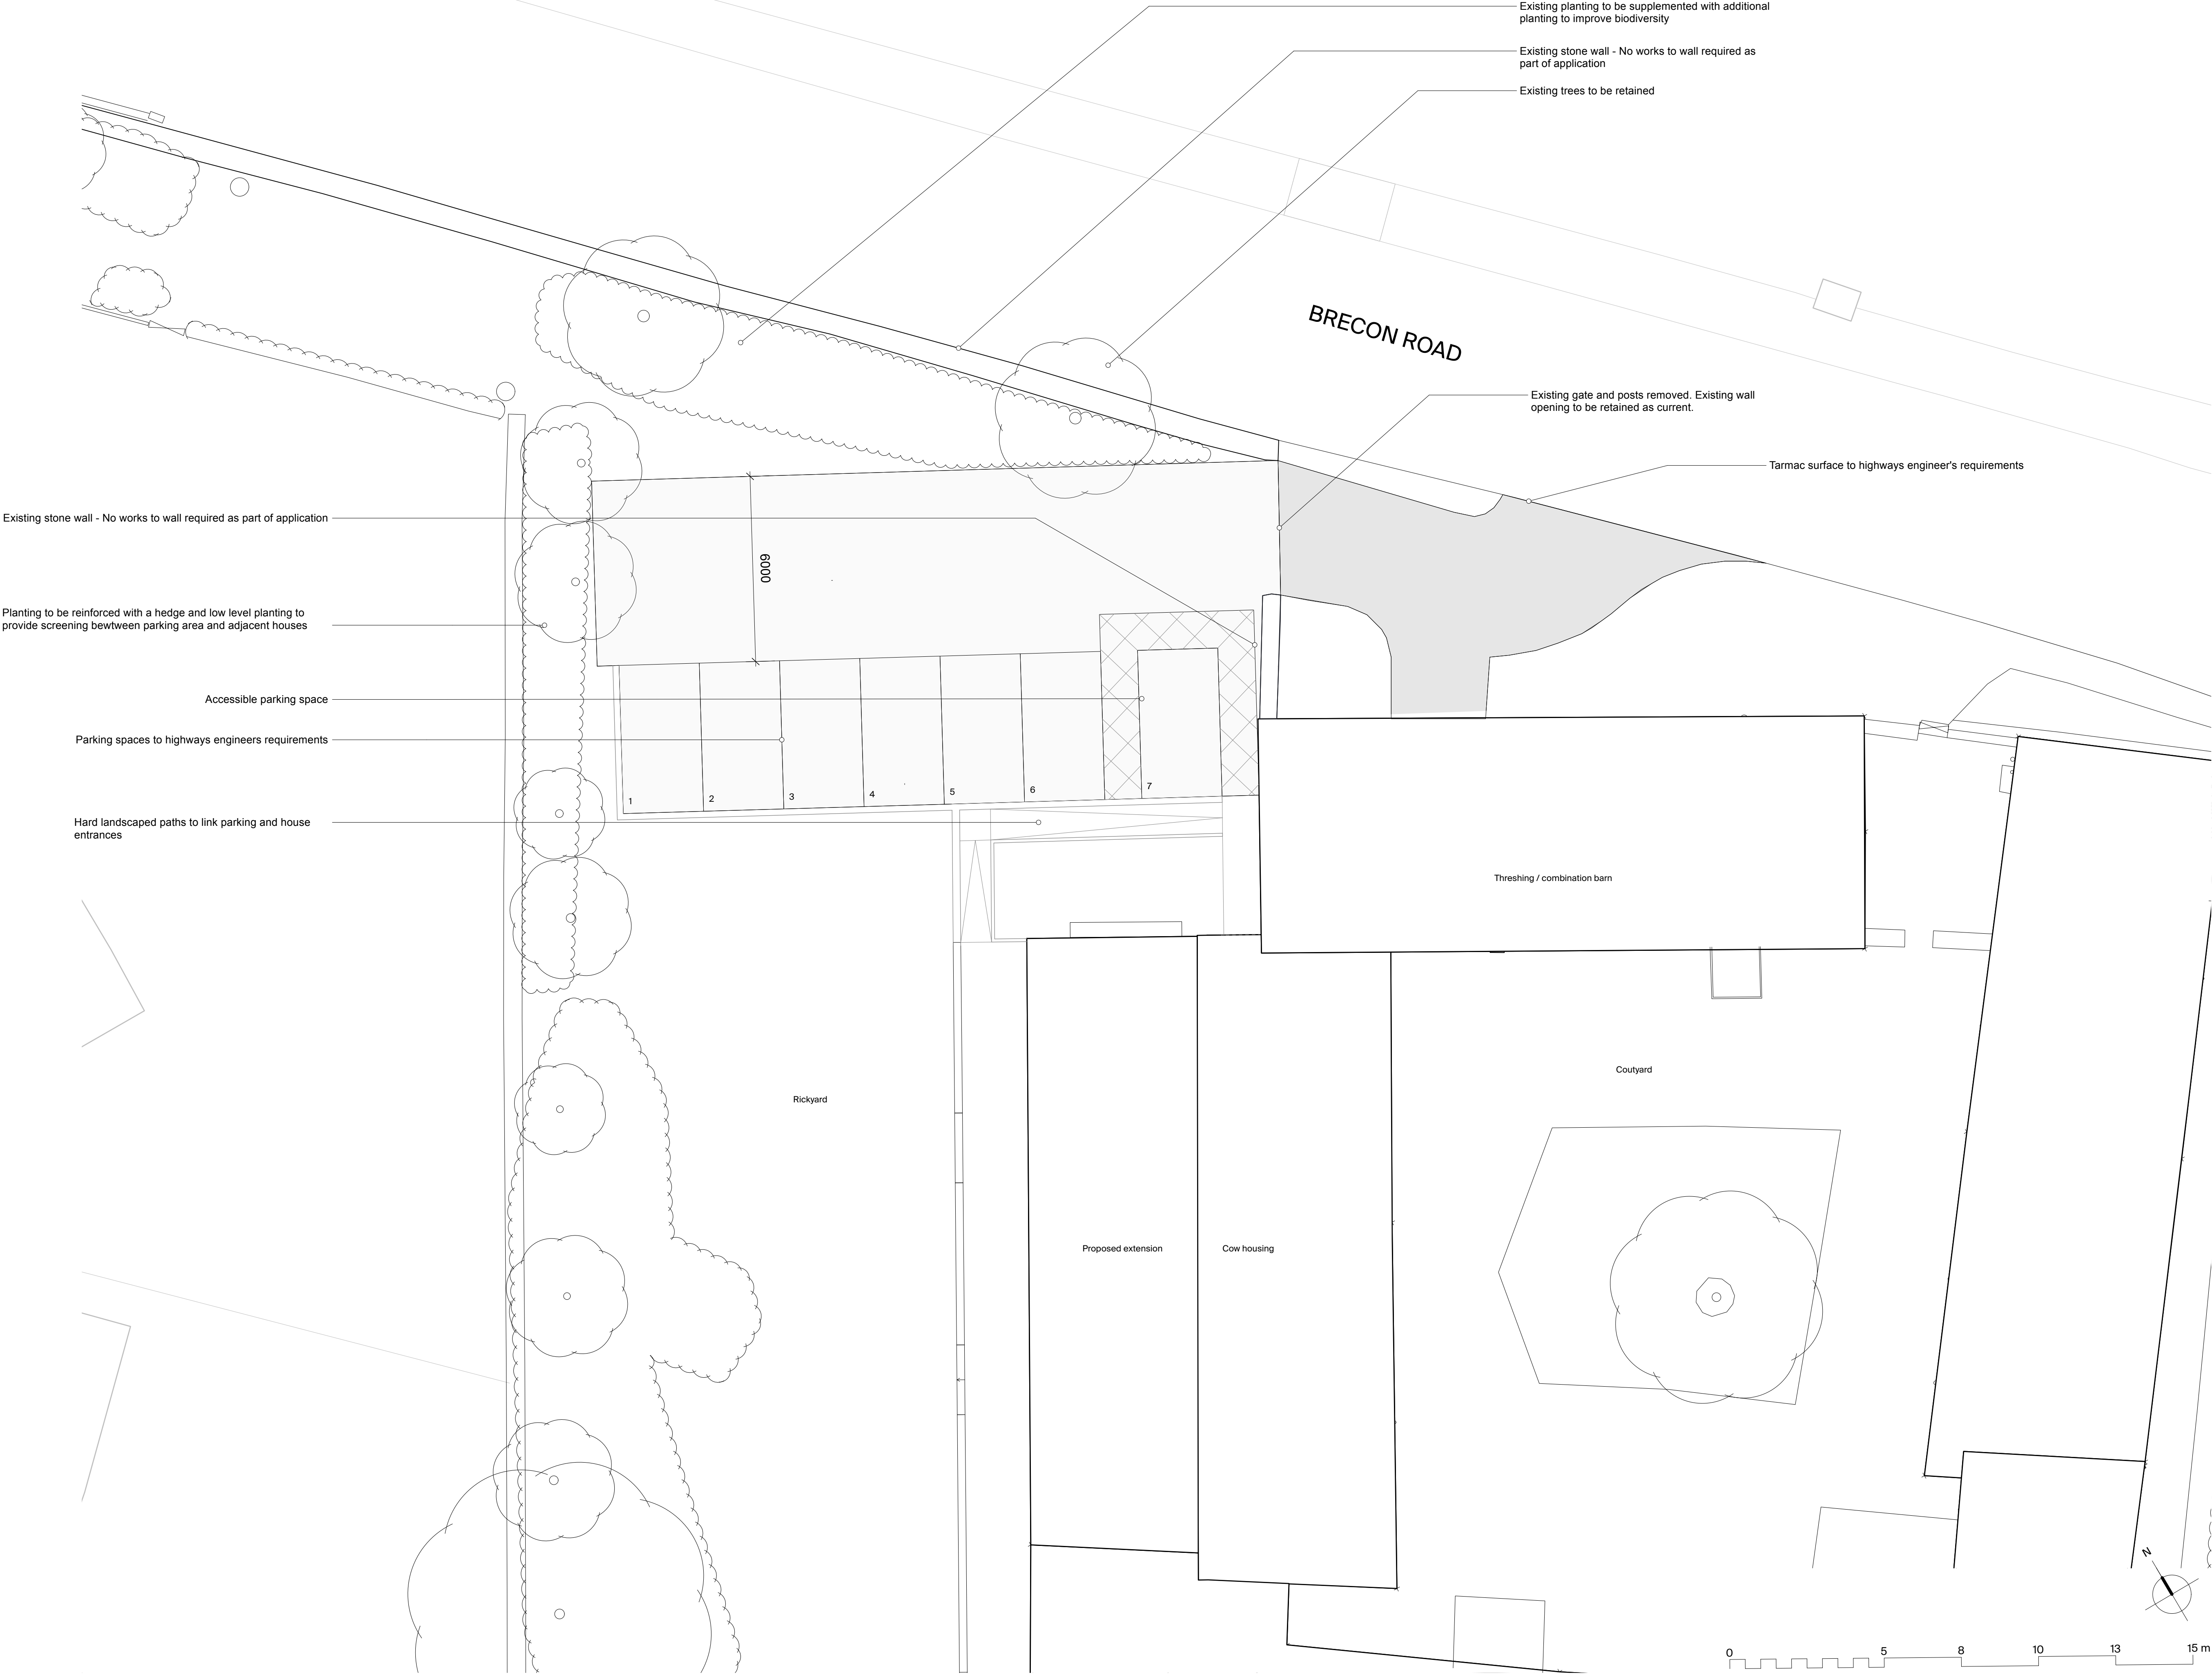

Rural Office

Rural Office  
Yr Eglw, College Rd.  
Carmarthen, SA31 3EQ

rural-office.co.uk  
enquiries@rural-office.co.uk  
01559 505 008

|                |                             |
|----------------|-----------------------------|
| project        | Pandy Farm                  |
| client         | Mr K Jones                  |
| drawing title  | Proposed access and parking |
| drawing status | Planning                    |
| scale          | 1:200 @A1                   |
| date           | 01.07.25                    |
| drawn by       | NH                          |
| checked by     | NM                          |
| job no.        | 179                         |
| drawing no.    | 3-0112                      |
| revision       | A                           |