



NOTES


rev	amendments	date	by
A	- Issued for planning	09.06.26	NH

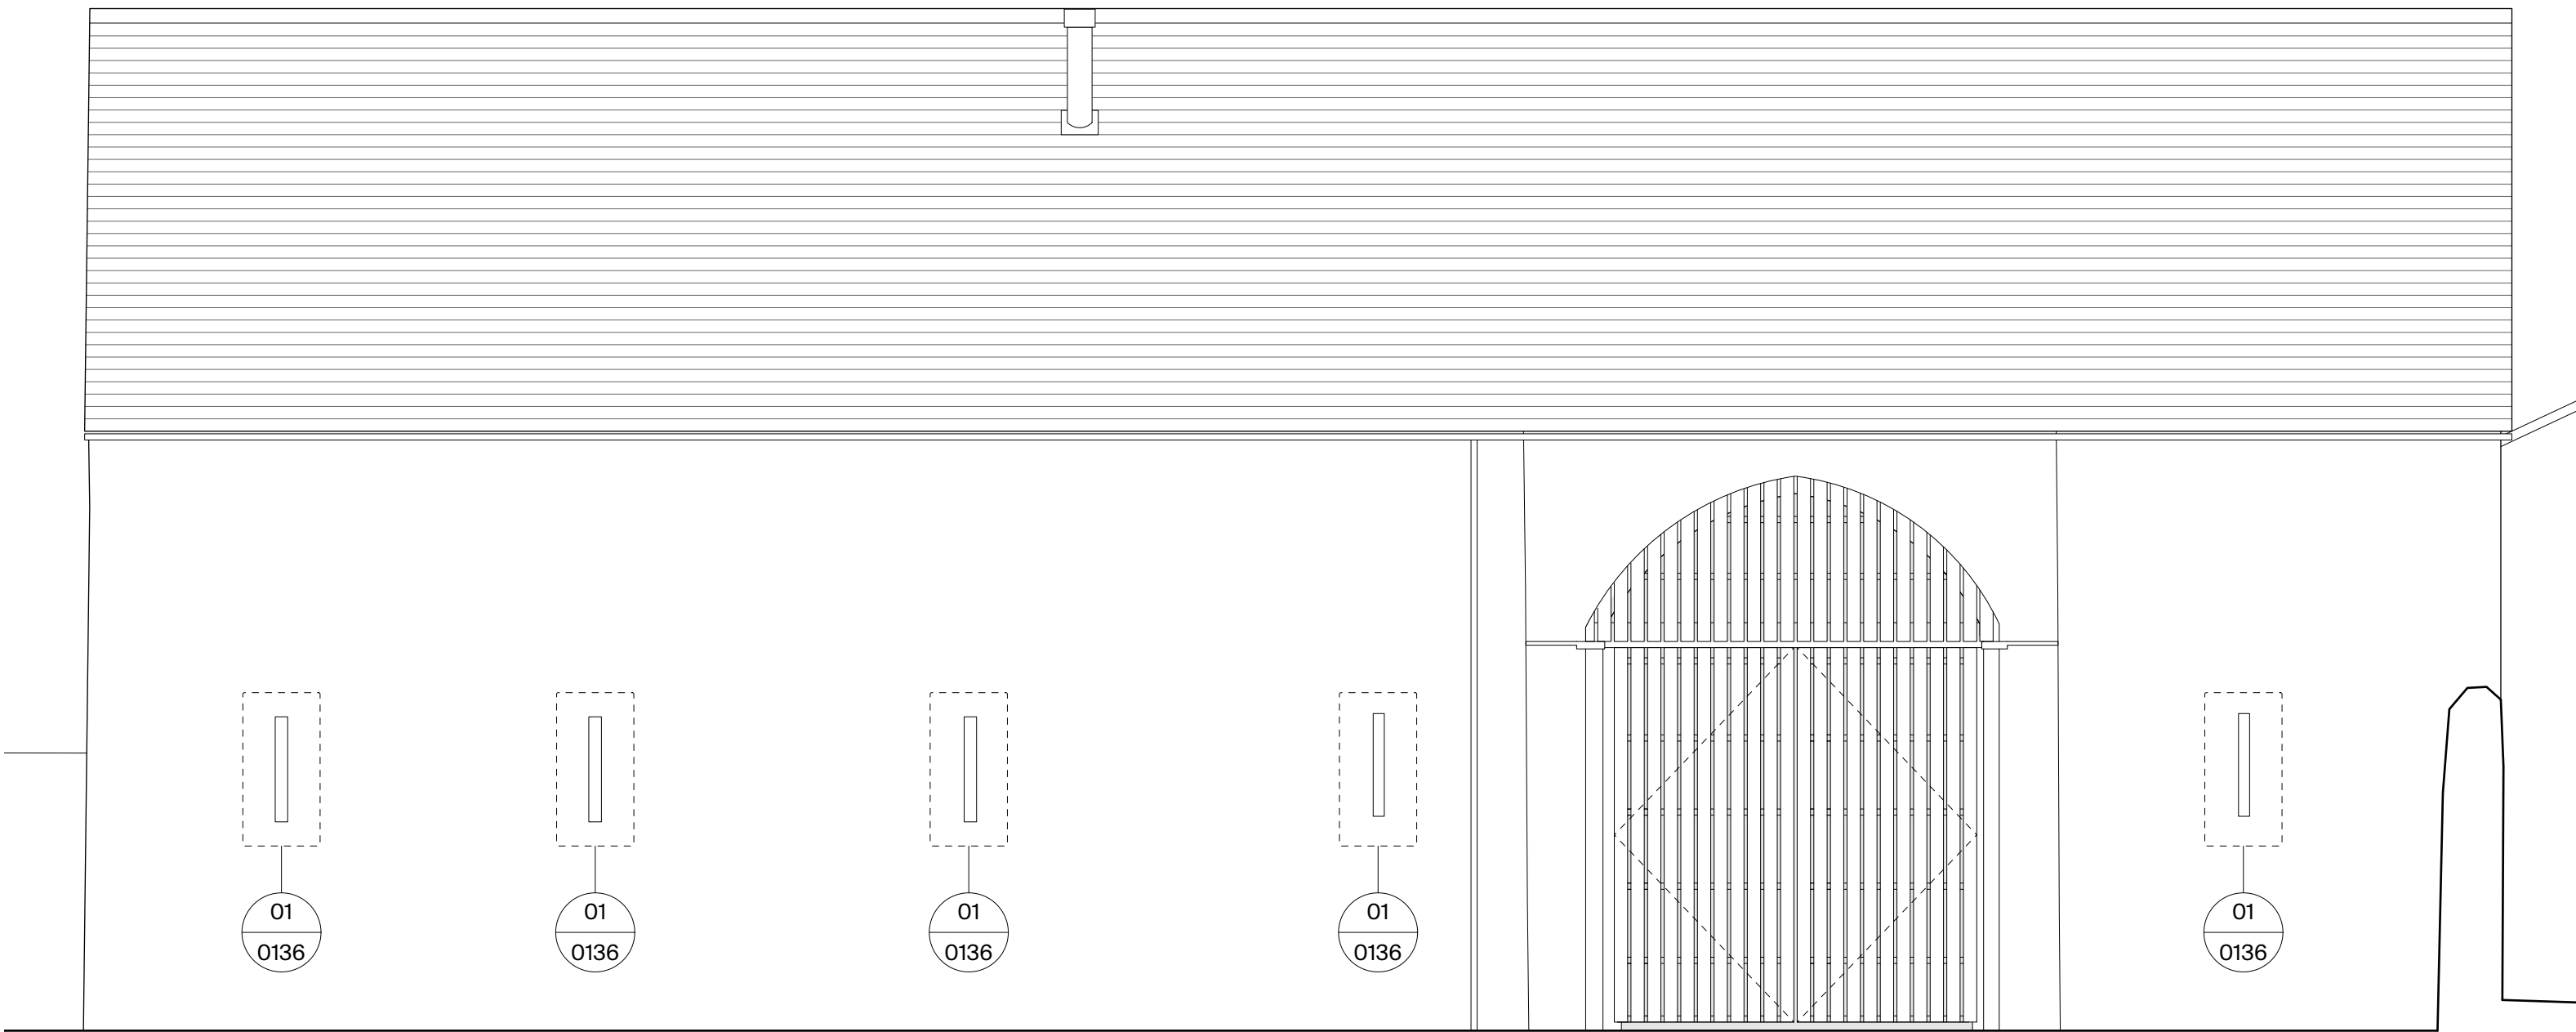


Existing Threshing Barn Elevation
Scale: 1:100

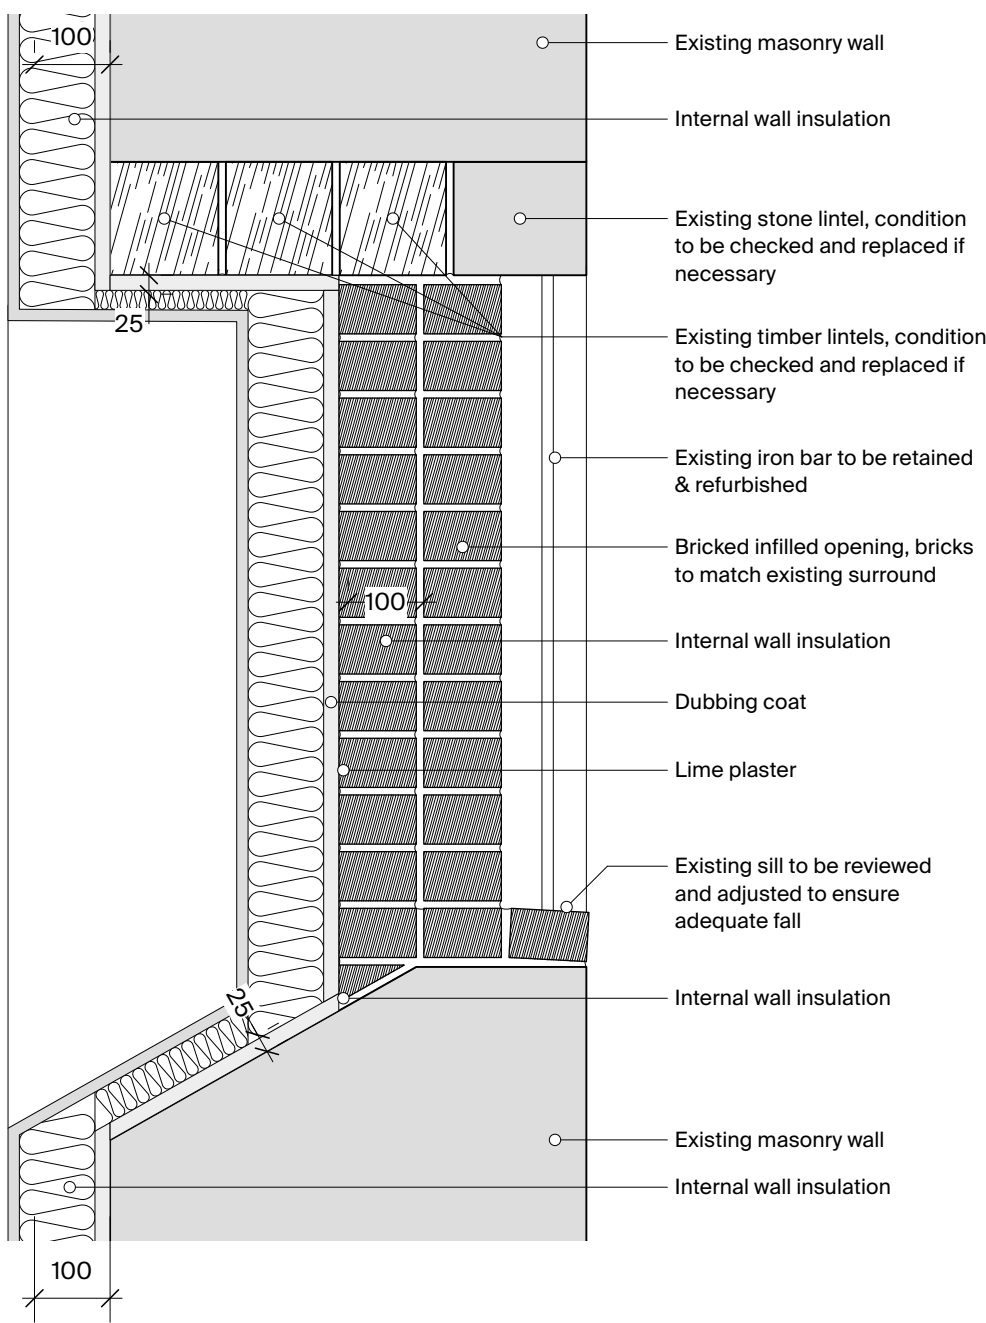


01 Threshing barn - slot window detail
Scale: 1:10

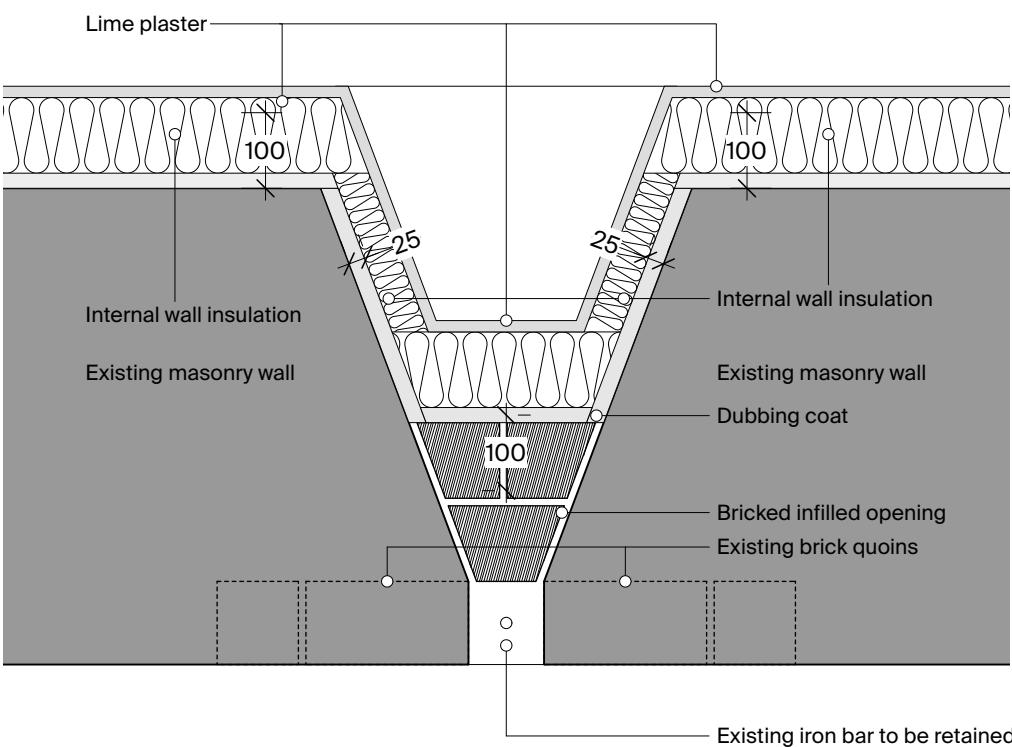


01 Threshing barn - slot window detail
Scale: 1:10

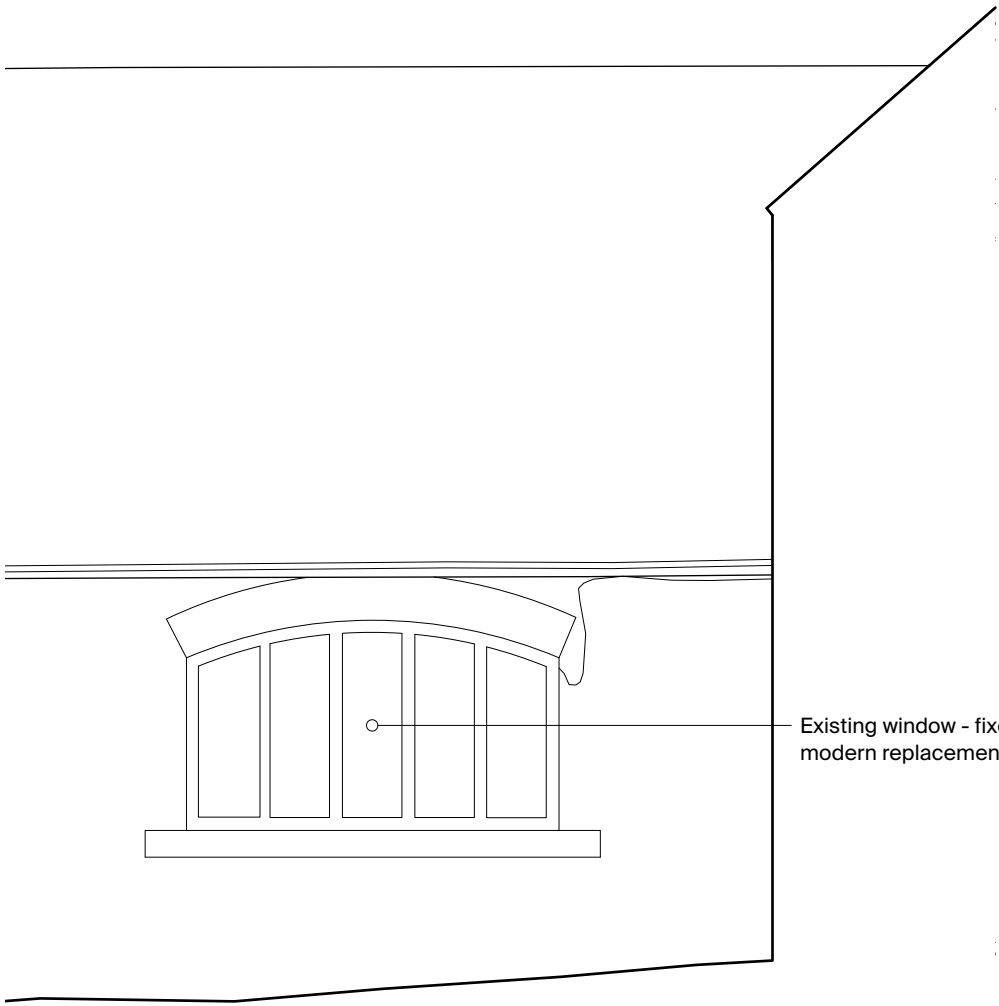


Typical arched window head
Scale: 1:100

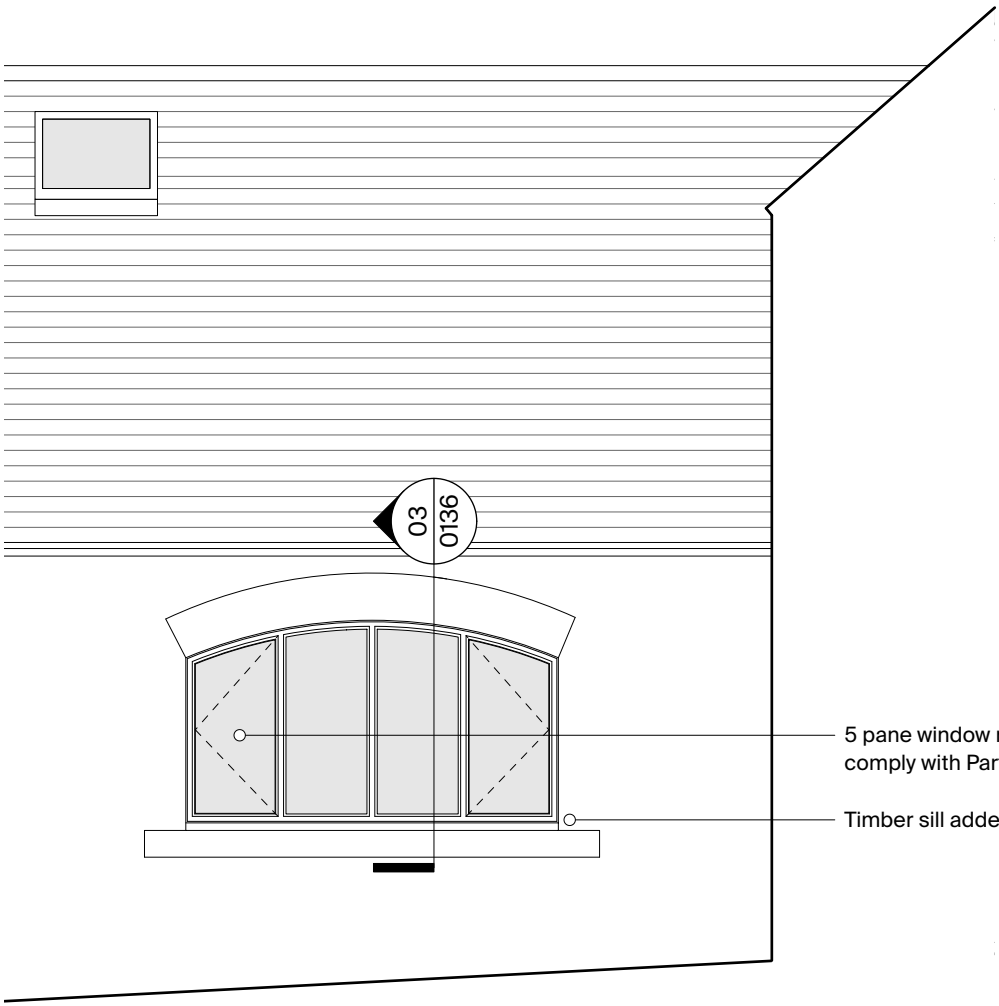


Typical arched window head
Scale: 1:100

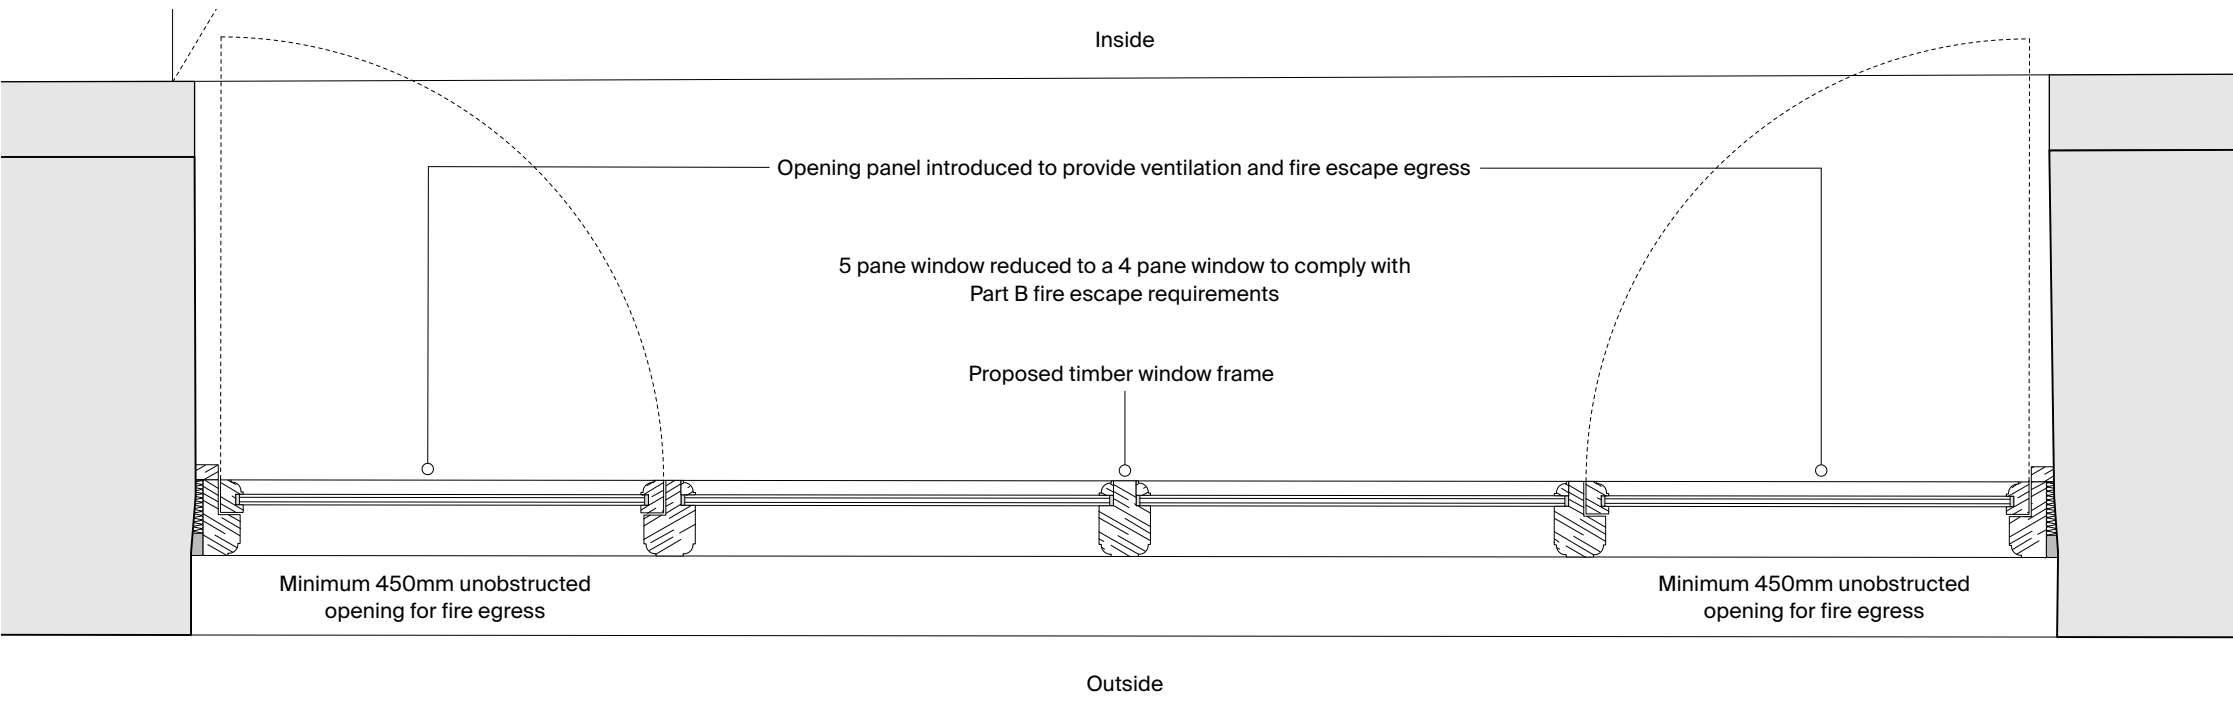


Proposed plan detail - replacement
Scale: 1:10

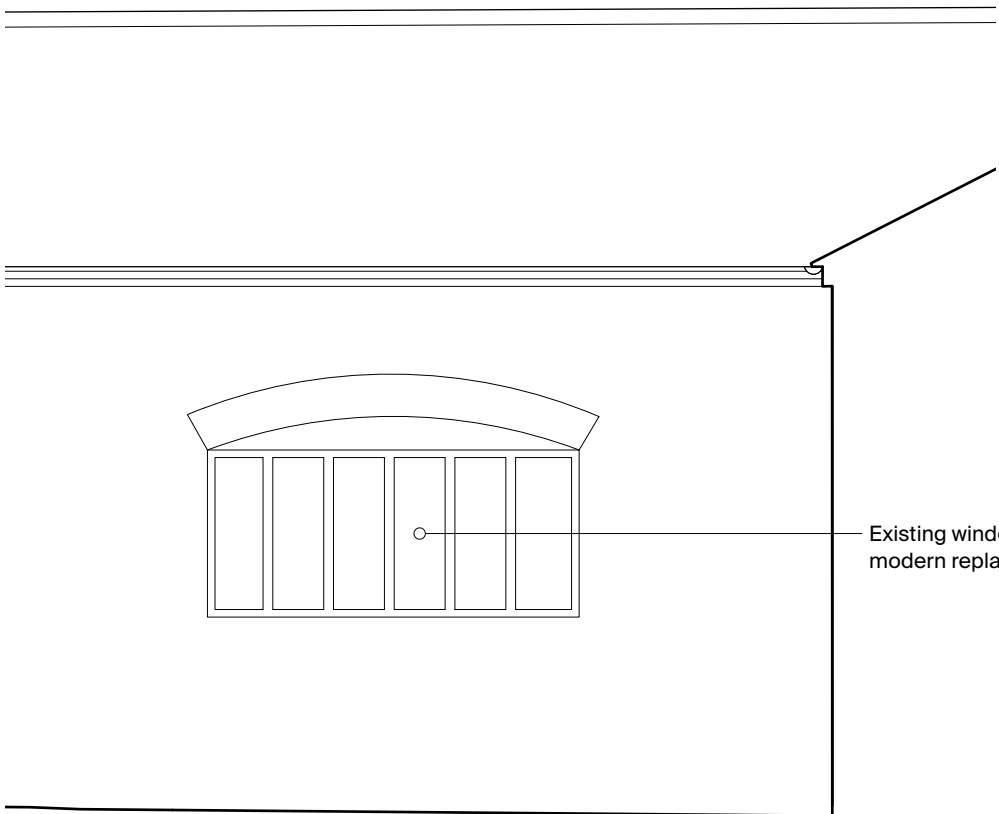


Typical window
Scale: 1:100

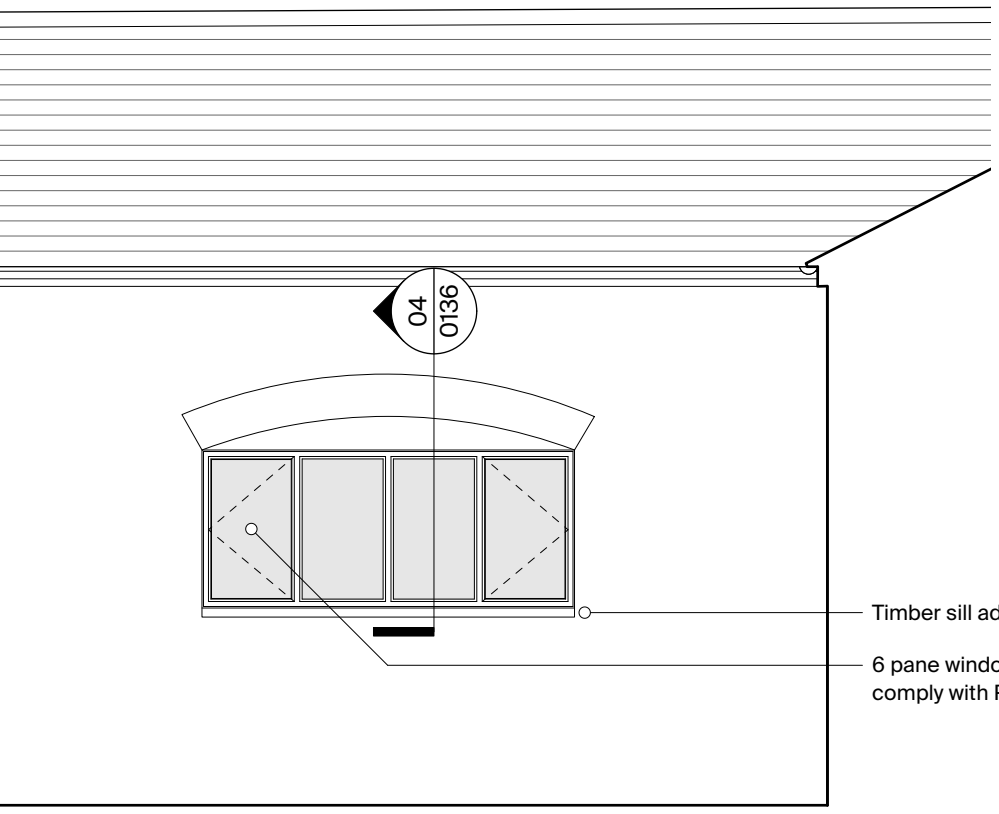

Typical window
Scale: 1:100

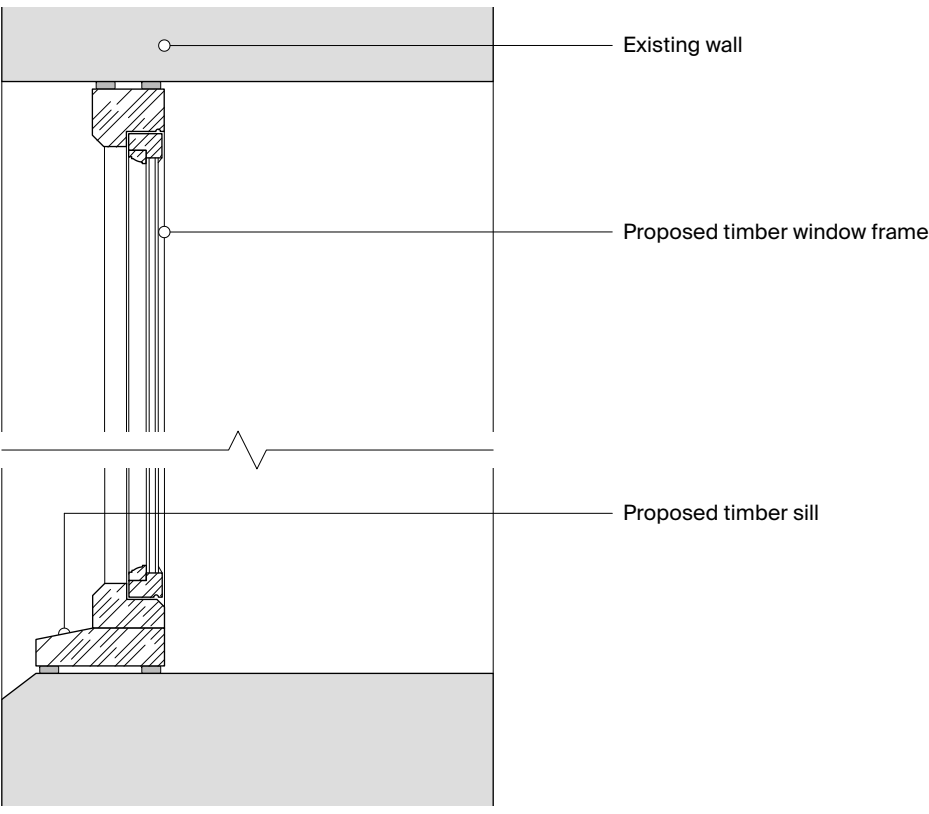

03 Head & sill - proposed section detail
Scale: 1:10

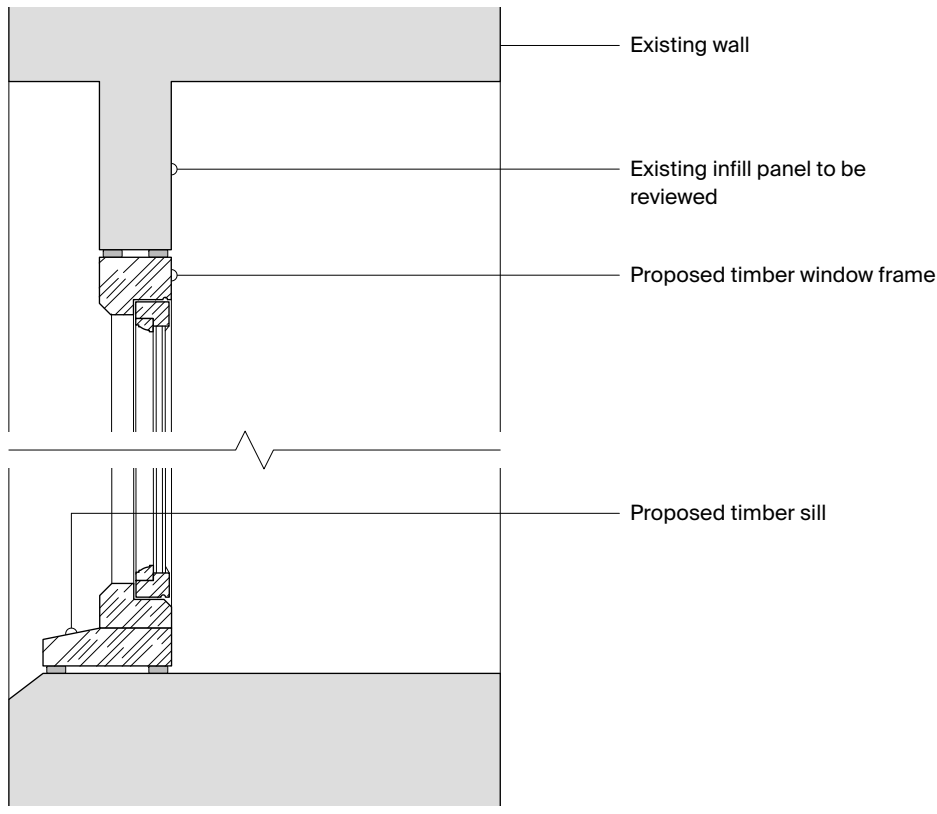

04 Head & sill - proposed section detail
Scale: 1:10

Rural Office

Rural Office
Yr Egin, College Rd.
Carmarthen, SA31 3EQ

rural-office.co.uk
enquiries@rural-office.co.uk
01559 505 008

project

Pandy Farm

client

Mr K Jones

drawing title

Existing & replacement windows

drawing status

Planning

scale	date	drawn by	checked by
1:100 & 1:10 @ A1	00.00.00	KR	
job no.	drawing no.	revision	
179	3-0136	A	