


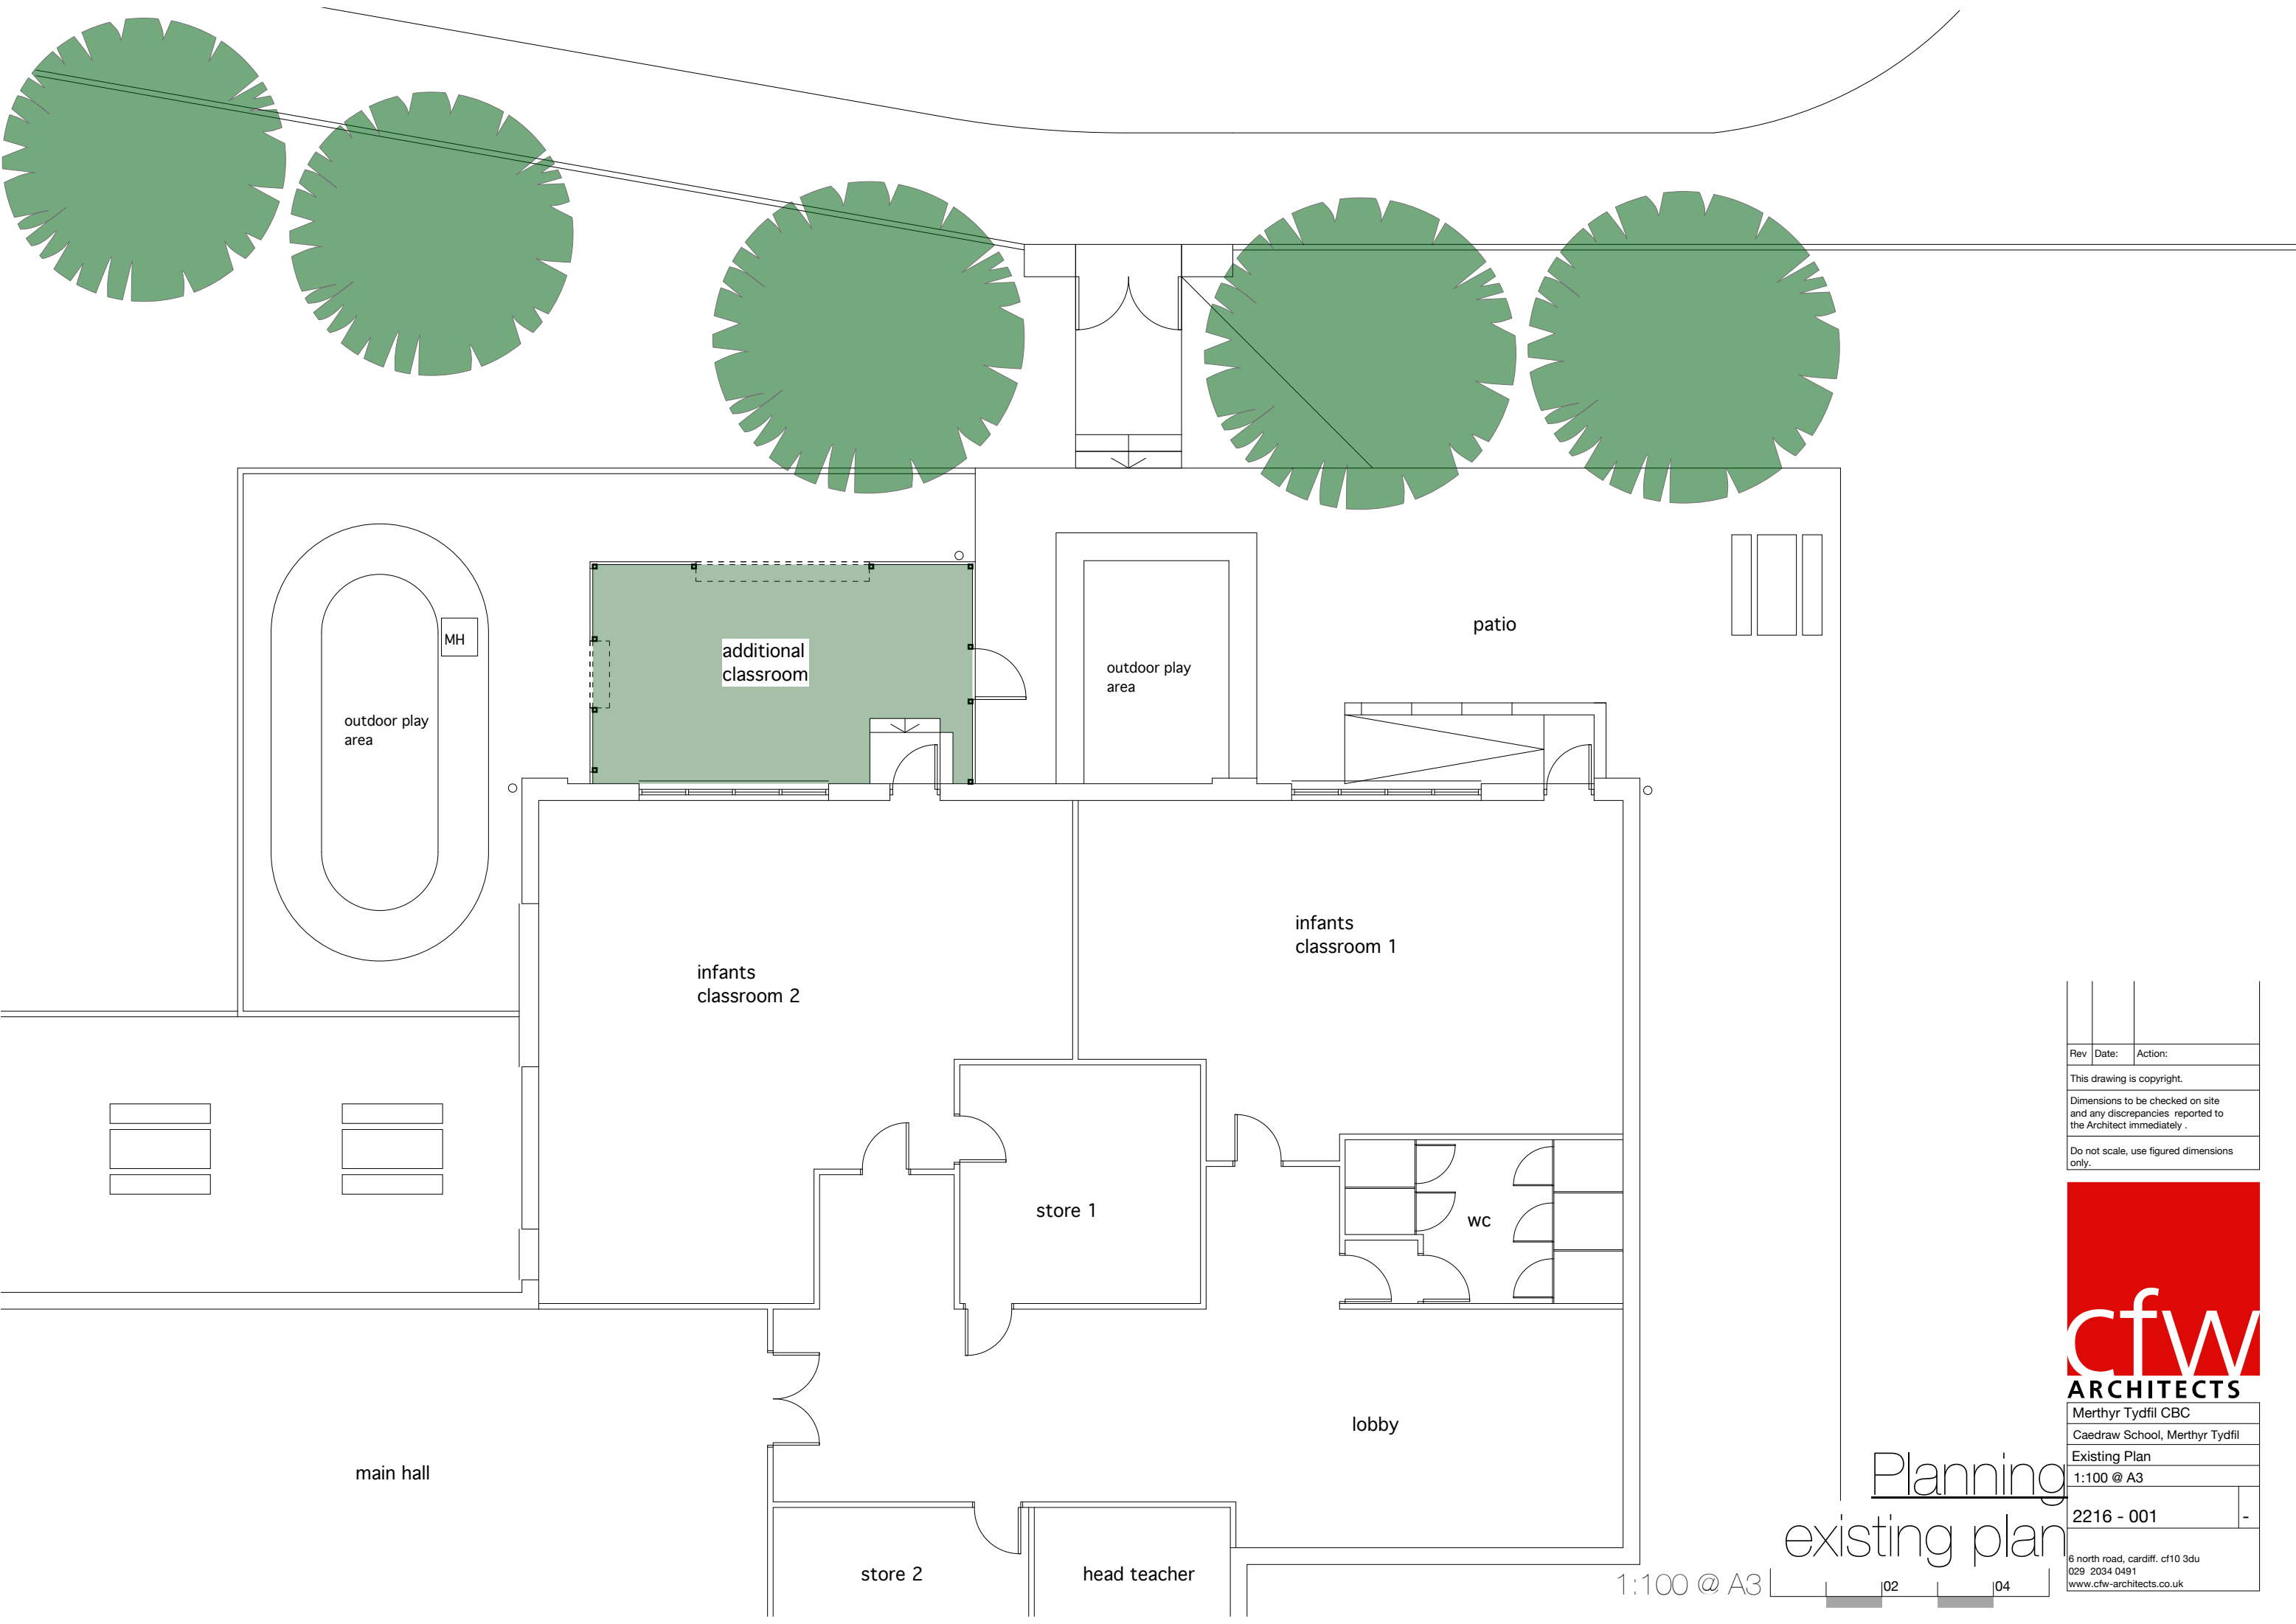

Rev	Date:	Action:
This drawing is copyright.		
Dimensions to be checked on site and any discrepancies reported to the Architect immediately .		
Do not scale, use figured dimensions only.		



cfw
ARCHITECTS

Merthyr Tydfil CBC	
Caedraw School, Merthyr Tydfil	
Existing Plan	
1:100 @ A3	
2216 - 001	-
6 north road, cardiff. cf10 3du 029 2034 0491 www.cfw-architects.co.uk	

Planning
existing plan

1:100 @ A3 | 02 | 04