


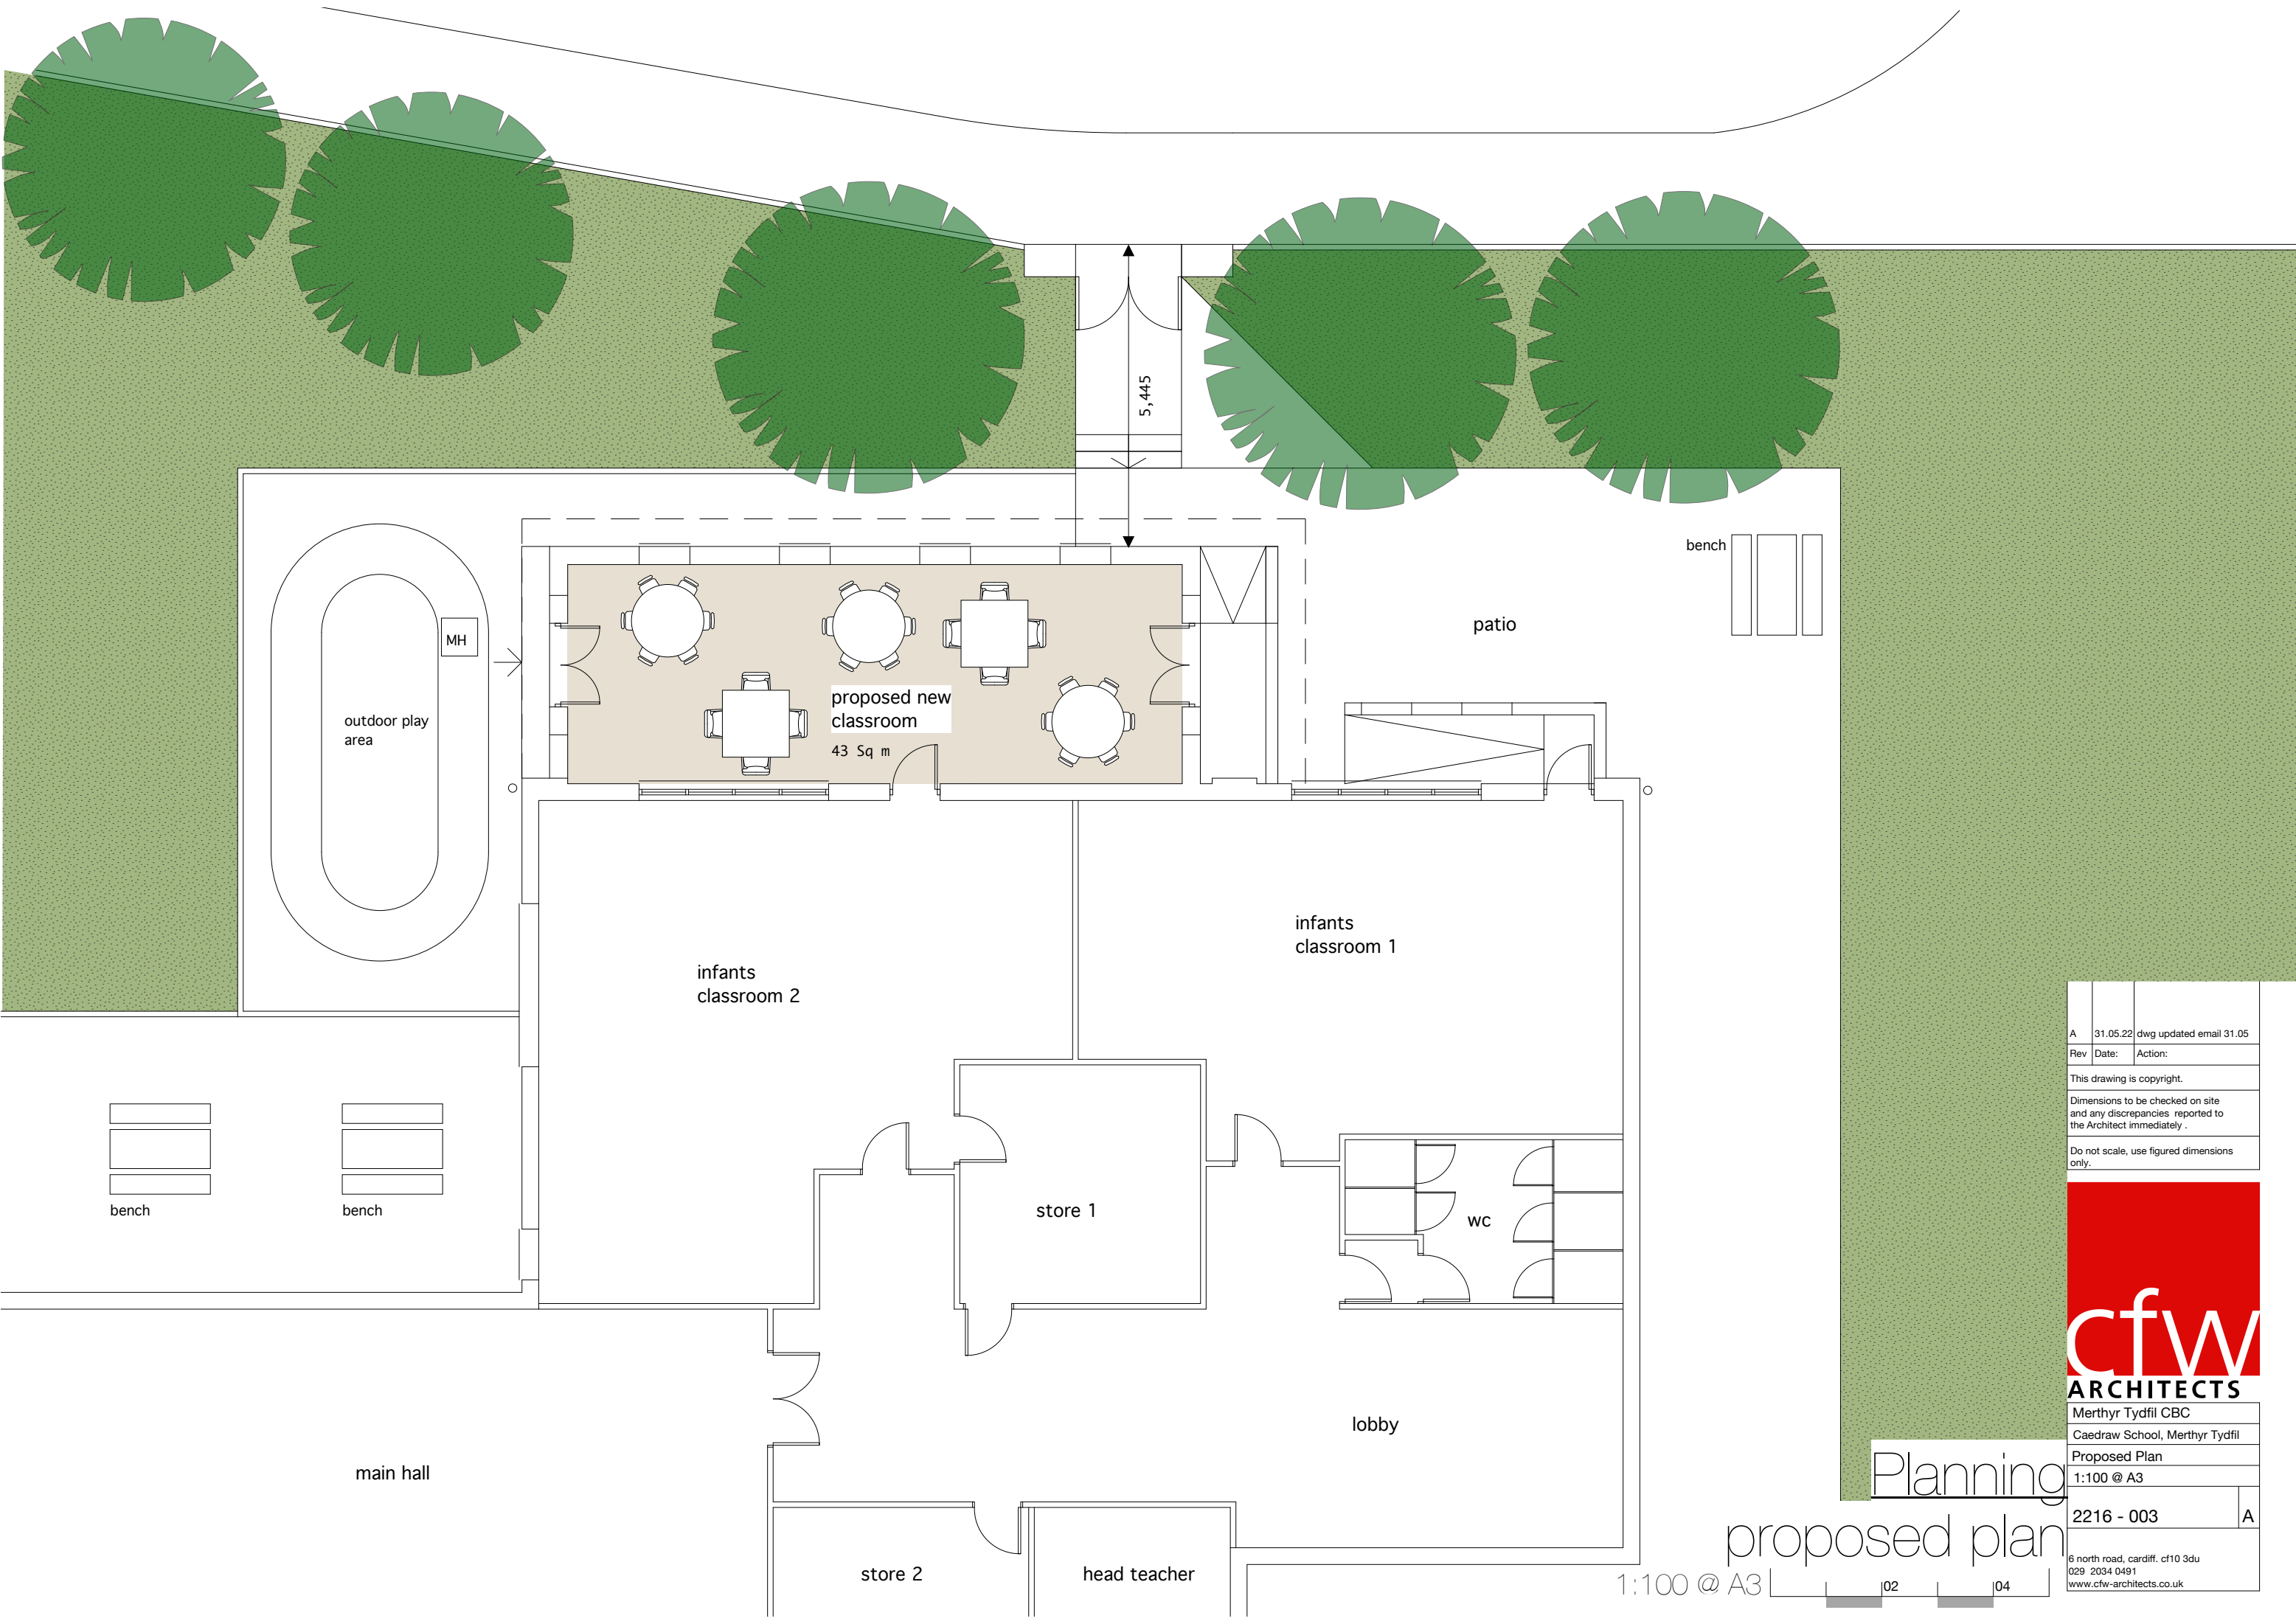

A	31.05.22	dwg updated email 31.05
Rev	Date:	Action:
This drawing is copyright.		
Dimensions to be checked on site and any discrepancies reported to the Architect immediately.		
Do not scale, use figured dimensions only.		



cfw
ARCHITECTS

Merthyr Tydfil CBC
Caedraw School, Merthyr Tydfil

Proposed Plan
1:100 @ A3

2216 - 003	A
------------	---

6 north road, cardiff. cf10 3du
029 2034 0491
www.cfw-architects.co.uk

Planning
proposed plan