


Revisions		
A	02.08.22	Drainage channel positions amended
B	12.08.22	Minor amendments
C	25.01.25	Amendments following client discussions
D	04.03.24	Bin Store relocated

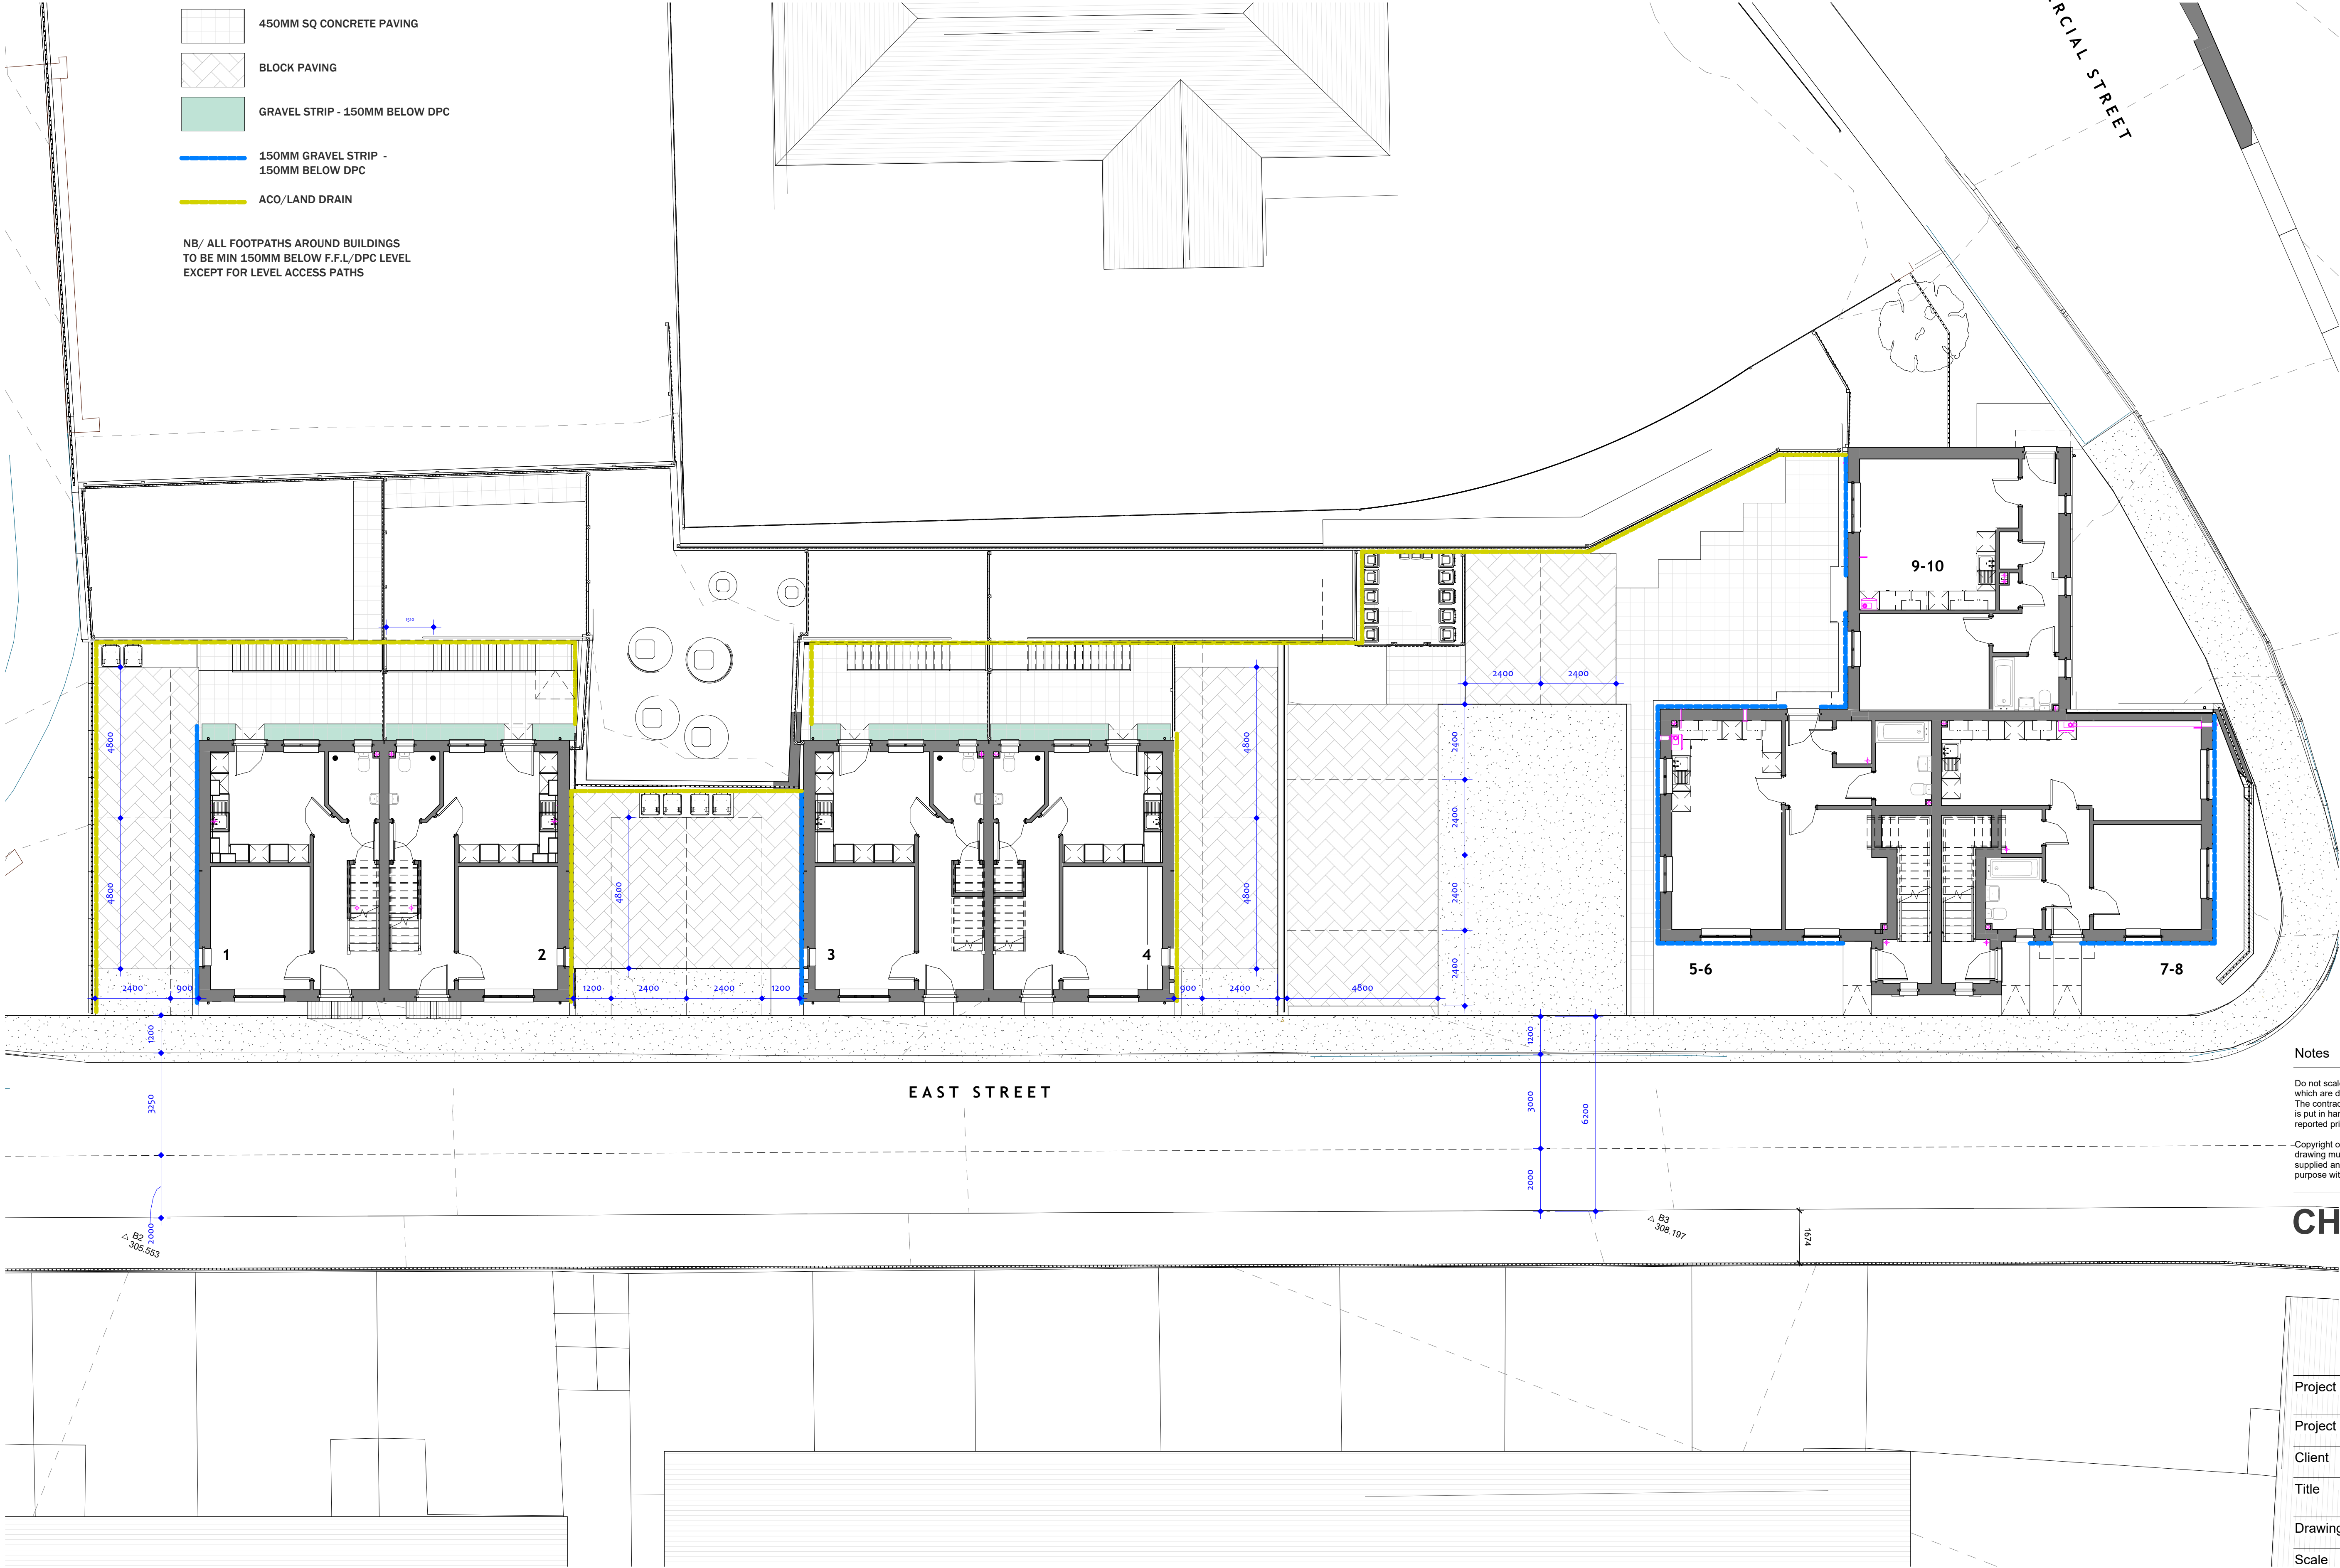

Notes

Do not scale from this drawing. Use figured dimensions only, which are displayed in millimeters unless stated otherwise. The contractor is requested to check all dimensions before work is put in hand. Any discrepancies within the drawing should be reported prior to commencement of works.

Copyright of this drawing belongs solely to CMKA Ltd. This drawing must only be used for the purpose for which it is supplied and its contents must not be reproduced for any purpose without written permission.

**CHAMBERLAIN
MOSSKING**
architecture

97a Glebe Street | Penarth
Vale of Glamorgan | CF64 1EE
T. 02920 306400
www.chamberlainmossking.co.uk

Project	LAND OFF EAST STREET, MERTHYR TYDFIL
Project number	N223
Client	MTHA
Title	EXTERNAL WORKS LAYOUT
Drawing number	A182
Scale	1 : 100 at A1
Revision	D
Status	INFORMATION
Drawn	PC
Date	07.02.24