


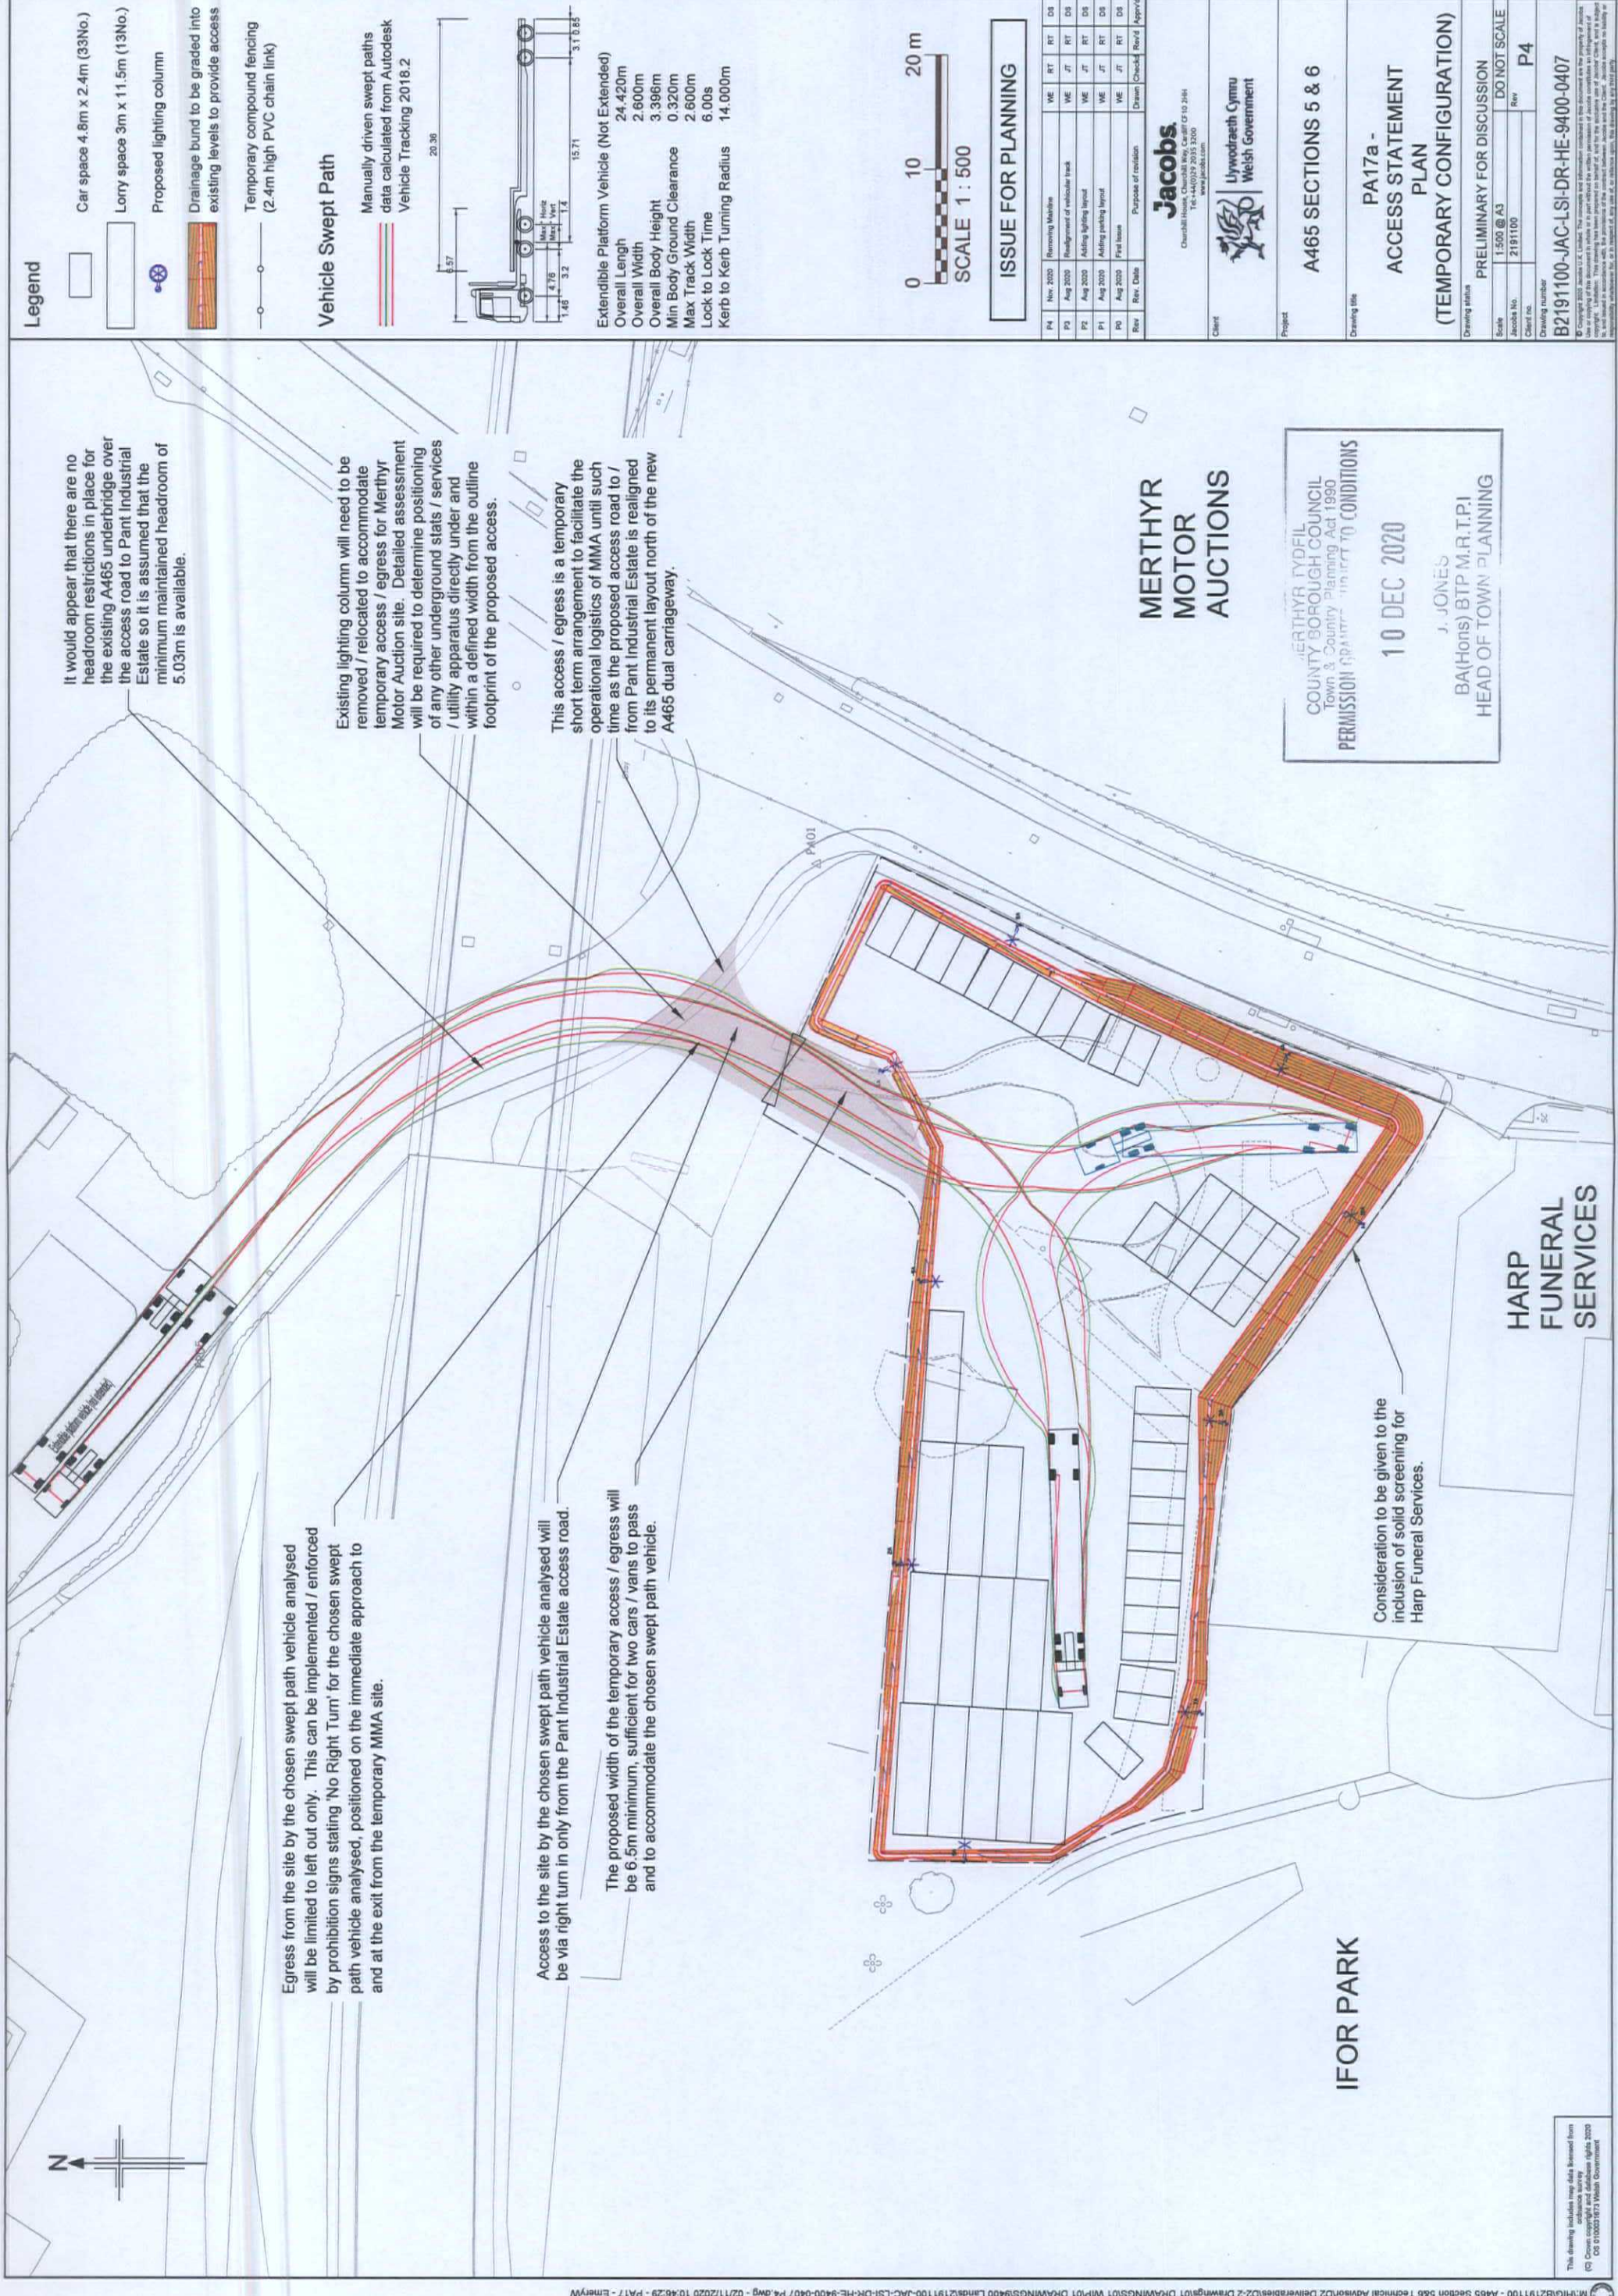

It would appear that there are no headroom restrictions in place for the existing A465 underbridge over the access road to Pant Industrial Estate so it is assumed that the minimum maintained headroom of 5.03m is available.

Existing lighting column will need to be removed / relocated to accommodate temporary access / egress for Merthyr Motor Auction site. Detailed assessment will be required to determine positioning of any other underground stats / services / utility apparatus directly under and within a defined width from the outline footprint of the proposed access.

This access / egress is a temporary short term arrangement to facilitate the operational logistics of MMA until such time as the proposed access road to / from Pant Industrial Estate is realigned to its permanent layout north of the new A465 dual carriageway.

Egress from the site by the chosen swept path vehicle analysed will be limited to left out only. This can be implemented / enforced by prohibition signs stating 'No Right Turn' for the chosen swept path vehicle analysed, positioned on the immediate approach to and at the exit from the temporary MMA site.

Access to the site by the chosen swept path vehicle analysed will be via right turn in only from the Pant Industrial Estate access road.

The proposed width of the temporary access / egress will be 6.5m minimum, sufficient for two cars / vans to pass and to accommodate the chosen swept path vehicle.

Consideration to be given to the inclusion of solid screening for Harp Funeral Services.

MERTHYR MOTOR AUCTIONS

MERTHYR TYDFIL
COUNTY BOROUGH COUNCIL
Town & Country Planning Act 1990
PERMISSION GRANTED SUBJECT TO CONDITIONS

10 DEC 2020

J. JONES
BA(Hons) BTP M.R.T.P.I
HEAD OF TOWN PLANNING

HARP FUNERAL SERVICES


IFOR PARK

Legend


- Car space 4.8m x 2.4m (33No.)
- Lorry space 3m x 11.5m (13No.)
- Proposed lighting column
- Drainage bund to be graded into existing levels to provide access
- Temporary compound fencing (2.4m high PVC chain link)

Vehicle Swept Path

Manually driven swept paths data calculated from Autodesk Vehicle Tracking 2018.2

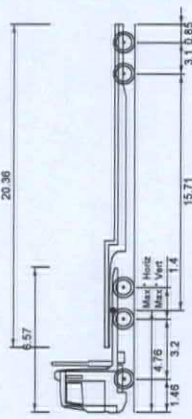

Extendible Platform Vehicle (Not Extended)
Overall Length 24.420m
Overall Width 2.600m
Overall Body Height 3.396m
Min Body Ground Clearance 0.320m
Max Track Width 2.600m
Lock to Lock Time 6.00s
Kerb to Kerb Turning Radius 14.000m

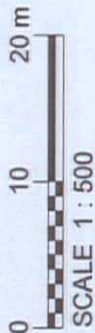


SCALE 1 : 500

ISSUE FOR PLANNING

Rev	Rev. Date	Purpose of revision	Drawn	Checked	Rev'd	App'd
Jacobs
Churchill House, Churchill Way, Cardiff CF10 2BH
www.jacobs.co.uk

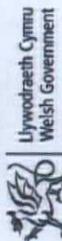

A465 SECTIONS 5 & 6

PA17a -
ACCESS STATEMENT
PLAN
(TEMPORARY CONFIGURATION)

Scale	1:500 @ A3	DO NOT SCALE
Jacobs No.	2191100	Rev
Client No.		P4
Drawing number		

B2191100-JAC-LSI-DR-HE-9400-0407

Copyright 2020 Jacobs U.K. Limited. The contents and information contained in this document are the property of Jacobs U.K. Limited. The drawing has been prepared on behalf of, and for the exclusive use of, the client, and is subject to copyright. 