
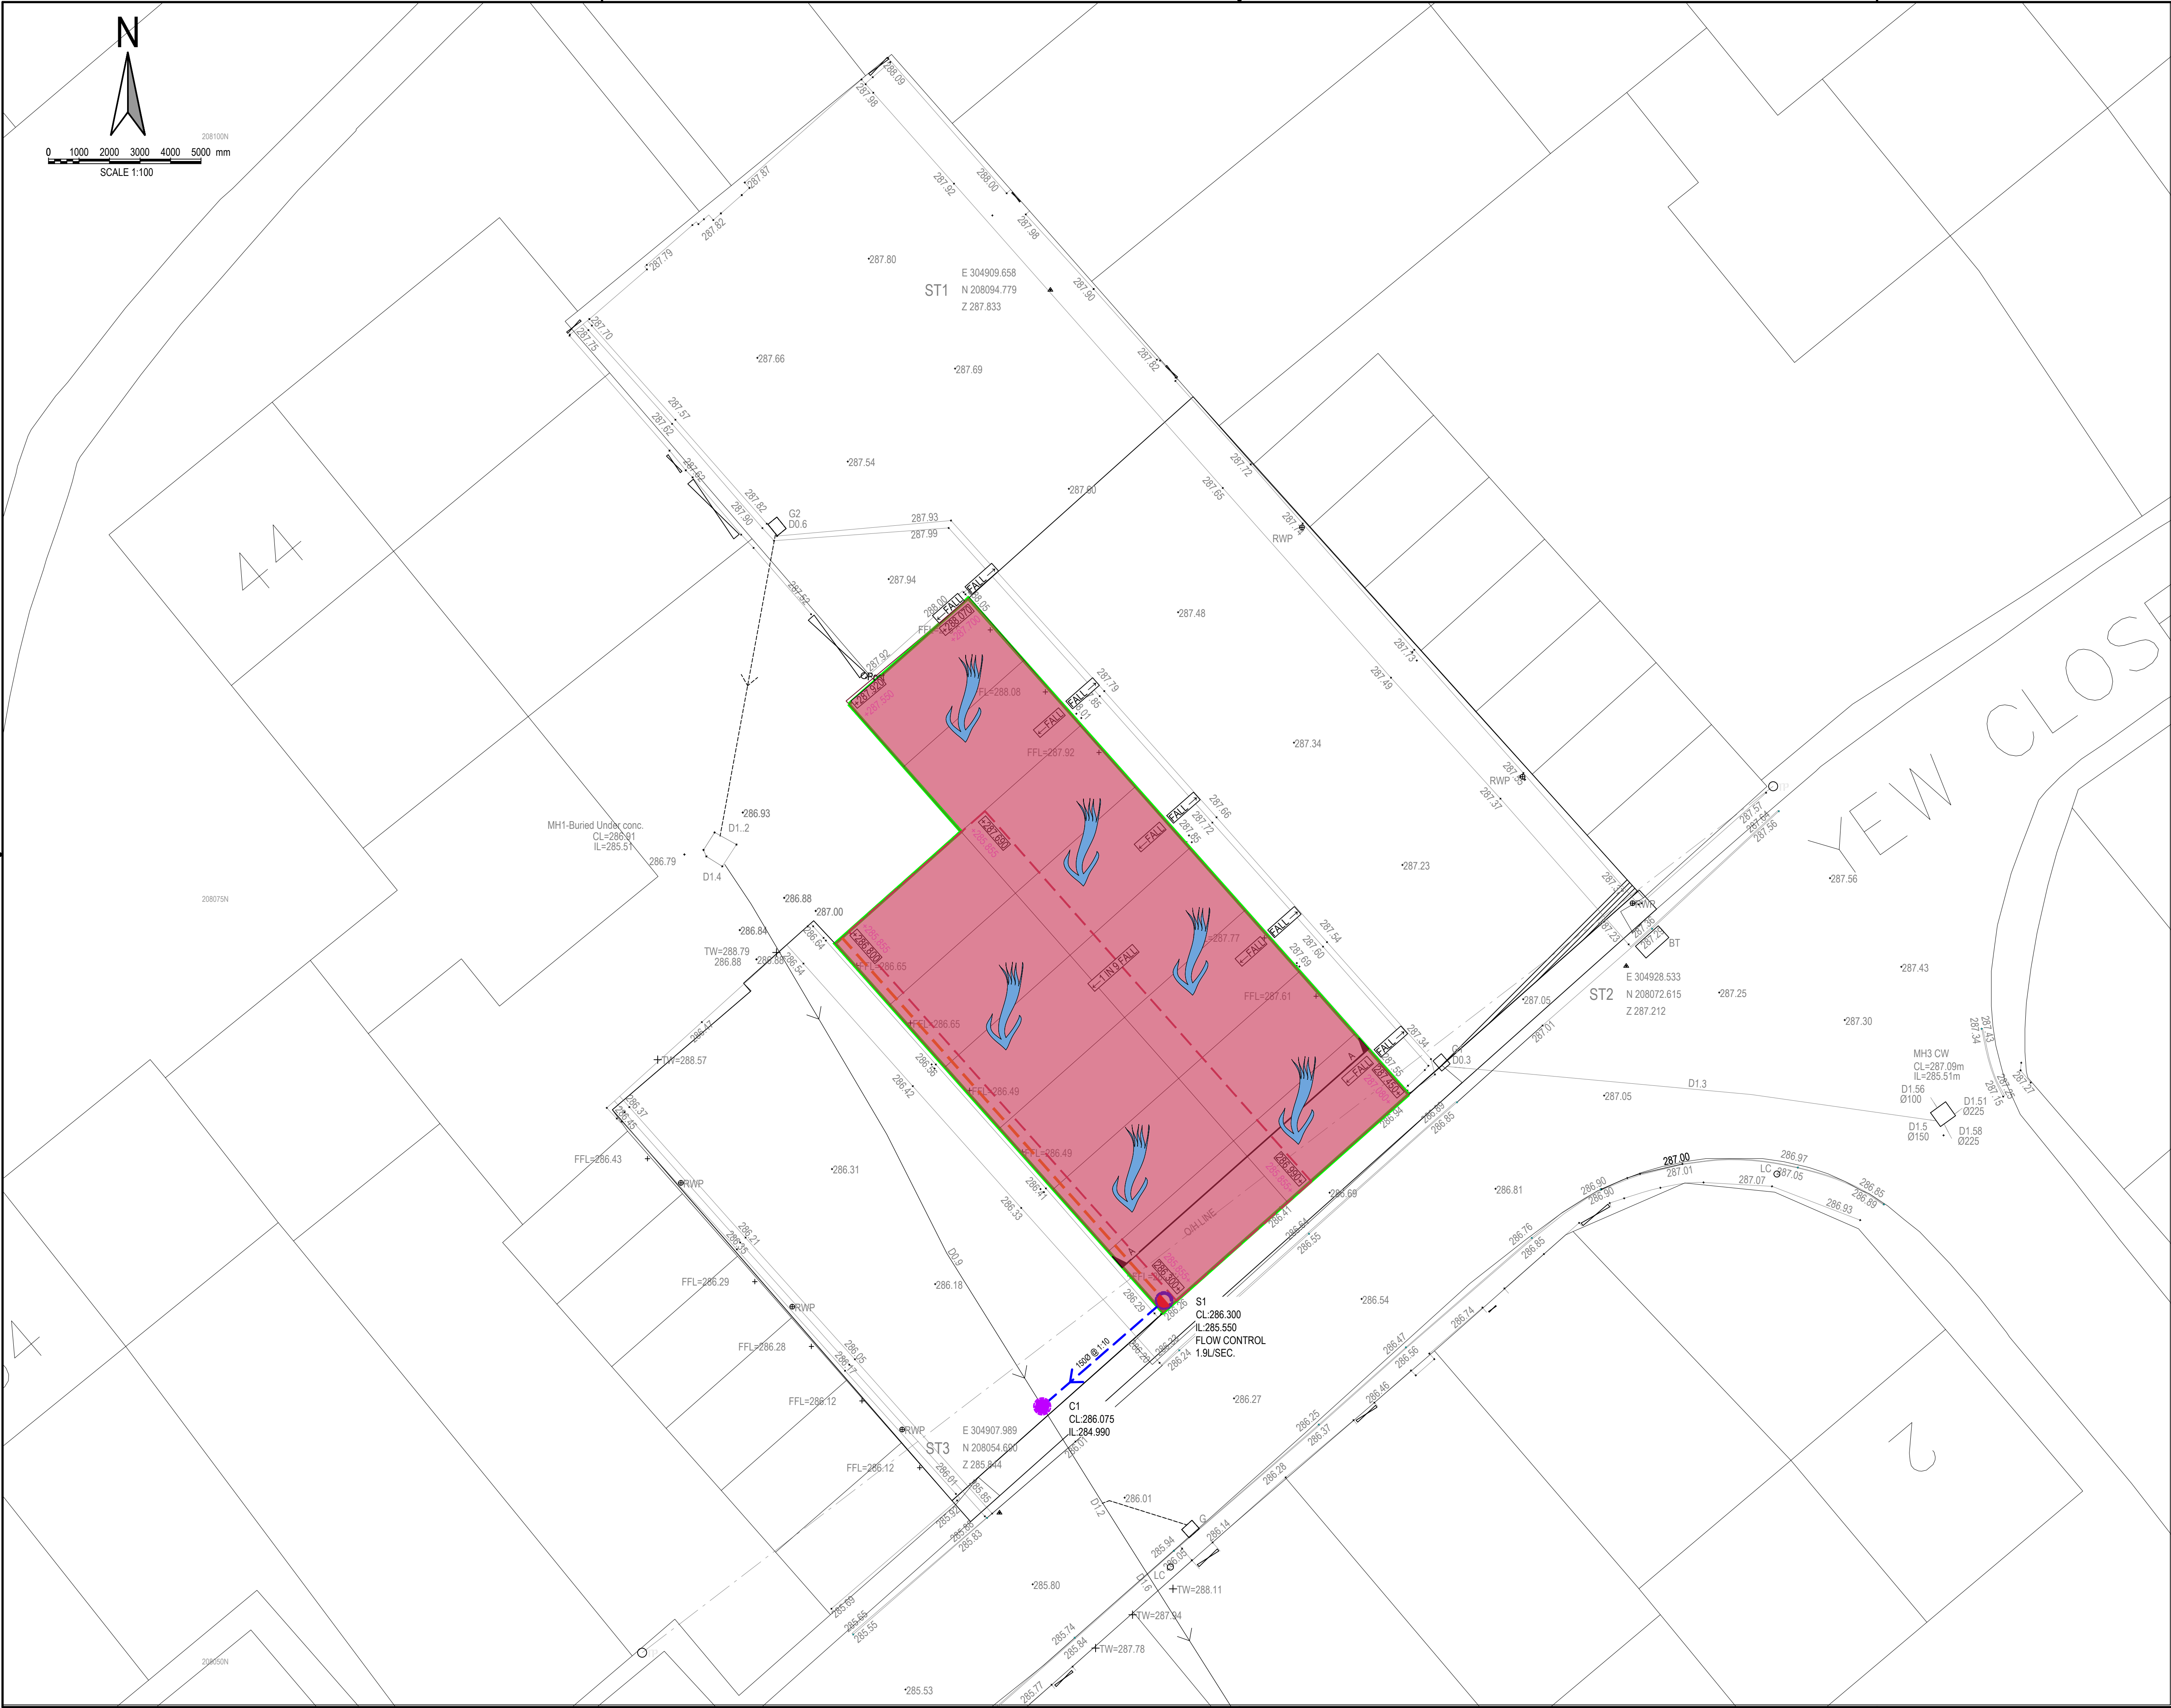


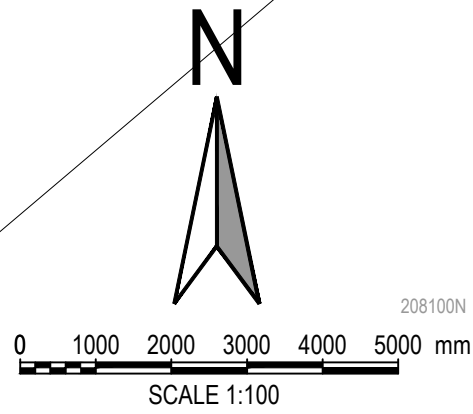

- NOTES:
- ALL DIMENSIONS ARE IN MILLIMETRES UNLESS NOTED OTHERWISE.
 - ALL LEVELS ARE SHOWN IN METRES UNLESS NOTED OTHERWISE.
 - DO NOT SCALE FROM THE DRAWING. USE FIGURED DIMENSIONS ONLY.
 - ANY DISCREPANCIES TO BE REPORTED IMMEDIATELY TO THE ENGINEER.
 - THIS DRAWING TO BE READ IN CONJUNCTION WITH ALL RELEVANT ARCHITECTS, ENGINEERS, SUBCONTRACTORS AND SPECIALISTS DRAWINGS AND SPECIFICATIONS.
 - EXISTING SERVICES HAVE NOT BEEN SHOWN BUT ARE PRESENT - THE CONTRACTOR IS TO LIAISE WITH ALL STATUTORY AUTHORITIES PRIOR TO THE COMMENCEMENT OF ANY WORKS.

LEGEND

FLOW EXCEEDANCE ARROW

CATCHMENT AREA A = 204m²

rev.	drawn	chd.	su	fp	date	description
02	CE	SU	FP		11.06.25	PRELIMINARY ISSUE
01	CE	SU	FP		11.06.25	PRELIMINARY ISSUE
Client MERTHYR VALLEY HOMES						
Project GARAGES AT THE REAR OF YEW CLOSE GURNOS, MERTHYR TYDFIL CF47 9SD						
Title FLOW EXCEEDENCE & CATCHMENT AREA PLAN						
Vale Consultancy CONSULTING CIVIL & STRUCTURAL ENGINEERS 29 Bocam Park, Old Field Road, Pencoed, Bridgend CF35 5LJ. Phone: 01656 863794 Email: enquiries@vale-consultancy.co.uk						
date	drawn	checked	approved			
11.06.25	CE	SU	FP	11.06.25	11.06.25	
scale @ A1			project no.			
1:100			21417			
status	drg. no.					rev.
A	21417_502					02

