

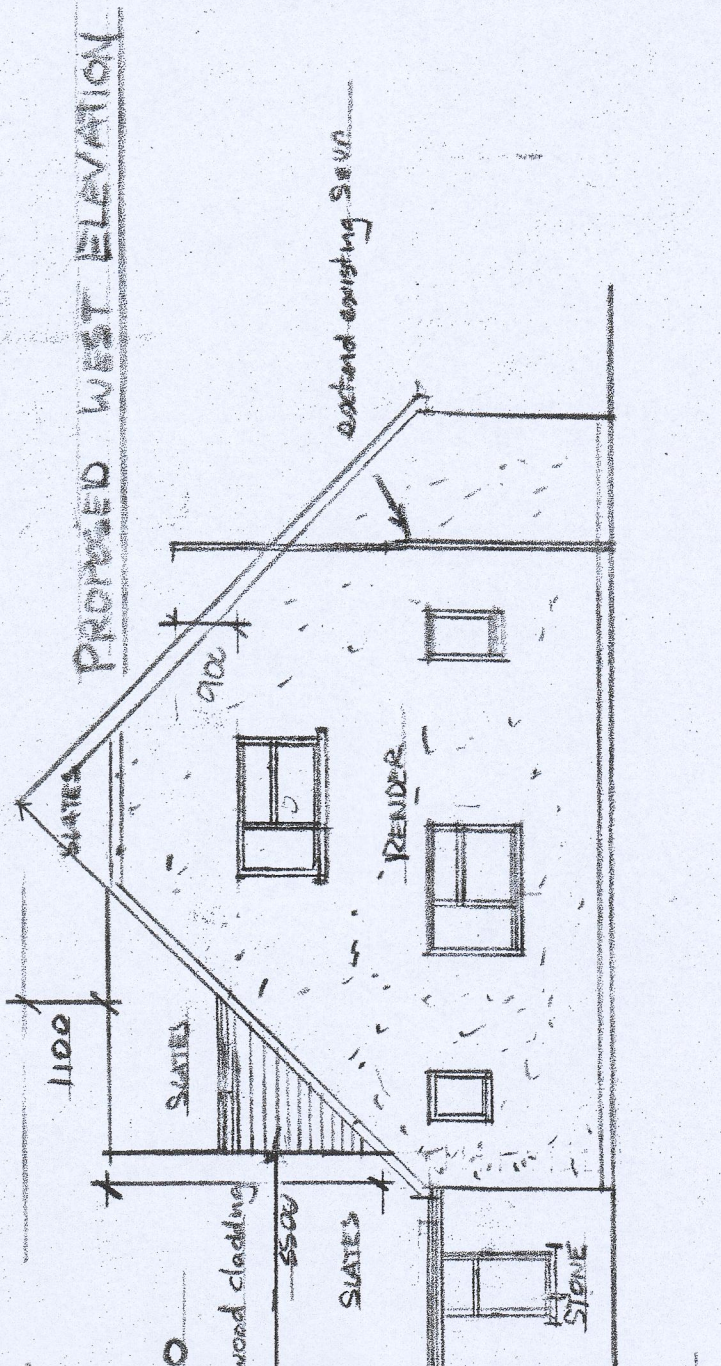
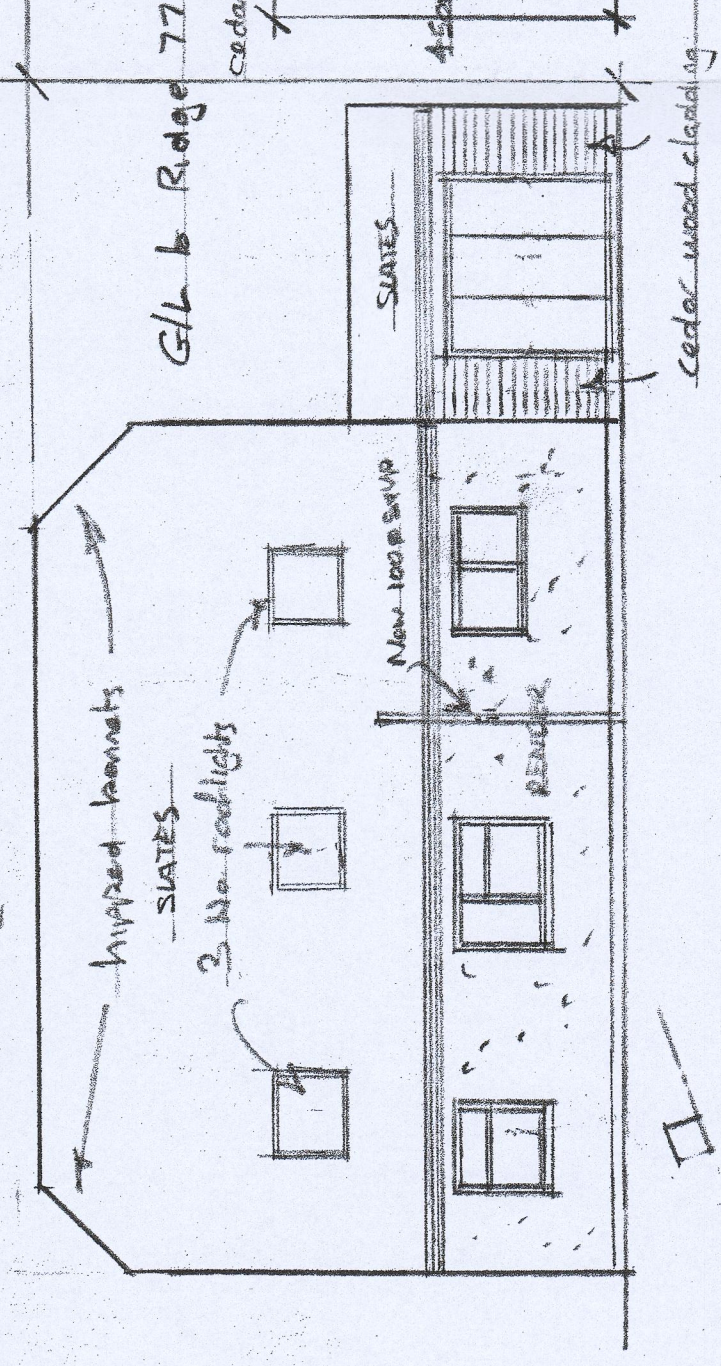
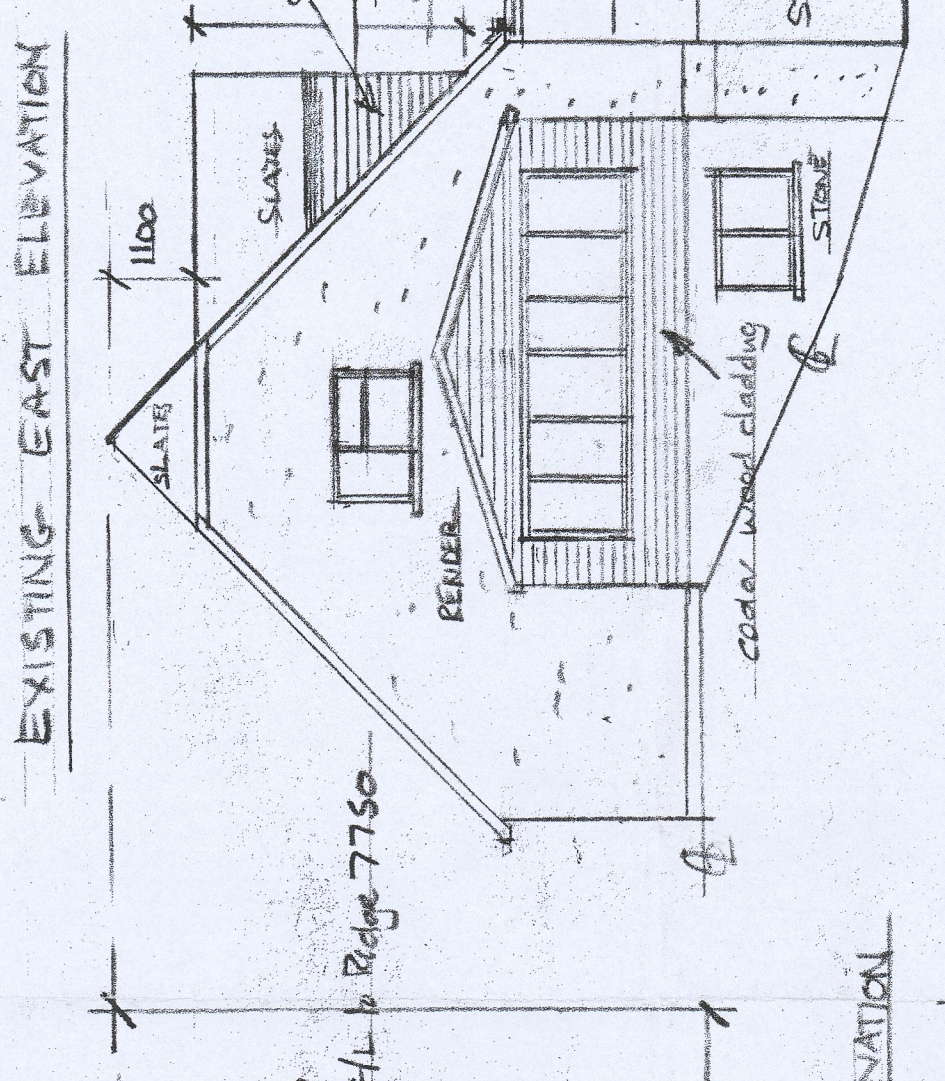
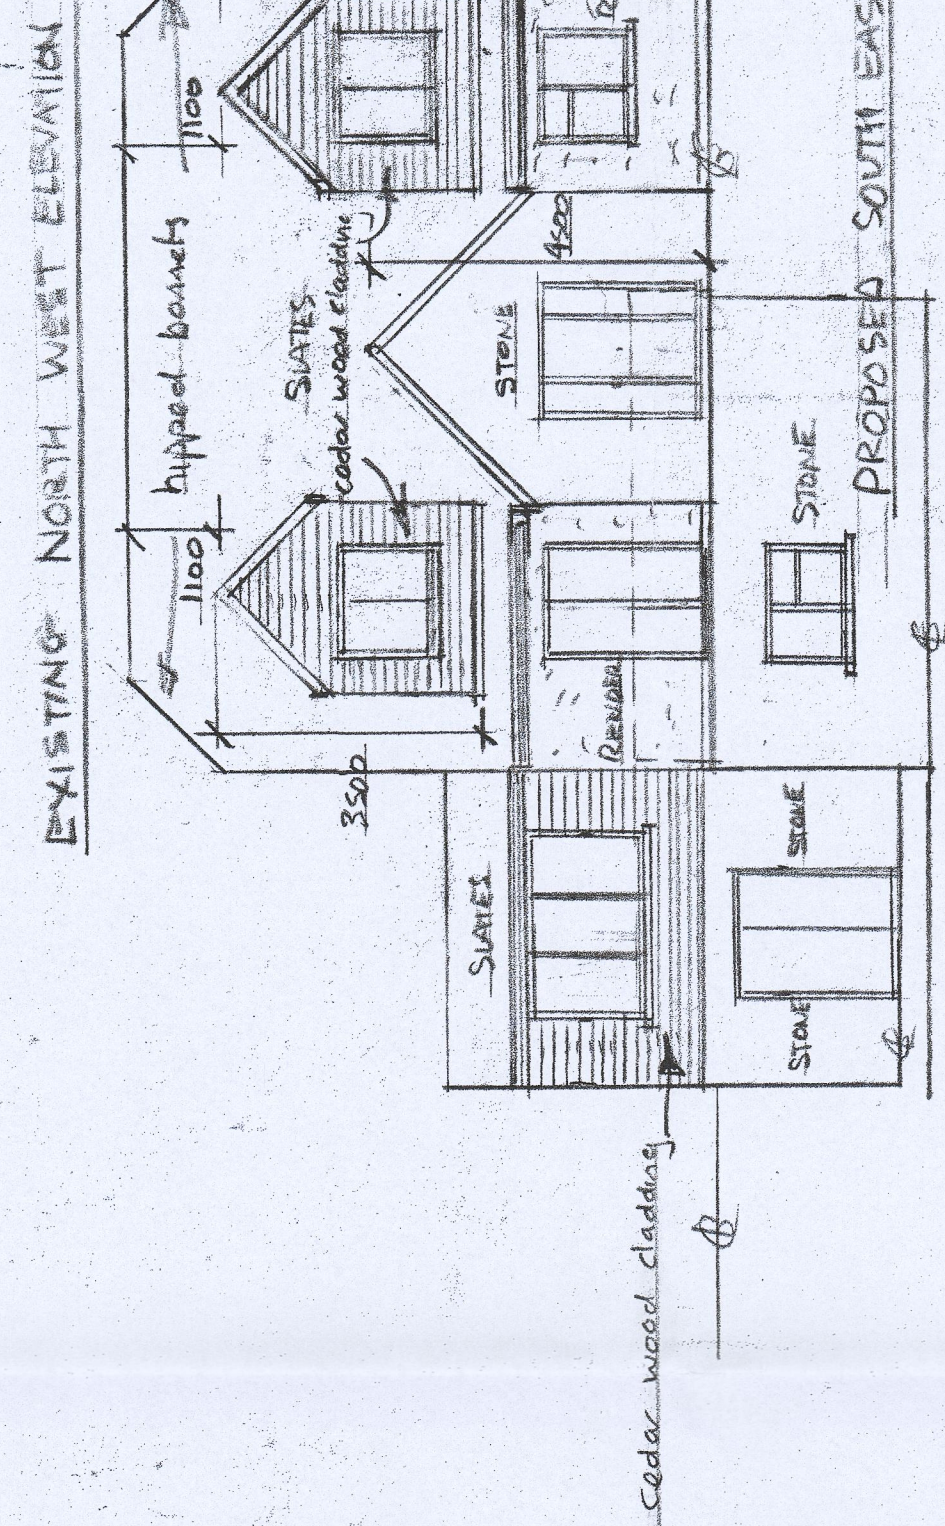
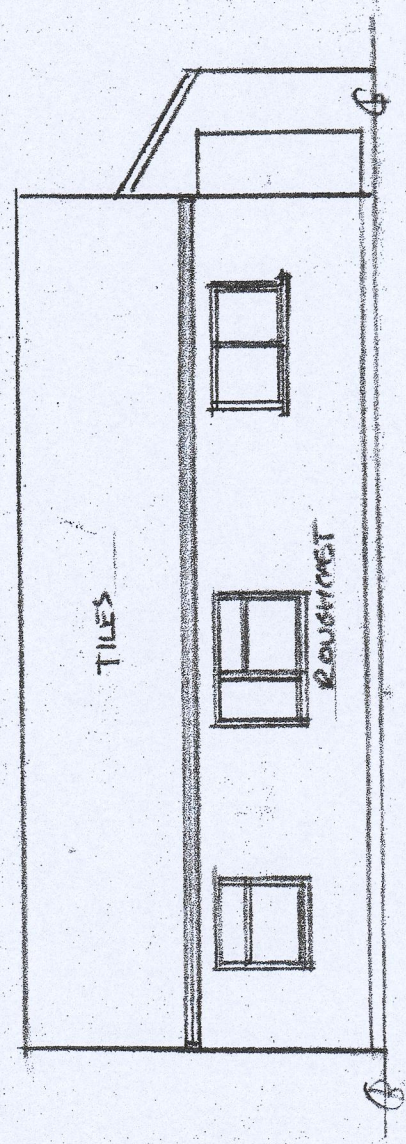
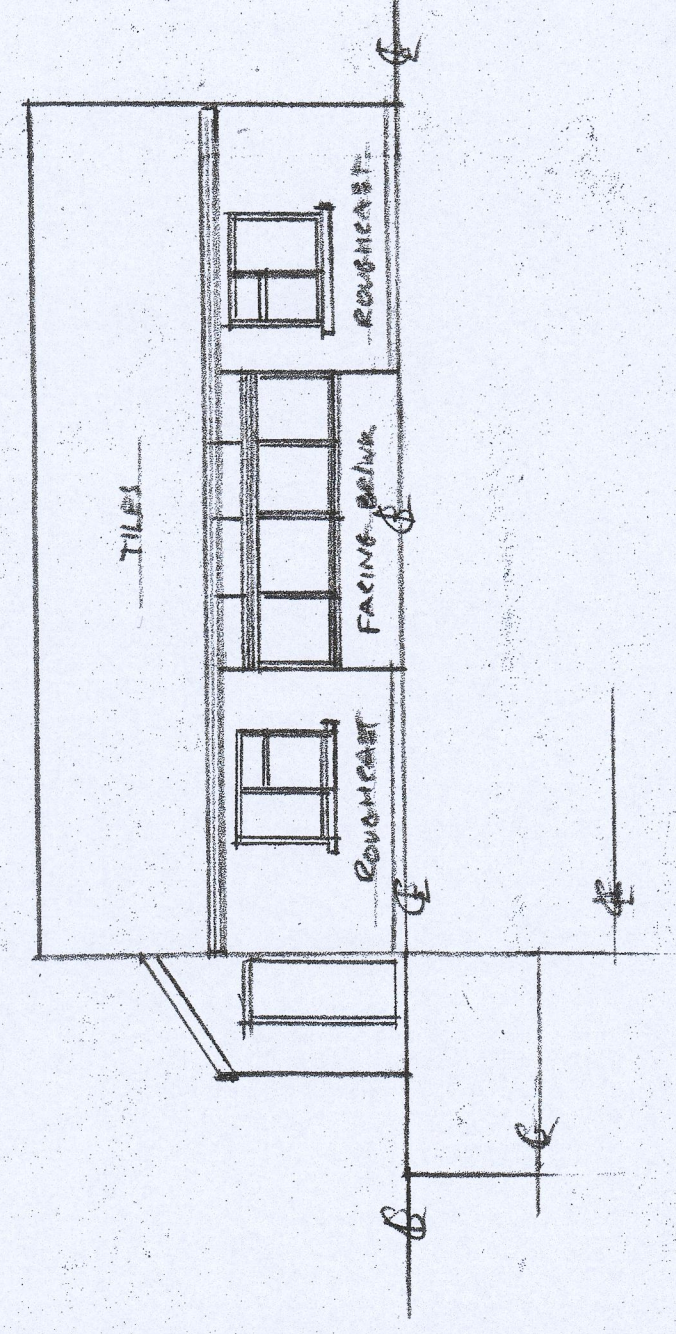
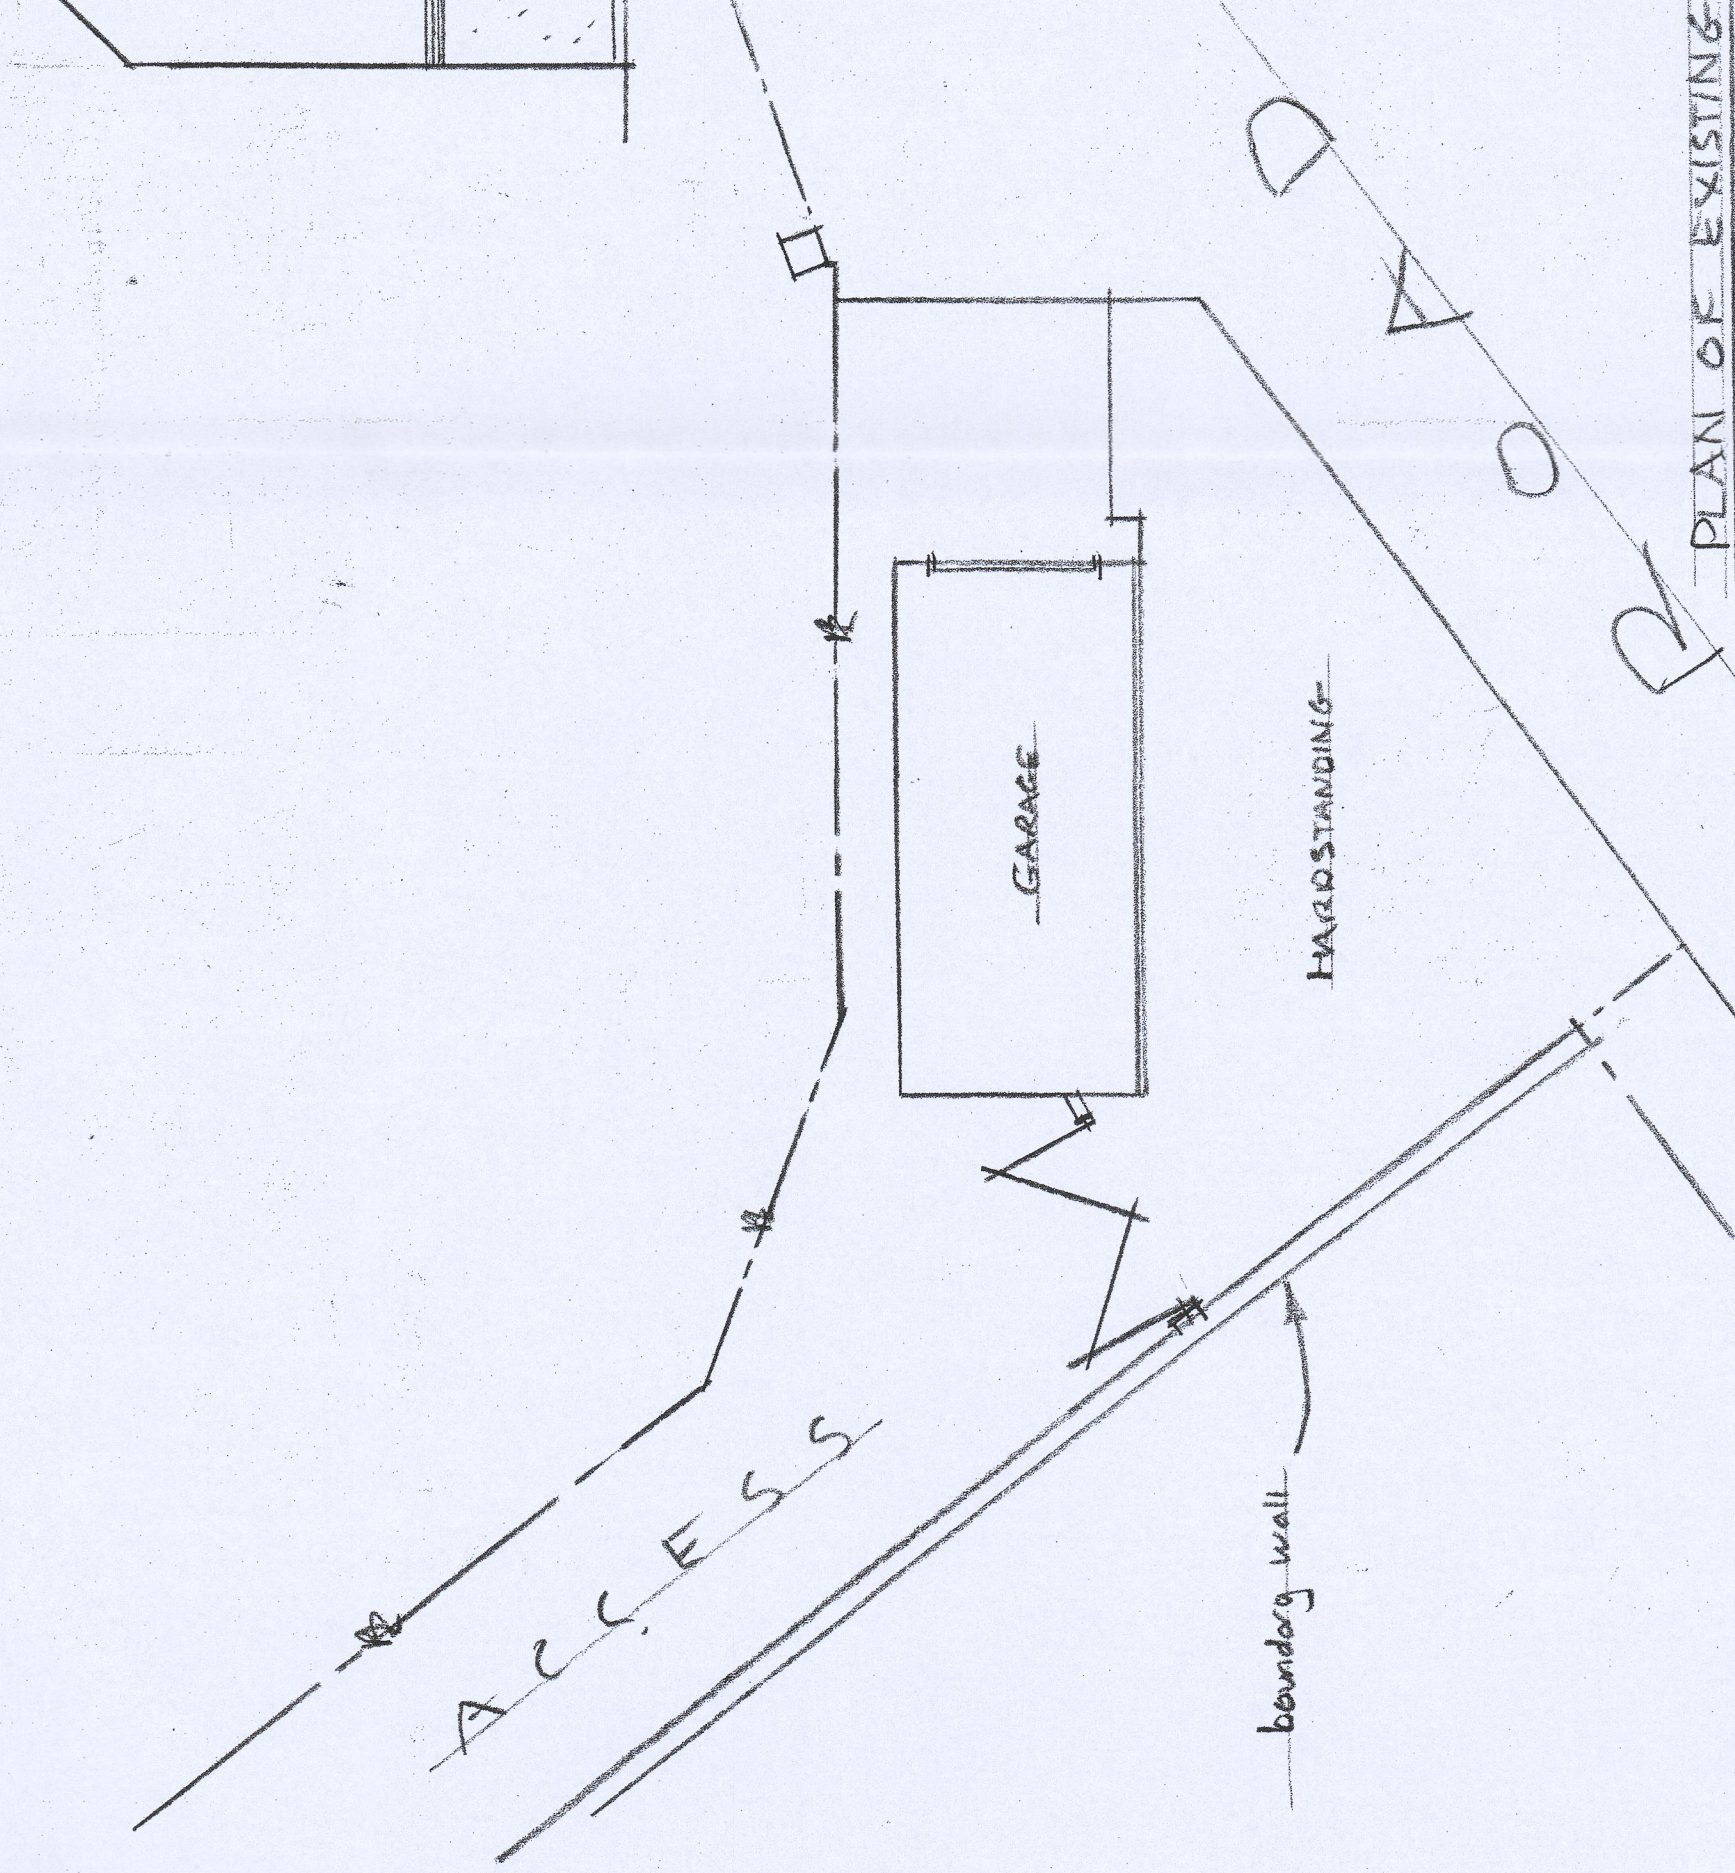
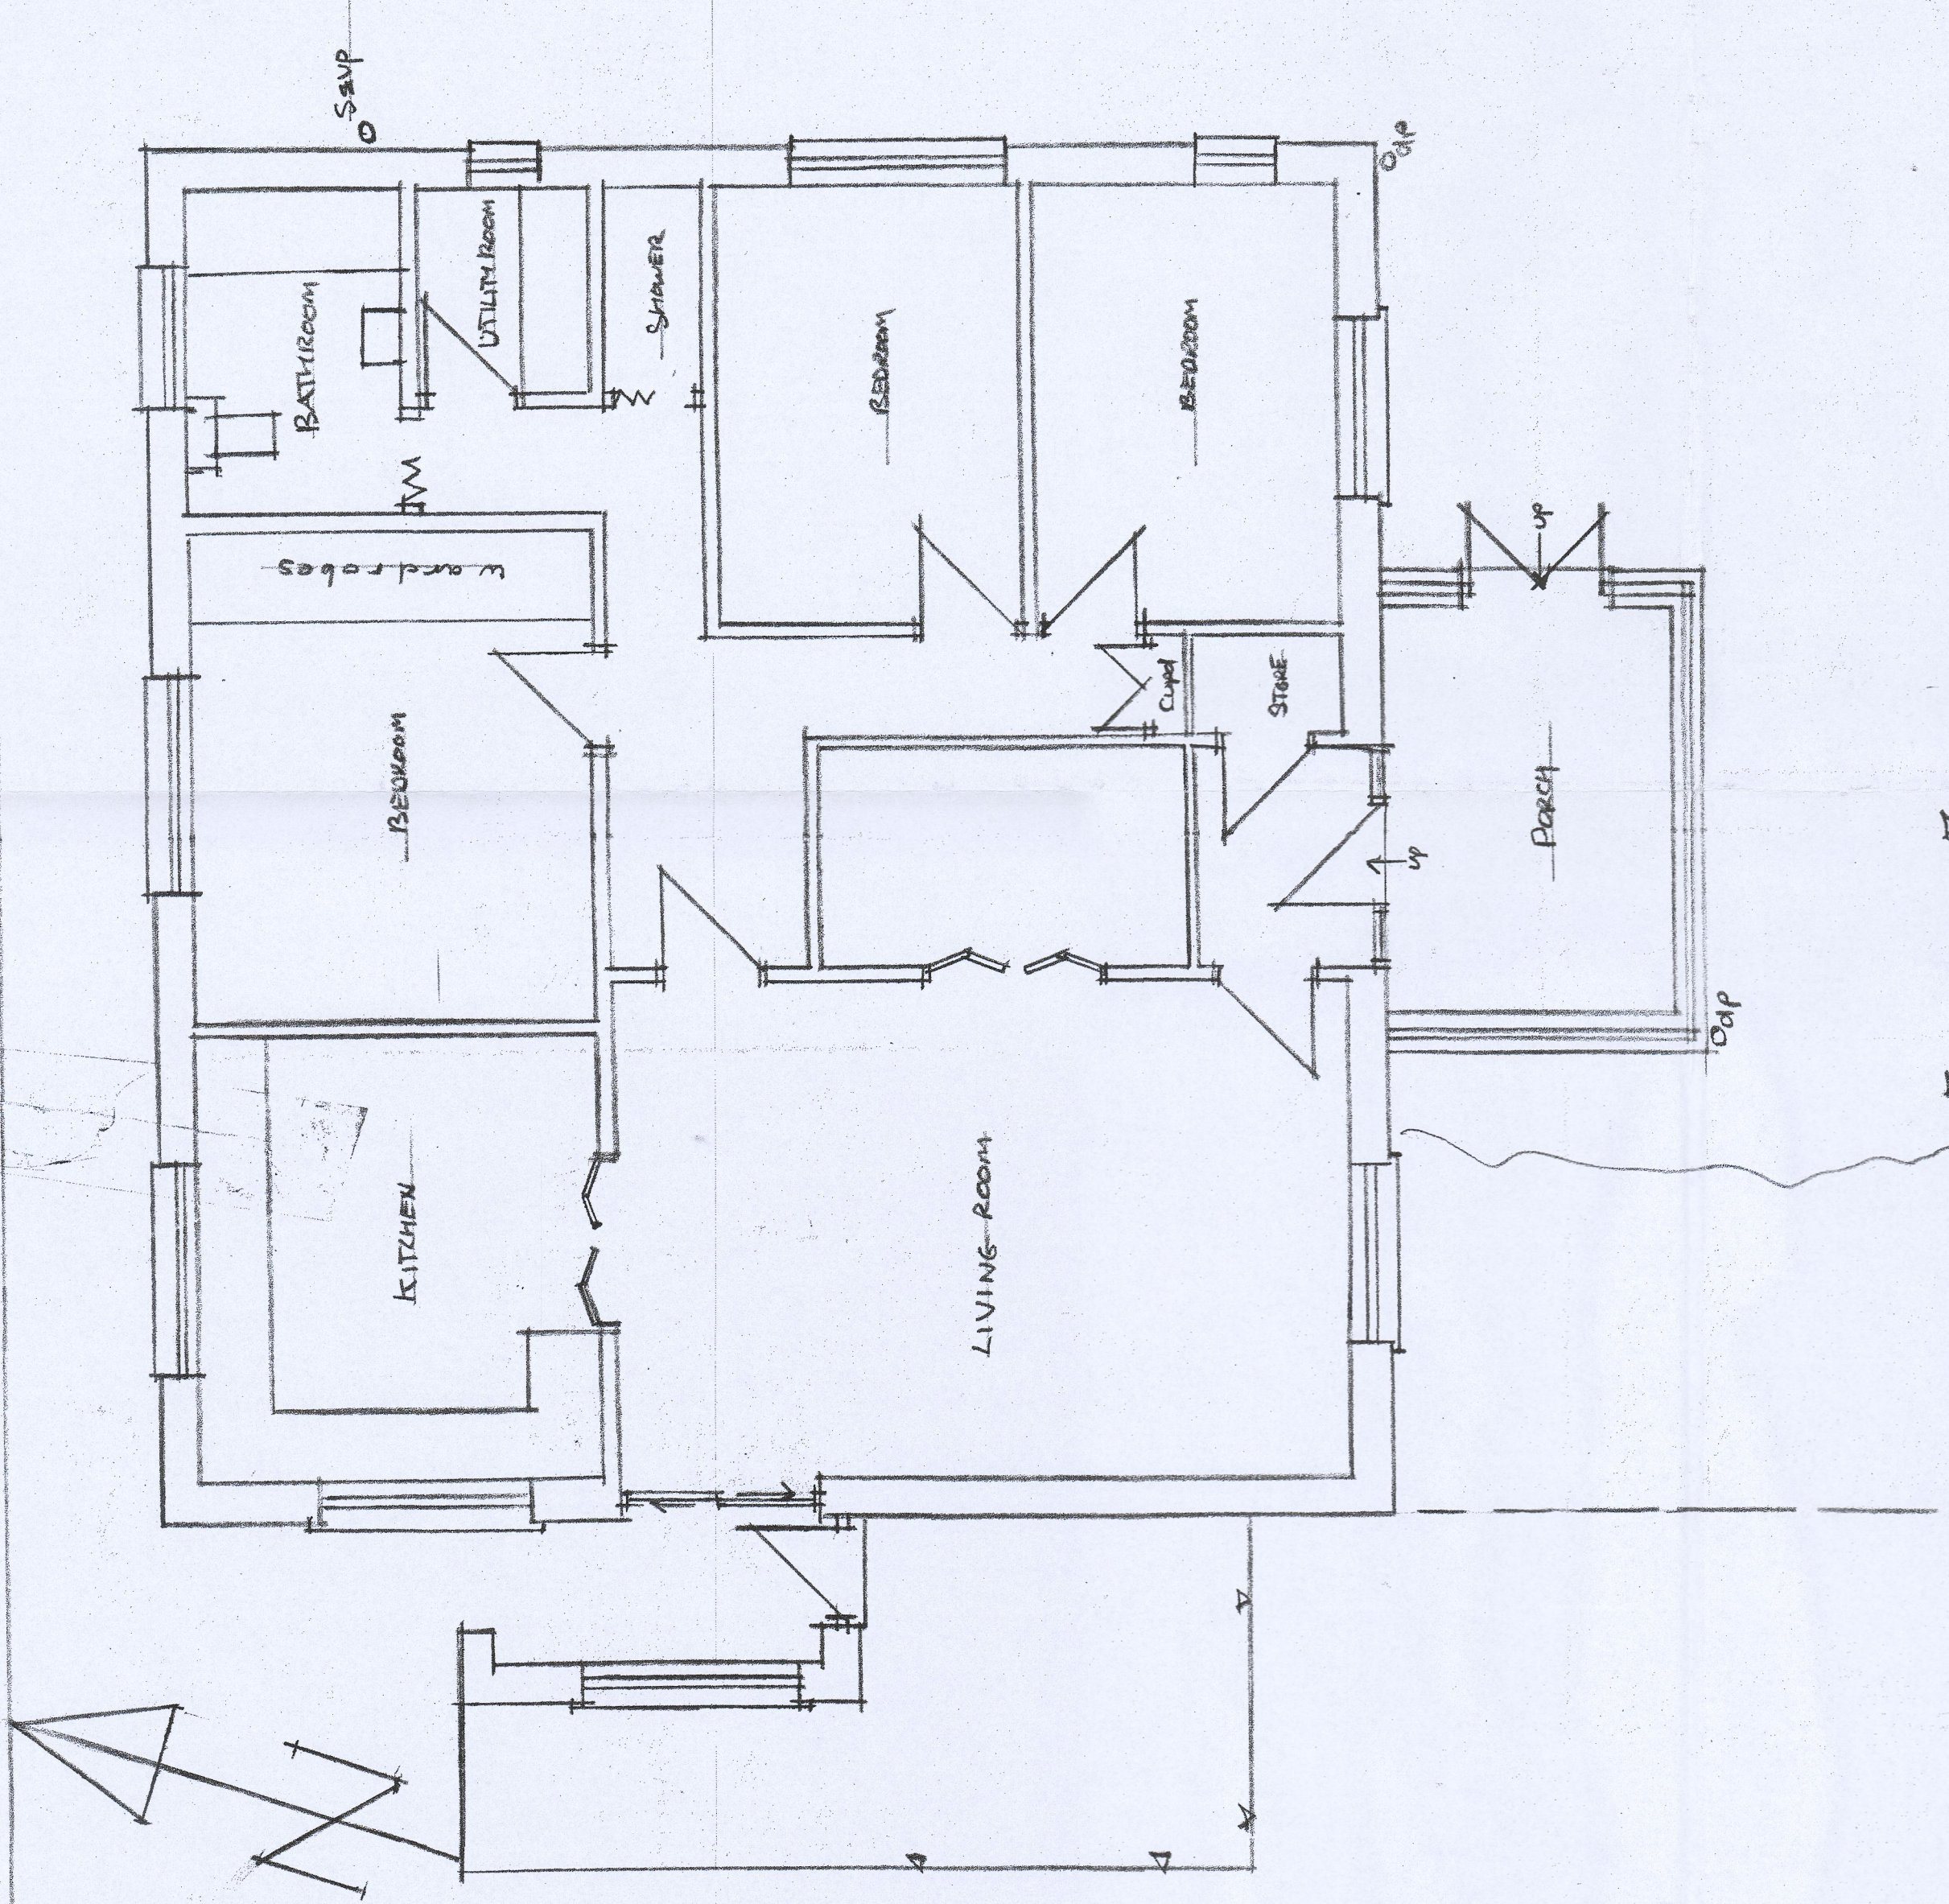
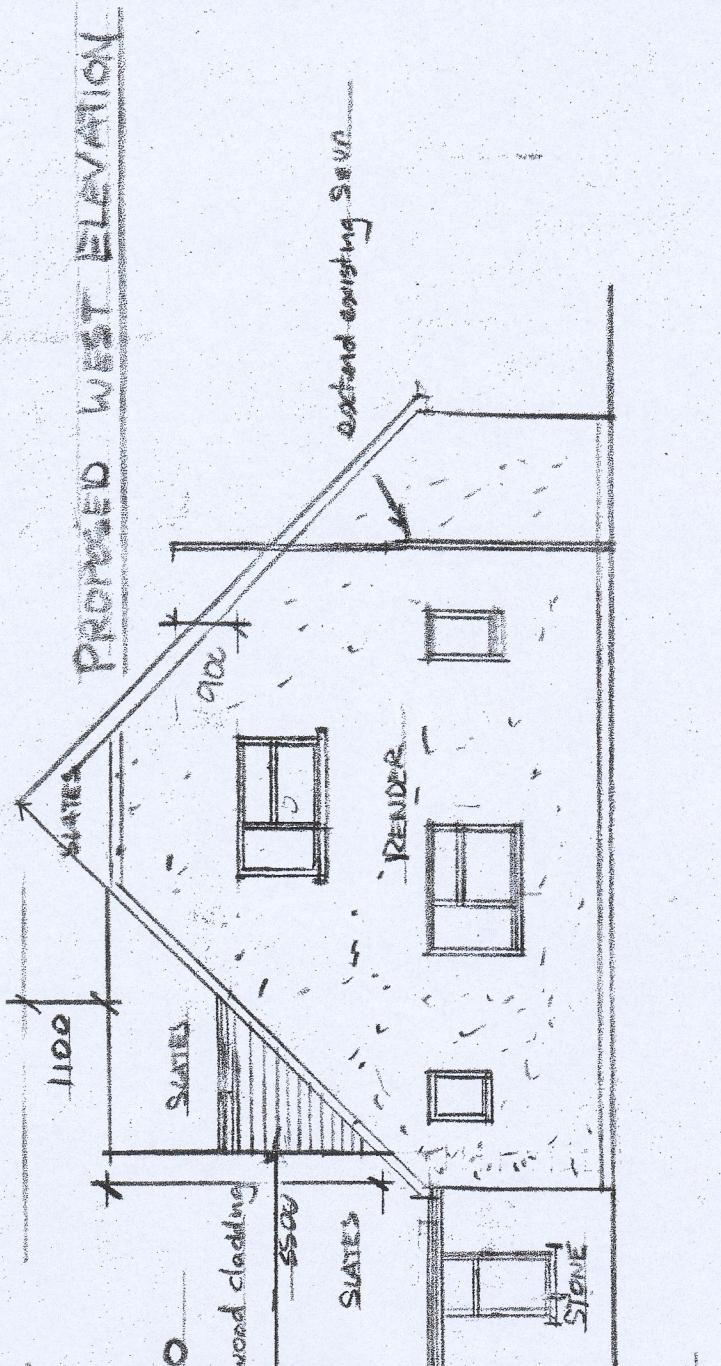
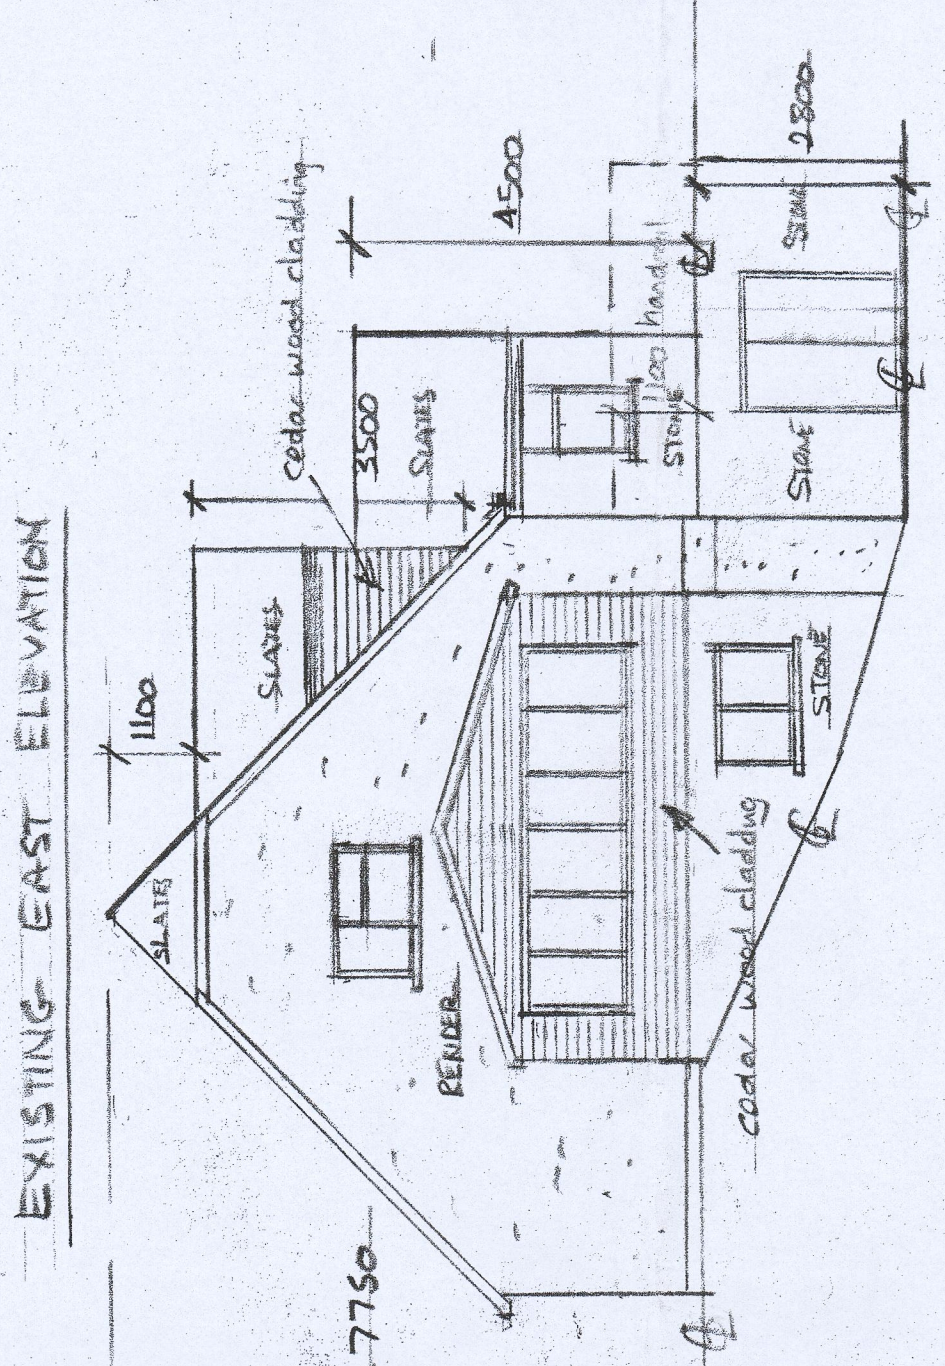


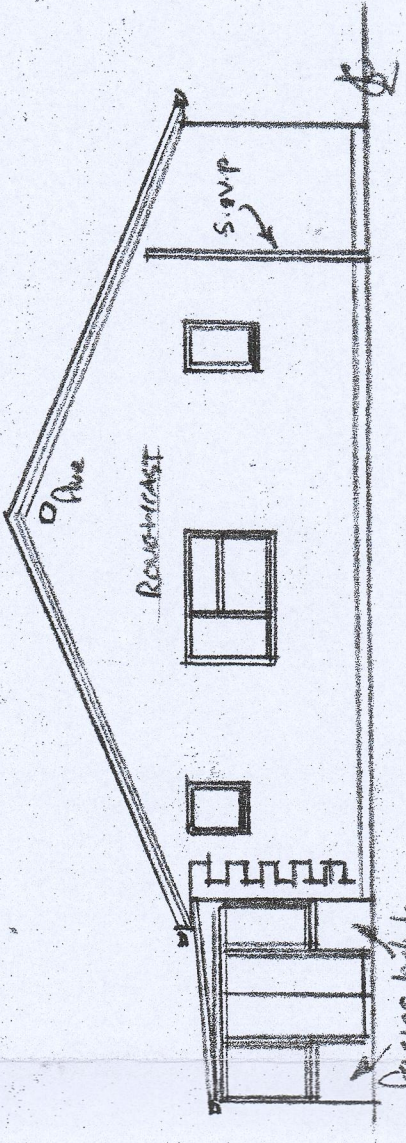

PROPOSED NORTH WEST ELEVATION

PROPOSED EAST ELEVATION

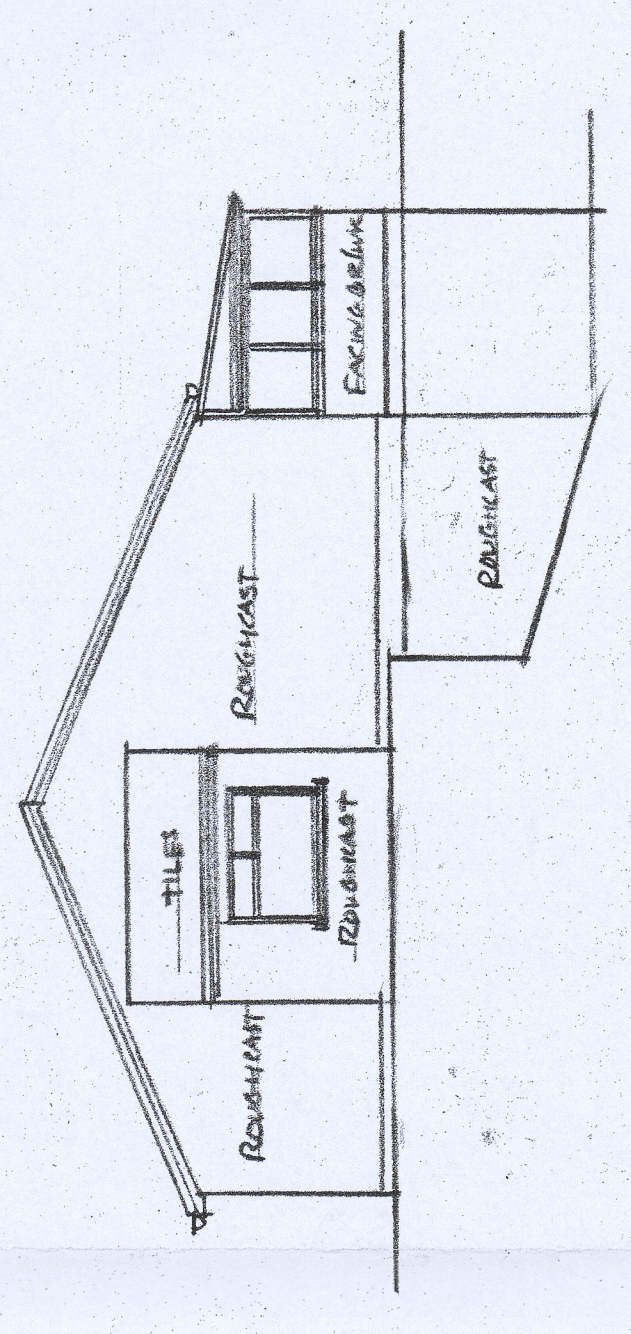

AMENDMENTS

A: Ridge heights of proposed main roof, dormers and porch altered to coincide with the existing.

JOB	PROPOSED ATTIC CONVERSION WITH NEW ROOF & 2 No dormers, Extension to side porch & detached stone (AMENDED)
ADDRESS	DELFRIN, HEOL Y MYN-IDD,
CERN CODE	MERTHR TYDYL C&S 2NR
DATE	1:50, 1:100
SCALE	MAY 2021
DRAWN	A. COLLINS

PLAN OF EXISTING ACCESS AREA 1:100