


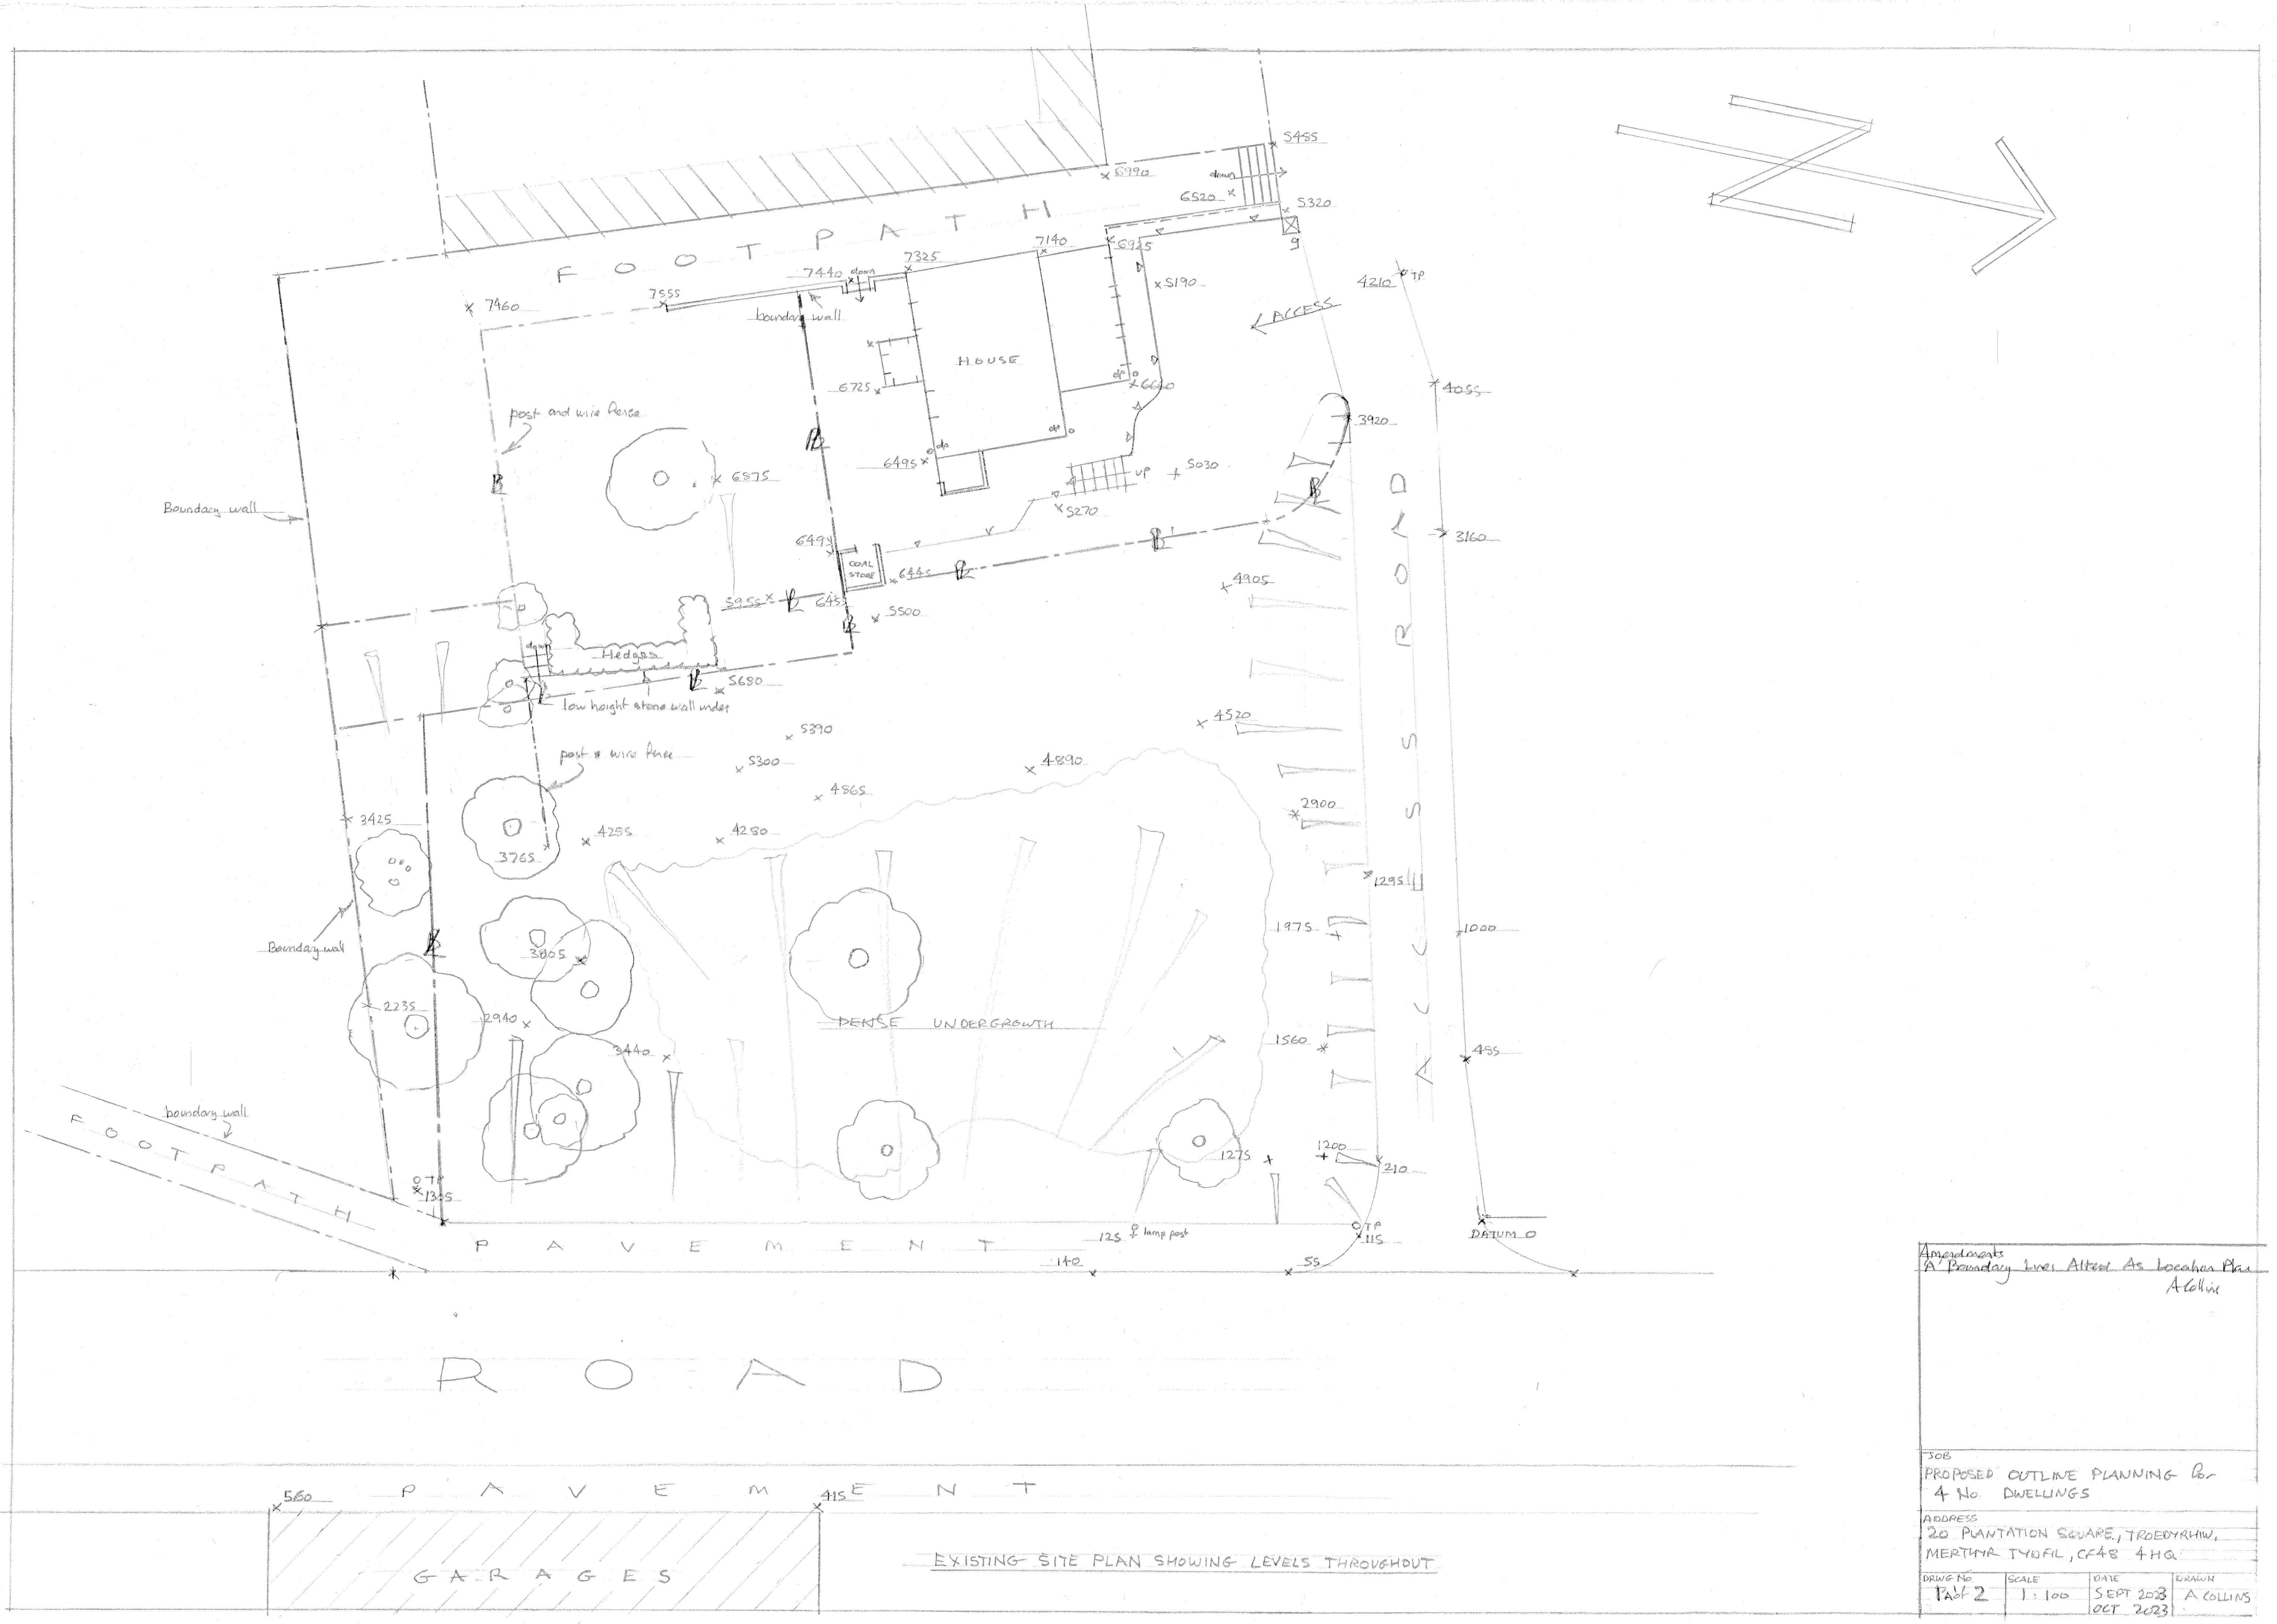

Amendments A Boundary Lines Altered As Locales Plan A Collins			
JOB PROPOSED OUTLINE PLANNING for 4 No DWELLINGS			
ADDRESS 20 PLANTATION SQUARE, TROEDYRHILL, MERTHYR TYDFIL, CF48 4HQ			
DRAWN Part 2	SCALE 1:100	DATE SEPT 2023 OCT 2023	DRAWN A COLLINS

SCAN + 2 COPIES