
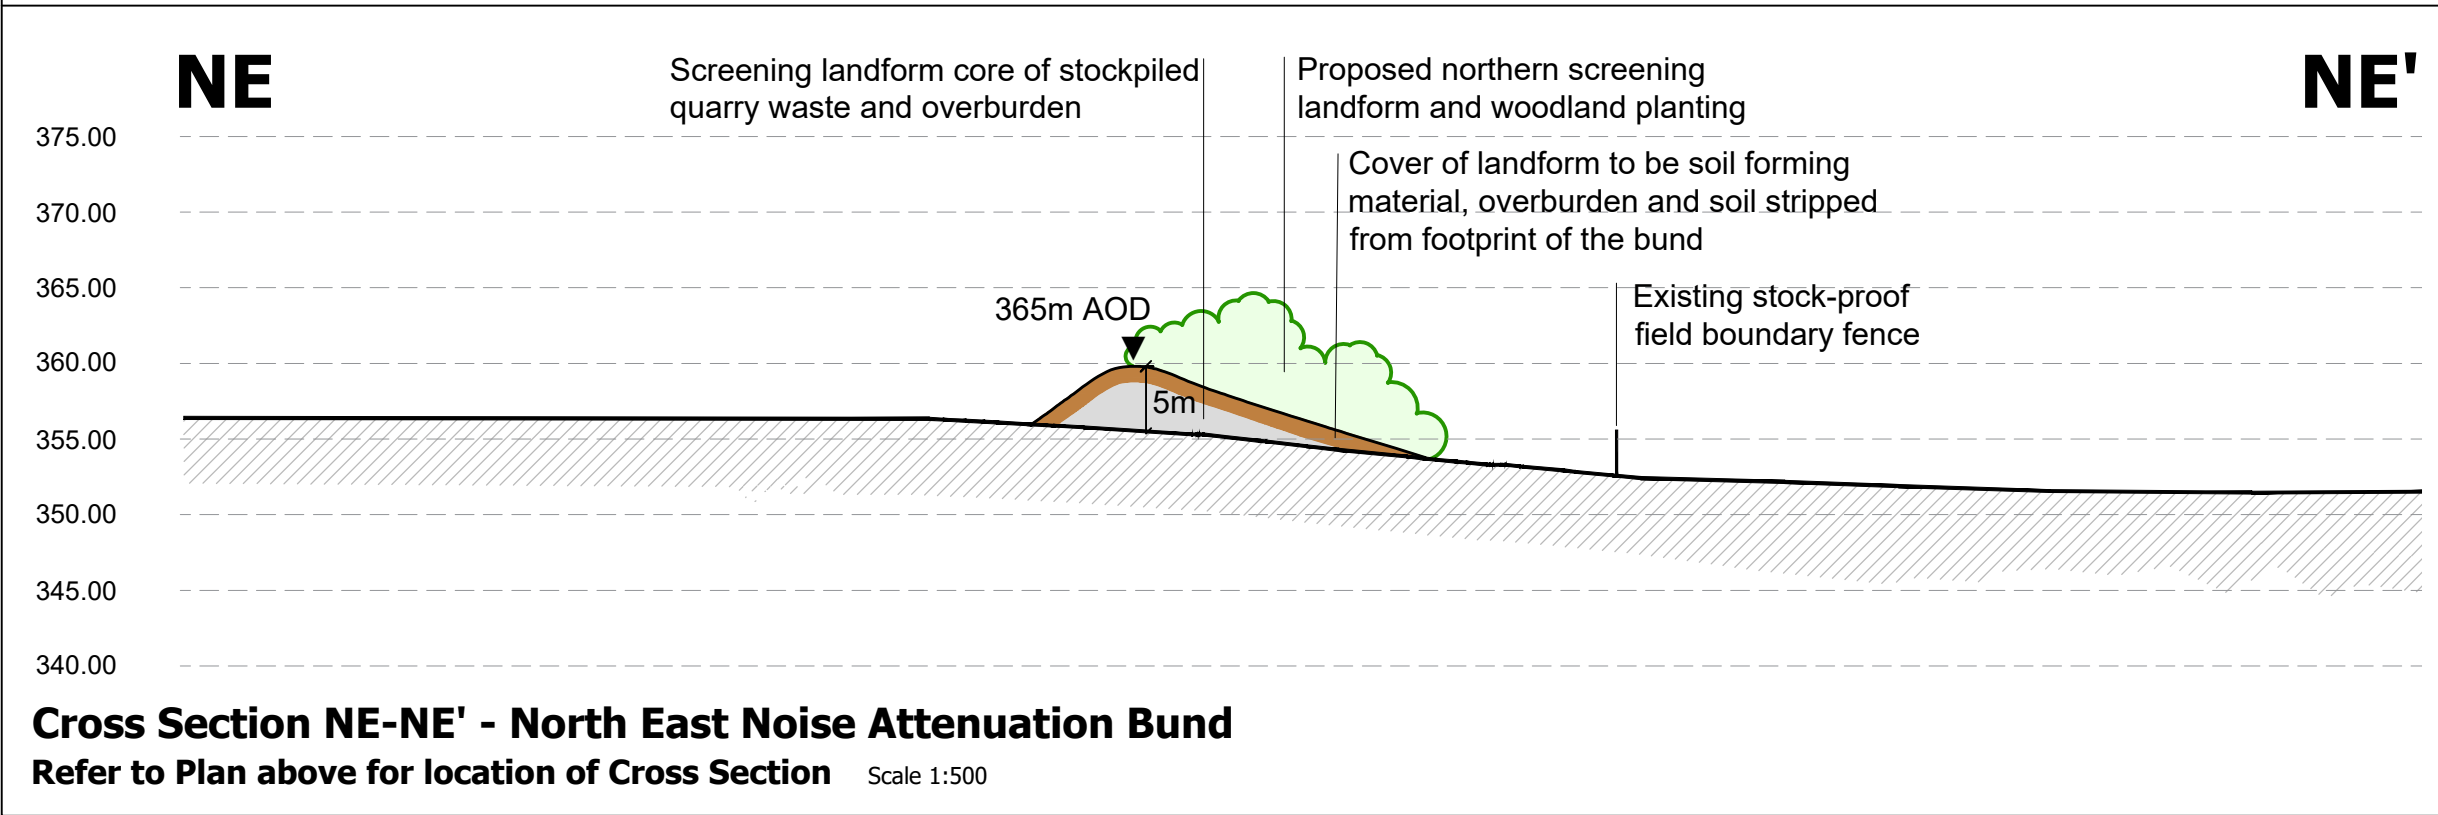
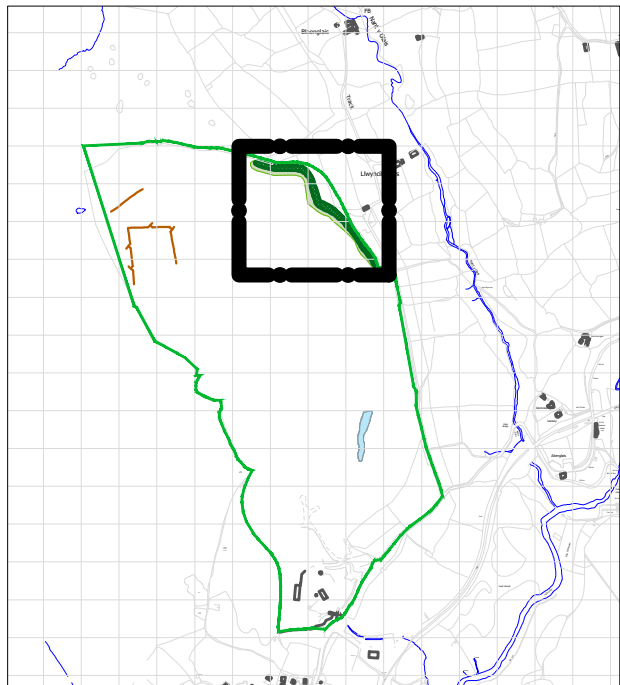


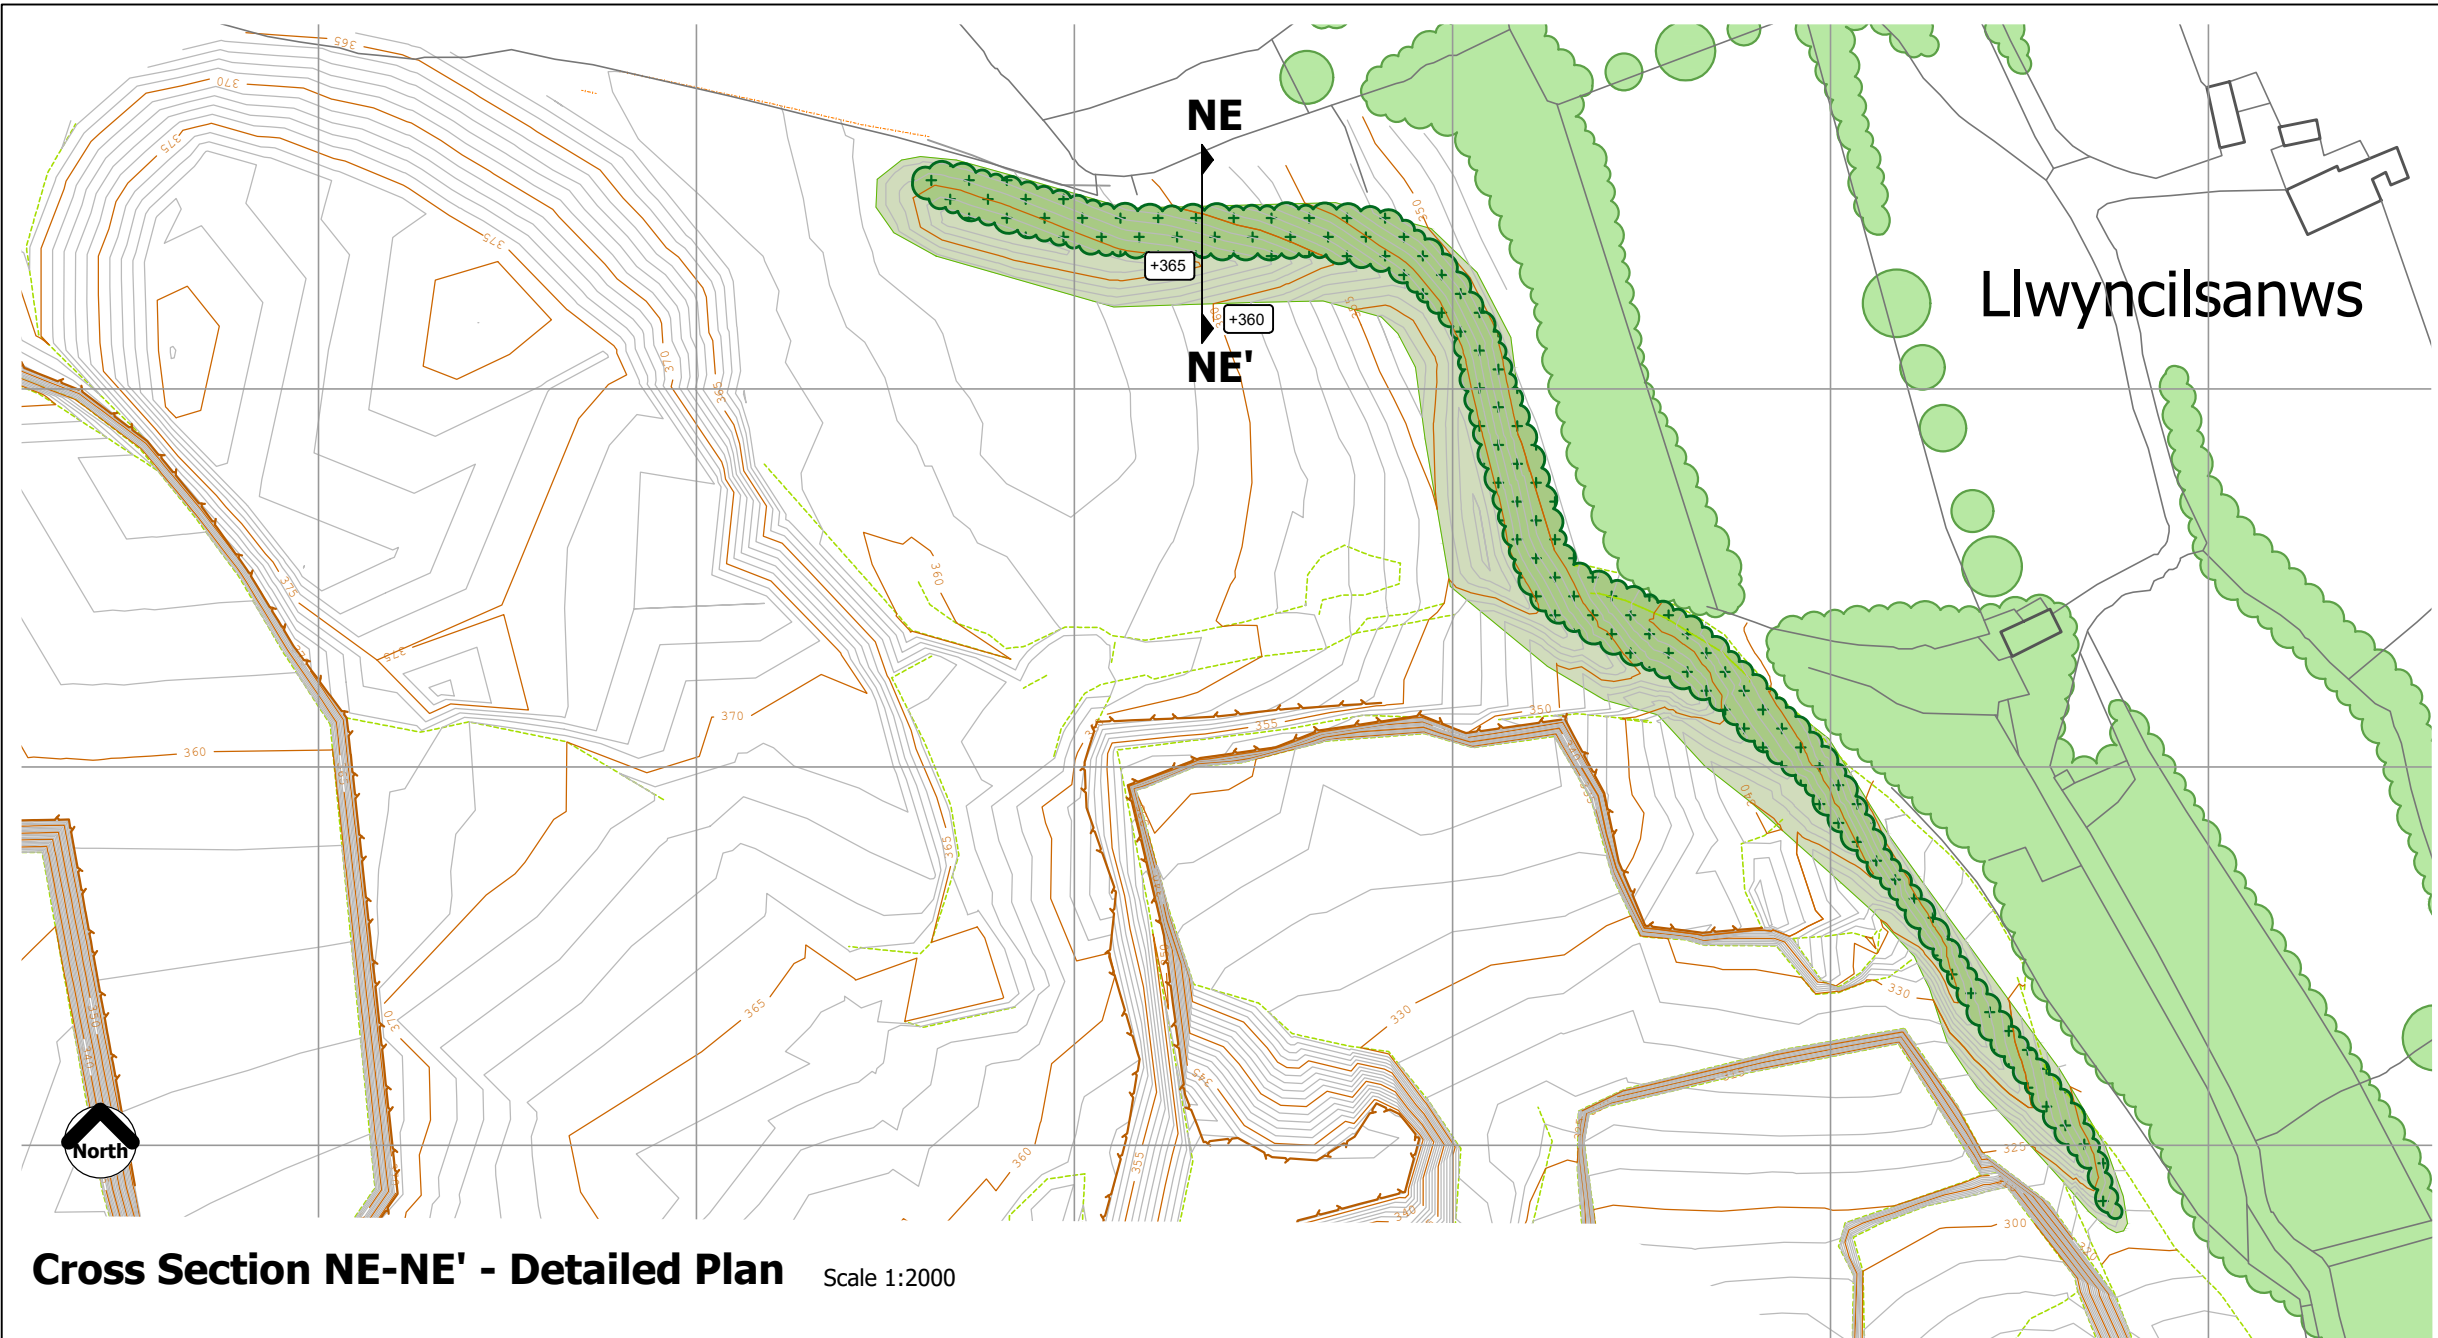

Hanson
HEIDELBERG CEMENT Group

tir collective
LANDSCAPE ARCHITECTS
Britannia House, Caerphilly Business Park, Van Road, Caerphilly, CF83 3GG
© Tir Collective Limited 2022. Registered Company No. 13489264
TC22009_V6/PR/MT/18 v1.dwg

Vaynor Quarry

ROMP Application

North East Screen Bund

V6/PR/MT/18

Scale shown @A3 20 May 2022