



Tree Retention/Removal Plan

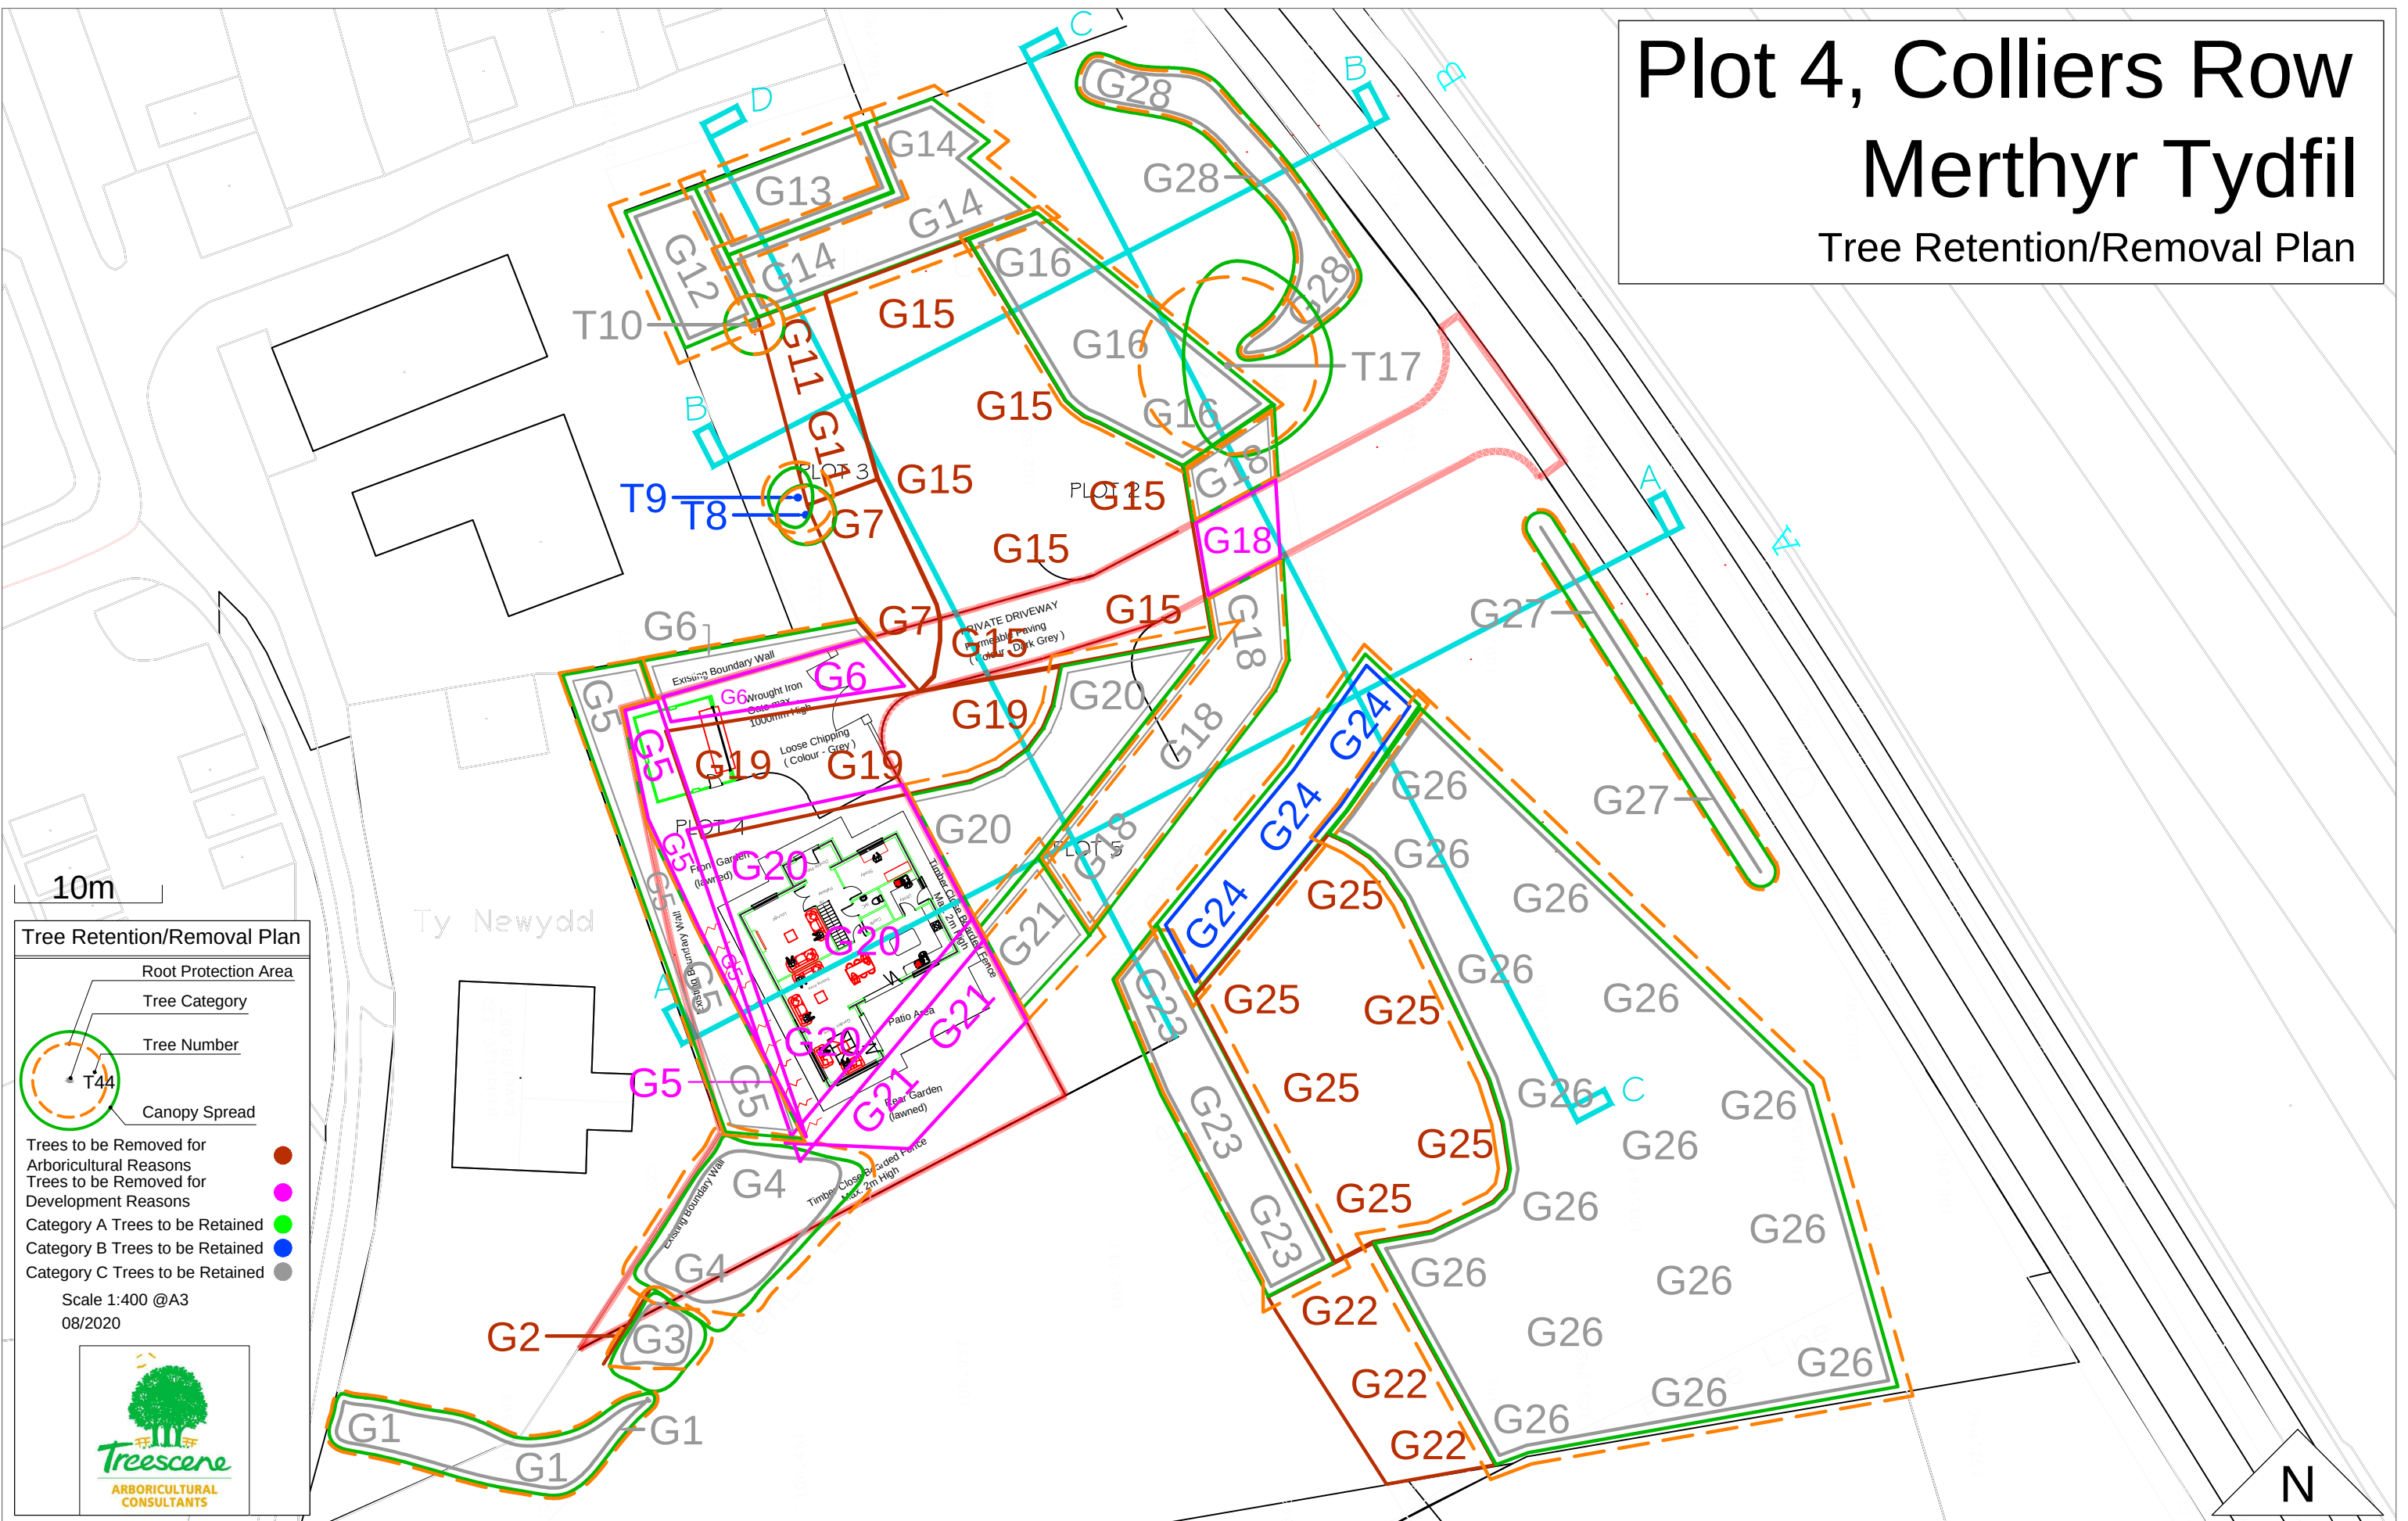

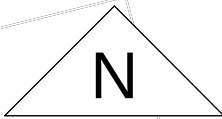

Plot 4, Colliers Row Merthyr Tydfil

Tree Retention/Removal Plan

10m

Tree Retention/Removal Plan

Root Protection Area
Tree Category
Tree Number
Canopy Spread

Trees to be Removed for Arboricultural Reasons
Trees to be Removed for Development Reasons
Category A Trees to be Retained
Category B Trees to be Retained
Category C Trees to be Retained

Scale 1:200 @A3
08/2020

