



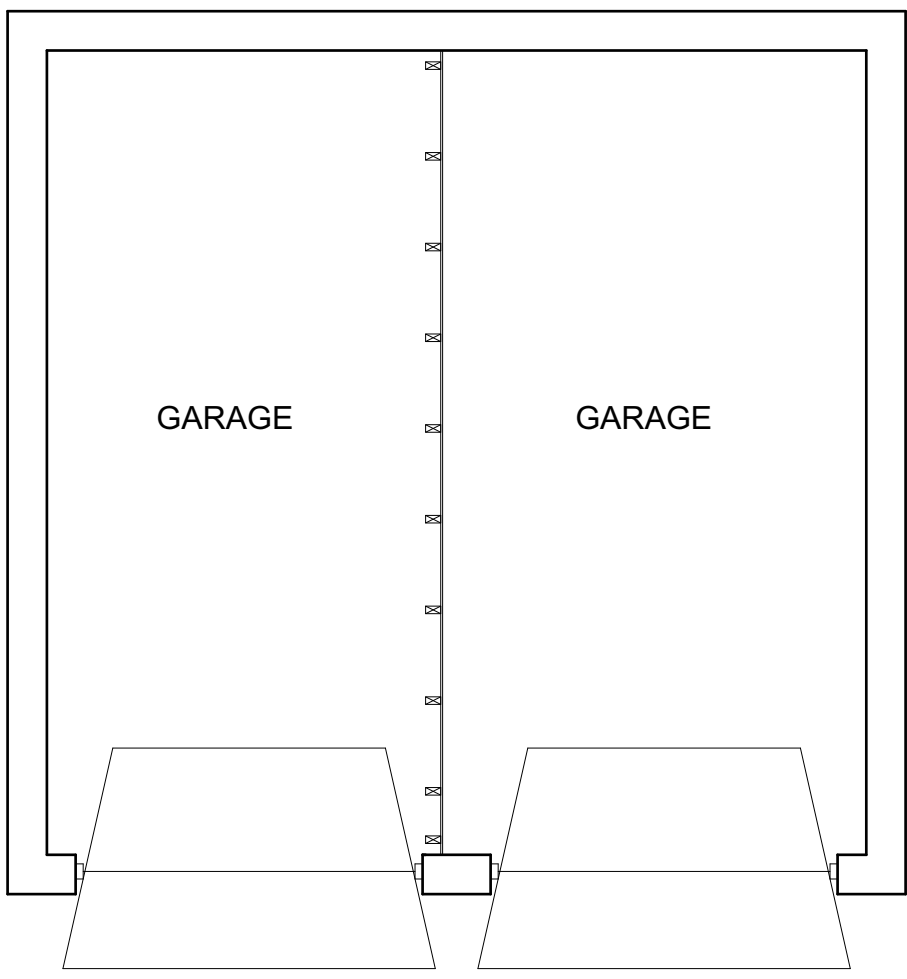


EXISTING FLOOR PLAN

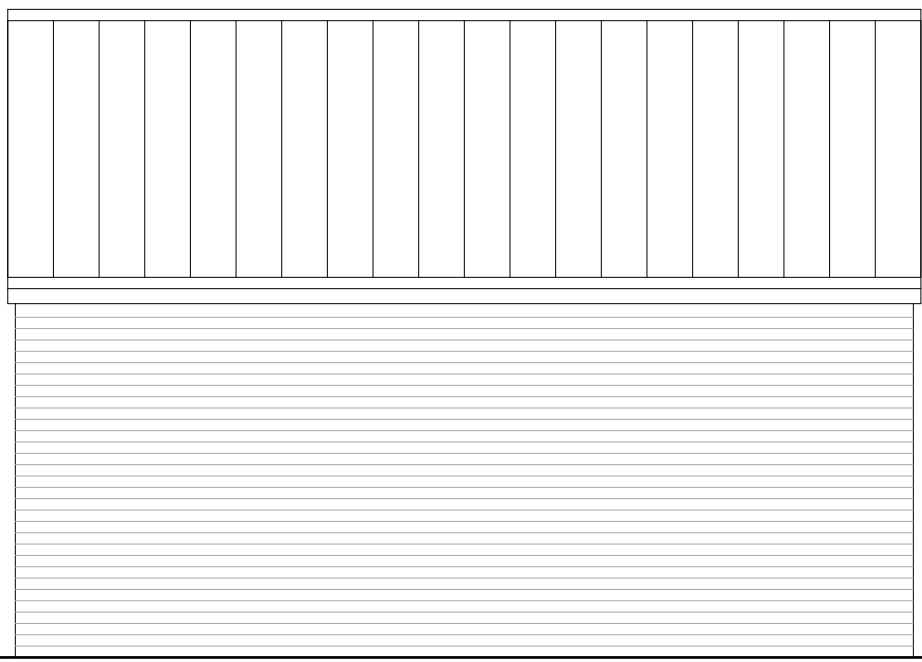

EXISTING SIDE ELEVATION




EXISTING REAR ELEVATION

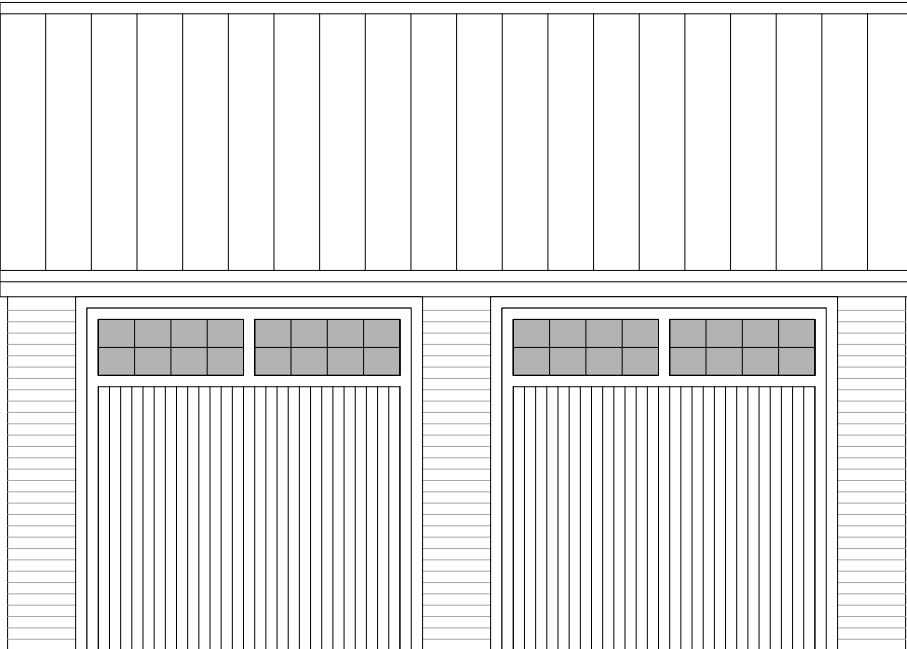


EXISTING FRONT ELEVATION



EXISTING SIDE ELEVATION

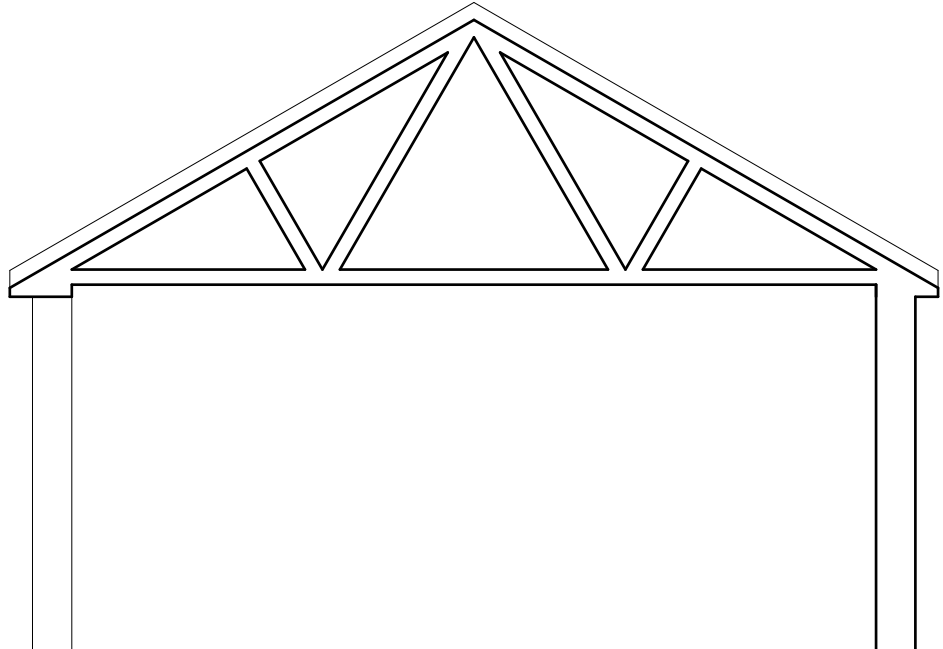


EXISTING SECTION

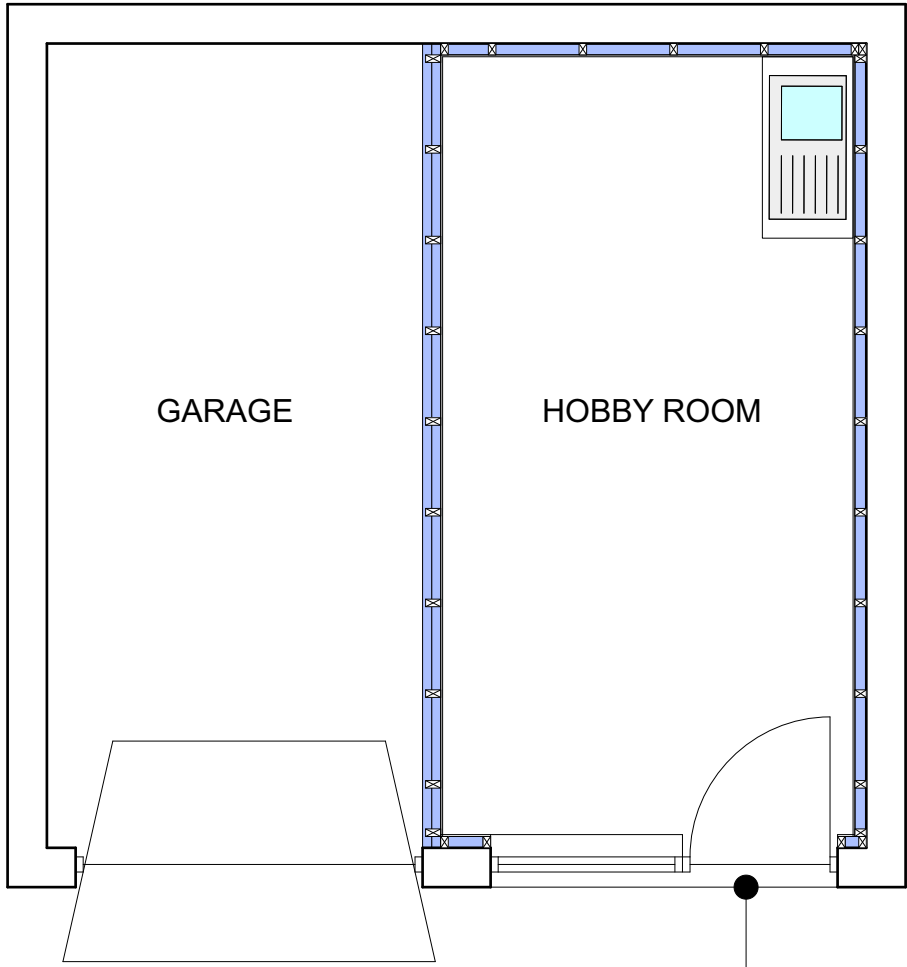


PROPOSED FLOOR PLAN



PROPOSED SIDE ELEVATION

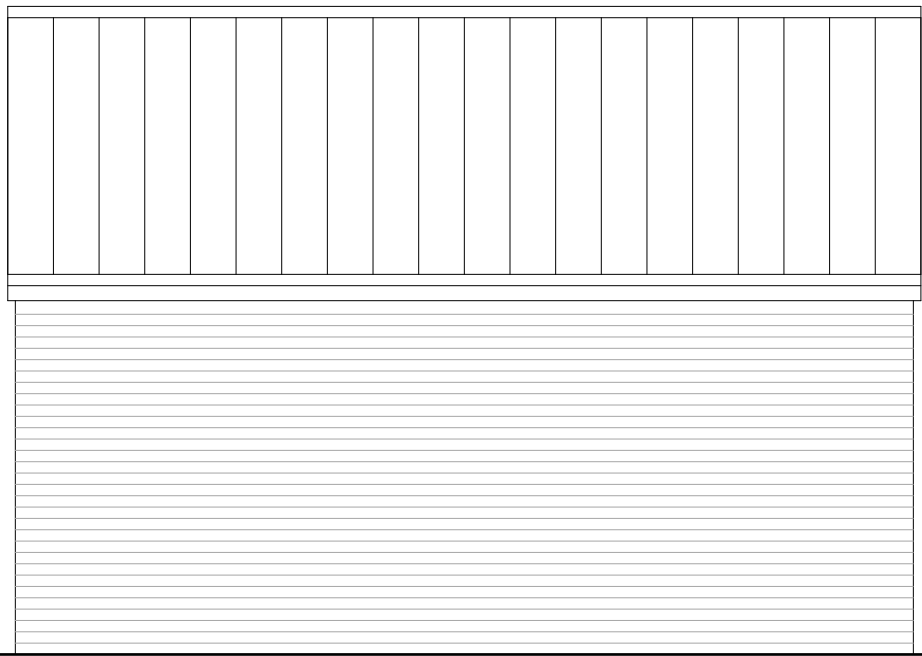


PROPOSED REAR ELEVATION

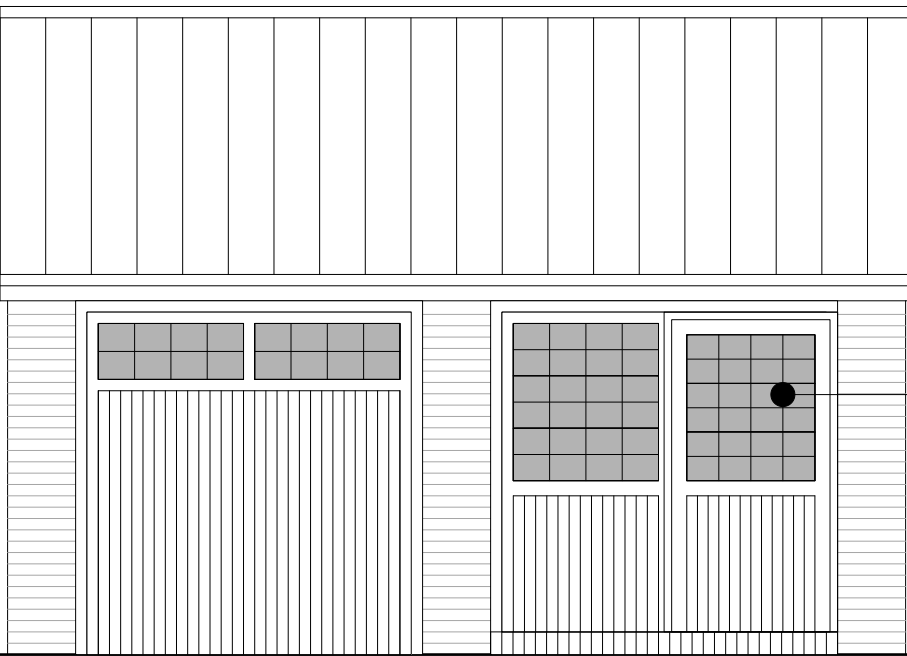

PROPOSED FRONT ELEVATION




PROPOSED SIDE ELEVATION

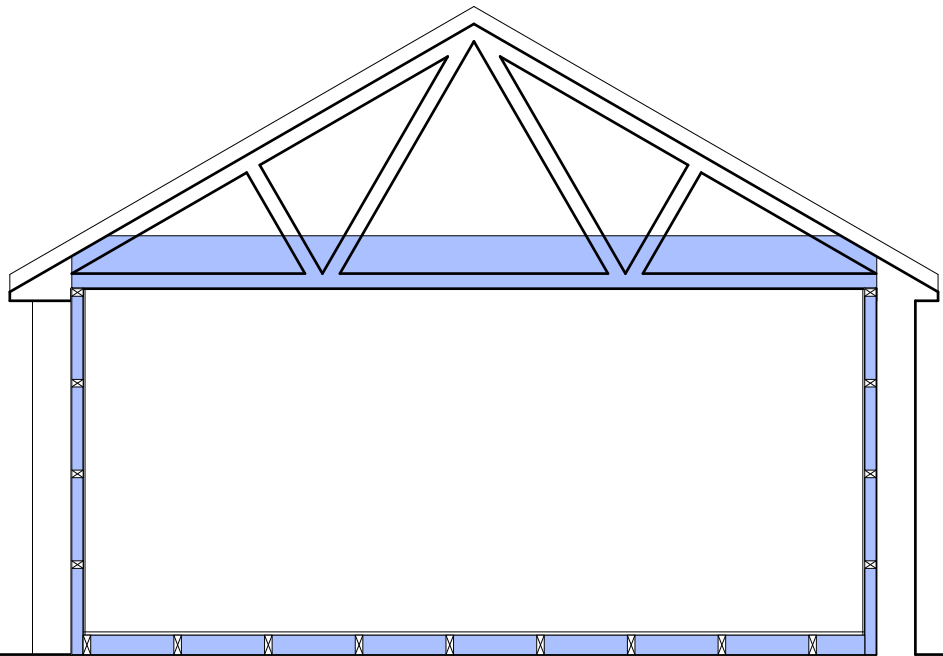


PROPOSED SECTION


new timber door and side screen, to be obscure glazed

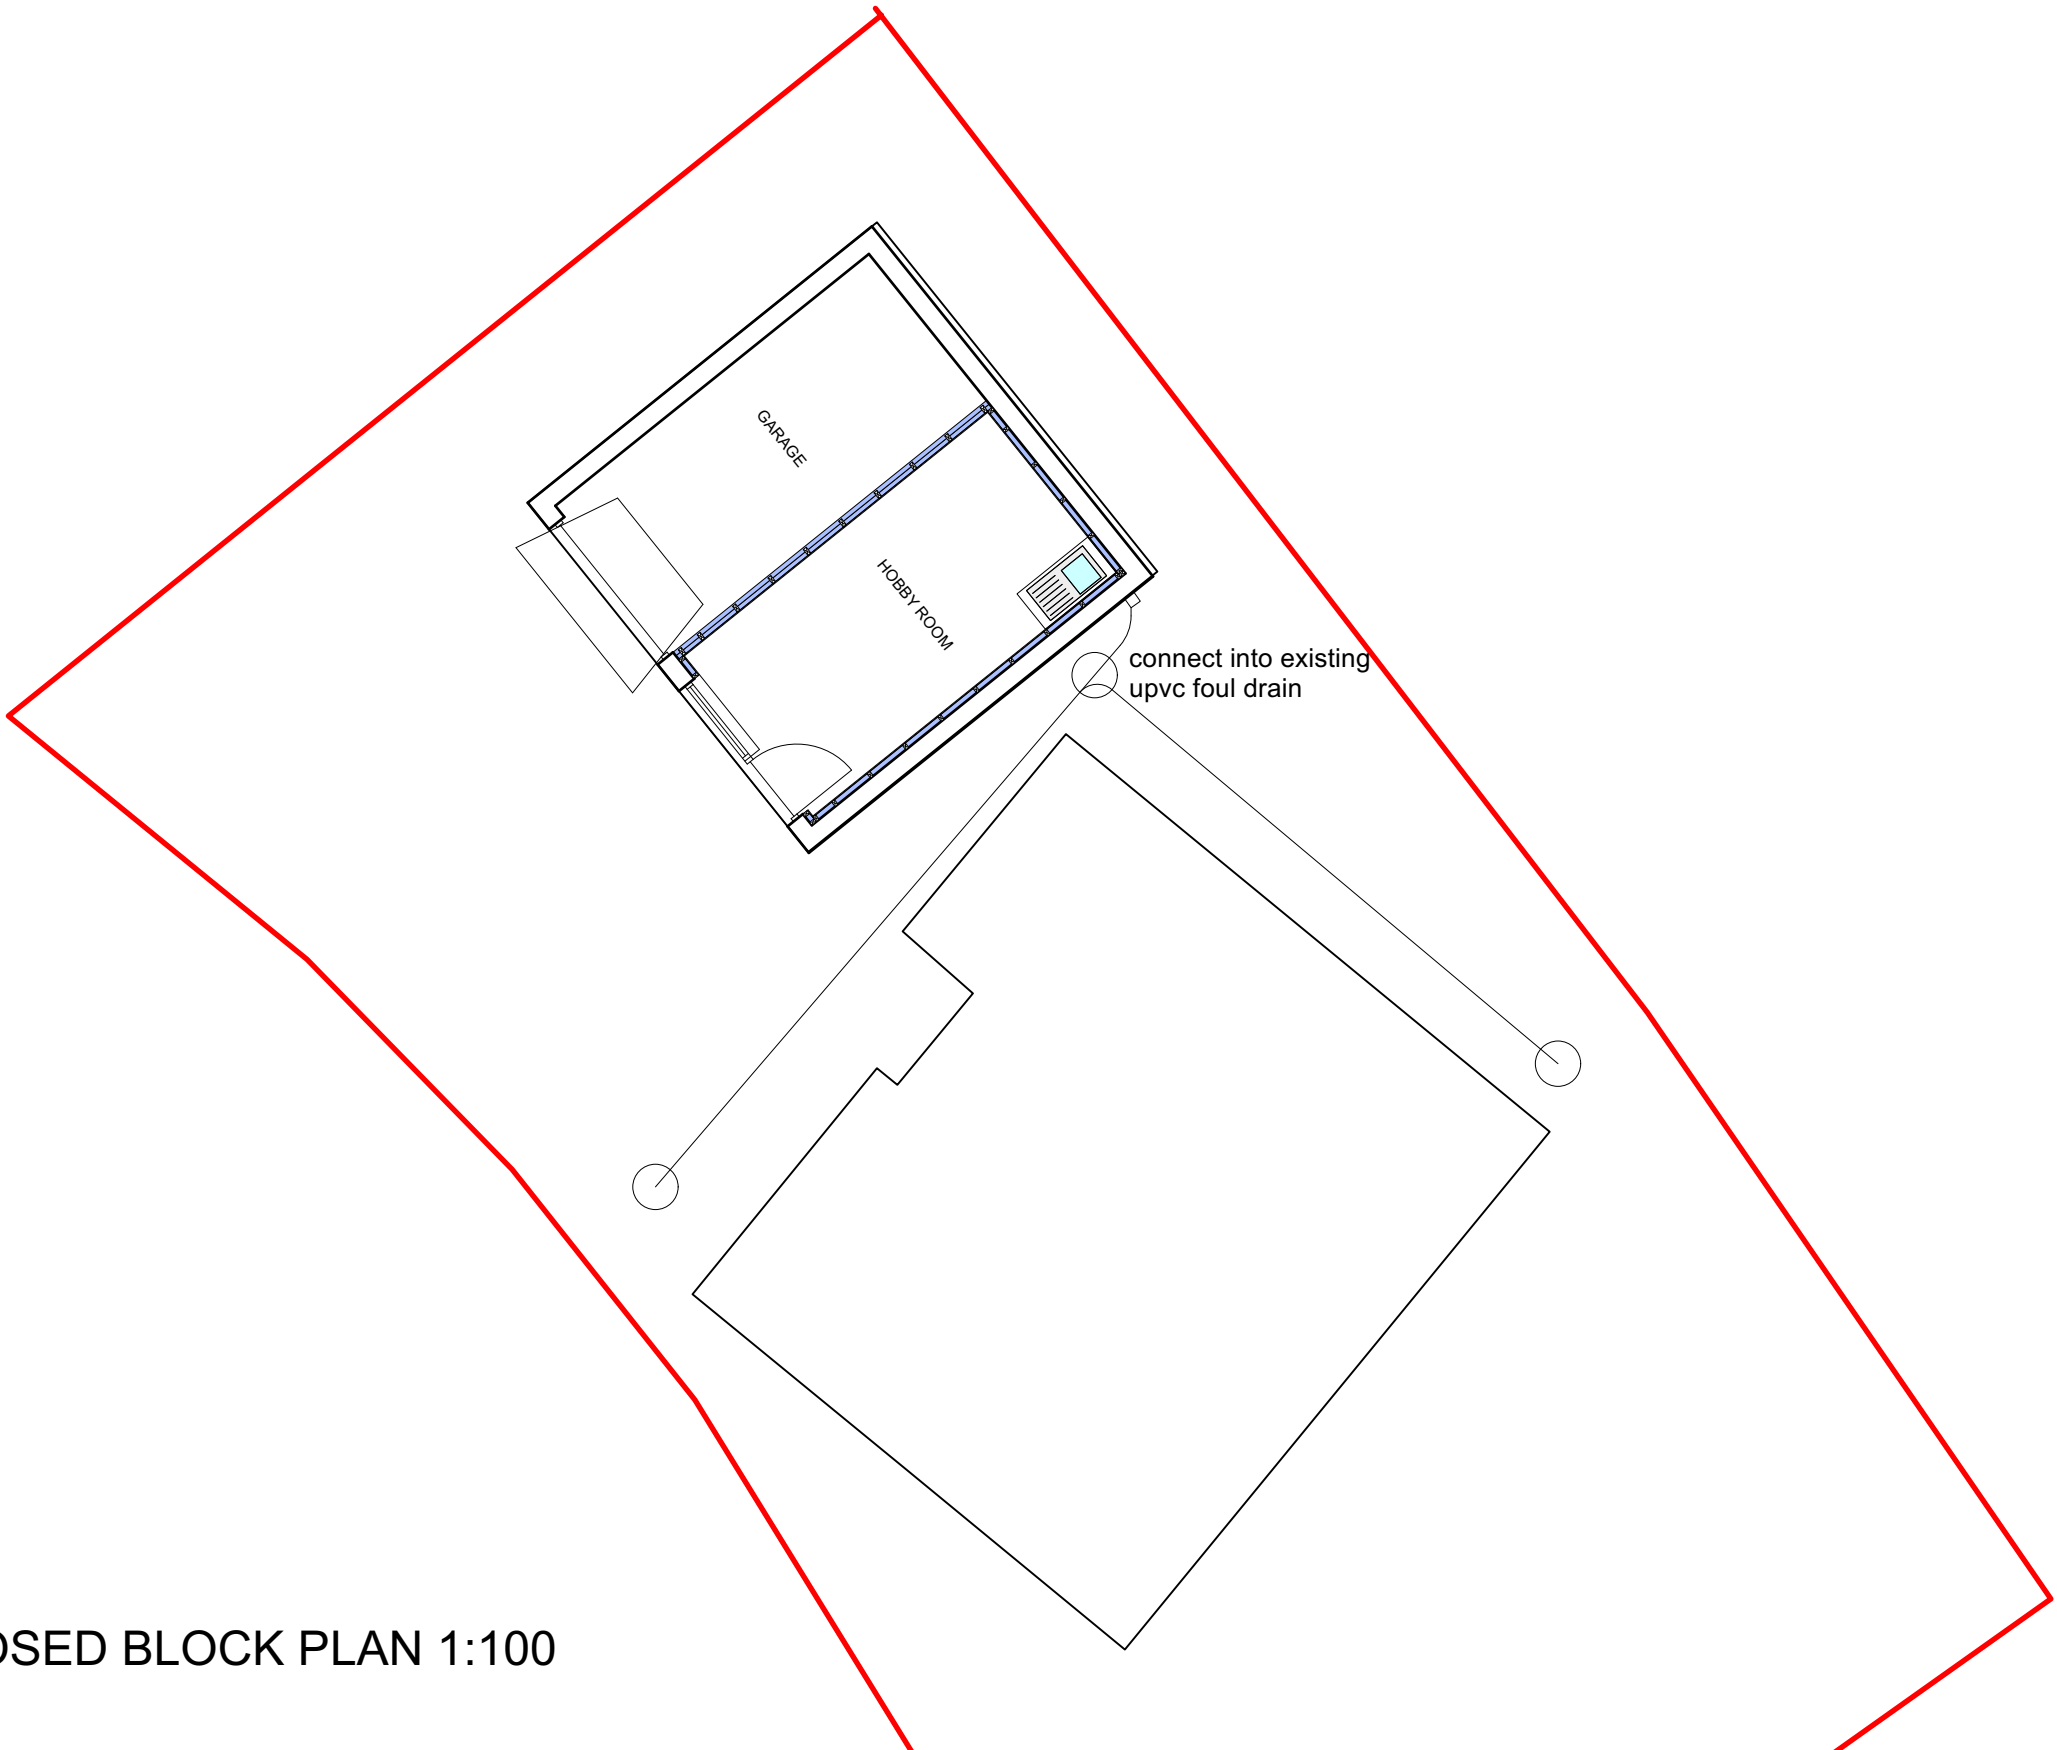

PROPOSED BLOCK PLAN 1:100

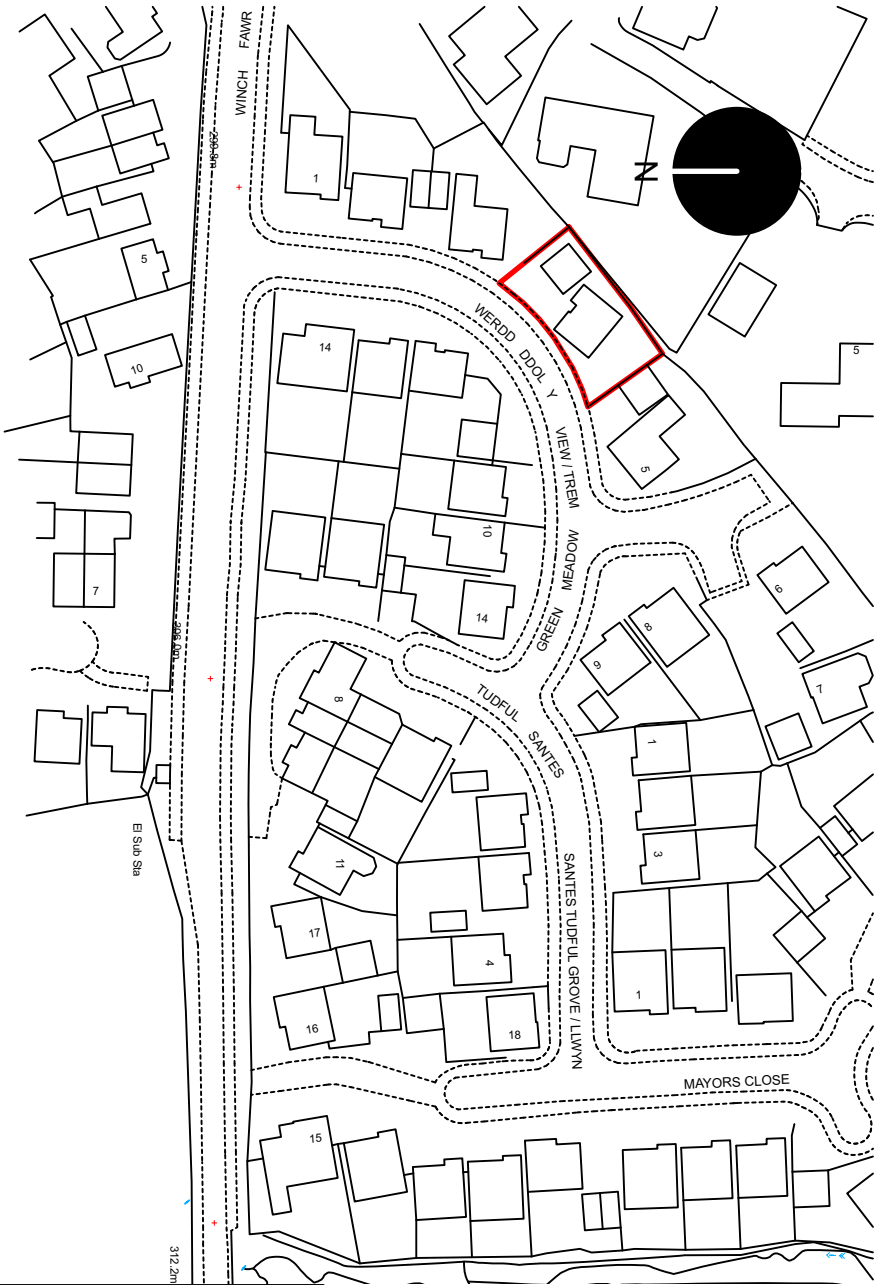

OSMAP 1:1250

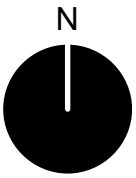

**George and Co.**

Proposed garage conversion at
Green Meadow View,
Heolgerrig, Merthyr Tydfil
CF48 1BG

918.01		ground floor plan	
sketch	1:100 @ A3	Feb 23	AJ
George + Co Crownford House, Swan Street, Merthyr Tydfil, Mid Glamorgan, Wales, CF47 8EU TEL 01685 387952 hello@georgeandco.studio			
DO NOT SCALE THIS DRAWING		©George and Co.	