




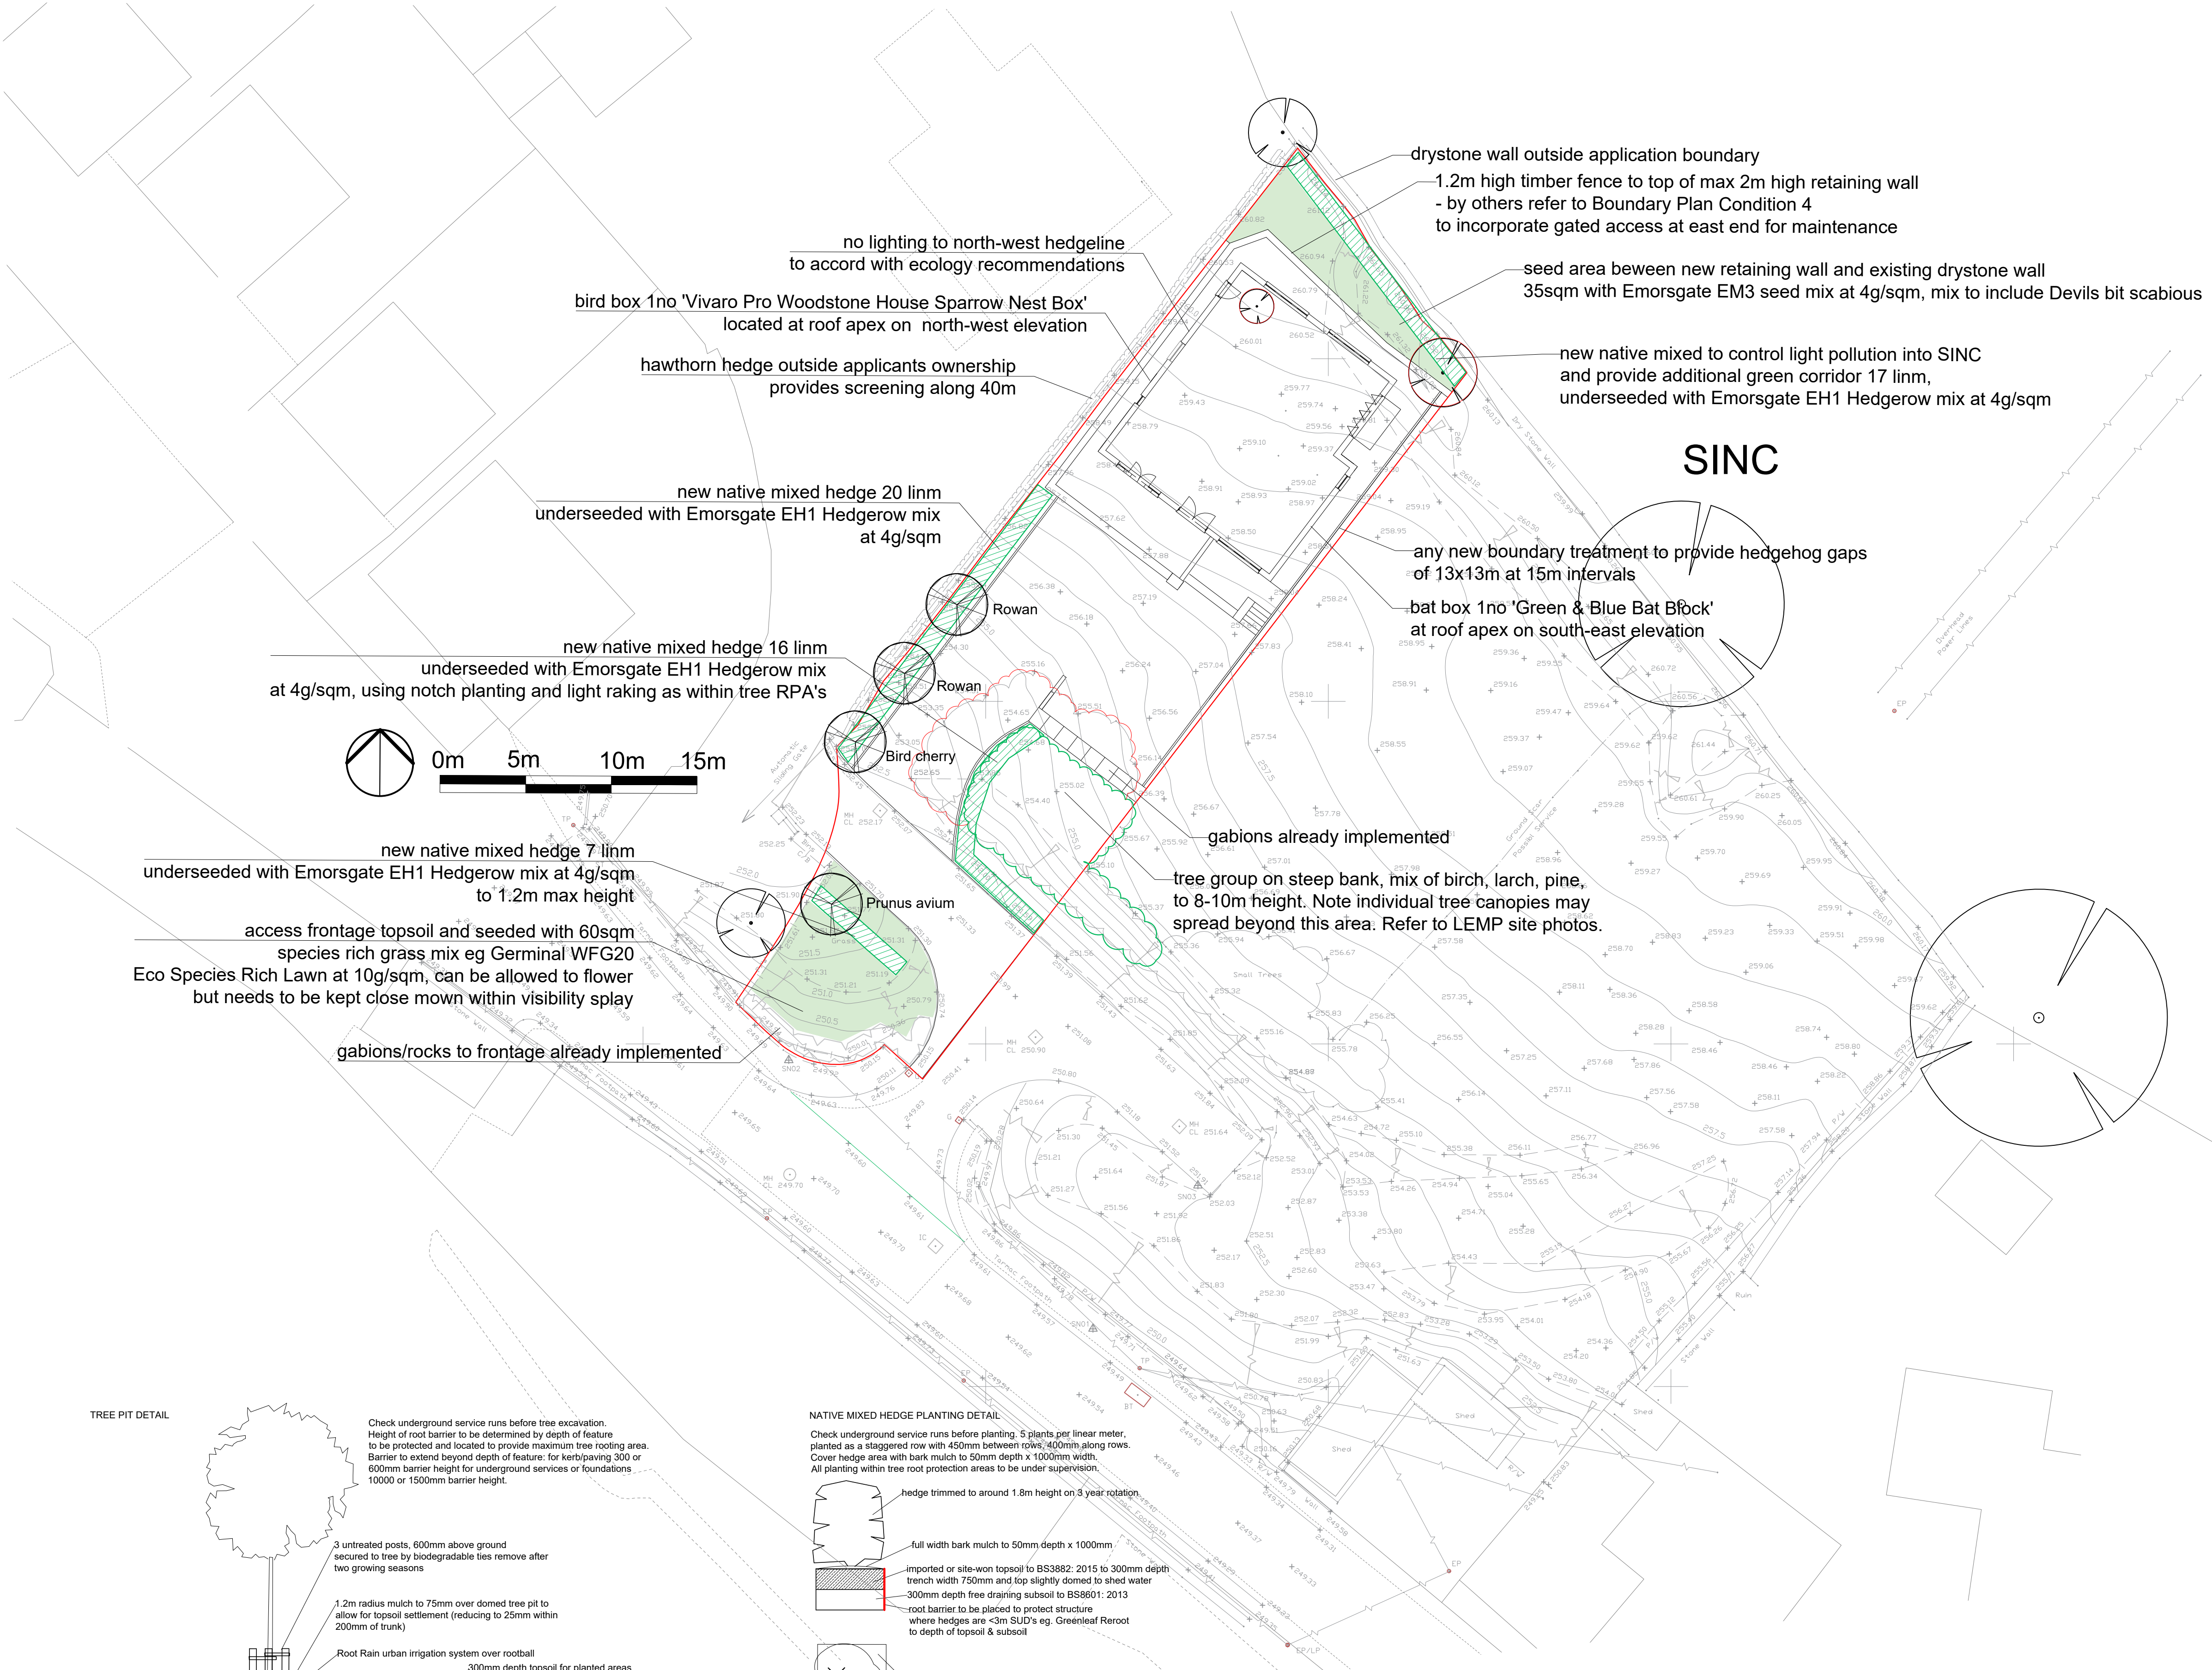

Notes

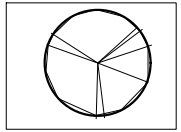


proposed standard native trees
planting 14-16cmg

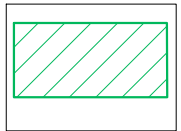

proposed native hedge planting underseeded with
eg Emorsgate EH1 Hedgerow mix at 4g/sqm or similar



proposed Emorsgate species rich seed mixes at 4g/sqm
as shown

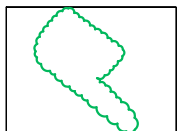

trees and hedges within the site to be retained




trees and hedges to be removed


Tree species	Height (mm)	Description	Spacing	Total (no.)
See plan for tree pit detail. Secured with a triple stake and biodegradable pad and belting. Good branching rather than height is key. 75mm mulch to 1.2 sqm.				
Sorbus aucuparia (rowan)	14-16cmg	Bare root or container or root balled	As per plan	2
Prunus padus (bird cherry)	14-16cmg	Bare root or container or root balled	As per plan	1
Prunus avium (wild cherry)	14-16cmg	Bare root or container or root balled	As per plan	1

Native Mixed hedge – 43 linm Plant a staggered row [450mm between rows, 400mm along rows] at 5 plants/lin m, bare root transplants 1+2, 900-1200mm, 3L for Holly. Mulch hedge width to 50mm depth. Maintained on a 3 year rotational cut of top and sides in February before bird nesting to provide source of nuts and berries, generally to around 1.8m, lower height of 1.2m and more regular cutting at access road frontage.				
Hawthorn [Crataegus monogyna] 40%				95
Holly [Ilex aquifolium] 10%			3L	20
Hazel [Corylus avellana] 20%				40
Cornus sanguinea [Dogwood] 20%				40
Ligustrum vulgare [Privet] 10%				20

TREE PIT DETAIL

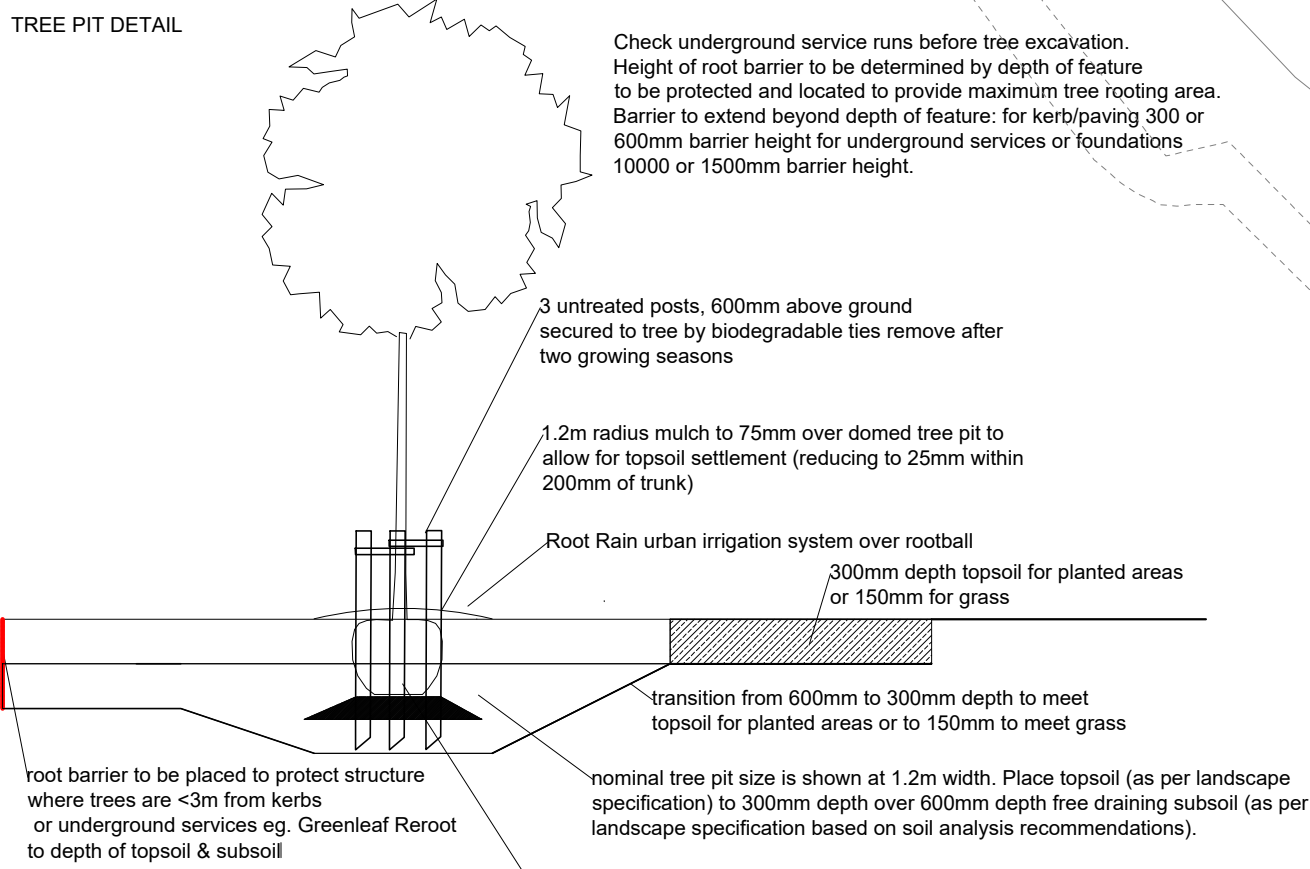

NATIVE MIXED HEDGE PLANTING DETAIL

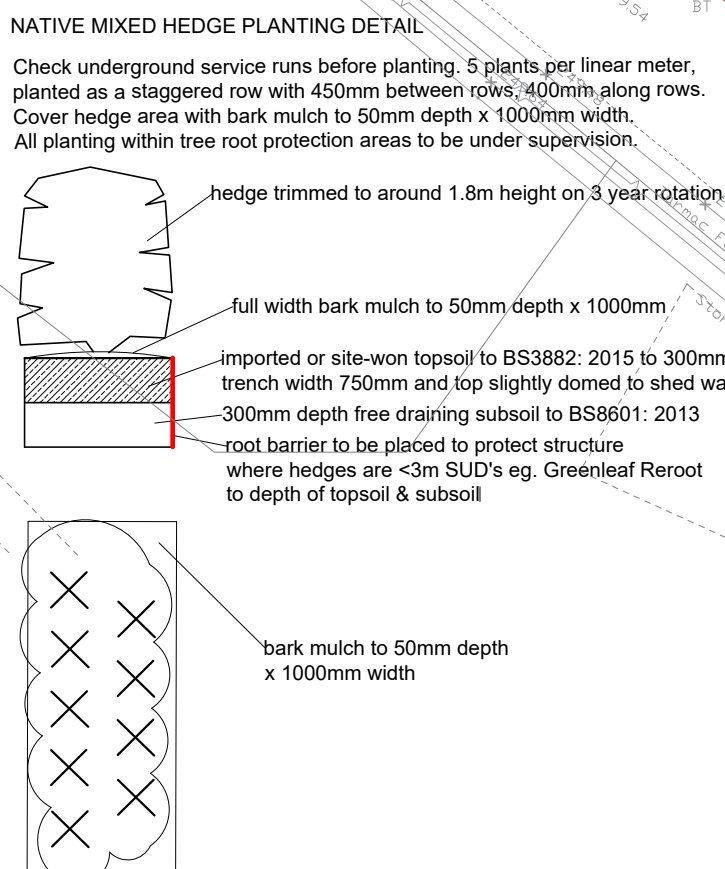

All dimensions must be checked on site and not scaled from this drawing.

This drawing is for the purposes of PLANNING. Based on Ordnance Survey and topographic survey data as supplied. OS Licence 100043966

Layout based on site layout by Utopia Design.

Refer to Mackley Davies Soft Landscape Outline specification and planting schedule.

Refer to Mackley Davies LEMP for soft landscape maintenance/management.

MACKLEY DAVIES ASSOCIATES LTD
Ffynnon yr Eirin . Crickhowell Road. Gilwern
Abergavenny . NP7 0EH . 01873 831796 .
gill@mackleydaves.co.uk

SITE
2 Carn Gwilym Goch, Merthyr

CLIENT
Alan James

DRAWING TITLE

Planting Plan

SCALE	1:200 @ A1	Job No.	23/934/01
DATE	July 2023	REVISION No.	