


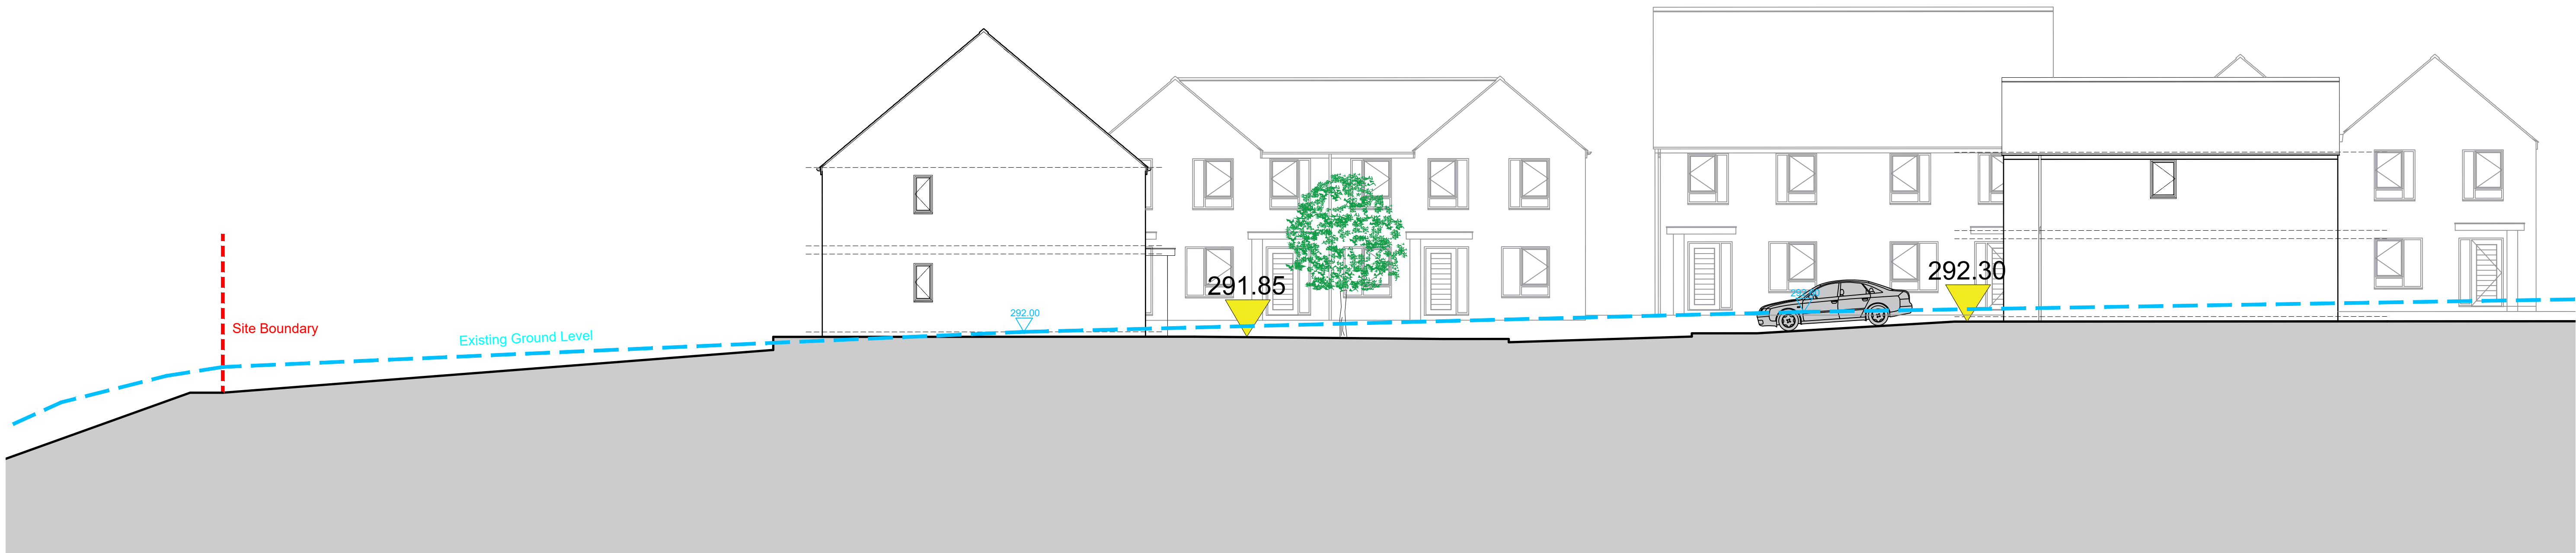

Section D-D
1:125 @ A1



Section E-E
1:125 @ A1