

## LEGEND

- SITE BOUNDARY
- EXISTING BUILDINGS
- HARDSTAND
- CONCRETE
- FENCE - 2M PALLISADE
- FENCE - 1M STRAINED WIRE
- BIRD BOX (SEE SPECIFICATION)
- BAT BOX (SEE SPECIFICATION)

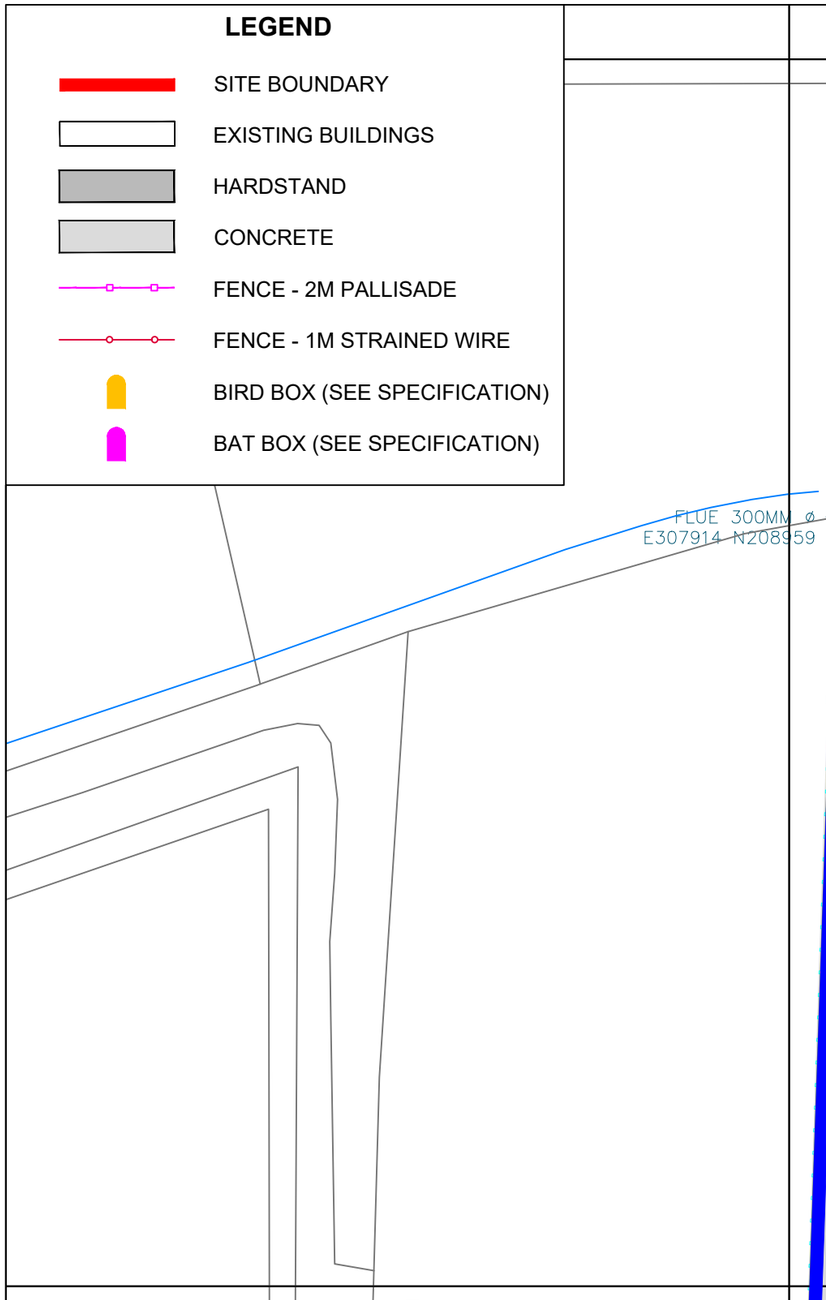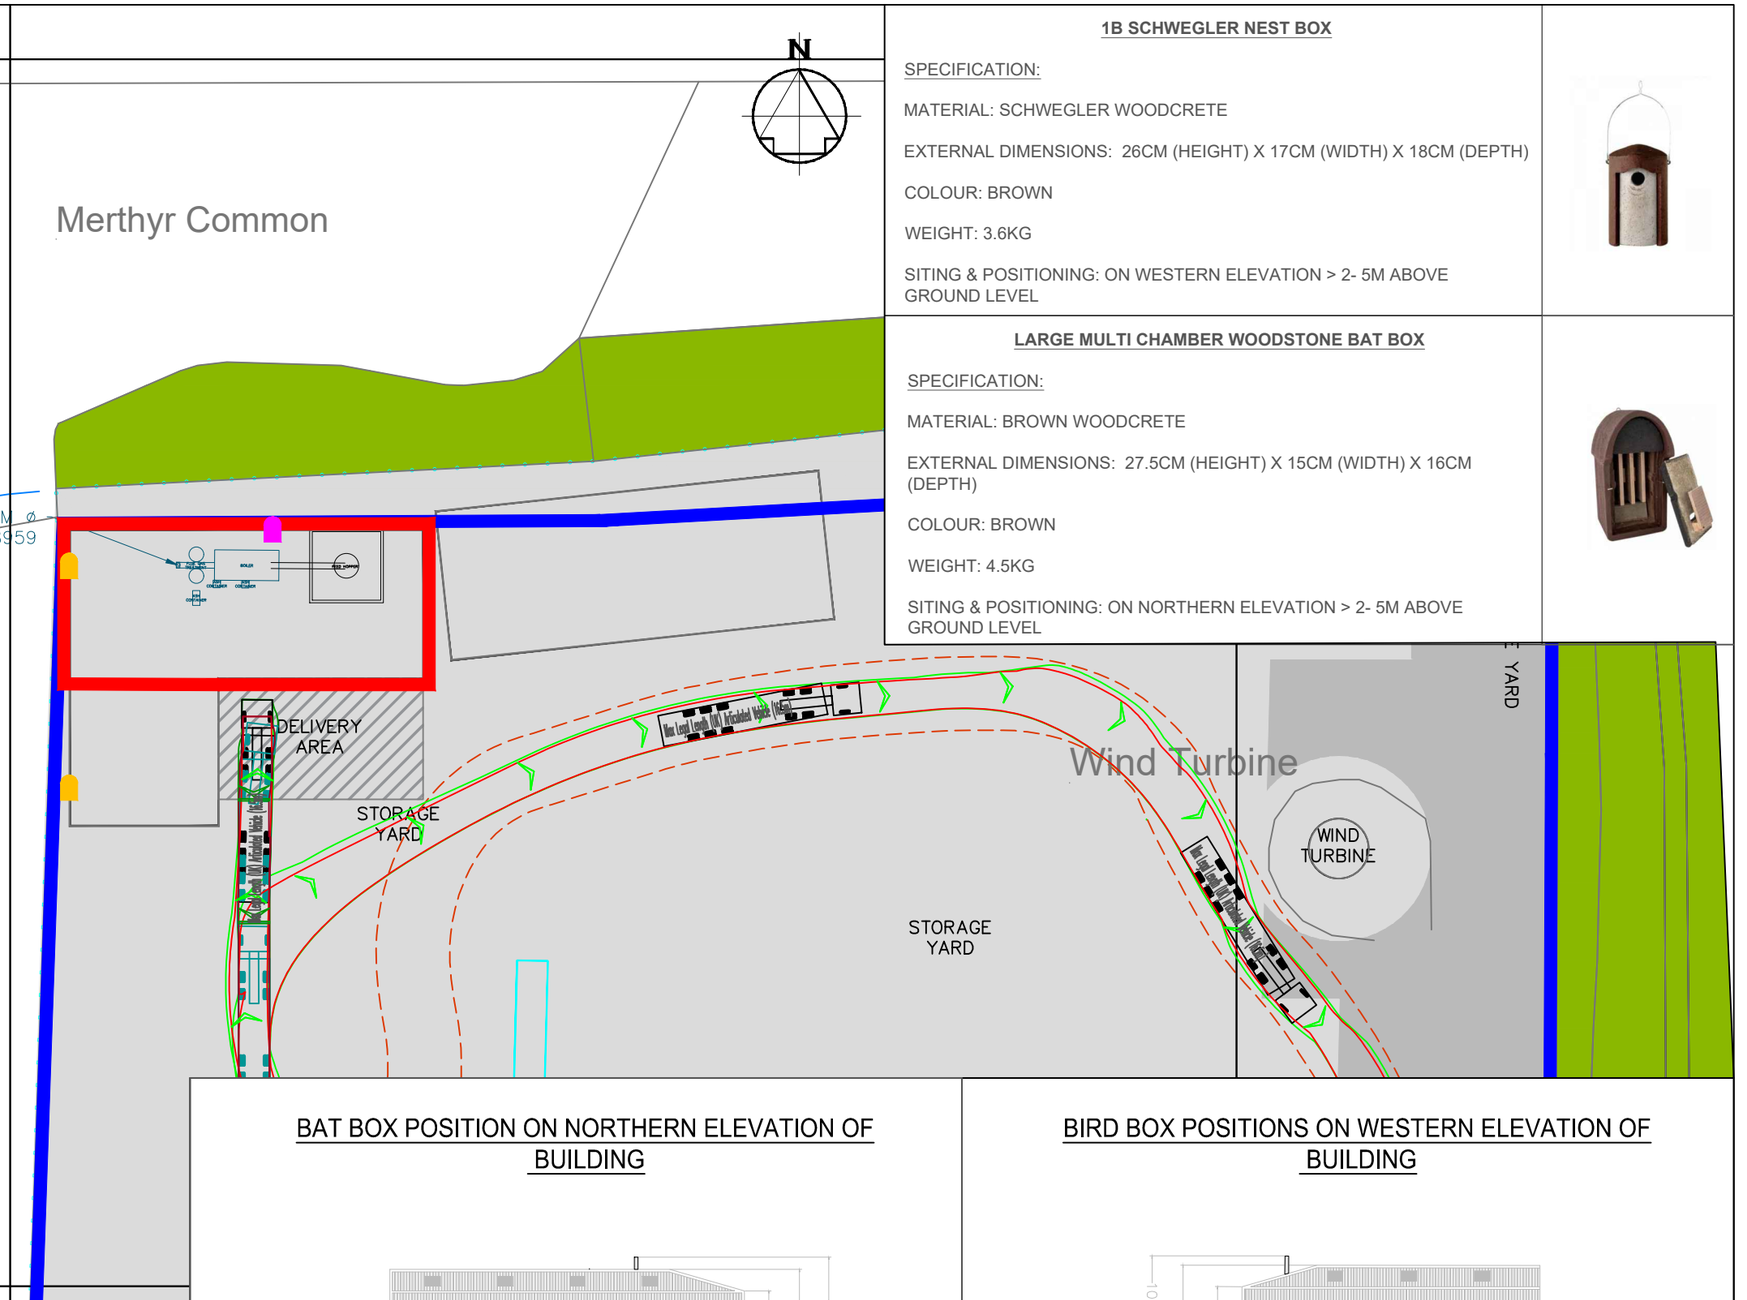


### 1B SCHWEGLER NEST BOX

SPECIFICATION:

MATERIAL: SCHWEGLER WOODCRETE

EXTERNAL DIMENSIONS: 26CM (HEIGHT) X 17CM (WIDTH) X 18CM (DEPTH)

COLOUR: BROWN

WEIGHT: 3.6KG

SITING & POSITIONING: ON WESTERN ELEVATION > 2- 5M ABOVE GROUND LEVEL



### LARGE MULTI CHAMBER WOODSTONE BAT BOX

SPECIFICATION:

MATERIAL: BROWN WOODCRETE

EXTERNAL DIMENSIONS: 27.5CM (HEIGHT) X 15CM (WIDTH) X 16CM (DEPTH)


COLOUR: BROWN

WEIGHT: 4.5KG


SITING & POSITIONING: ON NORTHERN ELEVATION > 2- 5M ABOVE GROUND LEVEL



### BAT BOX POSITION ON NORTHERN ELEVATION OF BUILDING

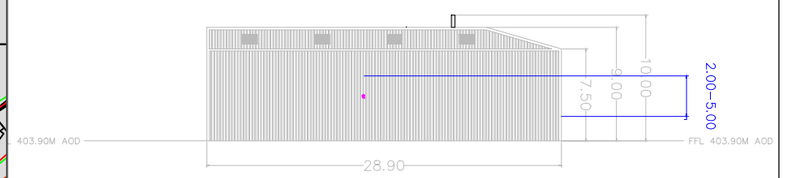


### BIRD BOX POSITIONS ON WESTERN ELEVATION OF BUILDING

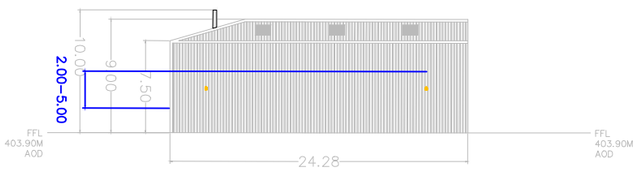


NOT INTENDED TO REPRESENT DETAILED DESIGN

©Crown Copyright. All rights reserved. Licence no. 100019980

| AMENDMENTS | REV REF | DETAILS | DATE | DRAWN BY | CHKD BY |
|---|---|---|---|---|---|
| | | | | | |

TECHNIA ENVIRONMENT AND PLANNING LIMITED
UNIT 1 FOXES LANE, OAKDALE BUSINESS PARK,
BLACKWOOD, CAERPHILLY, NP12 4AB
TEL: 02921 900 400
EMAIL: PLANNING@TEPL.EU

| | | | | |
|---|---|---|---|---|
| MERTHYR BIOMASS LTD | Drawn | CGM | Scale | |
| | Ch'kd | SCW | 1:500 | |
| ECOLOGICAL ENHANCEMENTS | Appr'd | NB | @A3 | |
| | Date | 01/07/26 | | |
| Job No. MBRC | Drg No. | 11145 - 000 - D | | |