




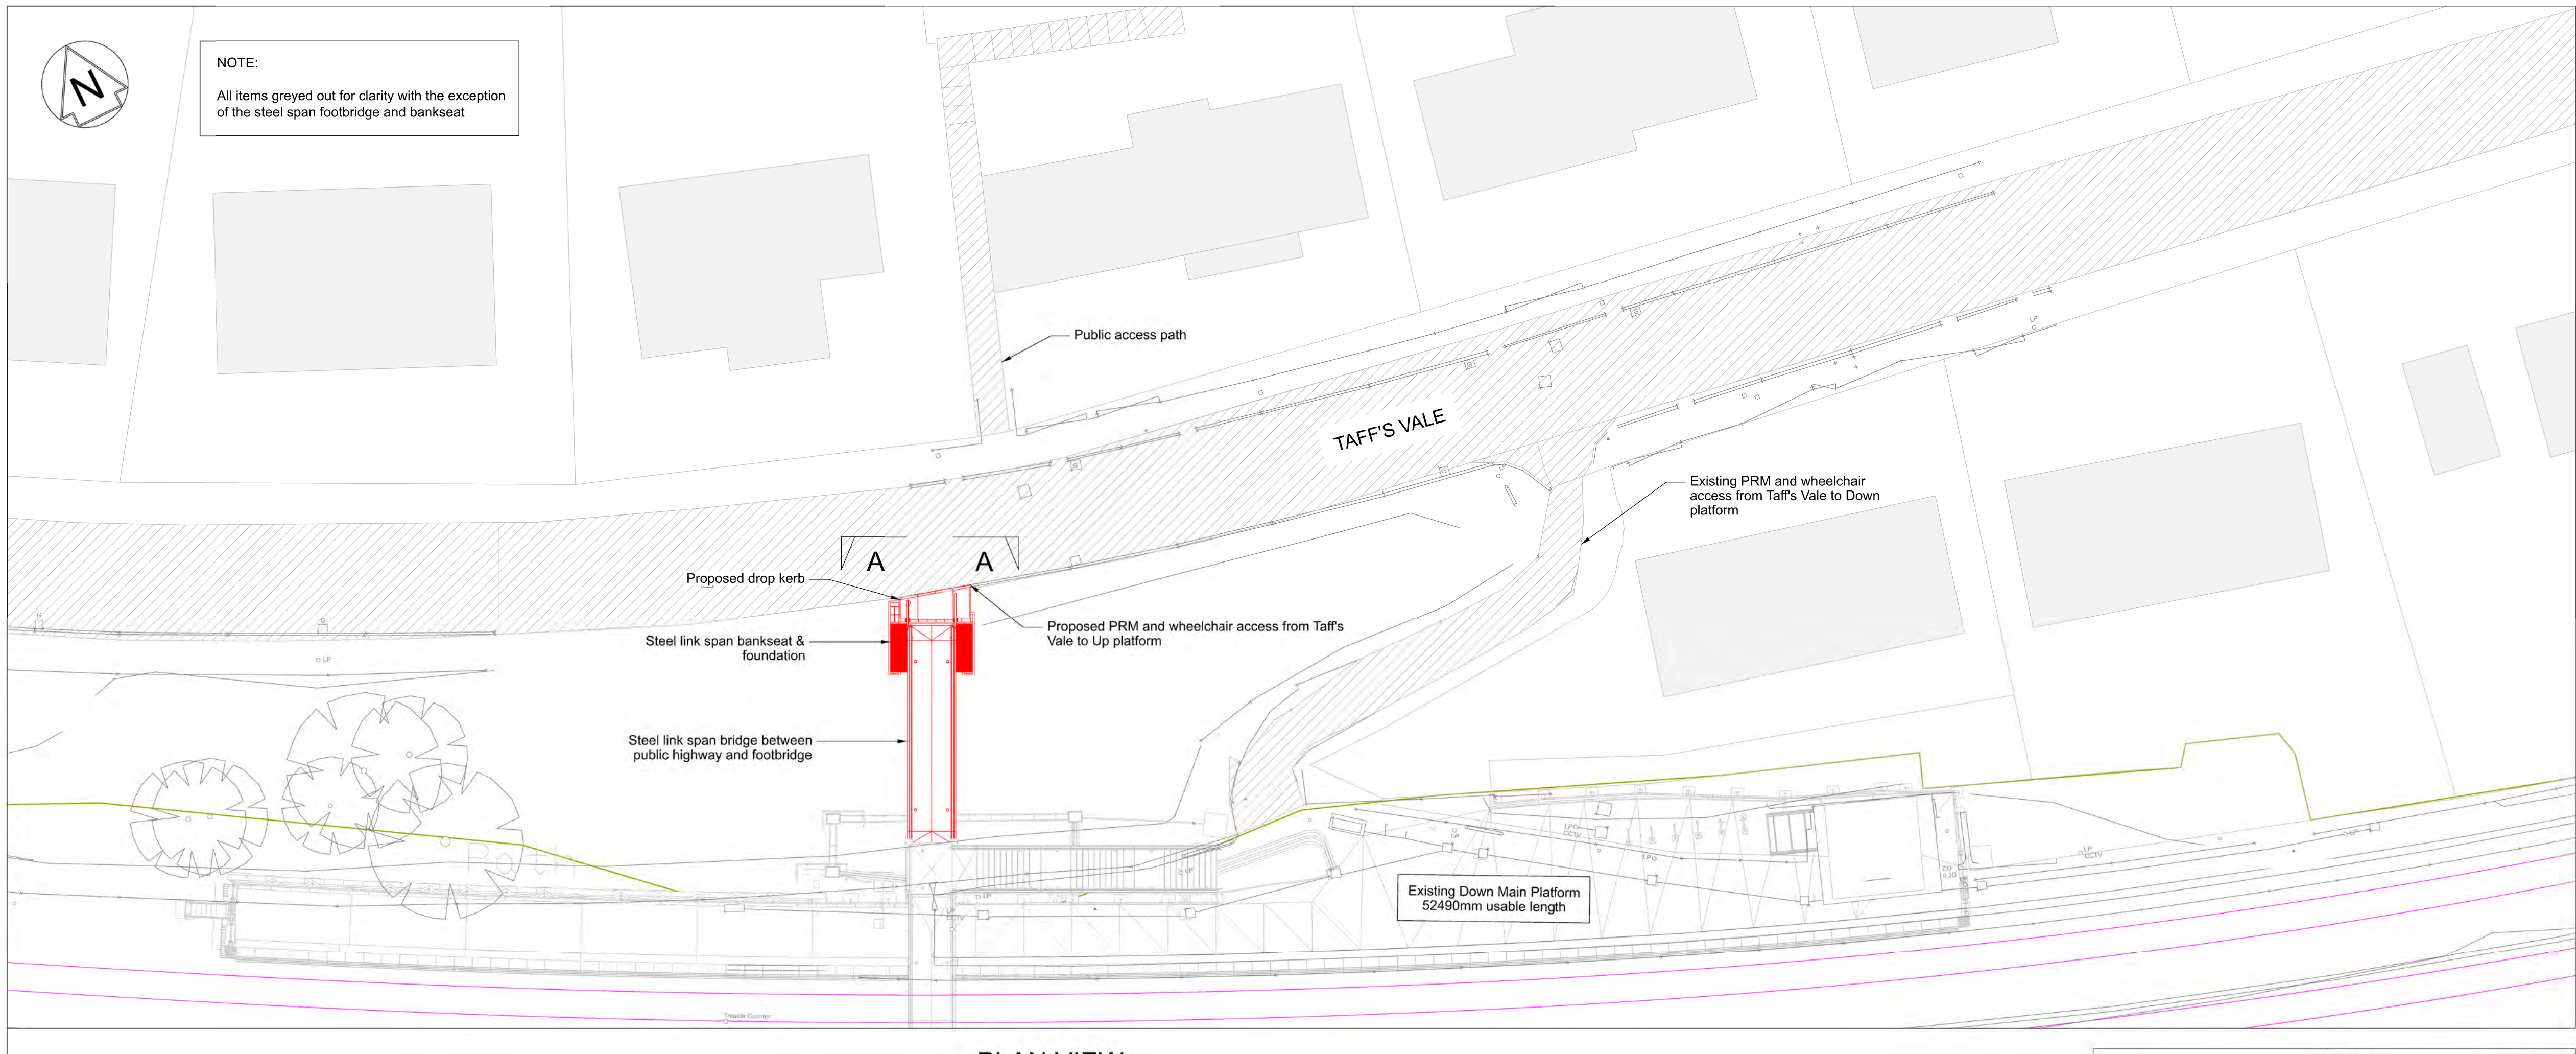


notes:



- Do not scale off this drawing.
- All dimensions are in MILLIMETRES, unless otherwise stated.
- This drawing is to be read in conjunction with the following document:  
-TRAN01-KAW-R1-MER-RPT-C-CV-000209 - Form 002 document  
-Form F003 document - TRAN01-FJD-R1-MER-RPT-C-CV-020009  
-Specification document - TRAN01-FJD-R1-MER-RPT-C-CV-020011
- For proposed footbridge set 'ST' series 100 drawings see:  
TRAN01-FJD-R1-MER-DRG-S-ST-000102 - TRAN01-FJD-R1-MER-DRG-S-ST-000103.
- For proposed footbridge set 'CV' series 100&200 drawings see:  
TRAN01-FJD-R1-MER-DRG-C-CV-000110 - TRAN01-FJD-R1-MER-DRG-C-CV-000220.
- Proposed p-way alignment based on Amey consulting track model TRAN01-KAW-R1-MER-DM3-R-TR-000023.
- Proposed platform copper alignment based on Amey consulting copper model TRAN01-KAW-R1-MER-DM3-R-TR-000025.
- The proposed platform and footbridge layout has been set out to limit the area of landtake required, whilst providing reasonable space for fitment of lighting column foundations and proposed drainage measures i.e. soakaway structures, at back of platforms, to be defined by others.
- All works to be carried out in accordance with network rail company & railway company group standard NR/L2/CIV/140 model clauses for specific engineering works.
- All paintwork to be class N1 paint in accordance with RT98 protective treatments for network rail infrastructure NR/SP/CIV/039; the colourway for the proposed footbridge shall be in accordance with the rail stations toolkit, comprising the following proposed colours:  
-infill panels RAL 7035 light grey  
-balustrades RAL 9017 traffic black  
-steelwork RAL 7024 graphite grey  
-handrails RAL 3020 traffic red  
The proposed finish shall be eggshell or low reflective finish.

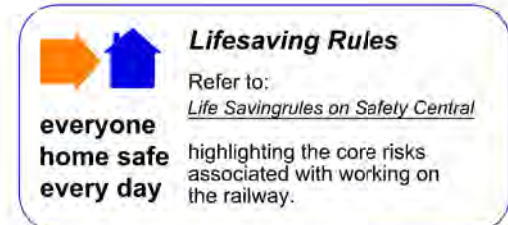

| KEY | COLOUR | USE                         |
|-----|--------|-----------------------------|
| —   | BLACK  | EXISTING OR UNCHANGED       |
| —   | BLUE   | MODIFIED OR TO BE MOVED     |
| —   | GREEN  | REDUNDANT OR TO BE REMOVED  |
| —   | RED    | NEW, PROPOSED OR ADDITIONAL |
| —   | PURPLE | SEPARATE DESIGN             |

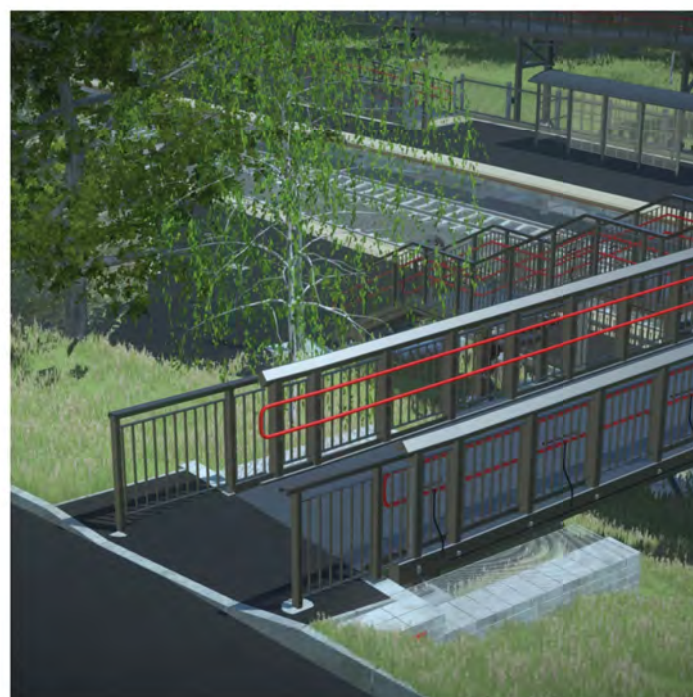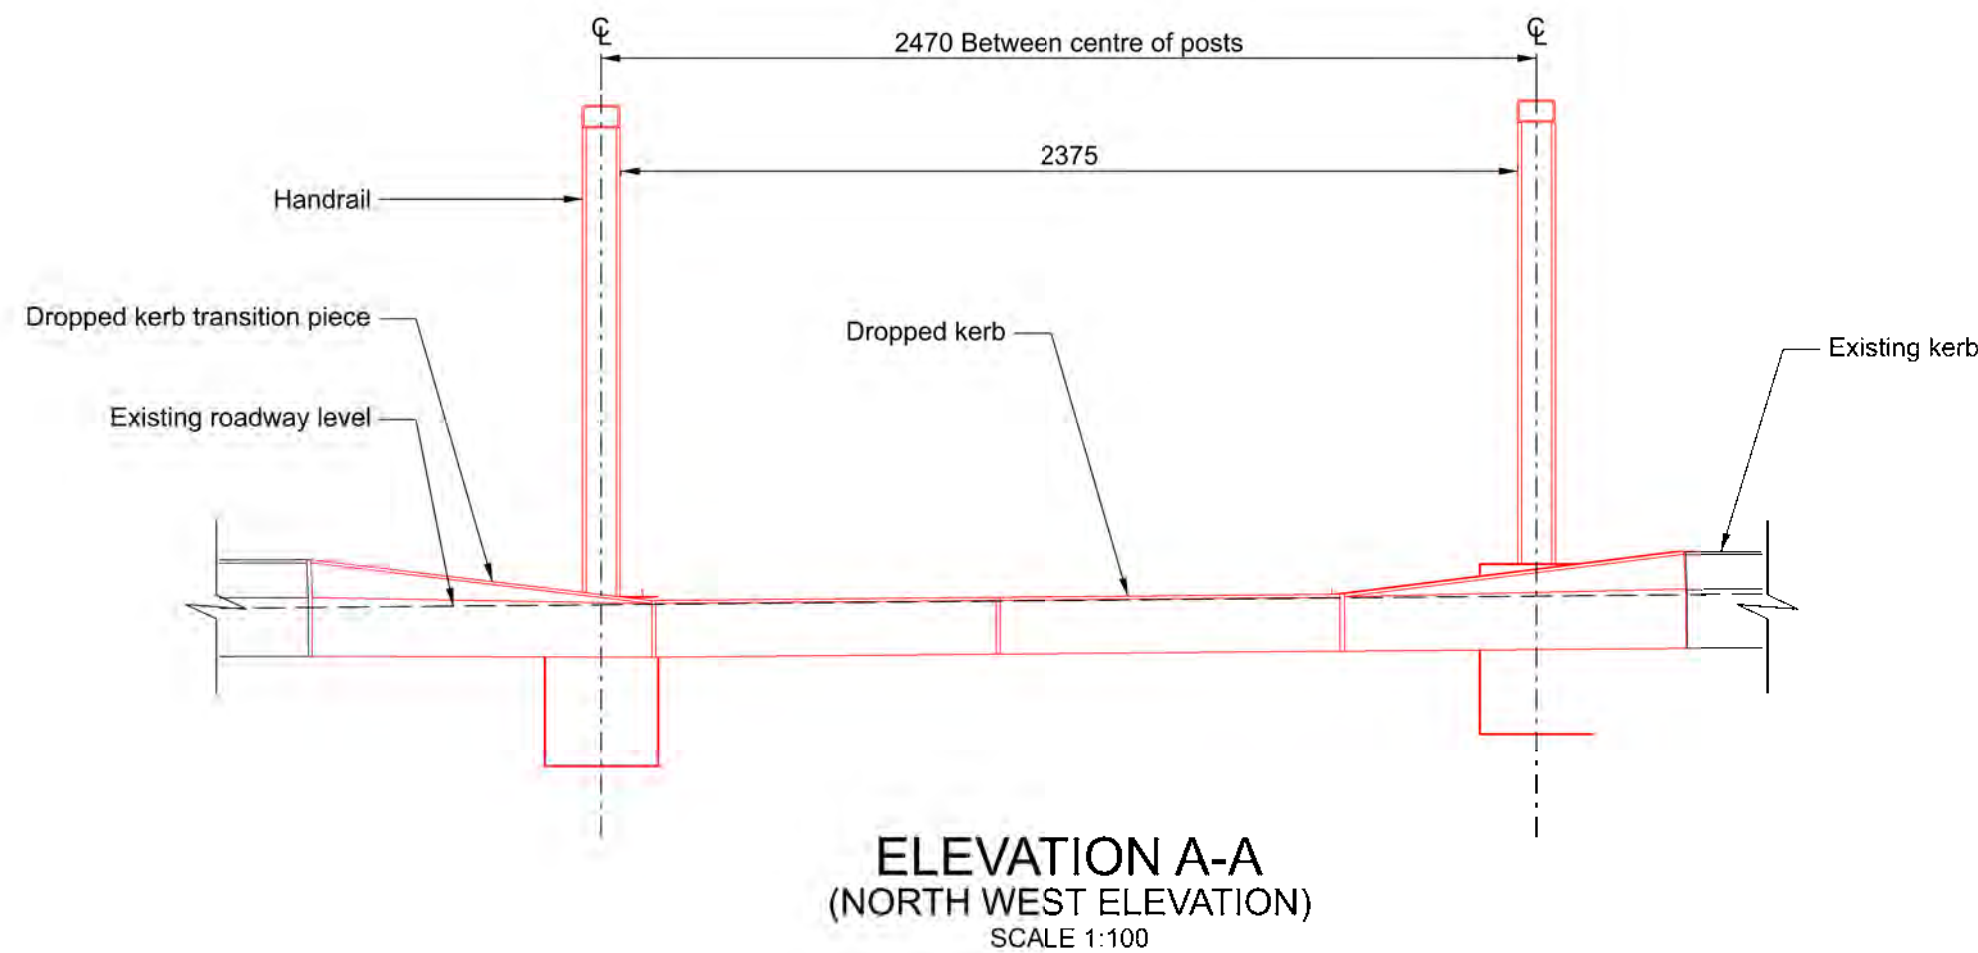

ISOMETRIC VIEWS  
(LUMEN RT RENDER)

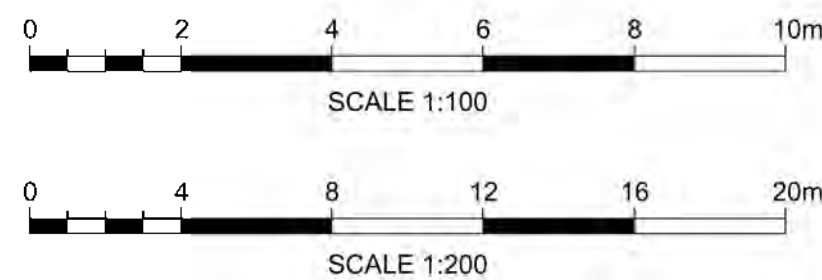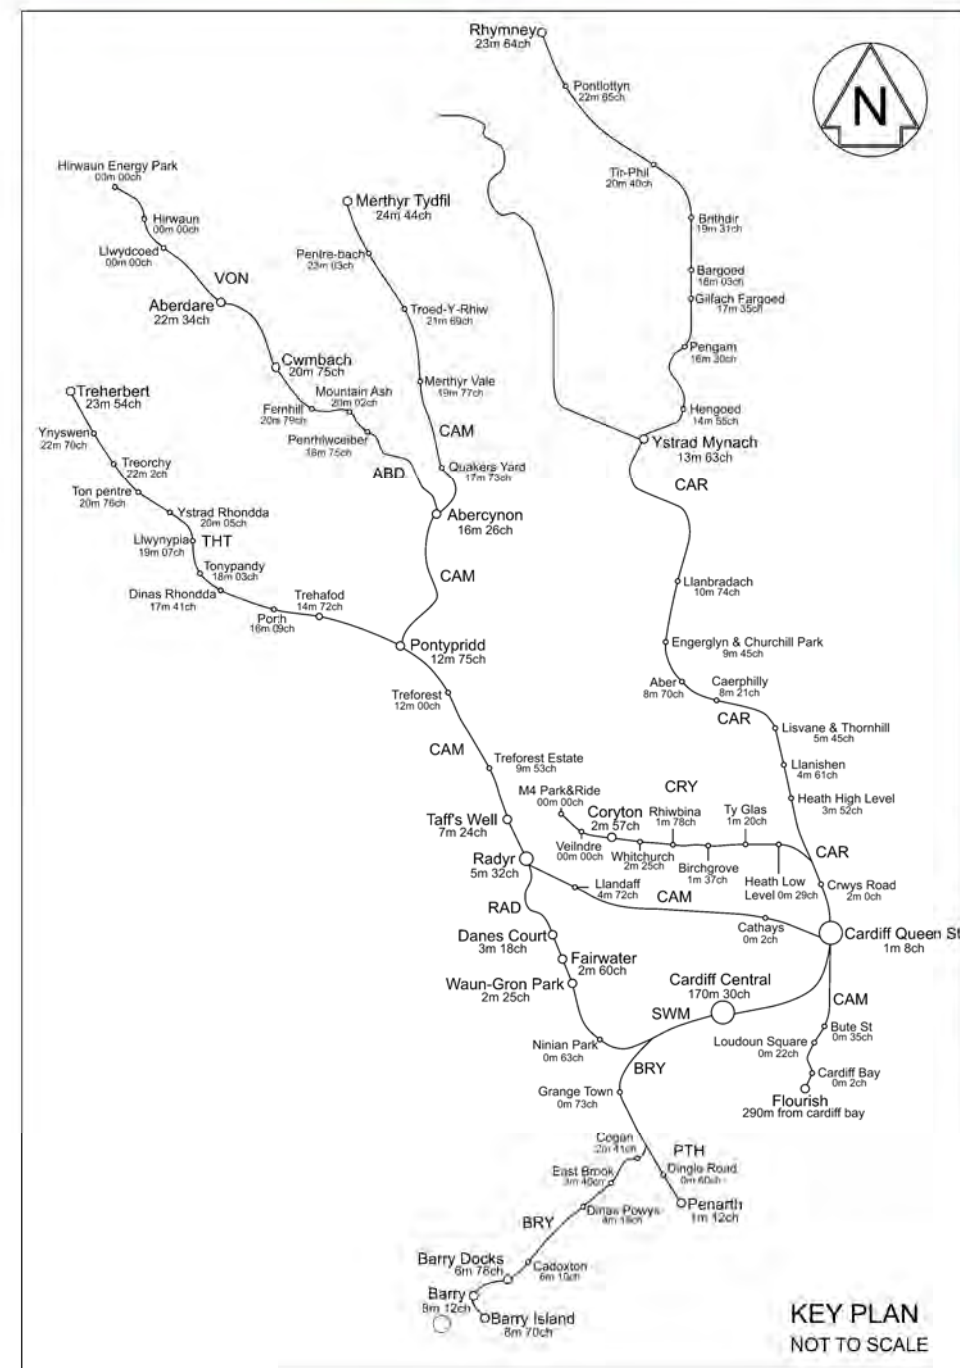

|        |                              |                          |       |      |      |
|--------|------------------------------|--------------------------|-------|------|------|
| P01.1  | ---                          | First Issue              | GG    | ---  | ---  |
| Rev    | Date                         | Description of Revisions | Drawn | Chkd | Appr |
| Status | Initial non-contractual code |                          |       |      | S0   |



Authorised: --- Signed: [Authorised by eSign](#) Date: ---

Contractor(s): **FJD Consulting**

Asset Location:

Sub-Asset:

TRAN01

Type:

CAD drawings

Role:

MEIR

Location Zone:

Plan of Work Stage

E

Project:

TRAN01 - CVL Transformation

Route Section Group

Route Section Group 1

Route Section:

Merthyr Branch

Drawing Title

Quakers Yard

Taff's Vale Access

|                       |                                   |        |                                   |      |          |
|-----------------------|-----------------------------------|--------|-----------------------------------|------|----------|
| Designed              | ---                               | Signed | <a href="#">Designed by eSign</a> | Date | ---      |
| Drawn                 | g.greenwood                       | Signed | <a href="#">Drawn by eSign</a>    | Date | 14/09/22 |
| Checked               | ---                               | Signed | <a href="#">Checked by eSign</a>  | Date | ---      |
| Approved              | ---                               | Signed | <a href="#">Approved by eSign</a> | Date | ---      |
| Scale(s)              | AS SHOWN                          |        |                                   |      |          |
| Alternative Reference | CAM ***M ***ch ***M ***ch         |        |                                   |      |          |
| Drawing Number        | TRAN01-FJD-R1-MER-DDR-C-CV-000102 |        |                                   |      |          |
| Sheet                 | 1 of 1                            |        |                                   |      |          |
| Revision              | P01.1                             |        |                                   |      |          |