

Document under Review
Not for Construction


Document under Review
Not for Construction

Document under Review
Not for Construction

Document under Review
Not for Construction

Document under Review
Not for Construction

Document under Review
Not for Construction

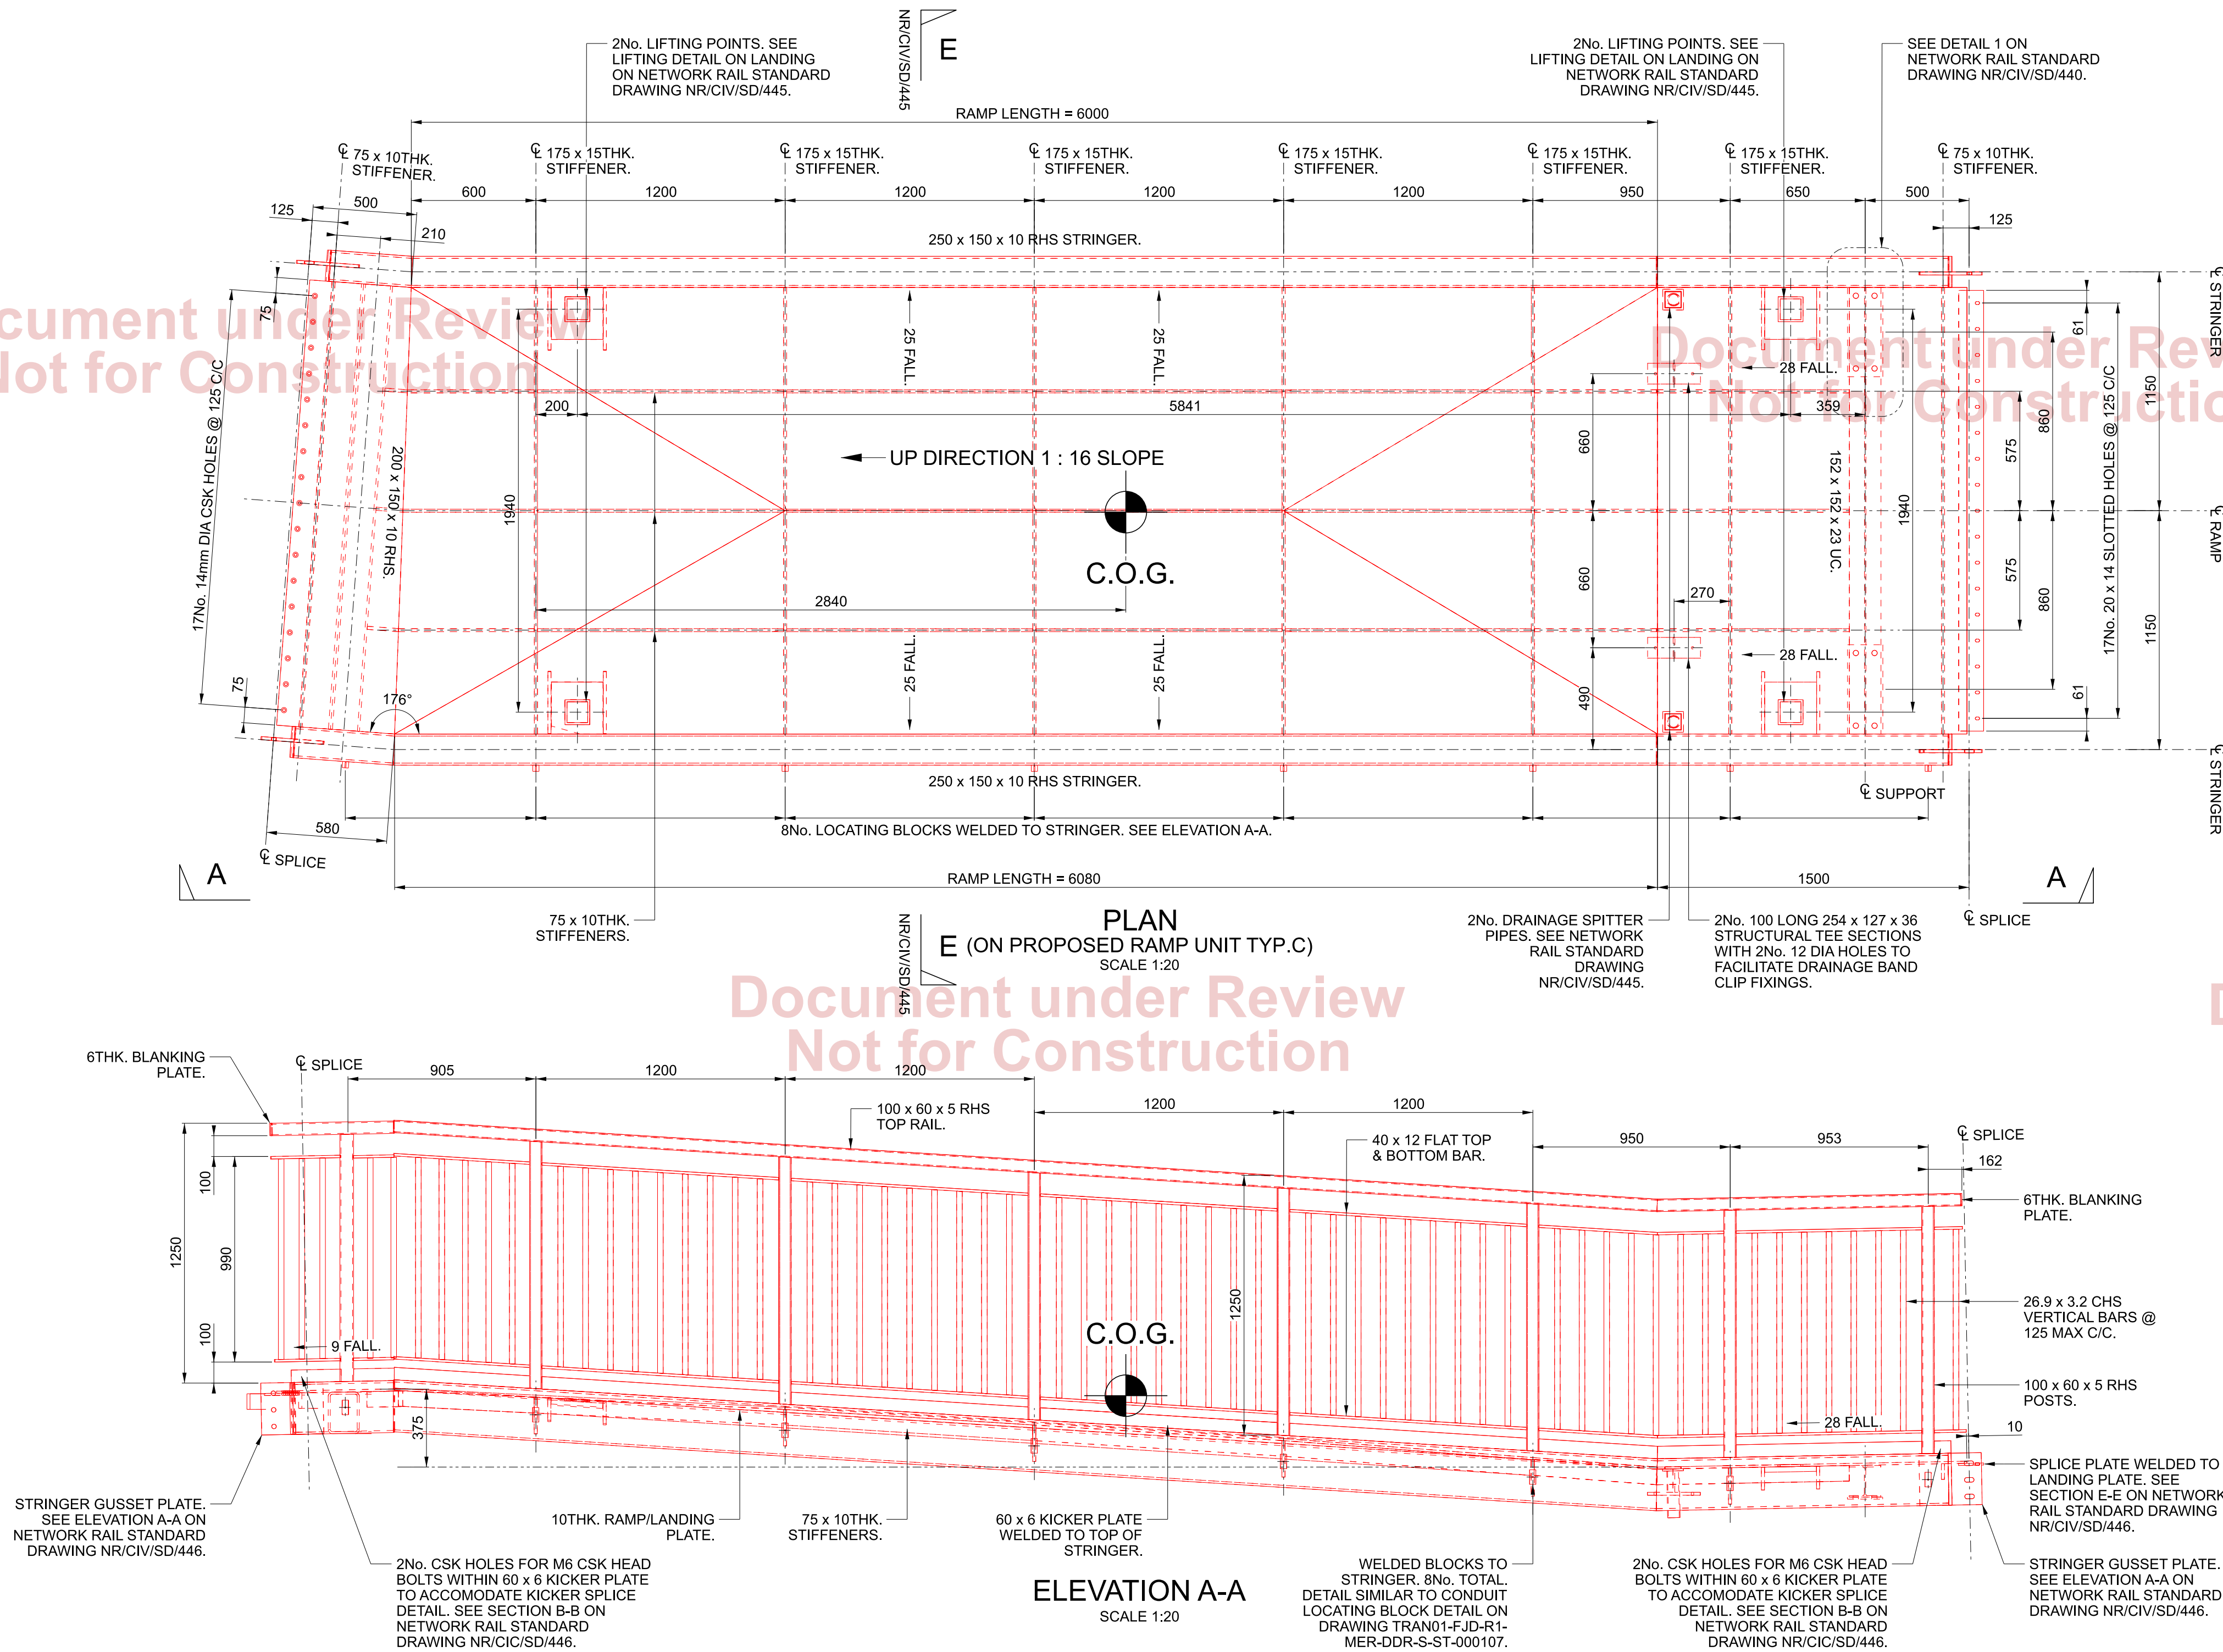

NOTES

- DO NOT SCALE OFF THIS DRAWING.
- ALL DIMENSIONS ARE IN MILLIMETRES, UNLESS OTHERWISE STATED.
- THIS DRAWING IS TO BE READ IN CONJUNCTION WITH THE FOLLOWING DOCUMENTS:
 - TRAN01-FJD-R1-MER-RPT-C-CV-000209 - FORM F002 DOCUMENT
 - TRAN01-FJD-R1-MER-RPT-S-ST-000002 - FORM F003 DOCUMENT
 - TRAN01-FJD-R1-MER-RPT-S-ST-000003 - FOOTBRIDGE DESIGN SPECIFICATIONS
 - TRAN01-FJD-R1-MER-RPT-S-ST-000004 - FOOTBRIDGE INSPECTION & TEST PLAN
- FOR STEELWORK GRADES AND OTHER SPECIFICATION NOTES REFERENCE SHALL BE MADE TO GENERAL NOTES DRAWING TRAN01-FJD-R1-MER-DDR-S-ST-000136.
- FOR SITE WIDE HAZARD IDENTIFICATION, REFERENCE SHALL BE MADE TO THOSE HAZARDS IDENTIFIED ON DRAWING TRAN01-FJD-R1-MER-DDR-S-ST-000100.

P01	31/03/22	IDC Issue	RS	AA	SM
P02	17/06/22	For Approval	RS	SM	SM
B01	30/06/22	For Approval	RS	AA	SM
Rev	Date	Description of Revisions	Drawn	Chkd	Appr
Status					Suitability

Fit for Internal Review and Comment S3



Authorised --- Signed Authorised by eSign Date ---

Contractor(s) FJD Consulting

Asset Location

Sub-Asset TRAN01

Type CAD drawings Sub-Type DDR

Role S Sub-Role ST

Location Zone MER Plan of Work Stage E

Project TRAN01 - CVL Transformation

Route Section Group

Route Section Group 1

Route Section

Merthyr Branch

Drawing Title

Quakers Yard Footbridge

Upside Ramp Unit TYP.C

Steelwork Details

Designed	m.manning	Signed	Designed by eSign	Date	30/06/22
Drawn	r.slinn	Signed	Drawn by eSign	Date	29/06/22
Checked	A.Aspris	Signed	Checked by eSign	Date	30/06/22
Approved	s.moon	Signed	Approved by eSign	Date	30/06/22
Scale(s)	ELR & Mileage From To				
AS SHOWN	CAM ***M ***ch ***M ***ch				