


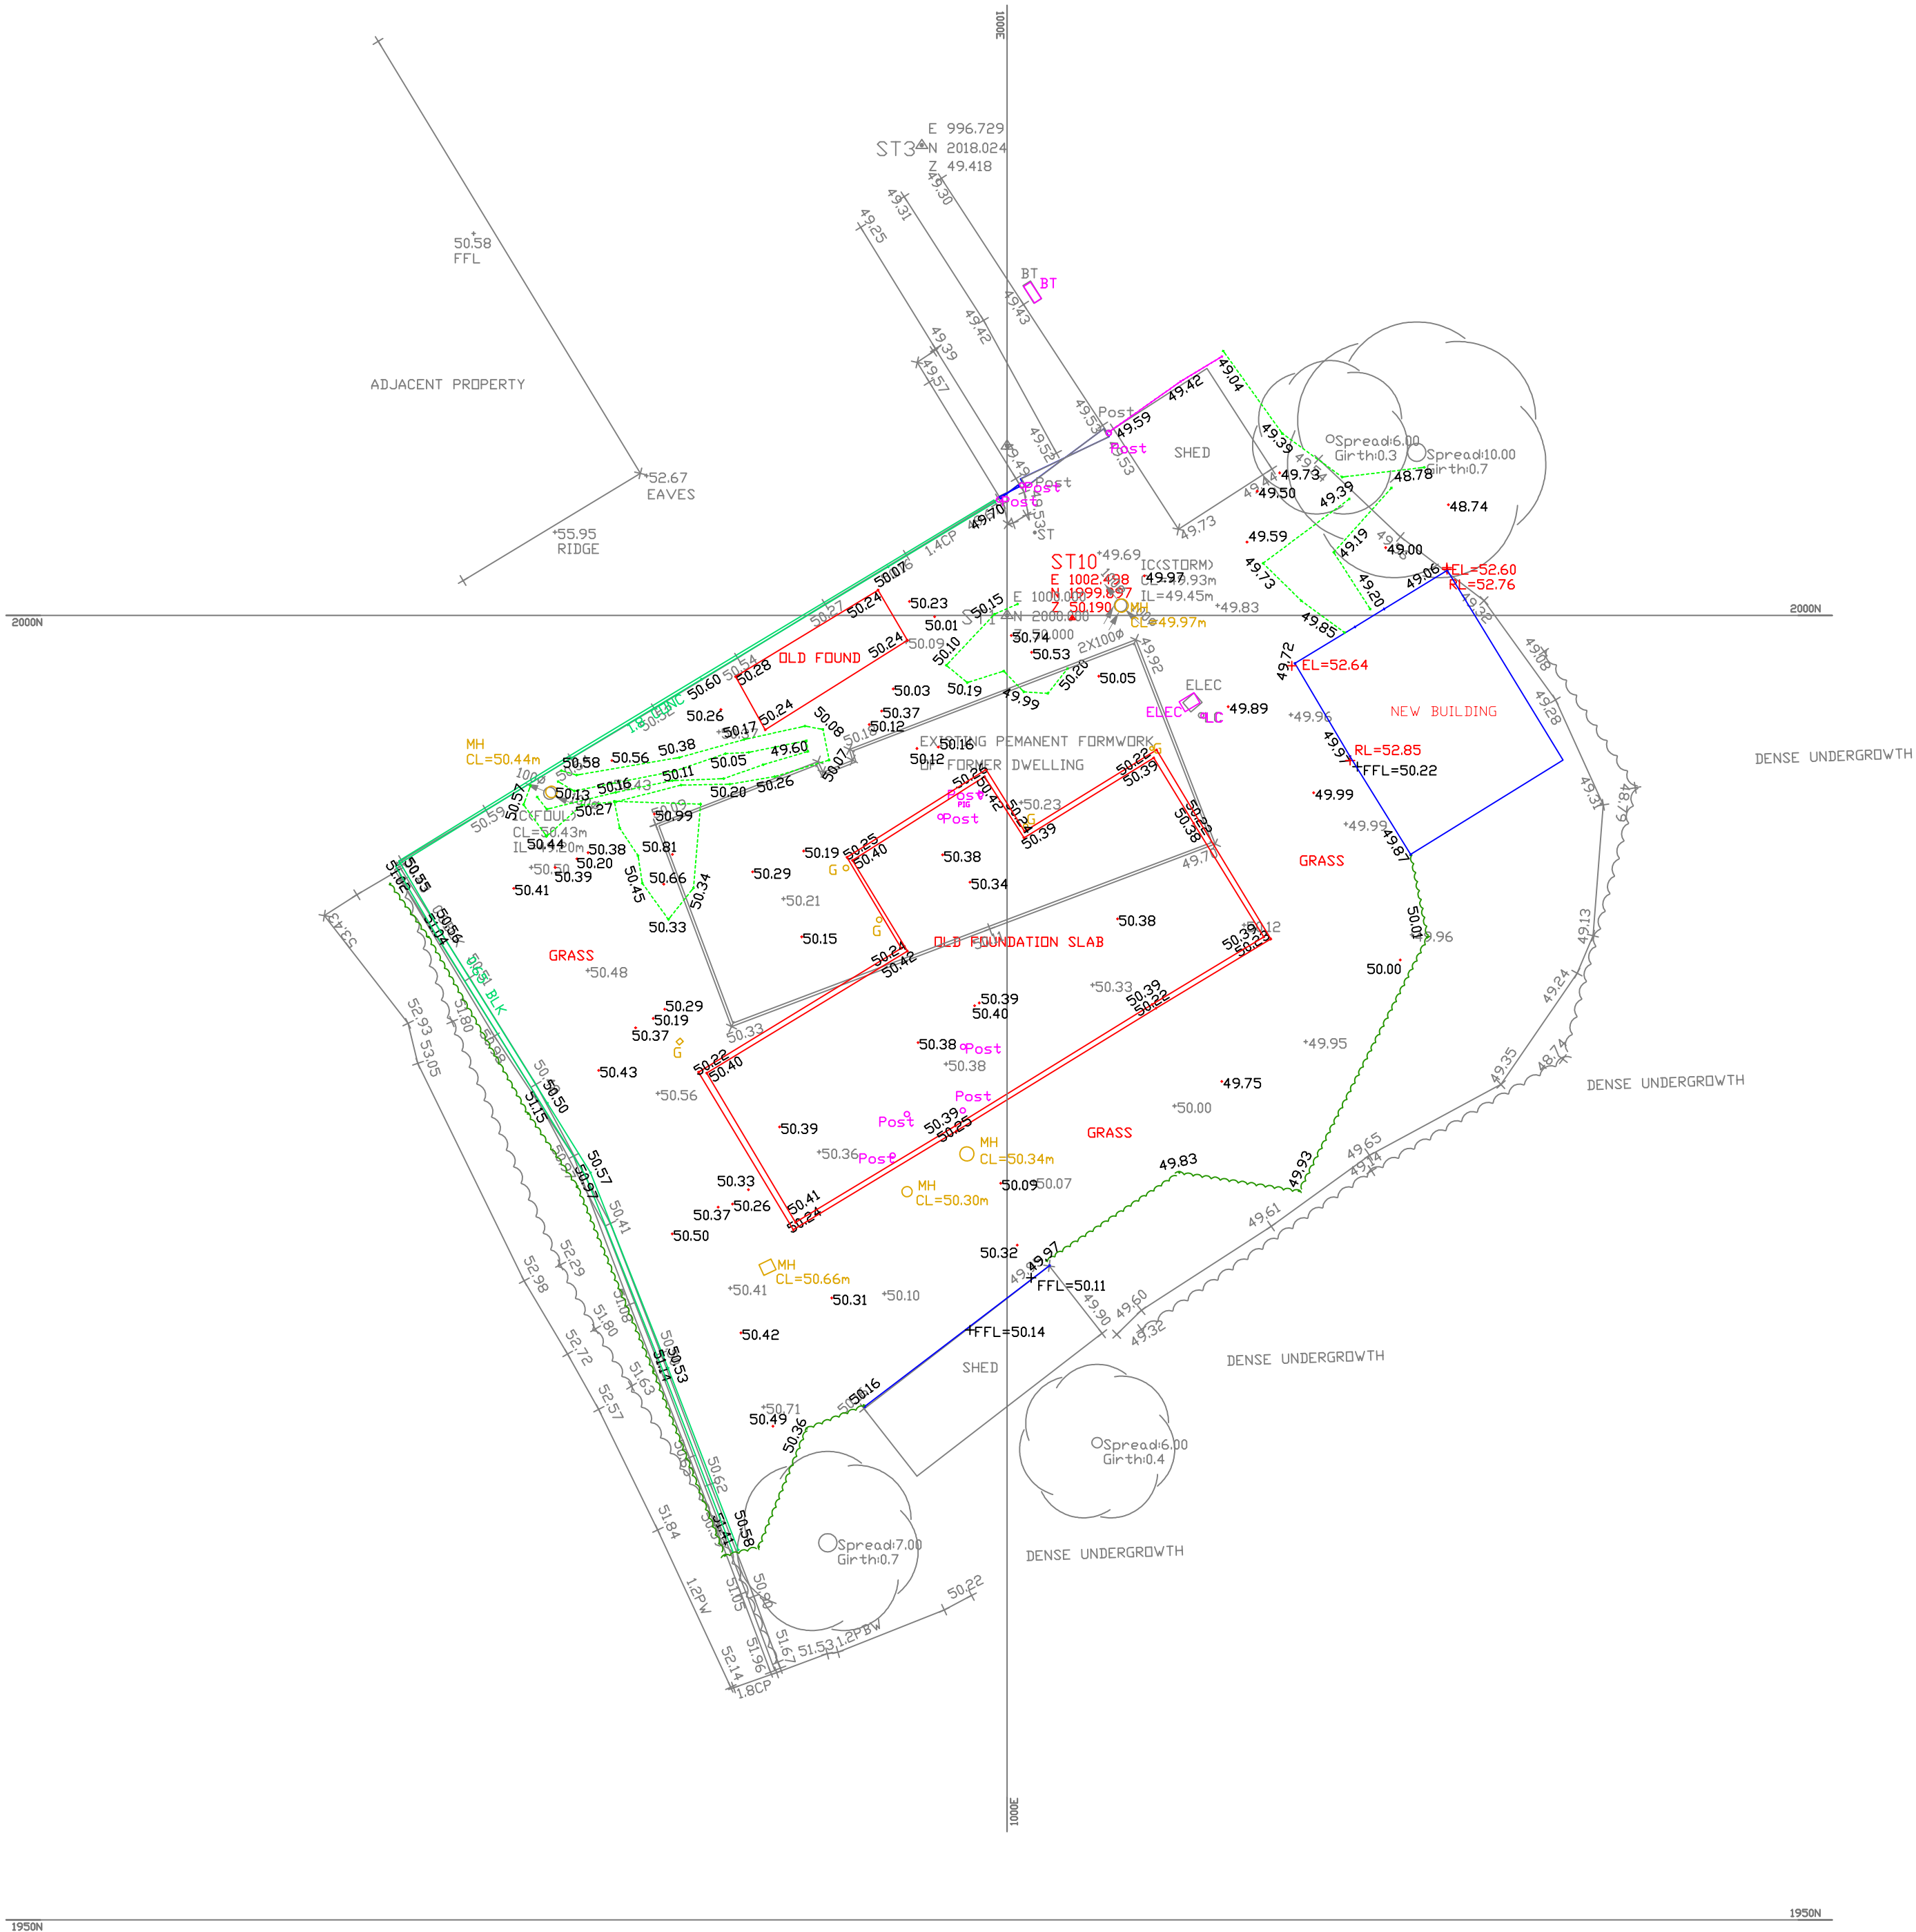

Rev	Amendments	Date	By

NOTES:
1. SITE GRID AND LEVELS ARE BASED UPON
ORDNANCE SURVEY VIA THE ACTIVE GPS
NETWORK.

Do not scale this drawing
This drawing is copyright.

KEY	
TSB	TRAFFIC SIGNAL BOX
PHB	PHONE BOX
PB	POST BOX SQUARE
PB	POST BOX ROUND
GRILL	GRILL SQUARE
GRILL	GRILL ROUND
BL	BOLLARD
BIN	BIN SQUARE
BIN	BIN ROUND
SP	SPOT LEVEL
TAR	TARMAC
GR	GRASS
H/S	HARDSTANDING
BL	BOLLARD
BB	BELISHA BEACON
RS	ROAD SIGN
STGN	SIGN
NP	STREET NAMEPLATE
TS	TRAFFIC SIGNAL
TSC	TRAFFIC SIGNAL CONTROLLER
IC	INSPECTION COVER
MH	MANHOLE
MH	MANHOLE
MP	MARKER POST
TP	TELEGRAPH POLE
LC	LIGHTING COLUMN
G	GULLY
VM	WATER METER
SV	SLUICE VALVE
ST	STOP TAP
FH	FIRE HYDRANT
BT	BRITISH TELECOM
CATV	CABLE TV
TV	CABLE TV
GV	GAS VALVE
1.0BR	BRICK WALL
1.0BL	BLOCK WALL
1.0ST	STONE WALL
	HEDGEROW/TREE CANOPY
2.0 P+W	FENCE
DK	DROPPED KERB

Alpine Land Surveyors Ltd
. Tower Business Centre, Hirwaun
Industrial Estate, Hirwaun,
Aberdare. CF44 9UP
Tel/Fax: 01685 814544 Mobile:
07980 404 208
j.price@alpinelandsurveyors.co.uk

Client

GD CONSULTANTS

Project

TOPOGRAPHICAL SURVEY
40 PARK PLACE
TROEDYRHIW

Scales 1:200@A2	Date 19.03.19
Drawn CS	Checked: AJ
Project Reference No.	ALS/2376
Drawing Number	PP/01