



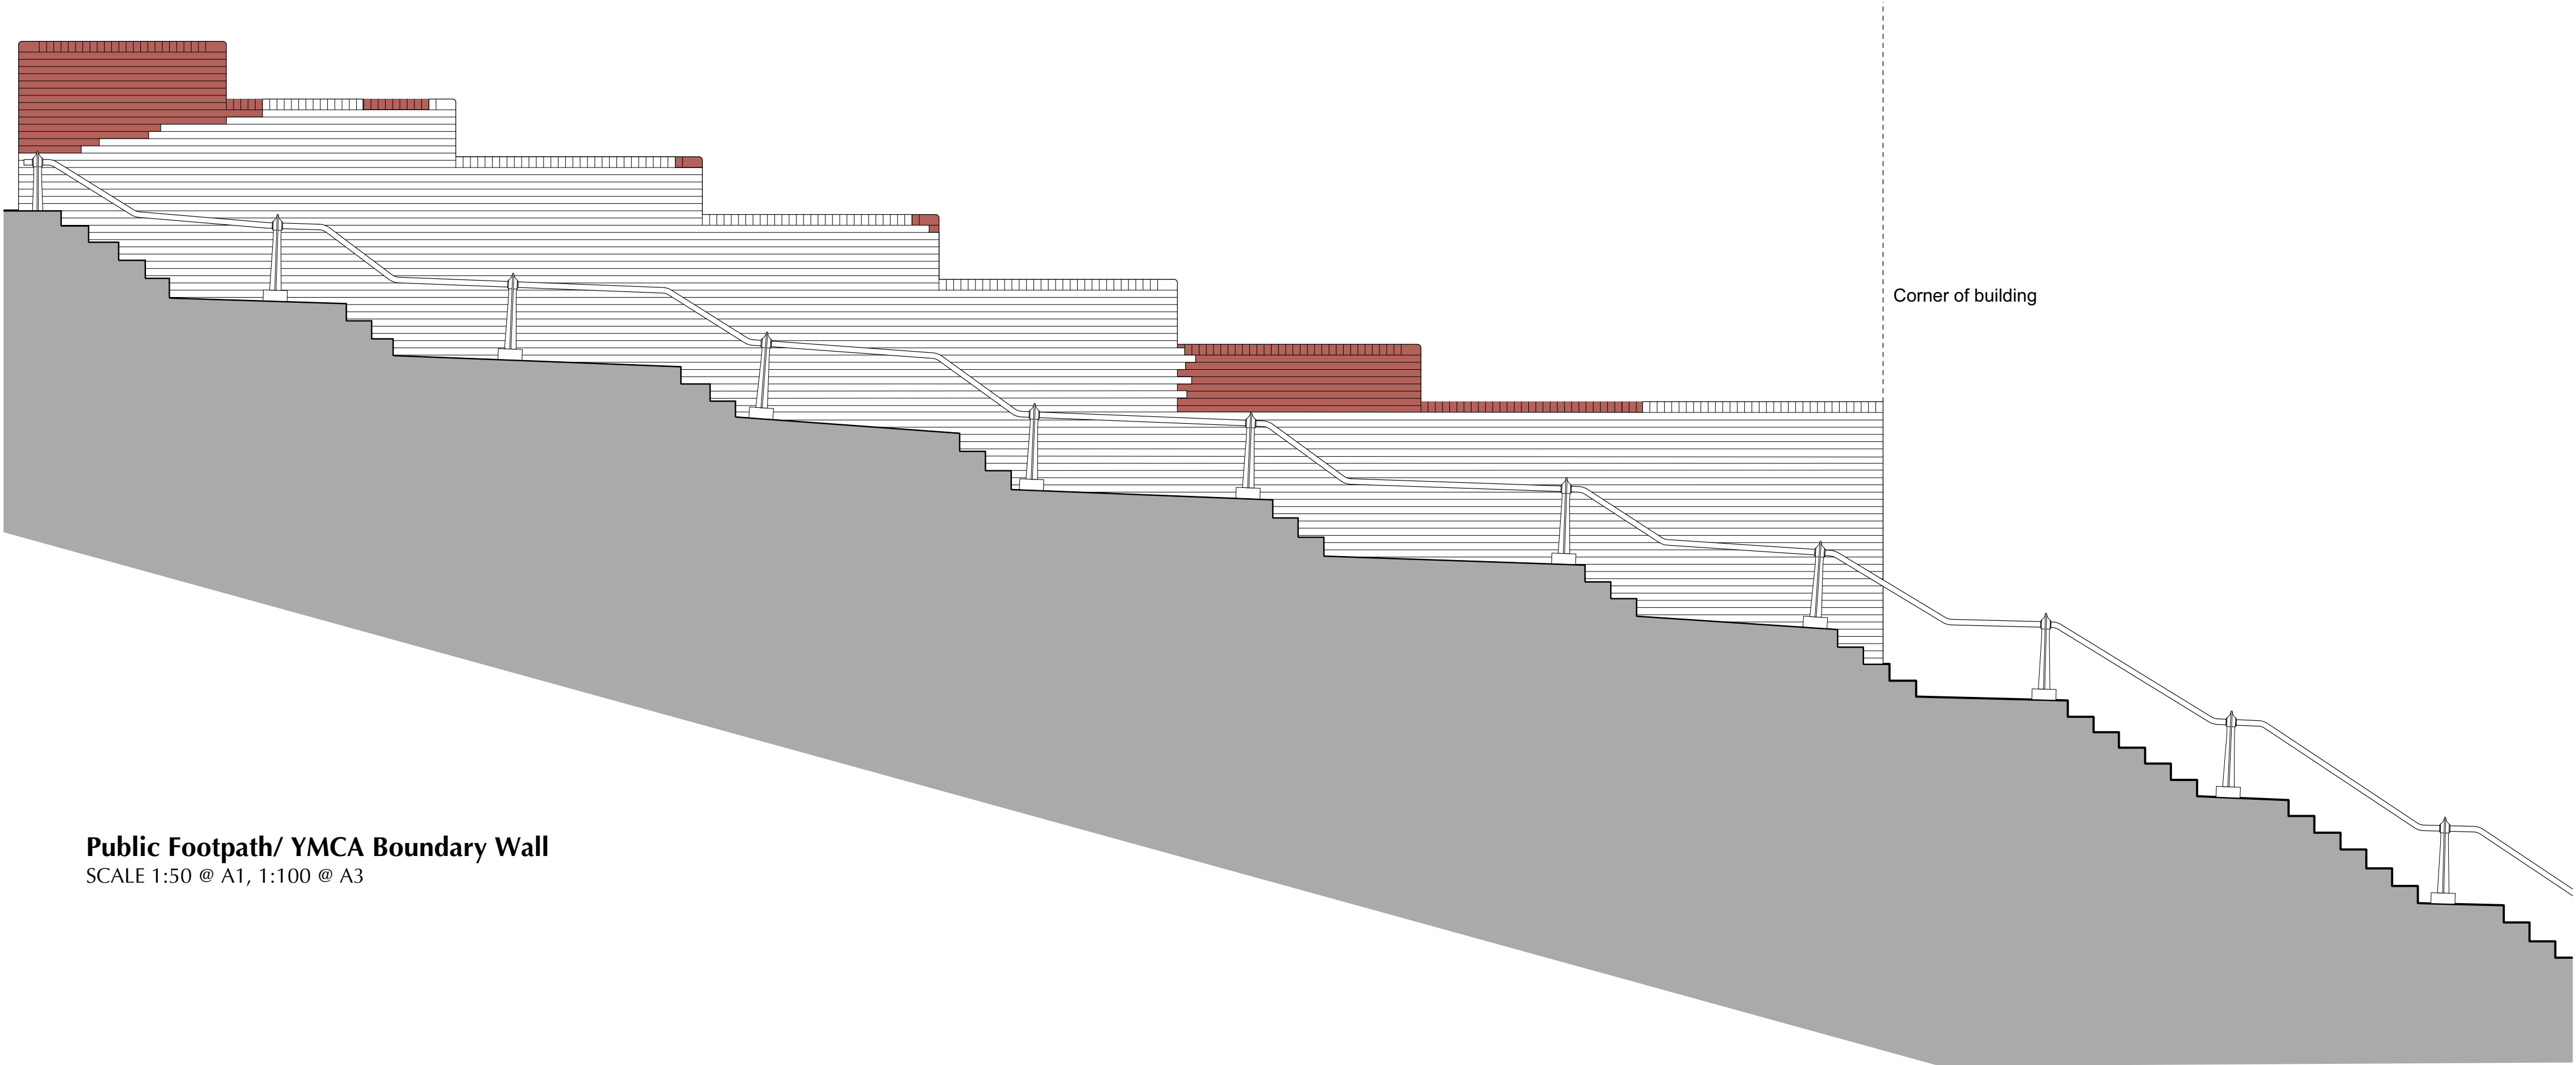

Public Footpath/ YMCA Boundary Wall
SCALE 1:50 @ A1, 1:100 @ A3

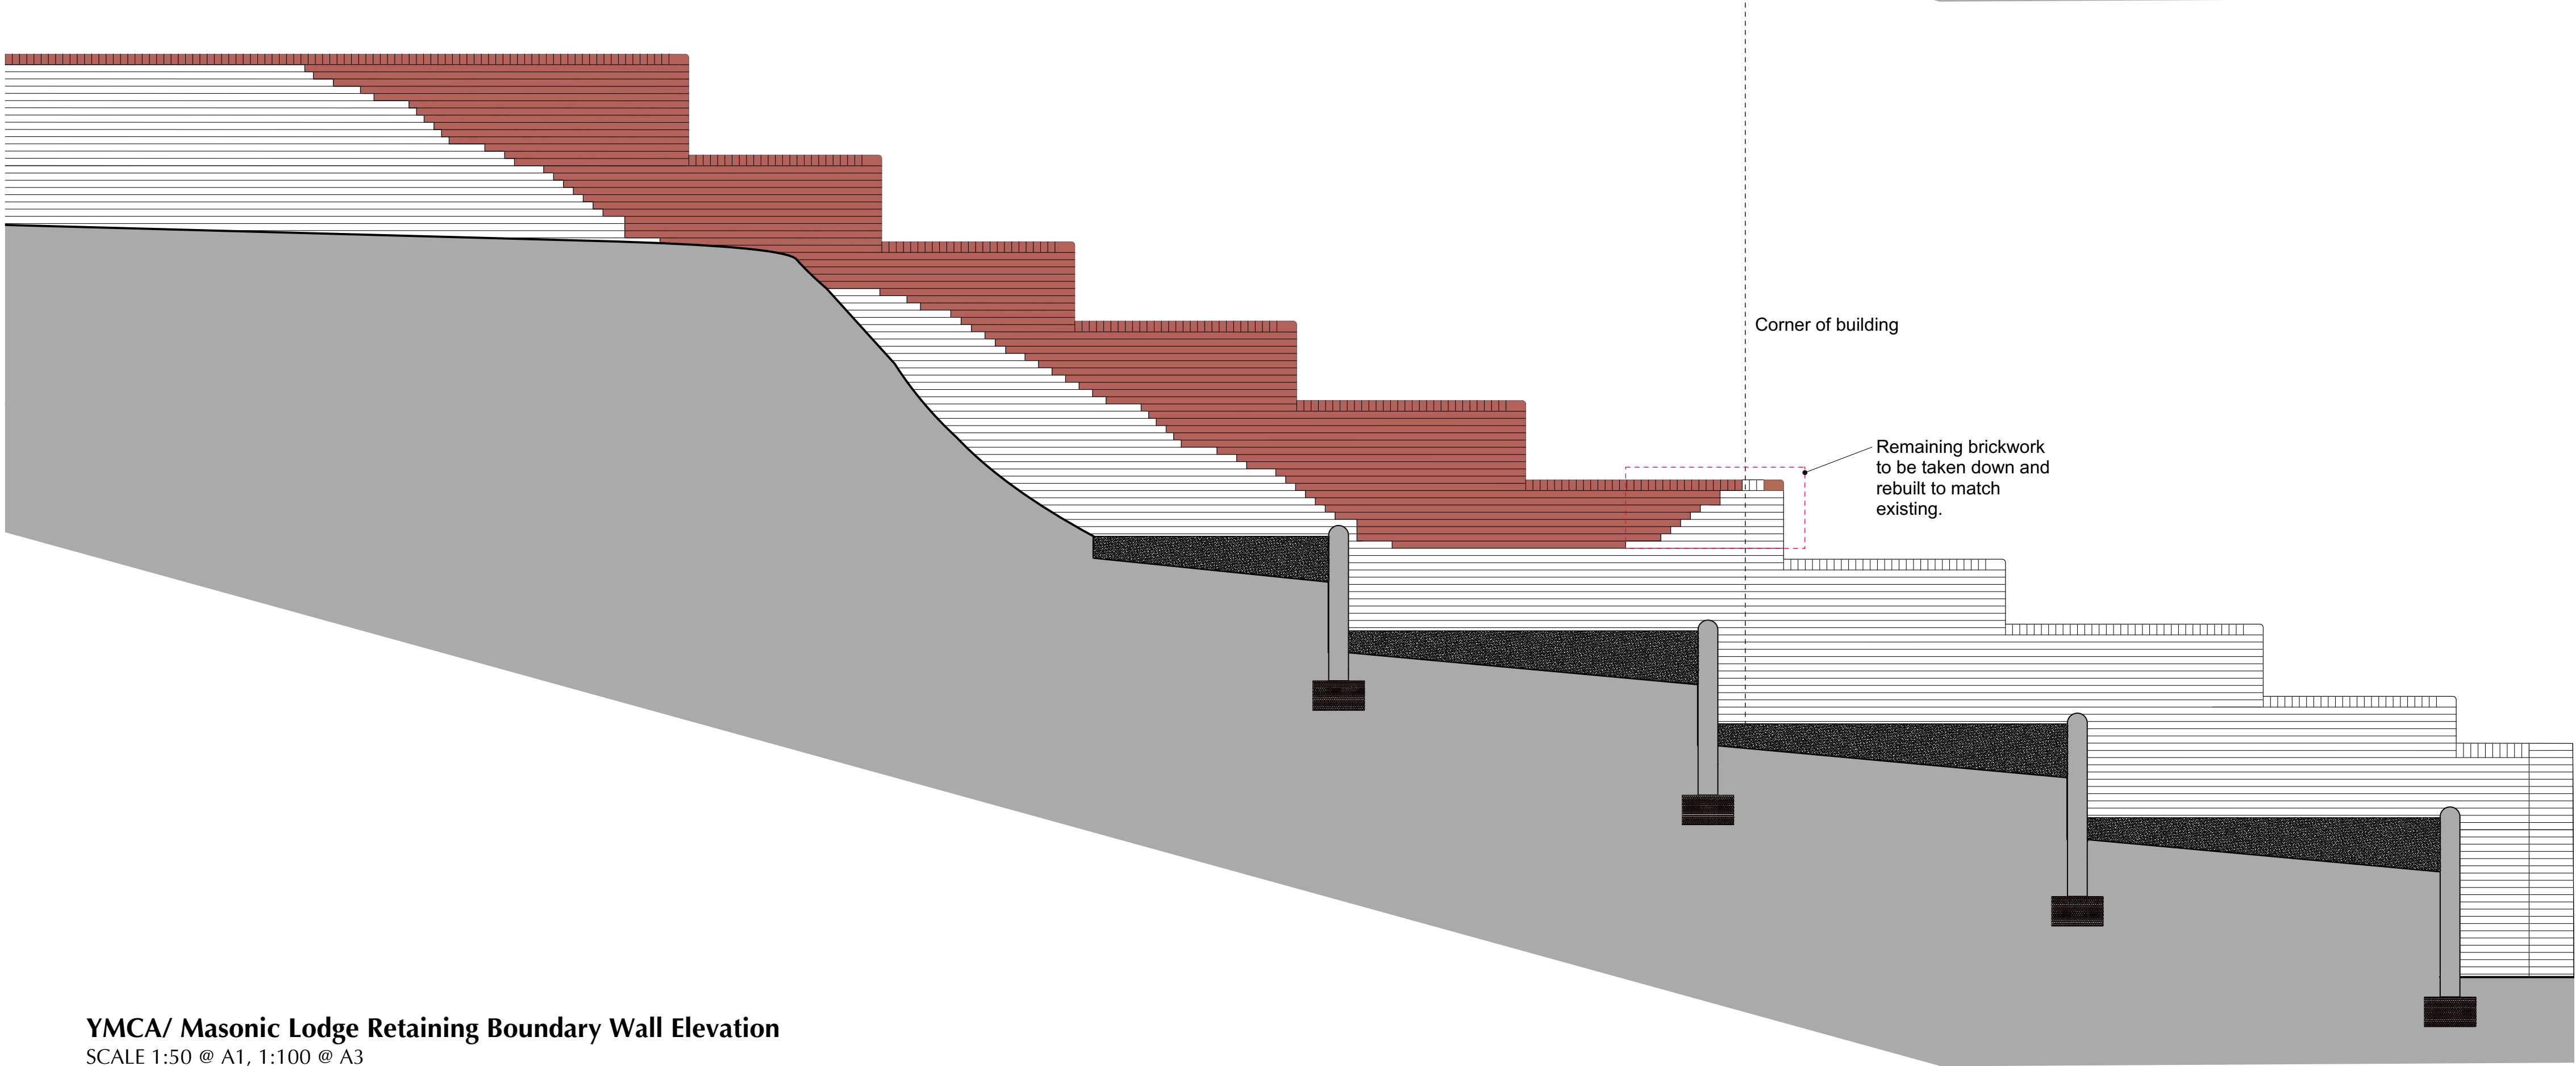

YMCA/ Masonic Lodge Retaining Boundary Wall Elevation
SCALE 1:50 @ A1, 1:100 @ A3

Notes:
Responsibility is not accepted for errors made by others scaling from this drawing.

All construction information should be taken from figured dimensions only.
Dimensions are in millimetres unless otherwise stated.

All dimensions and conditions are to be checked on site prior to preparing
drawings or commencing any work.

Any variations or supplementary drawings are to be approved by The Architect.

 New / Replacement Facing Brickwork

NO.	DATE	REVISION
CLIENT		
CHRT		
PROJECT		
YMCA, Merthyr Tydfil		
DRAWING TITLE		
External Works Sheet 2		
DRAWN/CHECKED	SCALE	DATE
Rh/TKS	1:50	June 16
DRAWING NO.		REV.
3510 A_307		-

DO NOT SCALE FOR CONSTRUCTION PURPOSES • ALL DIMENSIONS TO BE CHECKED ON SITE • NOTIFY ARCHITECT OF ALL DISCREPANCIES • THIS DRAWING IS COPYRIGHT

 **DAVIES
SUTTON**
ARCHITECTS
Penheved Studios • Penheved Street
Grangatown • Cardiff • CF11 7LJ
Tel: 029 2066 4455 • Fax: 029 2066 4411
E-mail: office@davies-sutton.co.uk
Web: www.davies-sutton.co.uk