



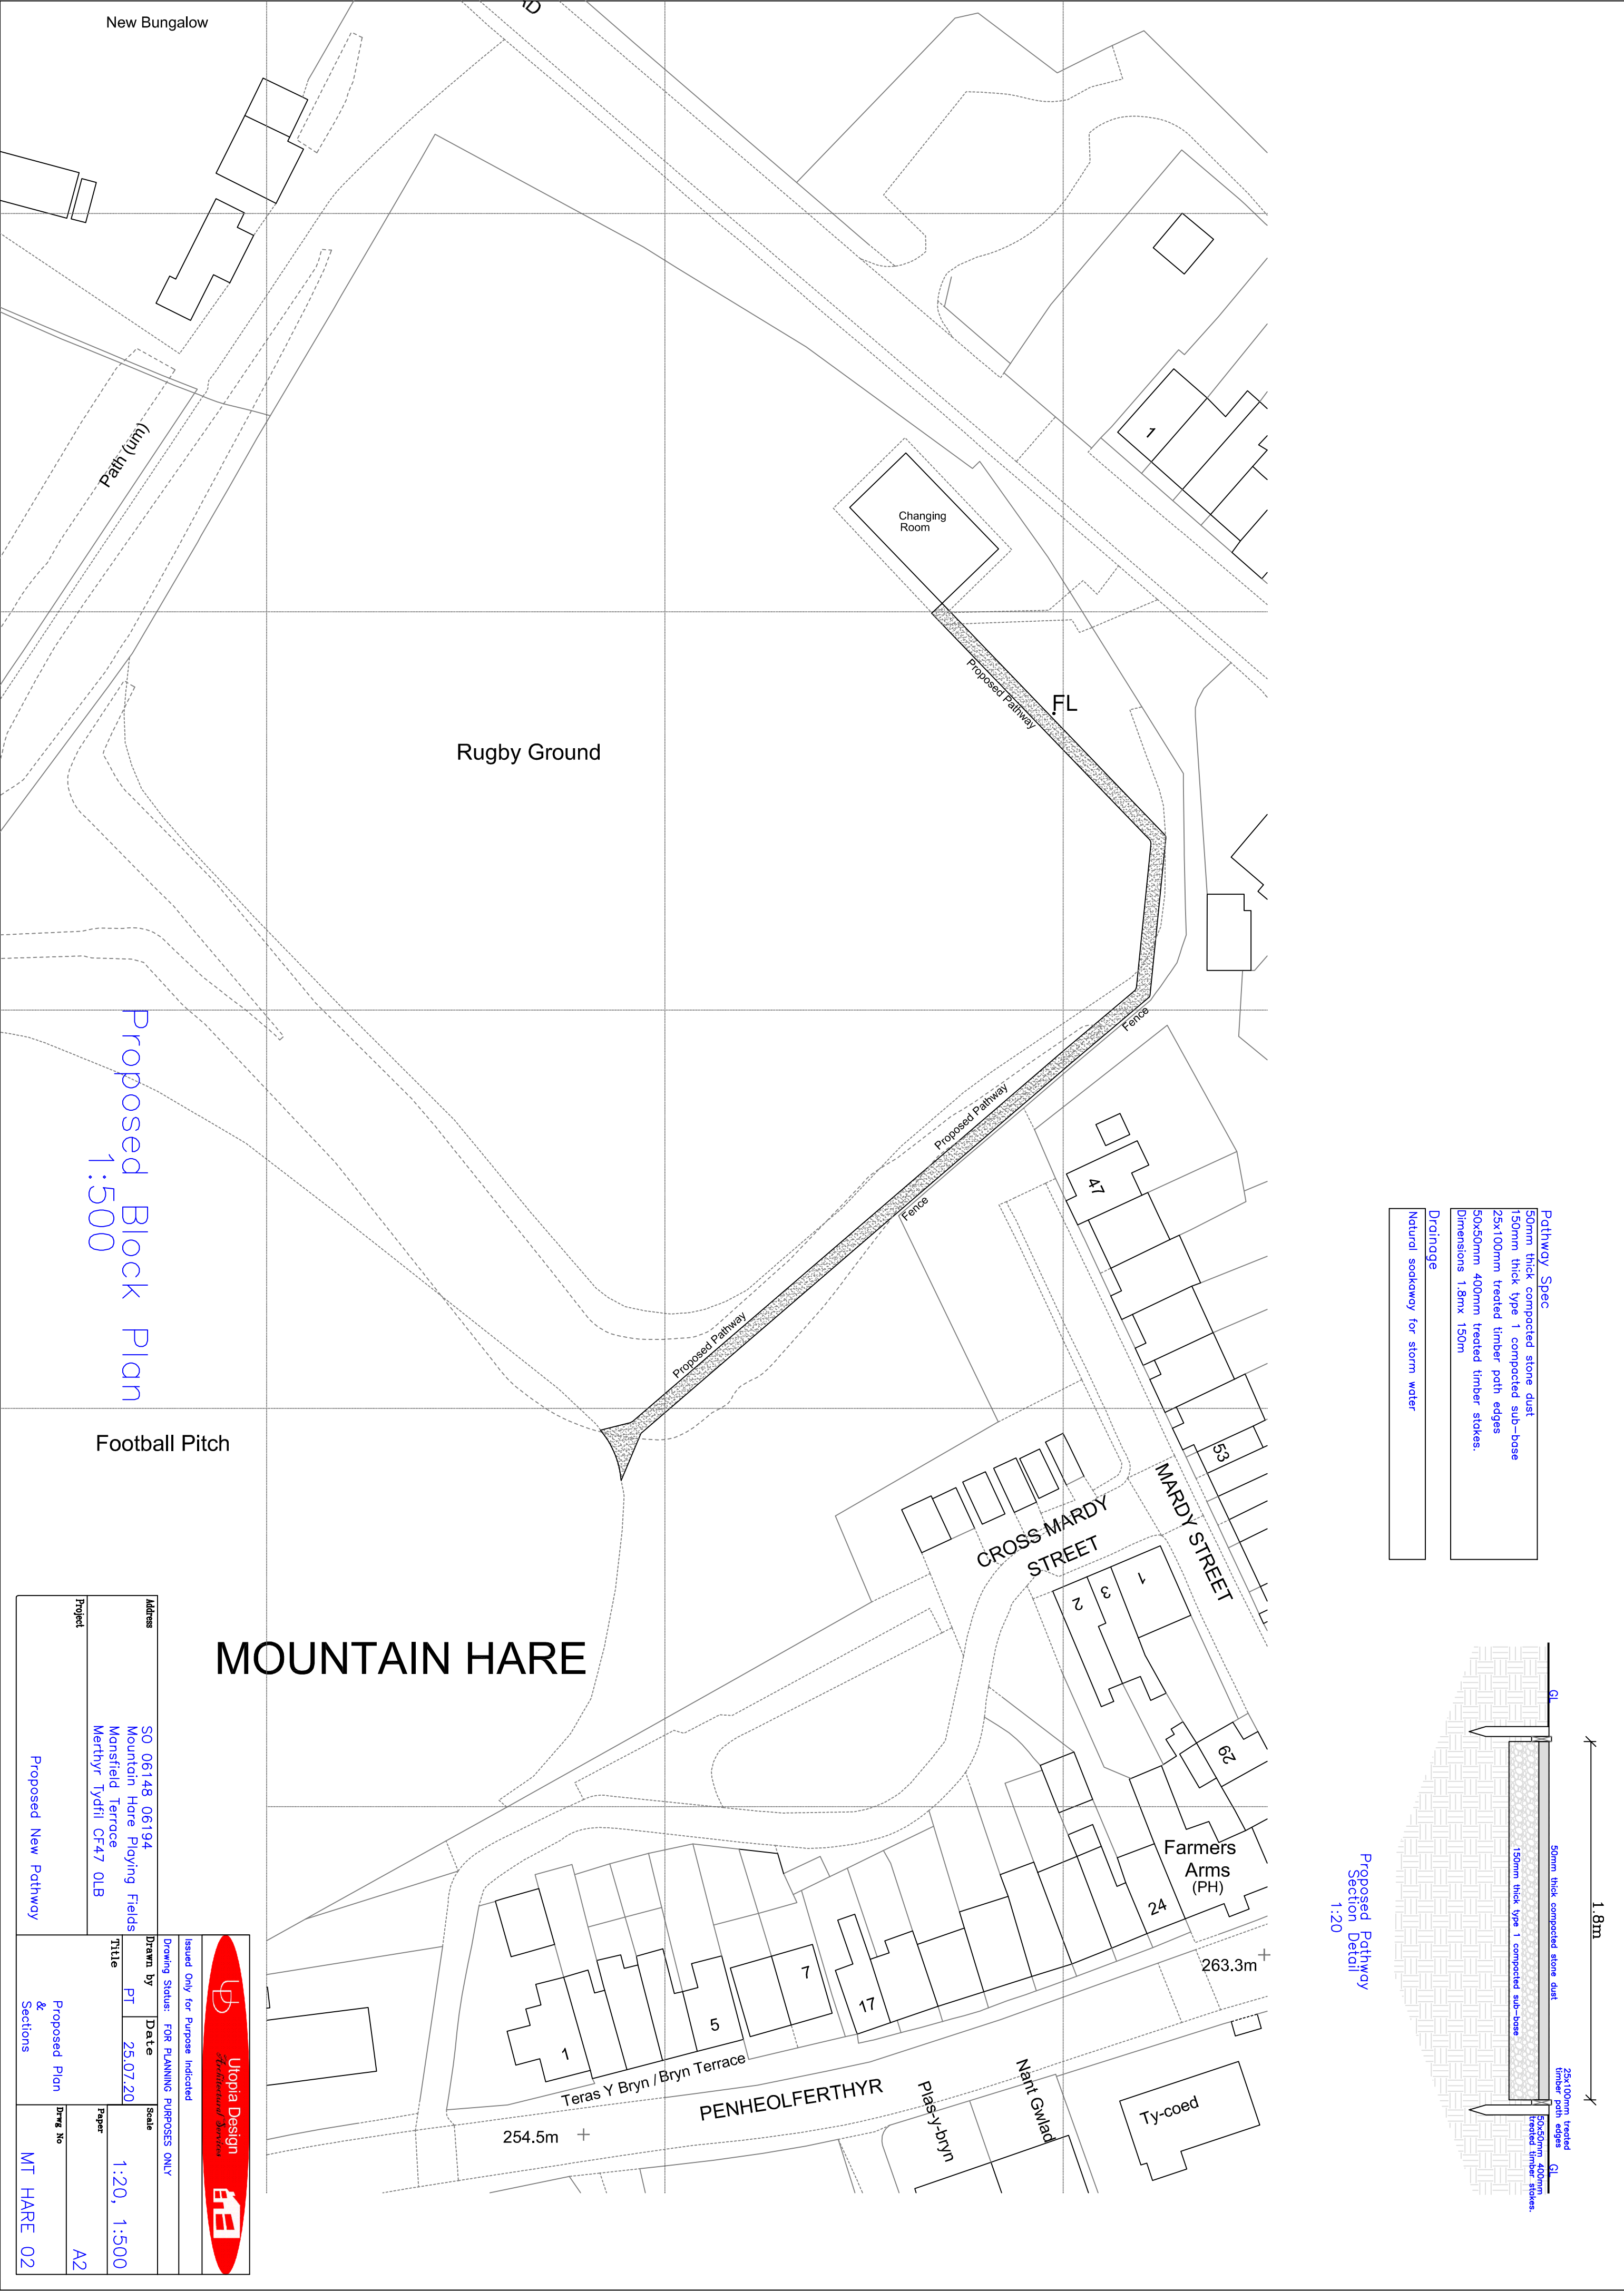

Pathway Spec
50mm thick compacted stone dust
150mm thick type 1 compacted sub-base
25x100mm treated timber path edges
50x50mm 400mm treated timber stakes.
Dimensions 1.8m 150m

Drainage
Natural soakaway for storm water

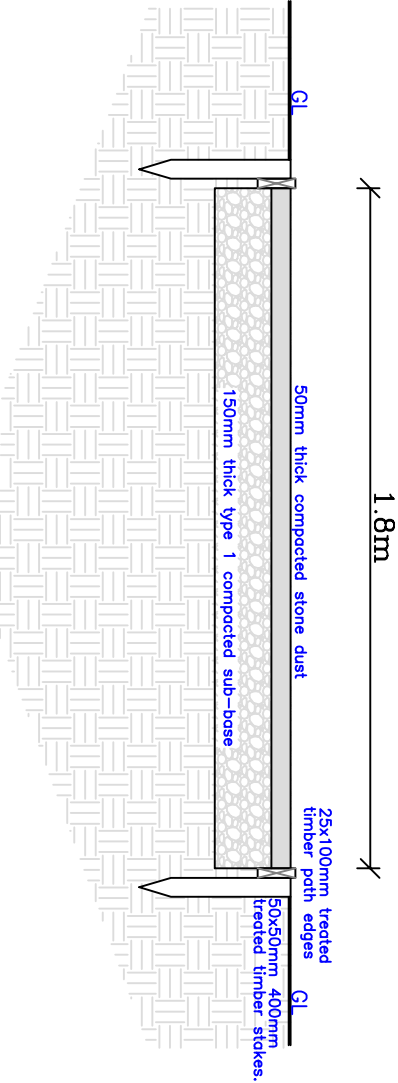

Proposed Pathway
Section Detail
1:20

Address		SO 06148 06194	
Project		Mountain Hare Playing Fields	
		Mansfield Terrace	
		Merthyr Tydfil CF47 0LB	
Title		Proposed New Pathway	
Drawn by		Date	
PT		25.07.20	
Scale		1:20, 1:500	
Paper		A2	
Draw No		MT HARE 02	

Utopia Design

Professional Services

Issued Only for Purpose Indicated

Drawing Status: FOR PLANNING PURPOSES ONLY