



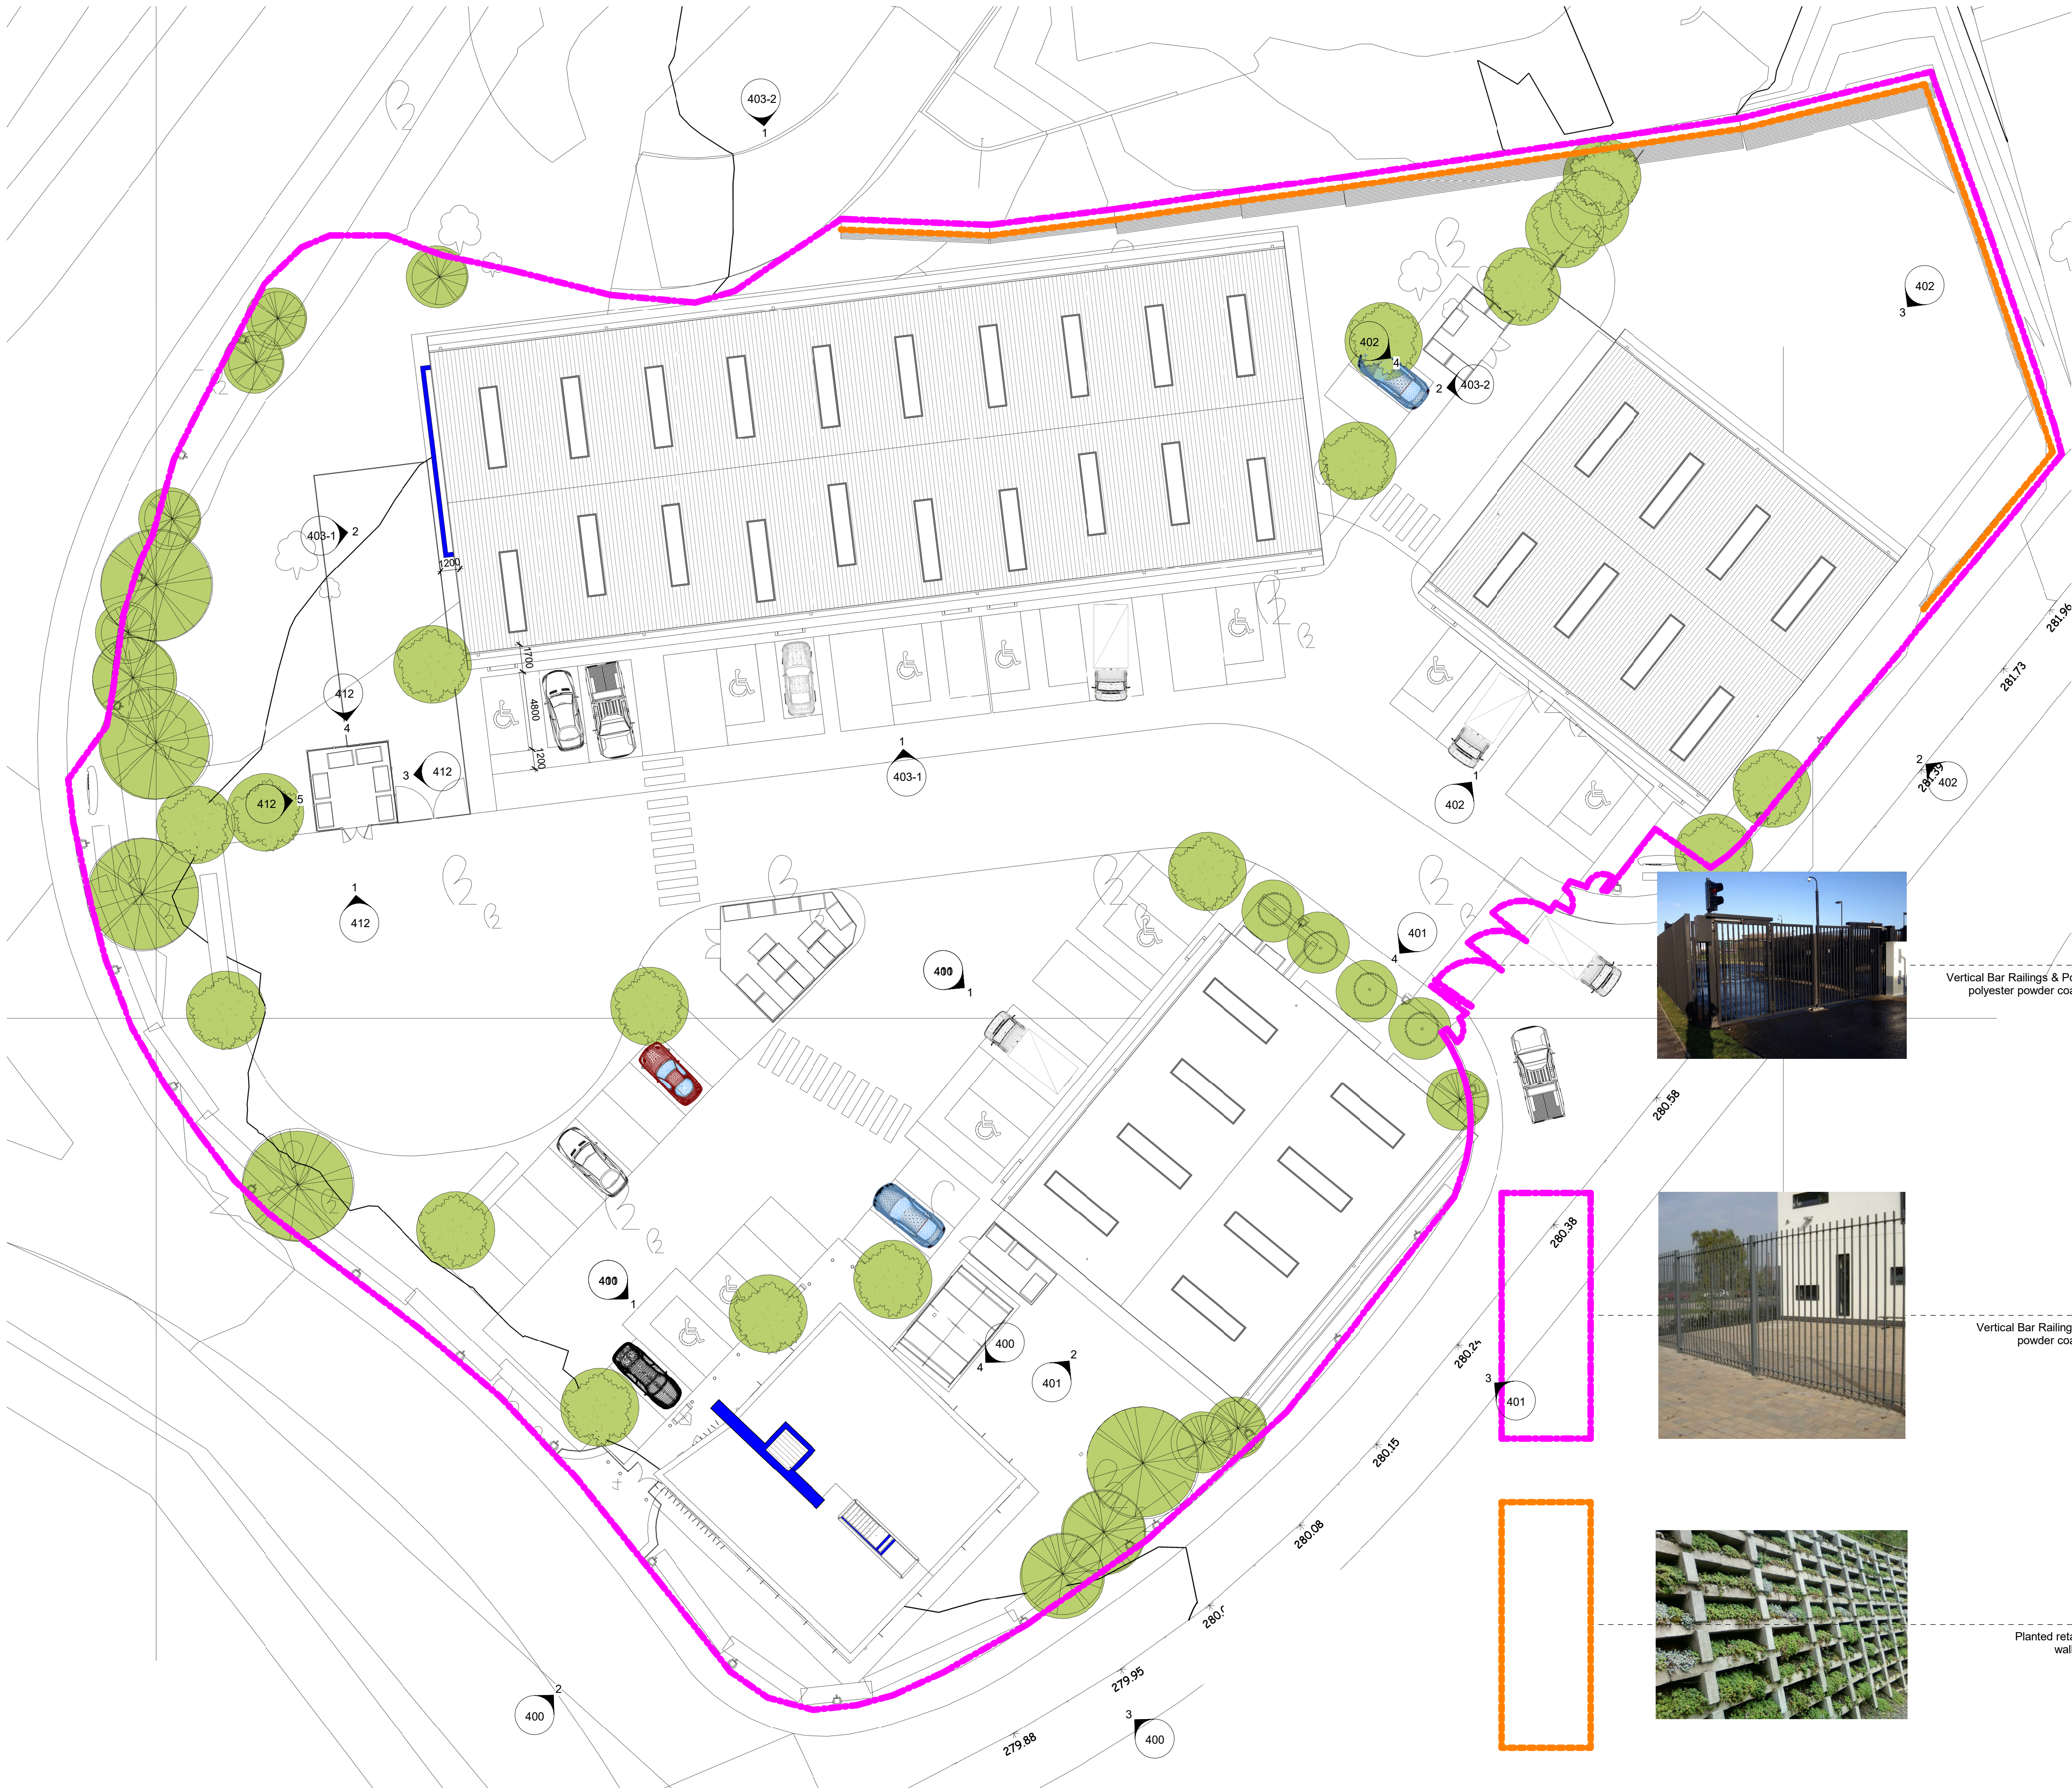

NOTE: Report all errors and omissions to the Architect. All dimensions to be checked on site before fabrication.

Contractors must verify all dimensions on site before setting out, commencing work, or making any shop drawings.

- All dimensions must be checked on site
- All setting out to be checked on site
- All levels must be checked on site and their datum confirmed
- This drawing must be read in conjunction with the relevant specification clauses
- This drawing must not be used for land transfer purposes

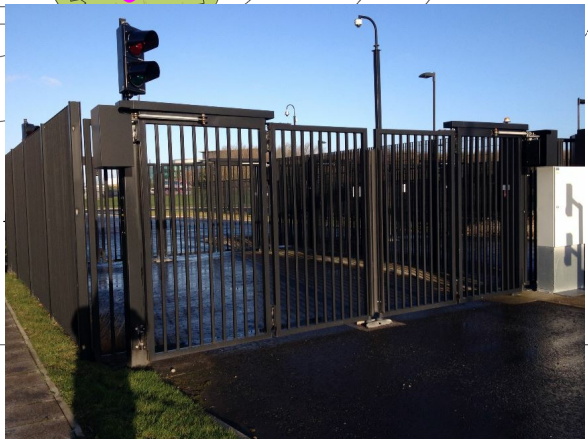

Vertical Bar Railings & Post B-Folding Gates
polyester powder coated (Colour: Black)



Vertical Bar Railings & Posts polyester
powder coated (Colour: Black)



Planted retaining concrete Crib
wall with fencing above

P1	Planning Condition Discharge	MAS	29/03/2020	MAS
Revision	Description	Drawn	Date	Checked

Client's Name
M Delacey & Sons

Job Title
**Goat Mill Road, Dowlais,
Merthyr Tydfil**

Drawing Title
**Planning Condition 8 & 9
Boundary Treatment**

Scale
1 : 200 @A1

Job No
1047

Drawing
110

Status
PLANNING CONDITIONS

Rev
P1

MAS
Architecture

TELEPHONE +44 (0)1252 643298

EMAIL mike.simpson23@ntlworld.com

MOBILE +44 (0)777 208 3303

