


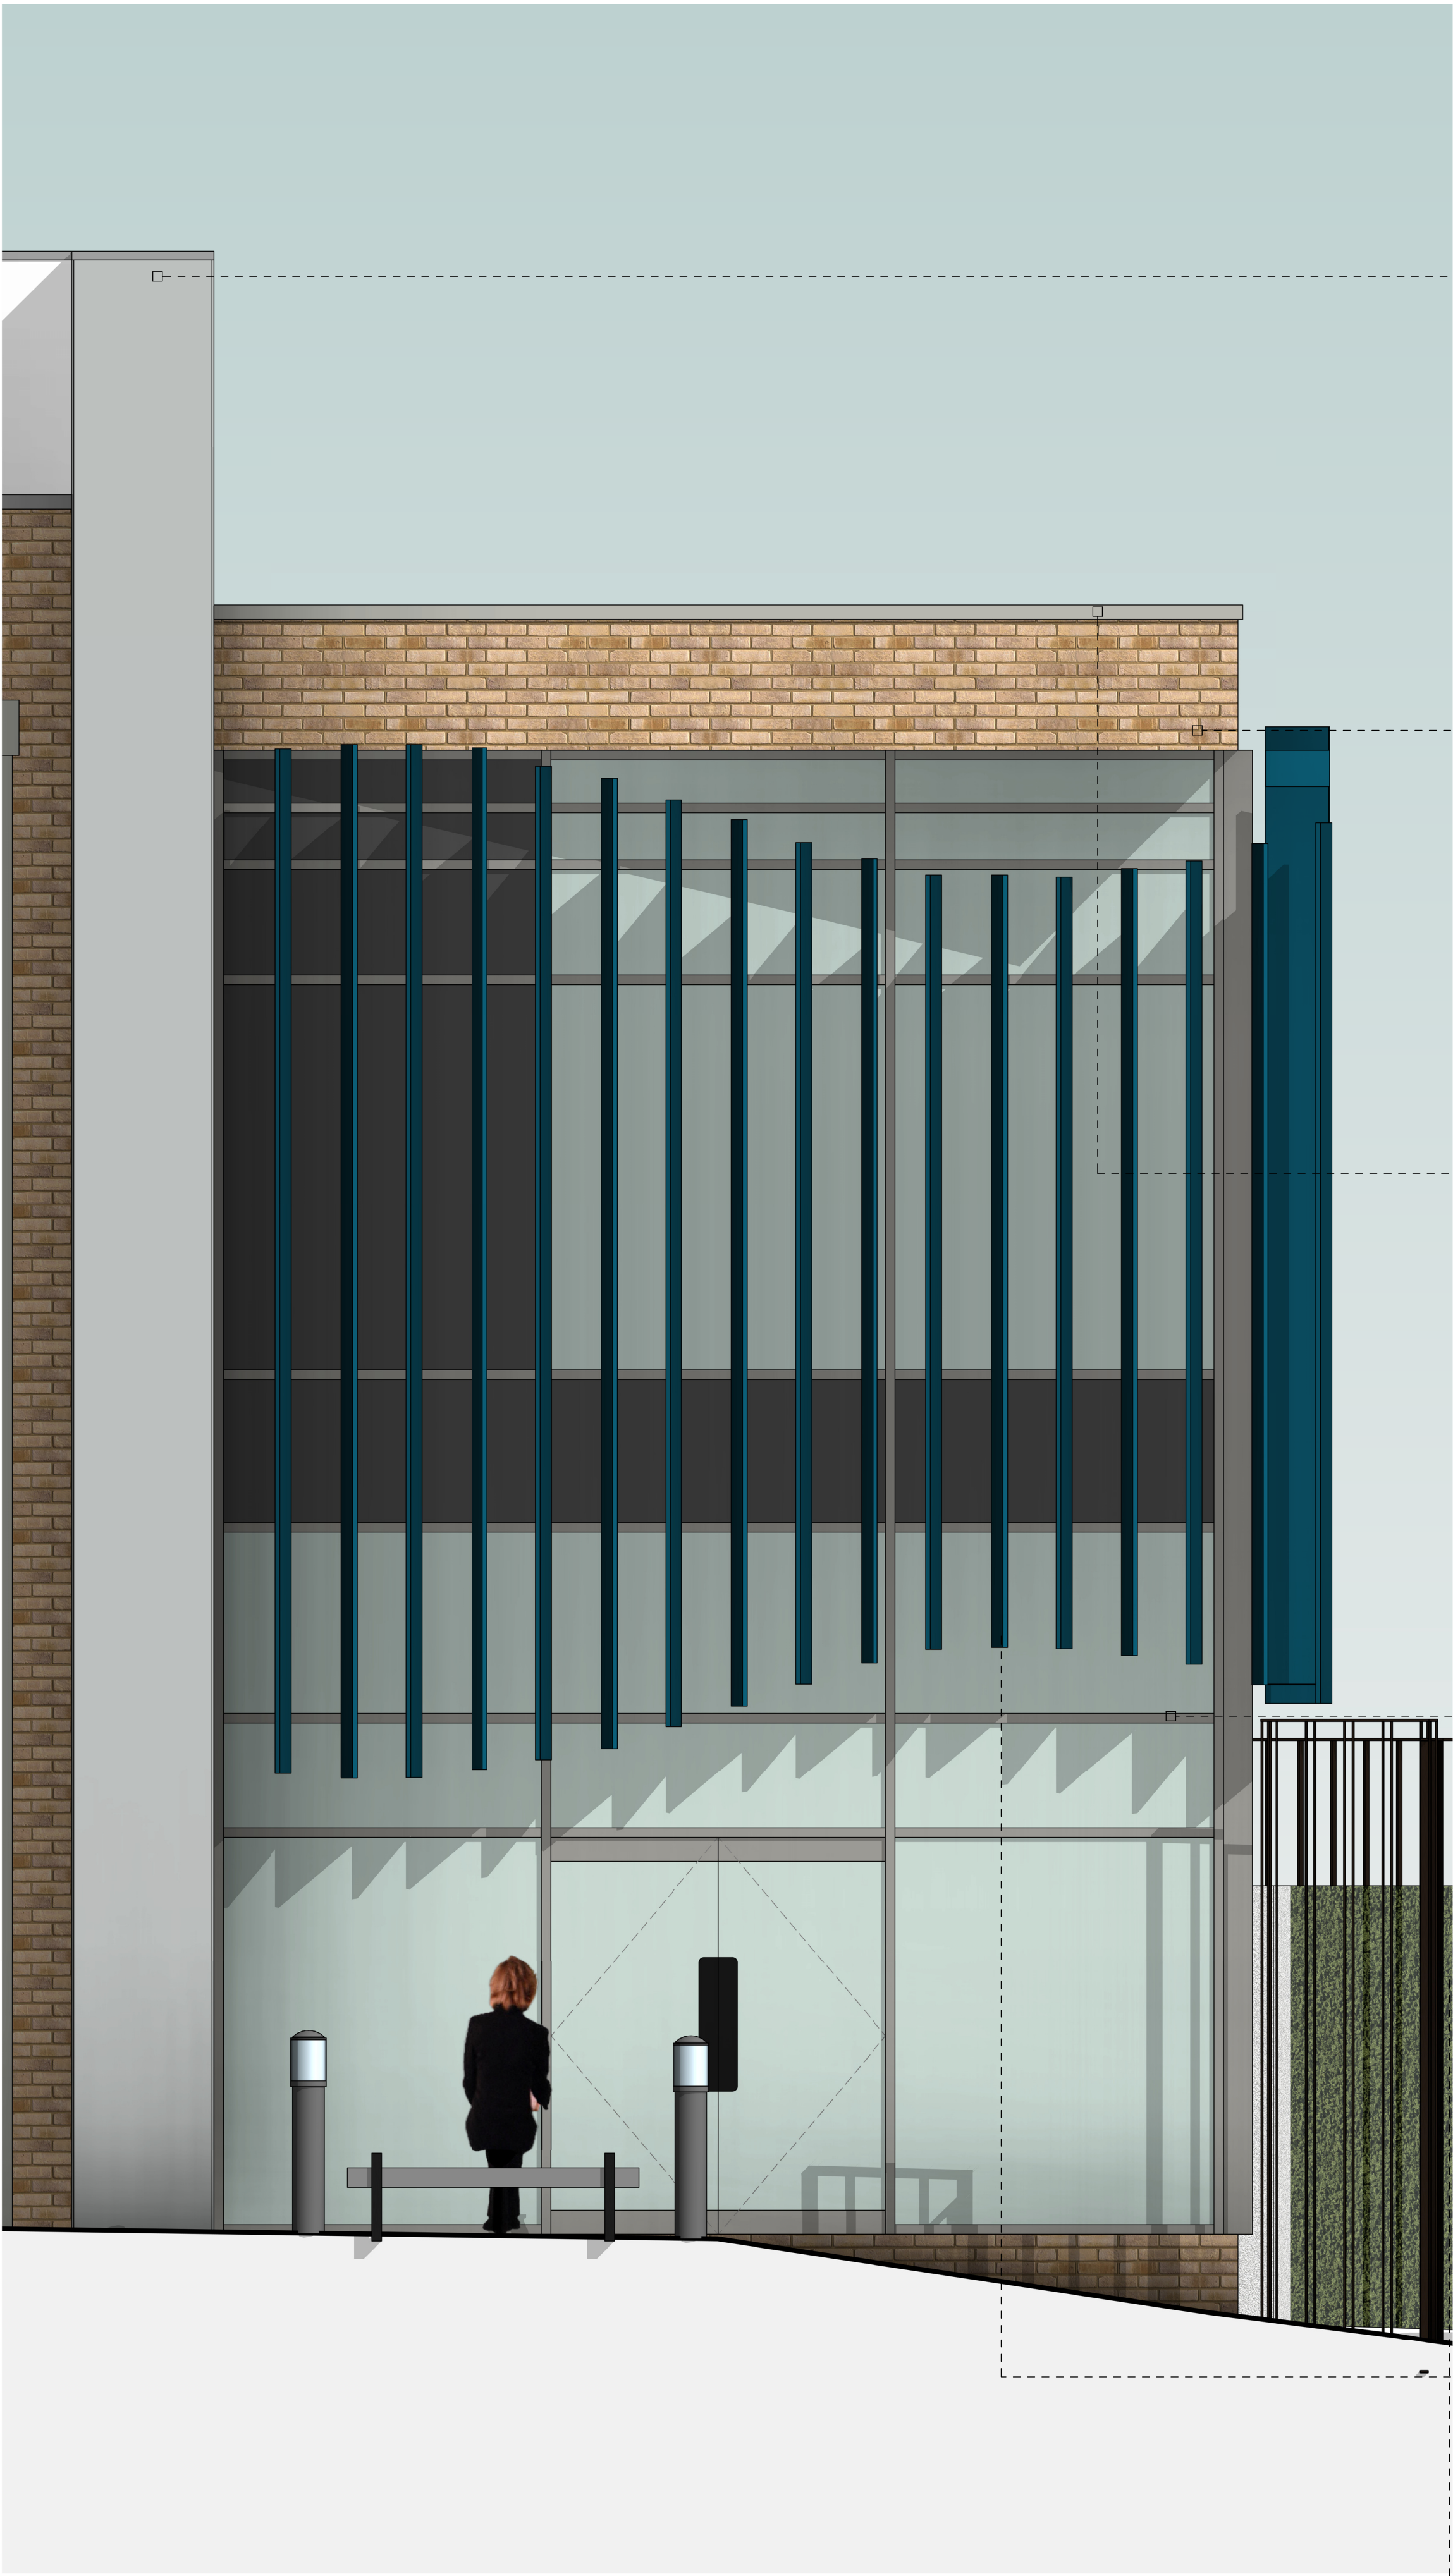


1.



TATA Steel insulated Trimapanel System finished with Colorcoat Prisma Silver Metallic (RAL 9006)

2.

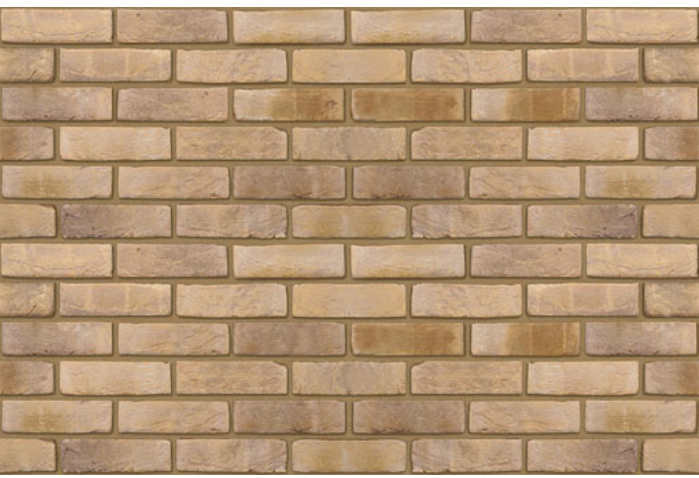

Facing brickwork (lbstock Ivanhoe Cream or similar)

3.



Roof coping, downpipes & hoppers PPC finished with Goosewing Grey (RAL 7038)

4.



Glazed screen, window & door frames finished with Colorcoat Prisma Grey Aluminium (RAL 9007)

5.



Aluminium vertical fins polyester powder coated (RAL 5002)

NOTE: Report all errors and omissions to the Architect. All dimensions to be checked on site before fabrication.

Contractors must verify all dimensions on site before setting out, commencing work, or making any shop drawings.

- All dimensions must be checked on site
- All setting out to be checked on site
- All levels must be checked on site and their datum confirmed
- This drawing must be read in conjunction with the relevant specification clauses
- This drawing must not be used for land transfer purposes

P1	Planning Condition Discharge	MAS	29/03/2020	MAS
Revision	Description	Drawn	Date	Checked

Client's Name
M Delacey & Sons

Job Title
Goat Mill Road, Dowlais,
Merthyr Tydfil

Drawing Title
Planning Condition 3 -
Office Material Bay Study

Scale
1 : 25 @A1

Job No
1047

Drawing
411

Status
PLANNING CONDITIONS

Rev
P1

MAS
Architecture

TELEPHONE +44 (0)1252 643298

EMAIL mike.simpson23@ntlworld.com

MOBILE +44 (0)777 208 3303

