


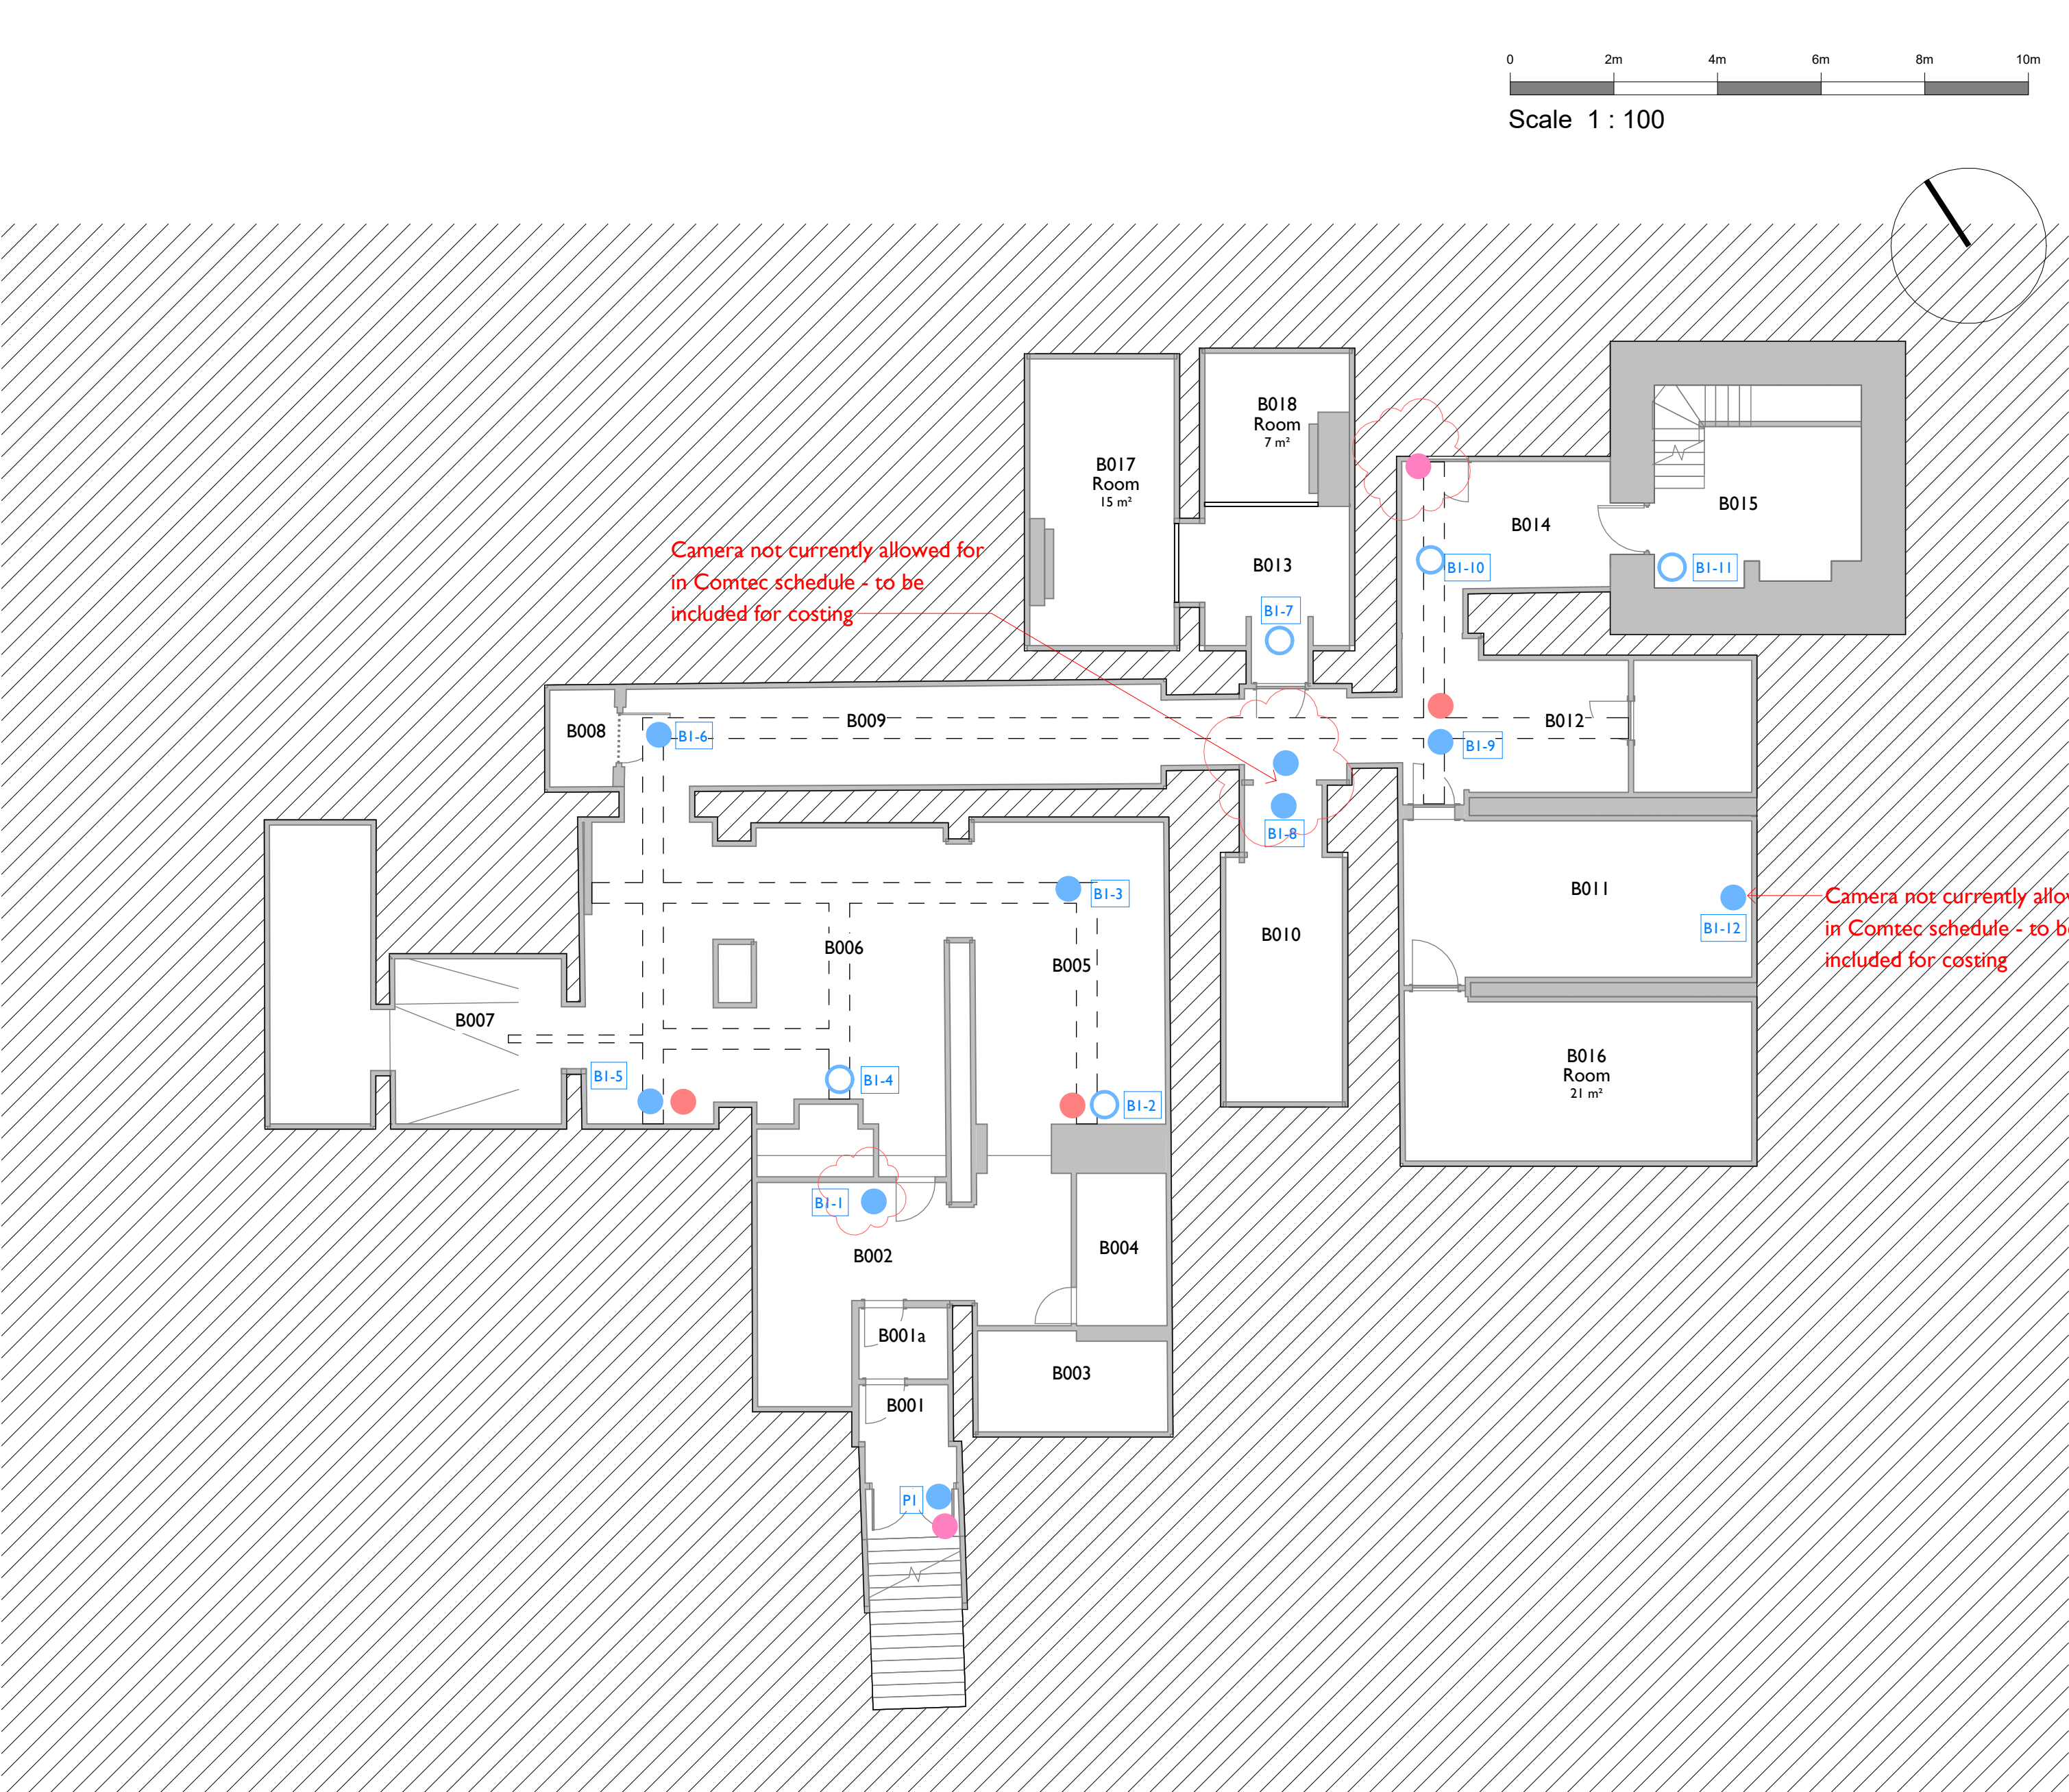

Notes:

Drawings are based on survey data and may not accurately represent what is physically present.

Do not scale from this drawing. All dimensions are to be verified on site before proceeding with the work.

All dimensions are in millimeters unless noted otherwise.

Purcell shall be notified in writing of any discrepancies.

Key Plan

not to scale

CCTV

New - to replace existing camera

CCTV

New camera and cabling

Call Point

New

Wifi Disc

New

A1

Location reference number - relates to Comtec schedule

APs and CCTV cameras all to be installed at high level. Call points to be installed on wall at accessible height.

All cabling to be renewed.

Wifi locations to be reviewed by Comtec and final locations approved by architect on site prior to installation.

Refer to Comtec info for precise locations and access statement for installation methodology. Final routes of camouflaging of micro trunking to be agreed on site with architect.

Lighting tracks in existing location (indicatively shown with dashed line) to be renewed in line with Tamlite Lighting proposals

[-]

Existing cable tray location (overhead) indicated with dashed line. Indicative only - precise location not surveyed.

P1	24/02/2026	LS	CS	Updates to LBC drawings
C1	28/11/2025			Construction Issue
REV	DATE	BY	CHK	DESCRIPTION

CLIENT

Merthyr Tydfil County Borough Council

Cyfarthfa Castle Roof Works

JOB NUMBER

241638

PURCELL

TITLE

Proposed Basement Plan - Internal Works

SIZE

A1L

SCALE

1 : 100

REV

P1

SUITABILITY/REASON FOR ISSUE

S4 - For Approval

DRAWING NUMBER

CCRW-PUR-01-01-DR-A-0199

PURCELL® IS THE REGISTERED TRADE NAME FOR PURCELL ARCHITECTURE LTD AND ALL SUBSIDIARY COMPANIES AND IS REGISTERED IN THE UNITED KINGDOM, EUROPEAN UNION, HONG KONG, CHINA AND AUSTRALIA. © PURCELL 2024. www.purcelluk.com