

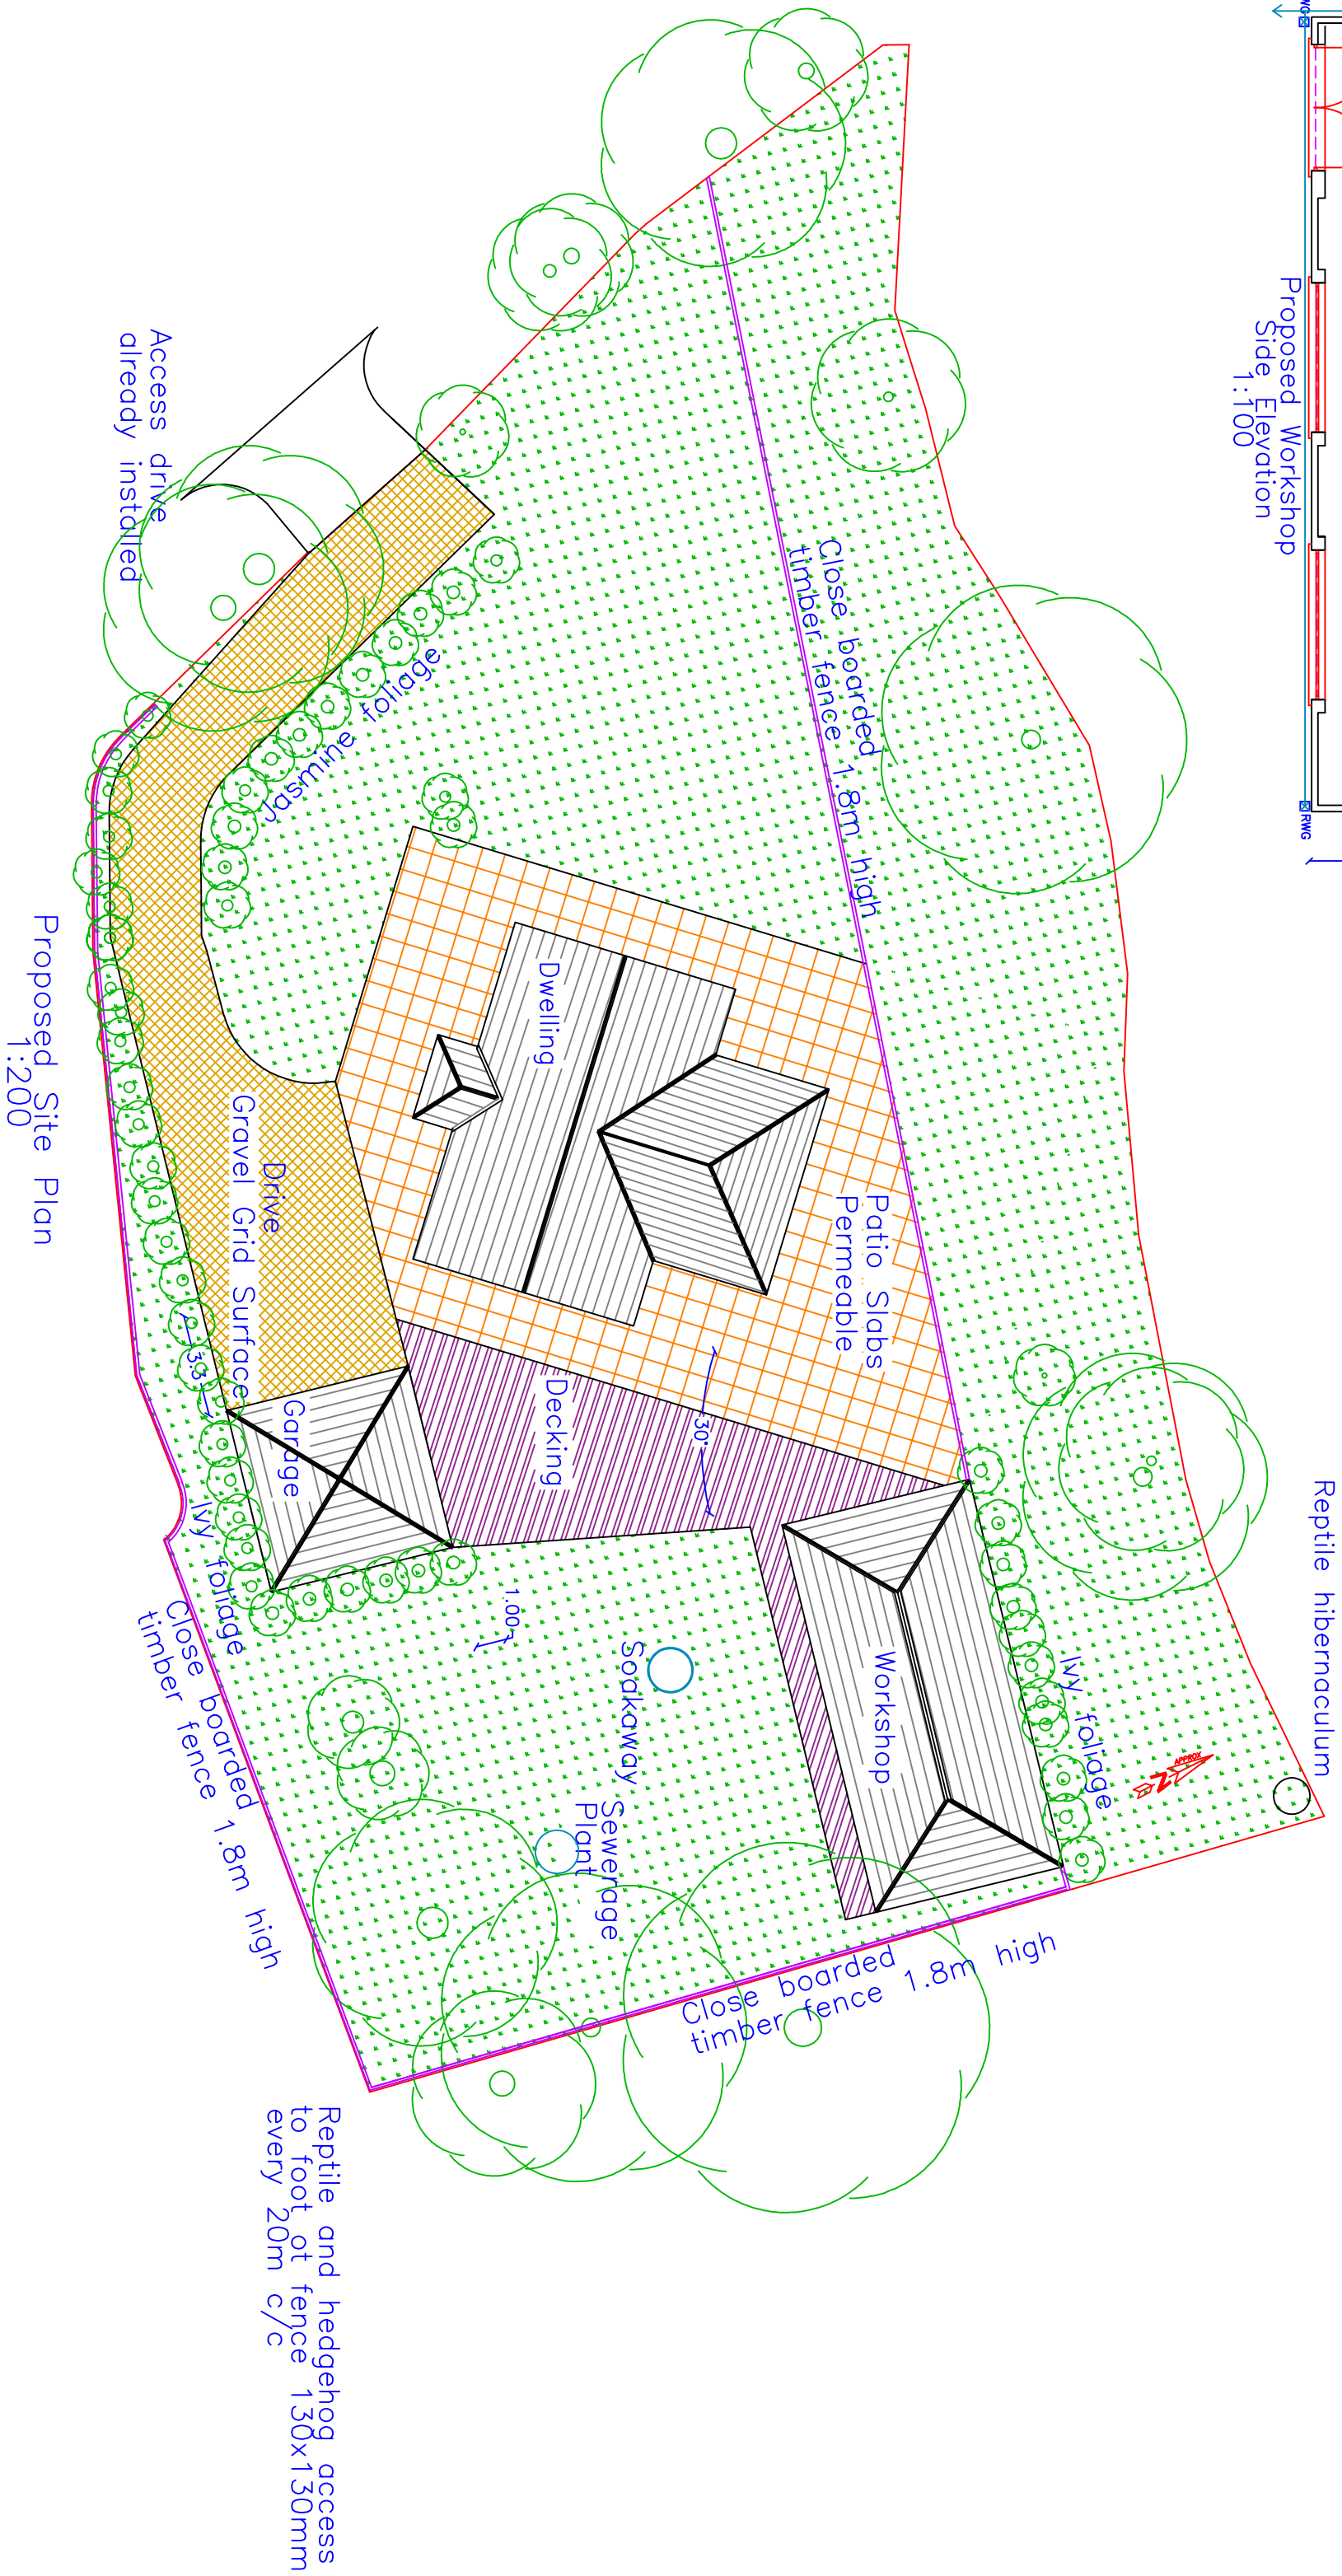
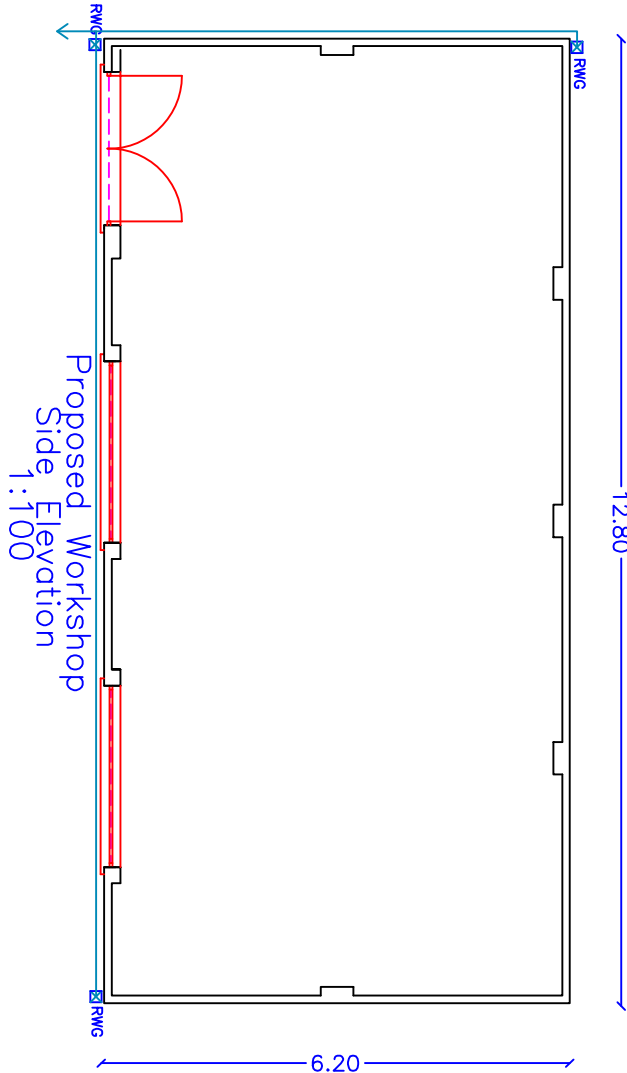
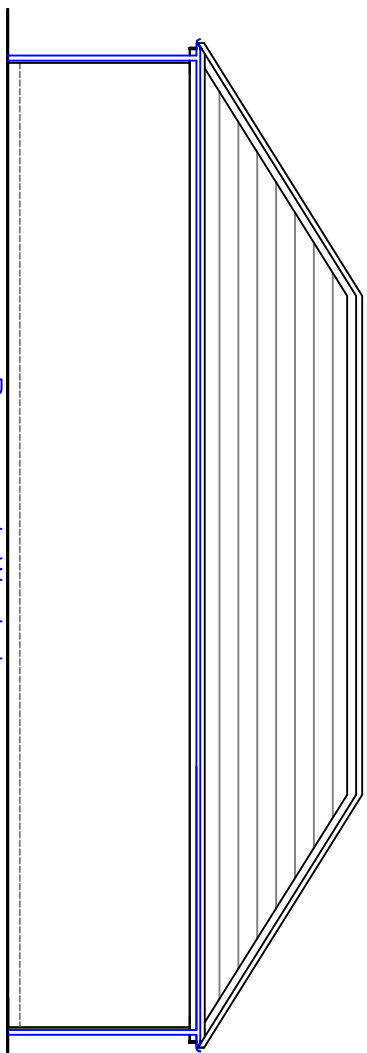
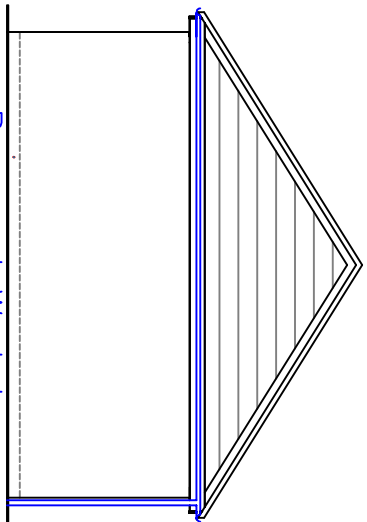
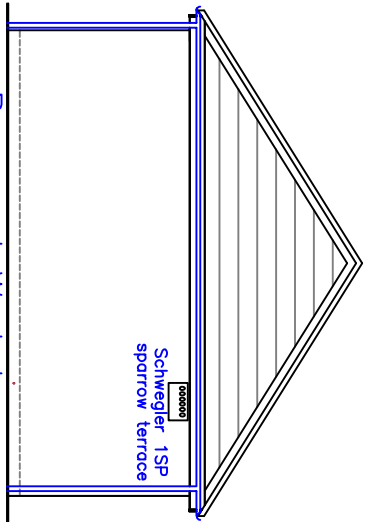
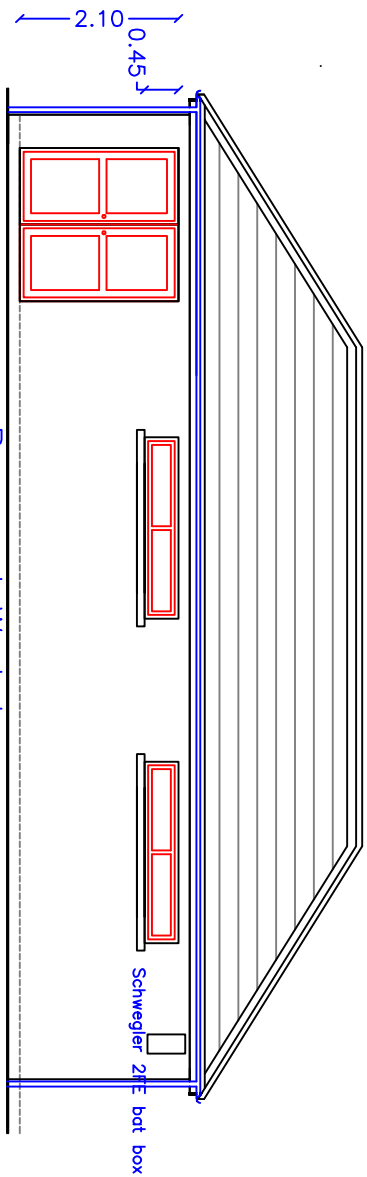


Schwegler 1SP
sparrow terrace

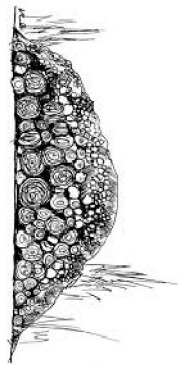

Reptile hibernaculum

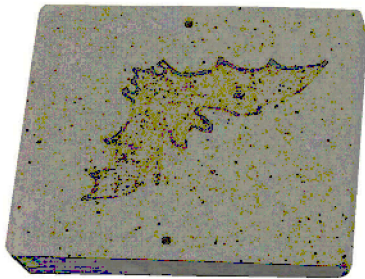

Schwegler 2FE bat box

Amendment: Dated: 01.10.19			
Re-arranged windows, doors, front lower and internal rooms & Change Barn to Workshop.			
			
Utopia Design Building Planning Application Support Paul Thomas: BSc (Hons) Tel: 01685 559230. Mob: 07908 725065 Email: utopiadashotmail.com			
Issued Only for Purpose Indicated Drawing Status: FOR PLANNING PURPOSES ONLY			
Client Mr. Ryan Williams 27, Chapel Street Abercrombie Merryllydfril, CF48 1RX			
Project Proposed New Detached Dwelling, Double Garage and Workshop at Land to the Rear of 8-15 Newton Street Abercrombie Merryllydfril, CF48 1PX			
Drawn by	Date	Scale	
PT	29.08.19	1:100 1:200	
Title		Paper	A2
Proposed Plans, Elevations		Drwg No	NEWTON 03D