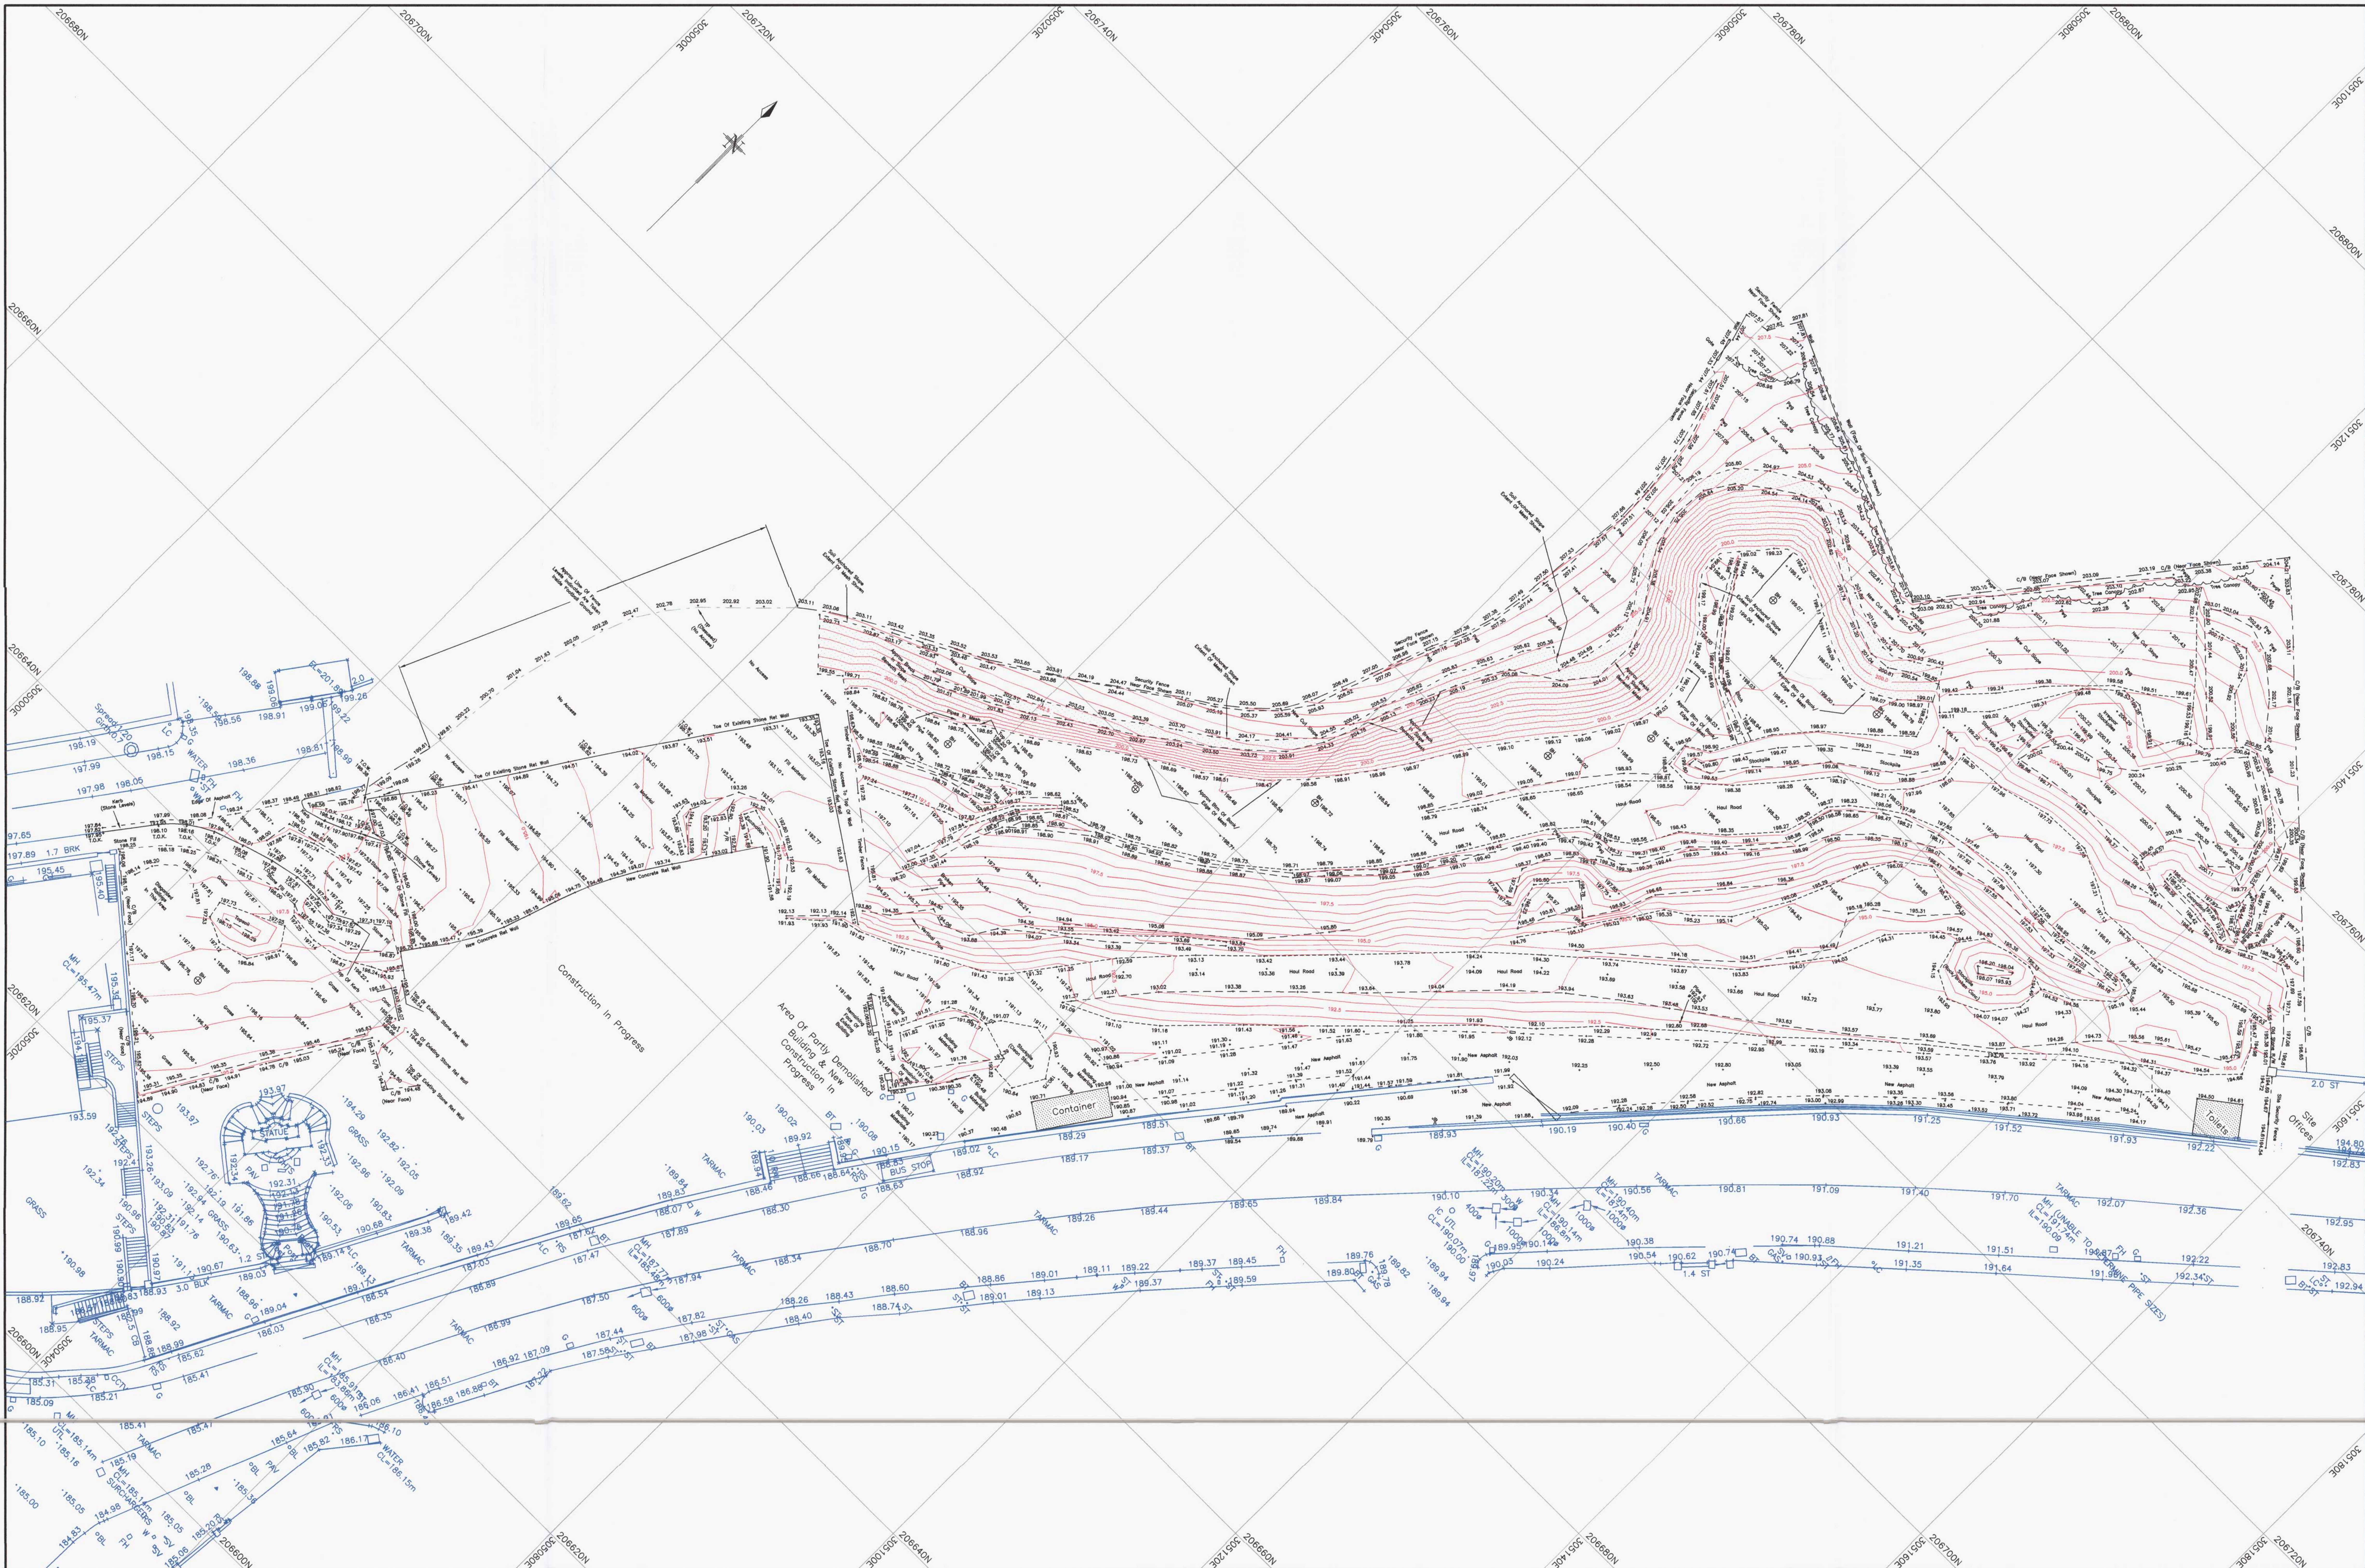


MIKE WILLIAMS SURVEYS
LAND & ENGINEERING SURVEYOR
Rainbow Business Centre
Phoenix Way
Enterprise Park
Swansea SA7 9EH
Tel: 07889 203085

© Copyright Mike Williams Surveys (2017)

LINE TYPES

Buildings
Kerbs, Walls
Fences
Top of banks
Bottom of banks
Hedges
Overhead Wires
Surface Change

ABBREVIATIONS

AV - Air Valve
B - Bollard
BB - Belisha Beacon
BH - Bore Hole
BL - Basement Level
BM - Site Bench Mark
BT - British Telecom
B/W - Barbed Wire Fence
CAM - Camera
CB - Tel. Call Box
CL - Cover Level
C/B - Closed Board Fence
C/I - Corrugated Fence
DP - Down Pipe
DK - Drop Kerb
EL - Eaves Level
EP - Electricity Pole
ER - Earthing Rod
FFL - Floor Level
FH - Fire Hydrant
FL - Flood Light
FP - Flag Pole
G - Gulley
G 1.2- Tree Girth (m)
GV - Gas Valve
IC - Inspection Cover
IL - Invert Level
I/R - Iron Railings
JB - Junction Box
KO - Kerb Outlet
LB - Letter Box
LP - Lamp Post
Mkr - Utility Marker
MP - Mile Post
OSBM- Ordnance Survey Bench Mark
P - Post
PS - Paving
P/R - Post/Rail Fence
P/W - Post/Wire Fence
RE - Rodding Eye
RL - Ridge Level
RS - Road Sign
R/W - Retaining Wall
SAP - Sapling
SC - Stop Cock
SL - Step Level
SP - Sign Post
SV - Stop Valve
TAC - Tactile Paving
TH - Trial Hole
T.O.W- Top of Wall
TP - Telegraph Pole
TS - Traffic Signal
TV - Cable Television
UTL - Unable To Lift
VP - Vent Pipe
WL - Water Level
WM - Water Meter
△ - Survey Station
ø - Pipe Diameter(m)

NOTES

1. Existing Site grid used.
2. North arrow indicates Site Grid North.
3. All levels relate to Existing Site Datum.
4. Contour interval 0.50m
5. Original HLN Survey Background Shown Thus:-

CLIENT

Hale Construction Ltd
Unit 2
Milland Road Industrial Estate
Neath
SA11 1NJ

SHEET DIAGRAM

One Sheet Only

SCALE:	1:250 at A1
JOB No.	J1622
DRAWING No.	J1622/250A1/1.1
DRAWN:	RSL
CHECKED:	MW
APPROVED:	MW
DATE	MAY 2017

FORMER LABOUR EXCHANGE, MERTHYR.

Topographic Survey