


SECTION 4-4' (ZONE B) - IDEALISED

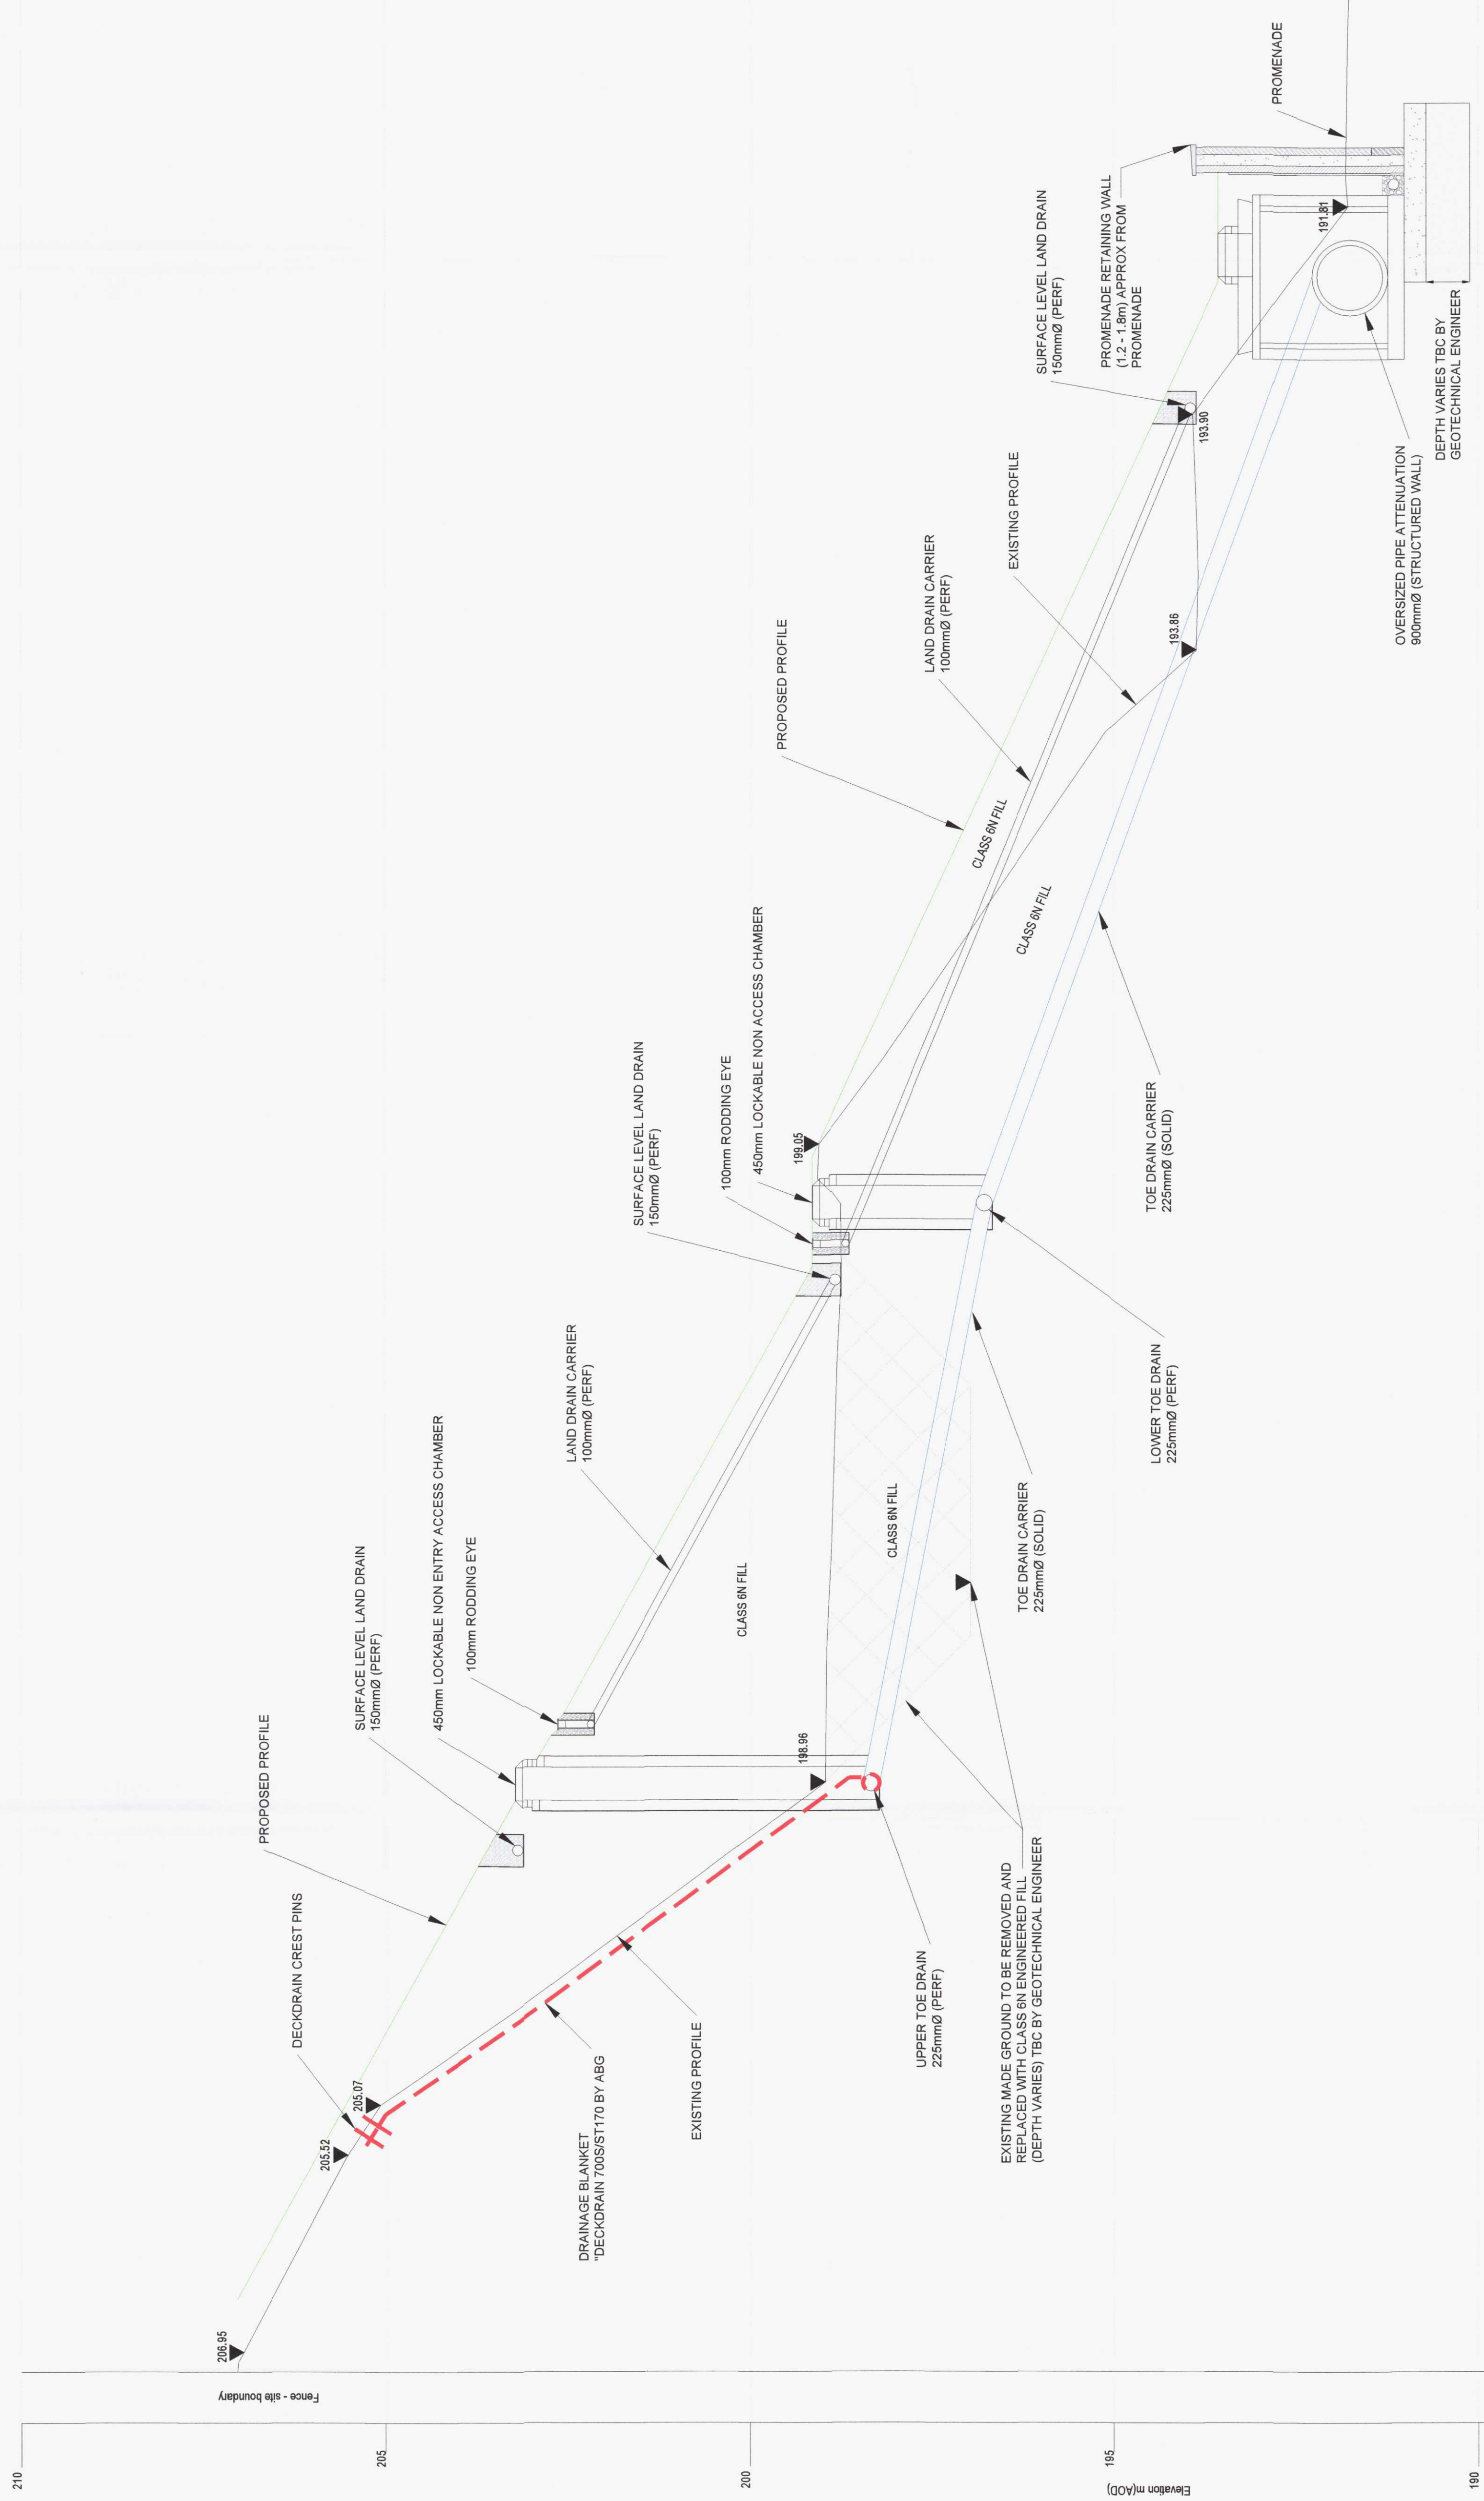

KEY

—	PROPOSED GROUND LEVEL
—	EXISTING GROUND LEVEL
- - -	DECKDRAIN 700S/ST170 BY APG OR SIMILAR APPROVED

General Drainage Notes:
 1. All levels are to OS datum.
 2. All sewers to be laid soffit to soffit unless otherwise shown.
 3. Cross section does not include benching details.
 4. Cross section does not include temporary works detail TBC by contractor.
 5. Cross section shown is idealised to show drainage strategy intent.

REVISIONS		SP	CD	R8
01	12/12/18	First Issue.		

Review	Date	Description	By	Cld	App
		 Hydrock	FIRST FLOOR, CASTLEBRIDGE 5 CASTLEBRIDGE 5-18 COVERIDGE ROAD EAST CARDIFF CF11 9AB		
			t: 44 (0) 1920 023665 e: cardiff@hydrock.com		

CLIENT
HALE CONSTRUCTION LIMITED

PROJECT CROSS REINSTATEMENT AT FORMER LABOUR EXCHANGE SITE PENYDARREN ROAD, MERTHYR TYDFIL	TITLE CROSS SECTION 4-4' DRAINAGE DETAIL (ZONE B) - IDEALISED	
	HYDROCK PROJECT NO. C-07197	SCALE @ 1" 1 : 50 V & H
	STATUS DESCRIPTION FOR APPROVAL	
	REVISION S2	
	P01	

Notes:
All dimensions are to be checked on site before the commencement of works. Any discrepancies are to be reported to the Architect & Engineer for verification. Figured dimensions only are to be taken from this drawing. This drawing is to be read in conjunction with all relevant Engineers' and Service Engineers' drawings and specifications. This drawing is copyright.