


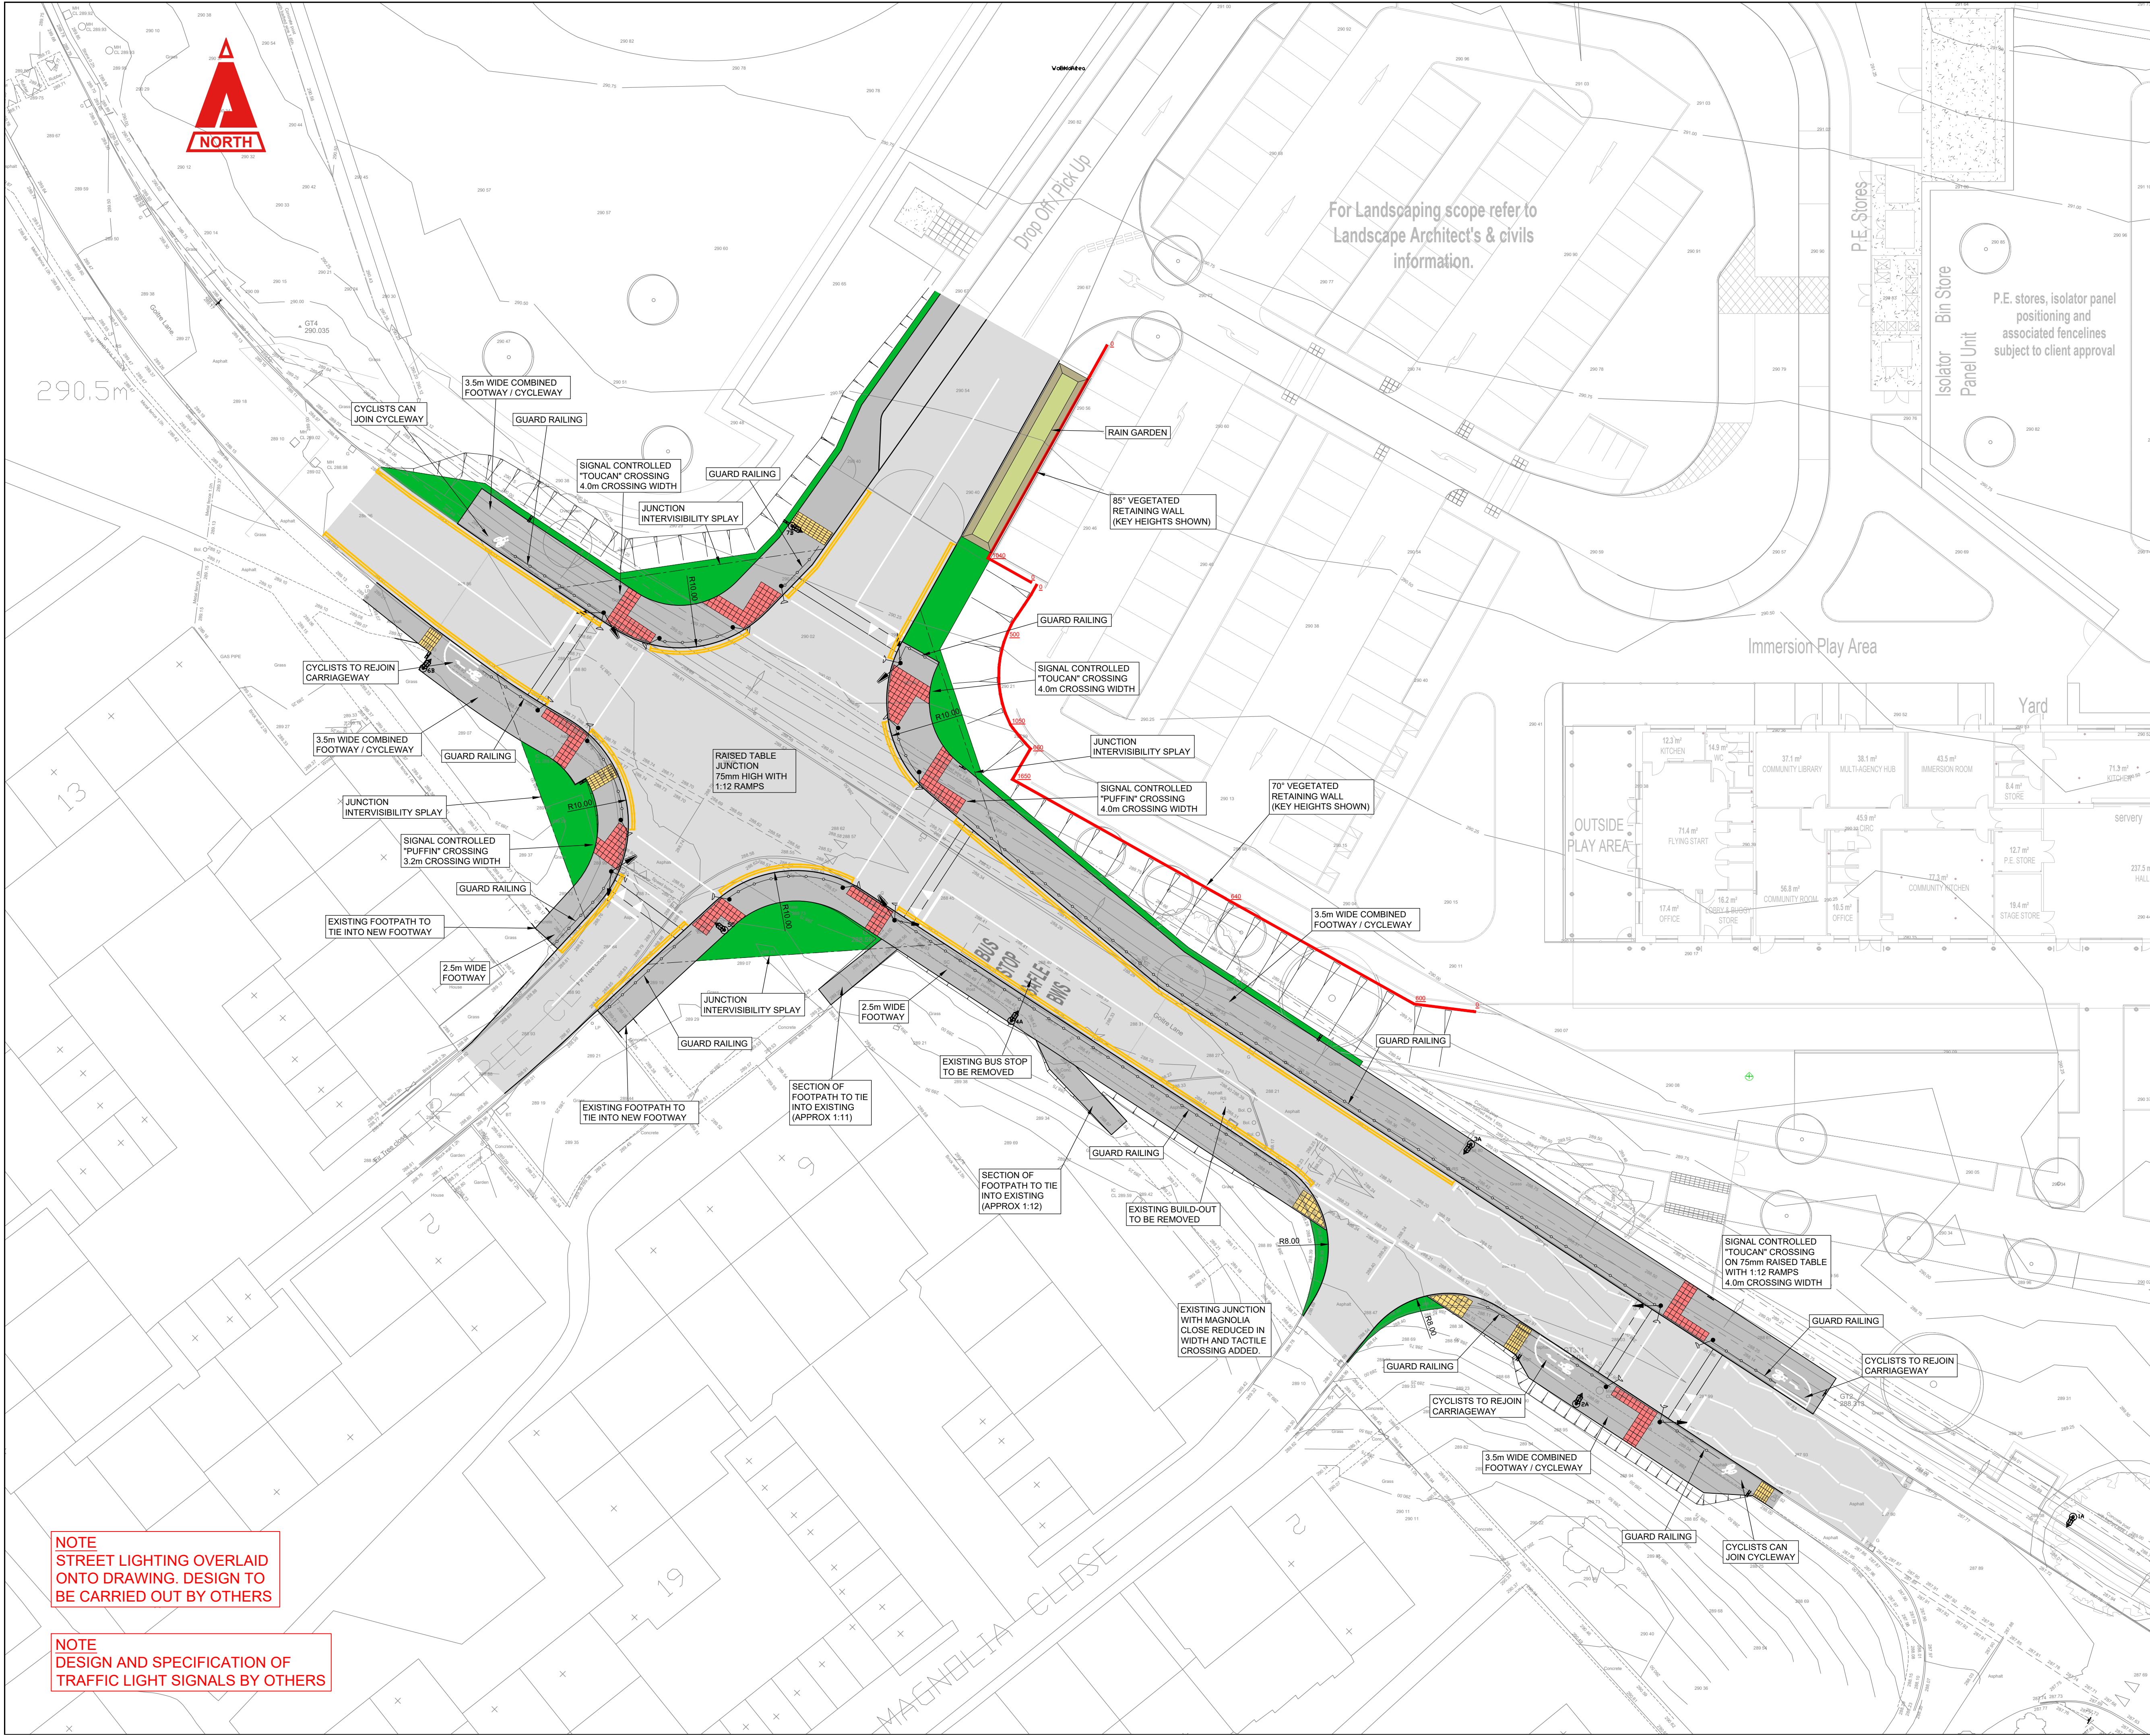

NOTE  
STREET LIGHTING OVERLAID  
ONTO DRAWING. DESIGN TO  
BE CARRIED OUT BY OTHERS

NOTE  
DESIGN AND SPECIFICATION OF  
TRAFFIC LIGHT SIGNALS BY OTHERS

For Landscaping scope refer to  
Landscape Architect's & civils  
information.

THIS DRAWING IS COPYRIGHT © CAMBRIA CONSULTING LTD.  
DO NOT SCALE FROM THIS DRAWING.

CONTRACTORS MUST CHECK ALL DIMENSIONS ON SITE.  
ONLY FIGURED DIMENSIONS ARE TO BE WORKED FROM.  
DISCREPANCIES MUST BE REPORTED IMMEDIATELY TO  
CAMBRIA CONSULTING LIMITED BEFORE PROCEEDING.

THE CONTRACTOR IS TO REFER TO THE SPECIFICATION,  
FULL SCHEDULE OF RESIDUAL RISKS IN THE CONTRACT  
DOCUMENTATION AND ALSO TO INFORMATION FROM OTHER  
DESIGNERS, IN PARTICULAR THE M&E CONSULTANT  
REGARDING EXISTING LIVE SERVICES.

 THIS SYMBOL IS USED TO HIGHLIGHT INSTANCES  
OF RISK WITHIN THE CONSTRUCTION PROCESS.  
ALWAYS CHECK FOR LATER REVISIONS OF THIS DRAWING.

- TRAFFIC SIGNALS**
- PRIMARY SIGNAL
  - SECONDARY SIGNAL
- STREET LIGHTING**
- STREET LIGHTING COLUMN

|      |                                                                               |     |     |          |
|------|-------------------------------------------------------------------------------|-----|-----|----------|
| C03  | MINOR HATCHING & STREET LIGHTING<br>DISPLAY AMENDMENTS                        | JW  | RJ  | RJ       |
|      |                                                                               |     |     | 14/01/26 |
| C02  | CENTREGREAT STREET LIGHTING<br>COLUMNS OVERLAID                               | RJ  | RJ  | RJ       |
|      |                                                                               |     |     | 24/10/25 |
| C01  | ISSUED FOR CONSTRUCTION                                                       | GVT | RJ  | RJ       |
|      |                                                                               |     |     | 12/09/25 |
| P02  | ROAD MARKINGS ADDED FOR EXITING<br>AND ENTERING SHARED CYCLEWAY /<br>FOOTWAY. | GVT | RJ  | RJ       |
|      |                                                                               |     |     | 24/07/25 |
| P01  | ISSUED FOR APPROVAL                                                           | GVT | RJ  | RJ       |
|      |                                                                               |     |     | 26/06/25 |
| Rev. | Description                                                                   | By  | Chk | App      |

Client:

**MORGAN  
SINDALL**

Project:

**GOETRE PRIMARY SCHOOL  
CC2538**

Drawing Title:

**OFFSITE HIGHWAY WORKS  
SIGNALISED JUNCTION  
GENERAL ARRANGEMENT**

Drawing No.

**26CB01 CAM 50 XX D C 0730**

| Project | Originator | Vol. | Level | Type | Role | Number |
|---------|------------|------|-------|------|------|--------|
|---------|------------|------|-------|------|------|--------|

|         |                 |            |       |      |     |
|---------|-----------------|------------|-------|------|-----|
| Status: | A5 CONSTRUCTION | Scale @A1: | 1:250 | Rev. | C03 |
|---------|-----------------|------------|-------|------|-----|

**CAMBRIA**  
Constructive Thinking

Civil & Structural Engineers  
Cambria House  
16 Plas St. Pol de Leon  
Penarth Marina  
Cardiff, CF64 1TR

T 029 2009 3333  
E admin@cambria.co.uk  
W www.cambria.co.uk  
@cambriauk  
uk.linkedin.com/in/cambriauk