

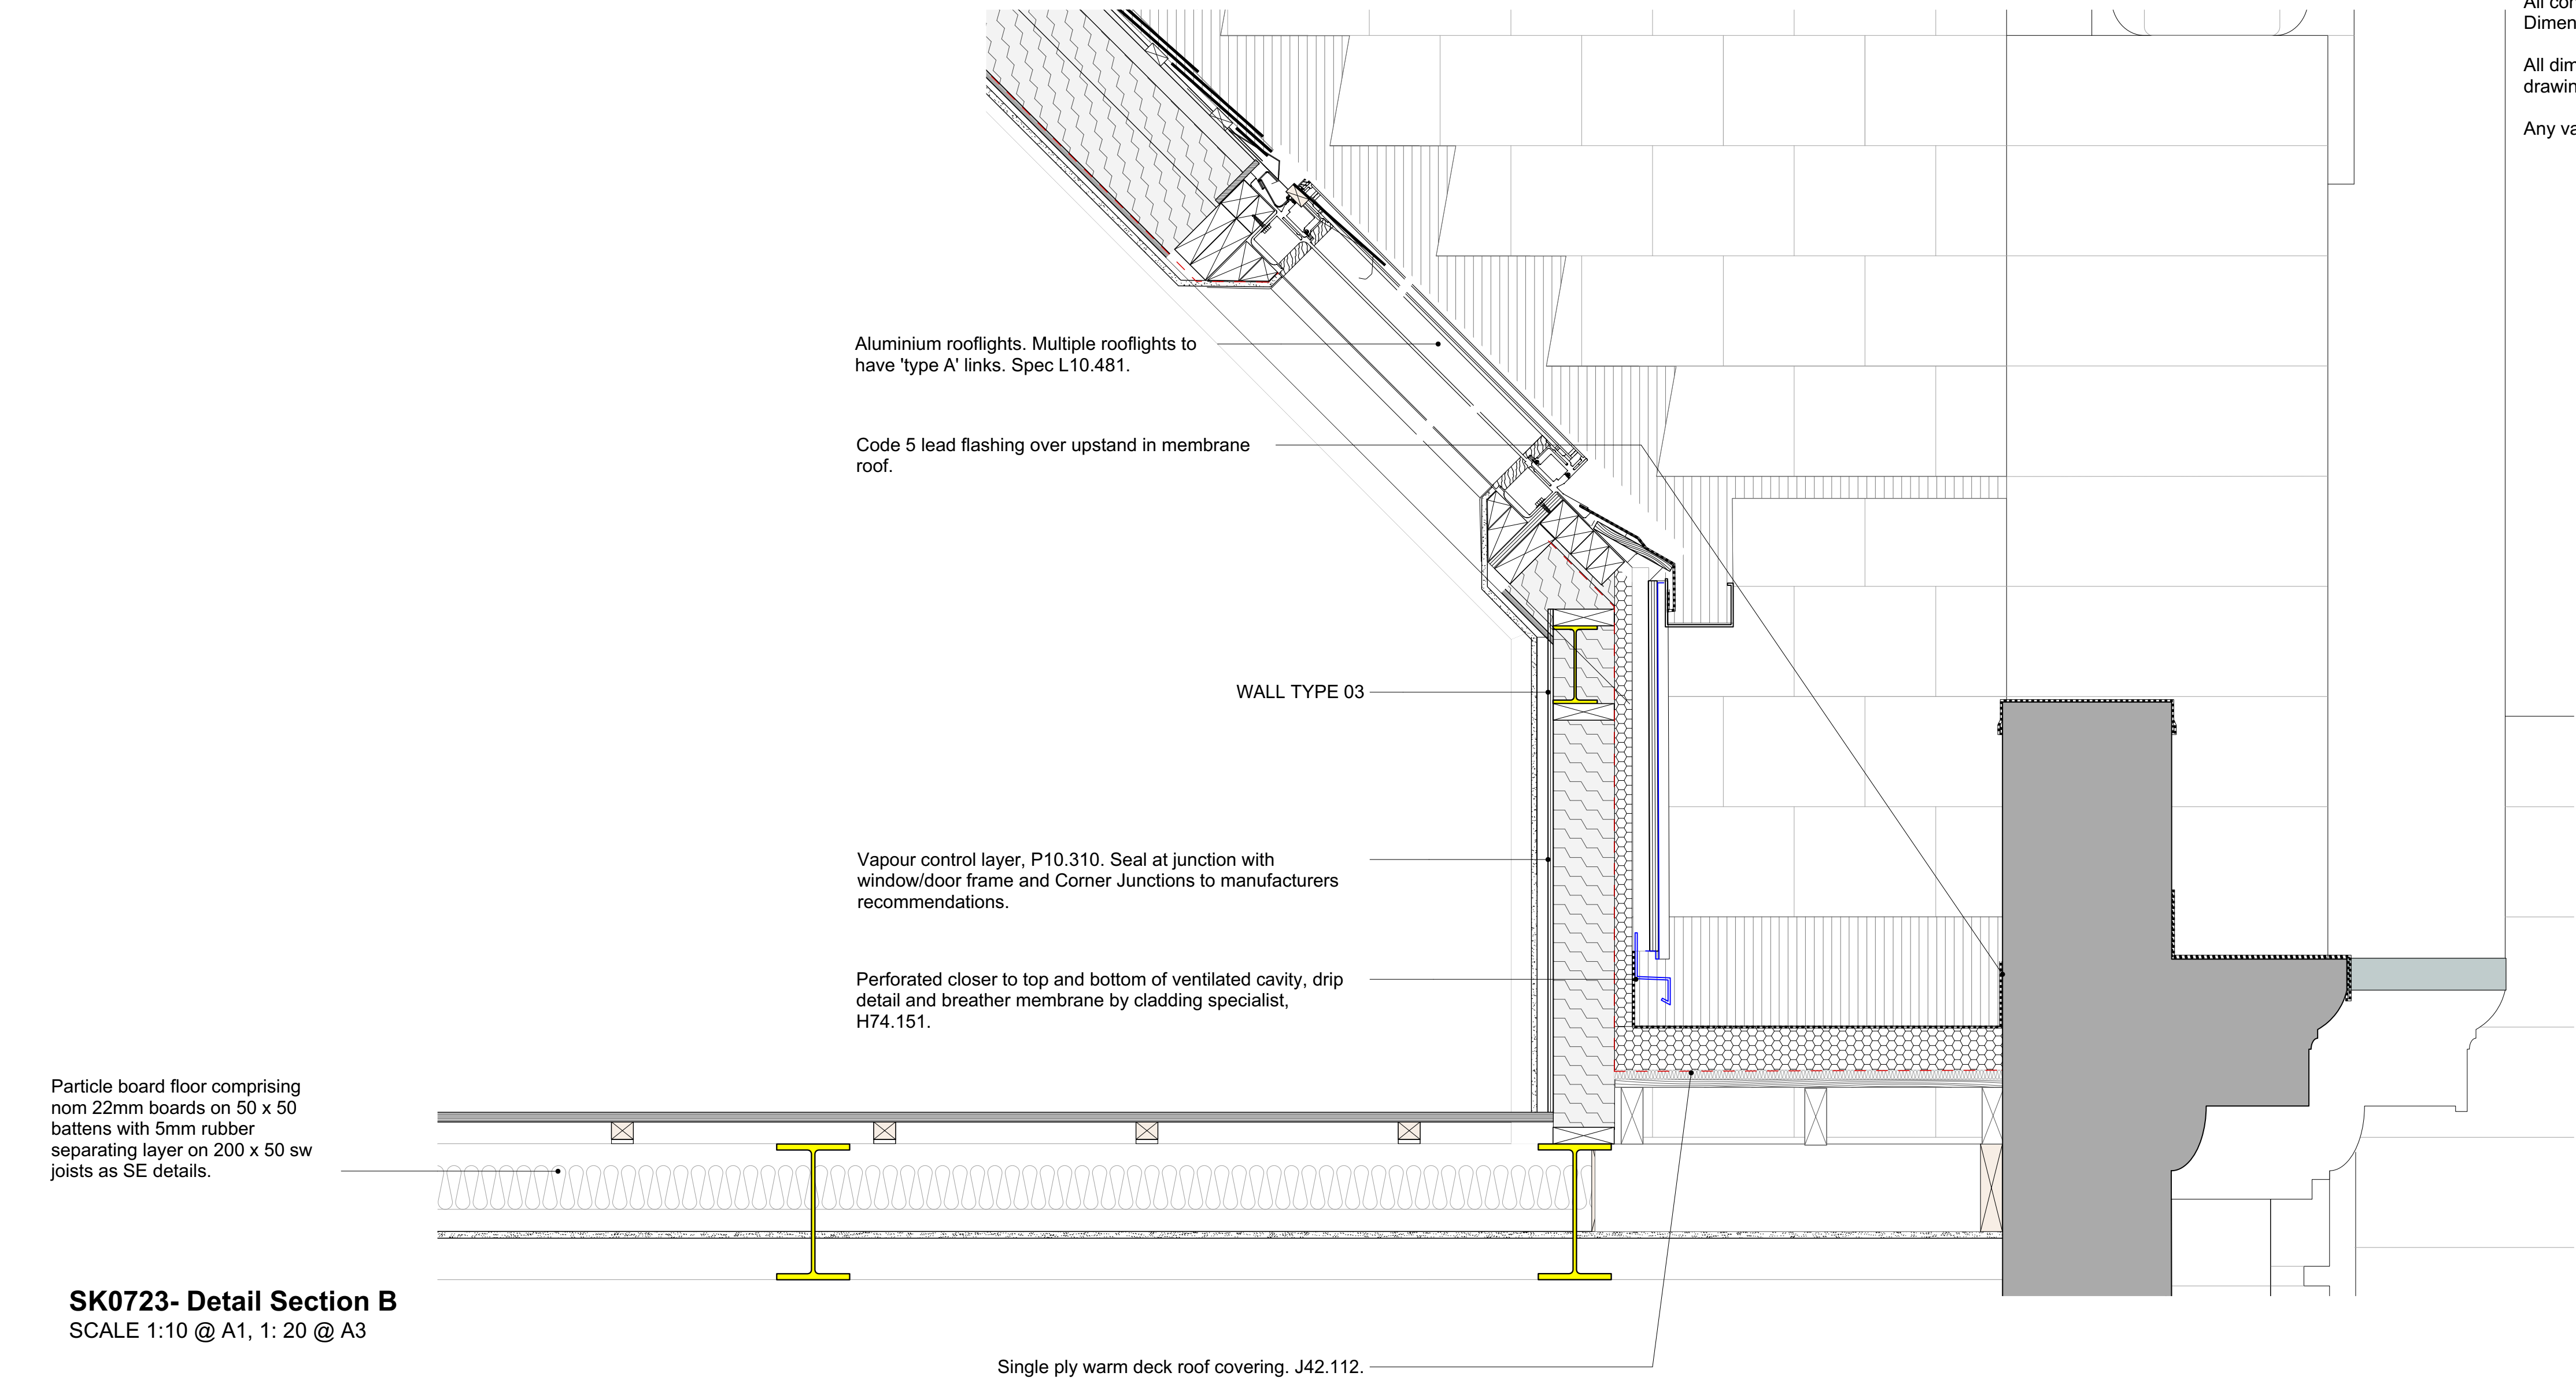


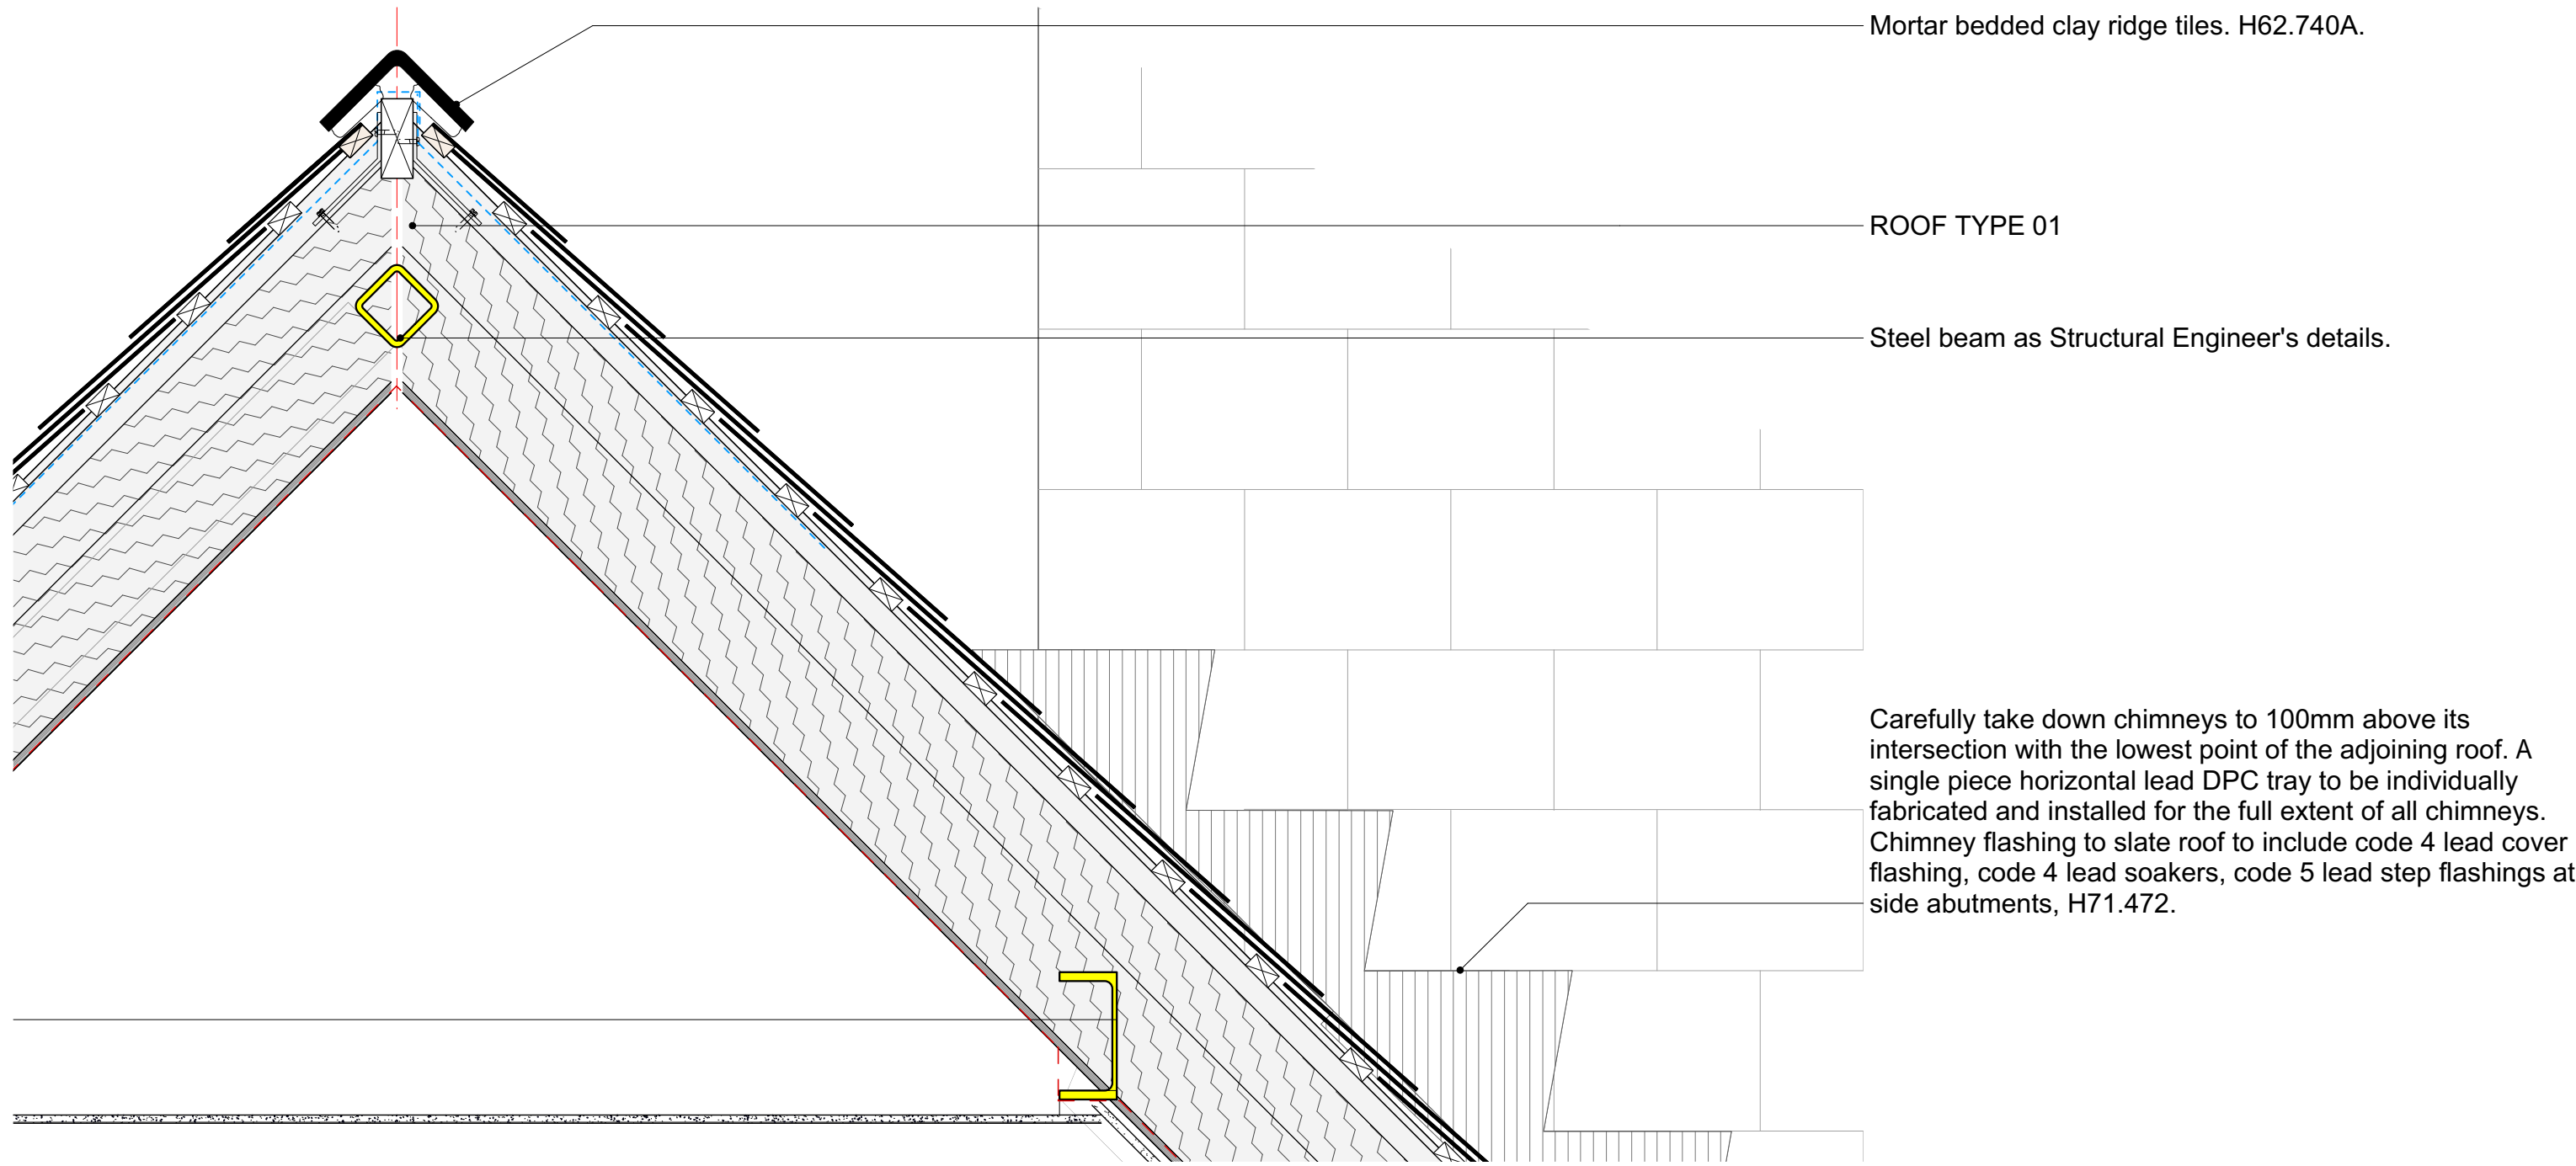

SK0723- Detail Section B
SCALE 1:10 @ A1, 1: 20 @ A3

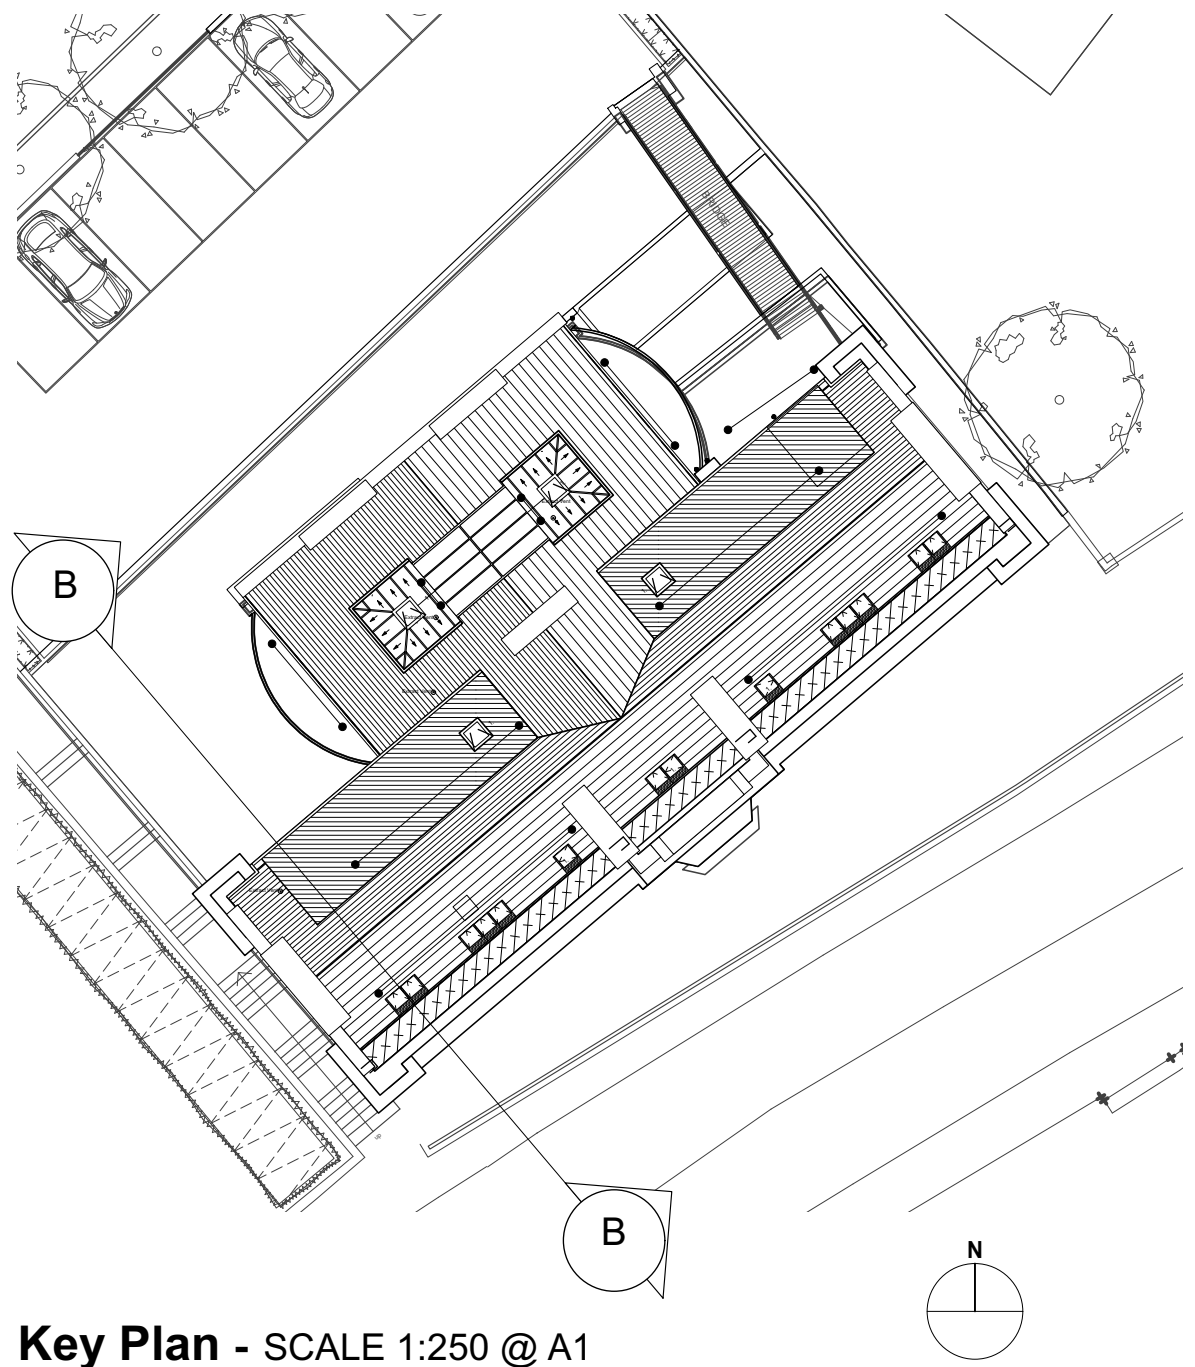

Notes:

Responsibility is not accepted for errors made by others scaling from this drawing.

All construction information should be taken from figured dimensions only. Dimensions are in millimetres unless otherwise stated.

All dimensions and conditions are to be checked on site prior to preparing drawings or commencing any work.

Any variations or supplementary drawings are to be approved by The Architect.

A 16/09/2016 Roof light and notes added. DC

DRAWING NO.	REV.
3510_GA_602	A

DAVIES
SUTTON
ARCHITECTS

Detail Sections Through Dormer 02
YMCA, Merthyr Tydfil

Merthyr Tydfil CBC