




George and Co.


Pontmorlais W,
Merthyr Tydfil
CF47 8UT

686.03A	Elevations		
planning	1:50@A1	Mar 22	CG
1st Floor Woodfired Studios 62 High St Merthyr Tydfil CF37 8DE 07830328652 hello@georgeandco.studio www.georgeandco.studio			
DO NOT SCALE THIS DRAWING		©George and Co.	

A. Amended plans for ecology purposes - 10.12.24

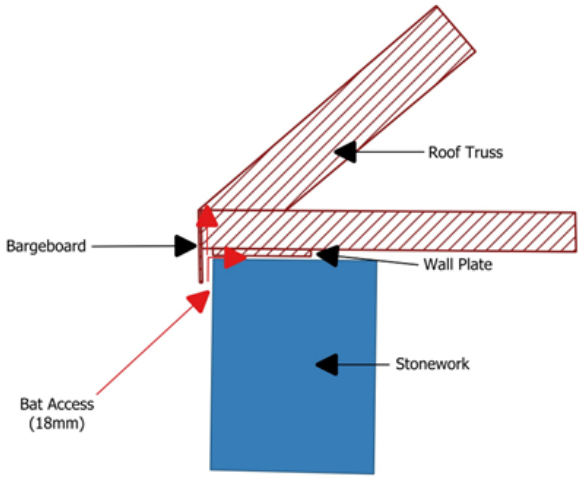


New roof to have BS747
Type 1F Bitumen Roofing
Felt

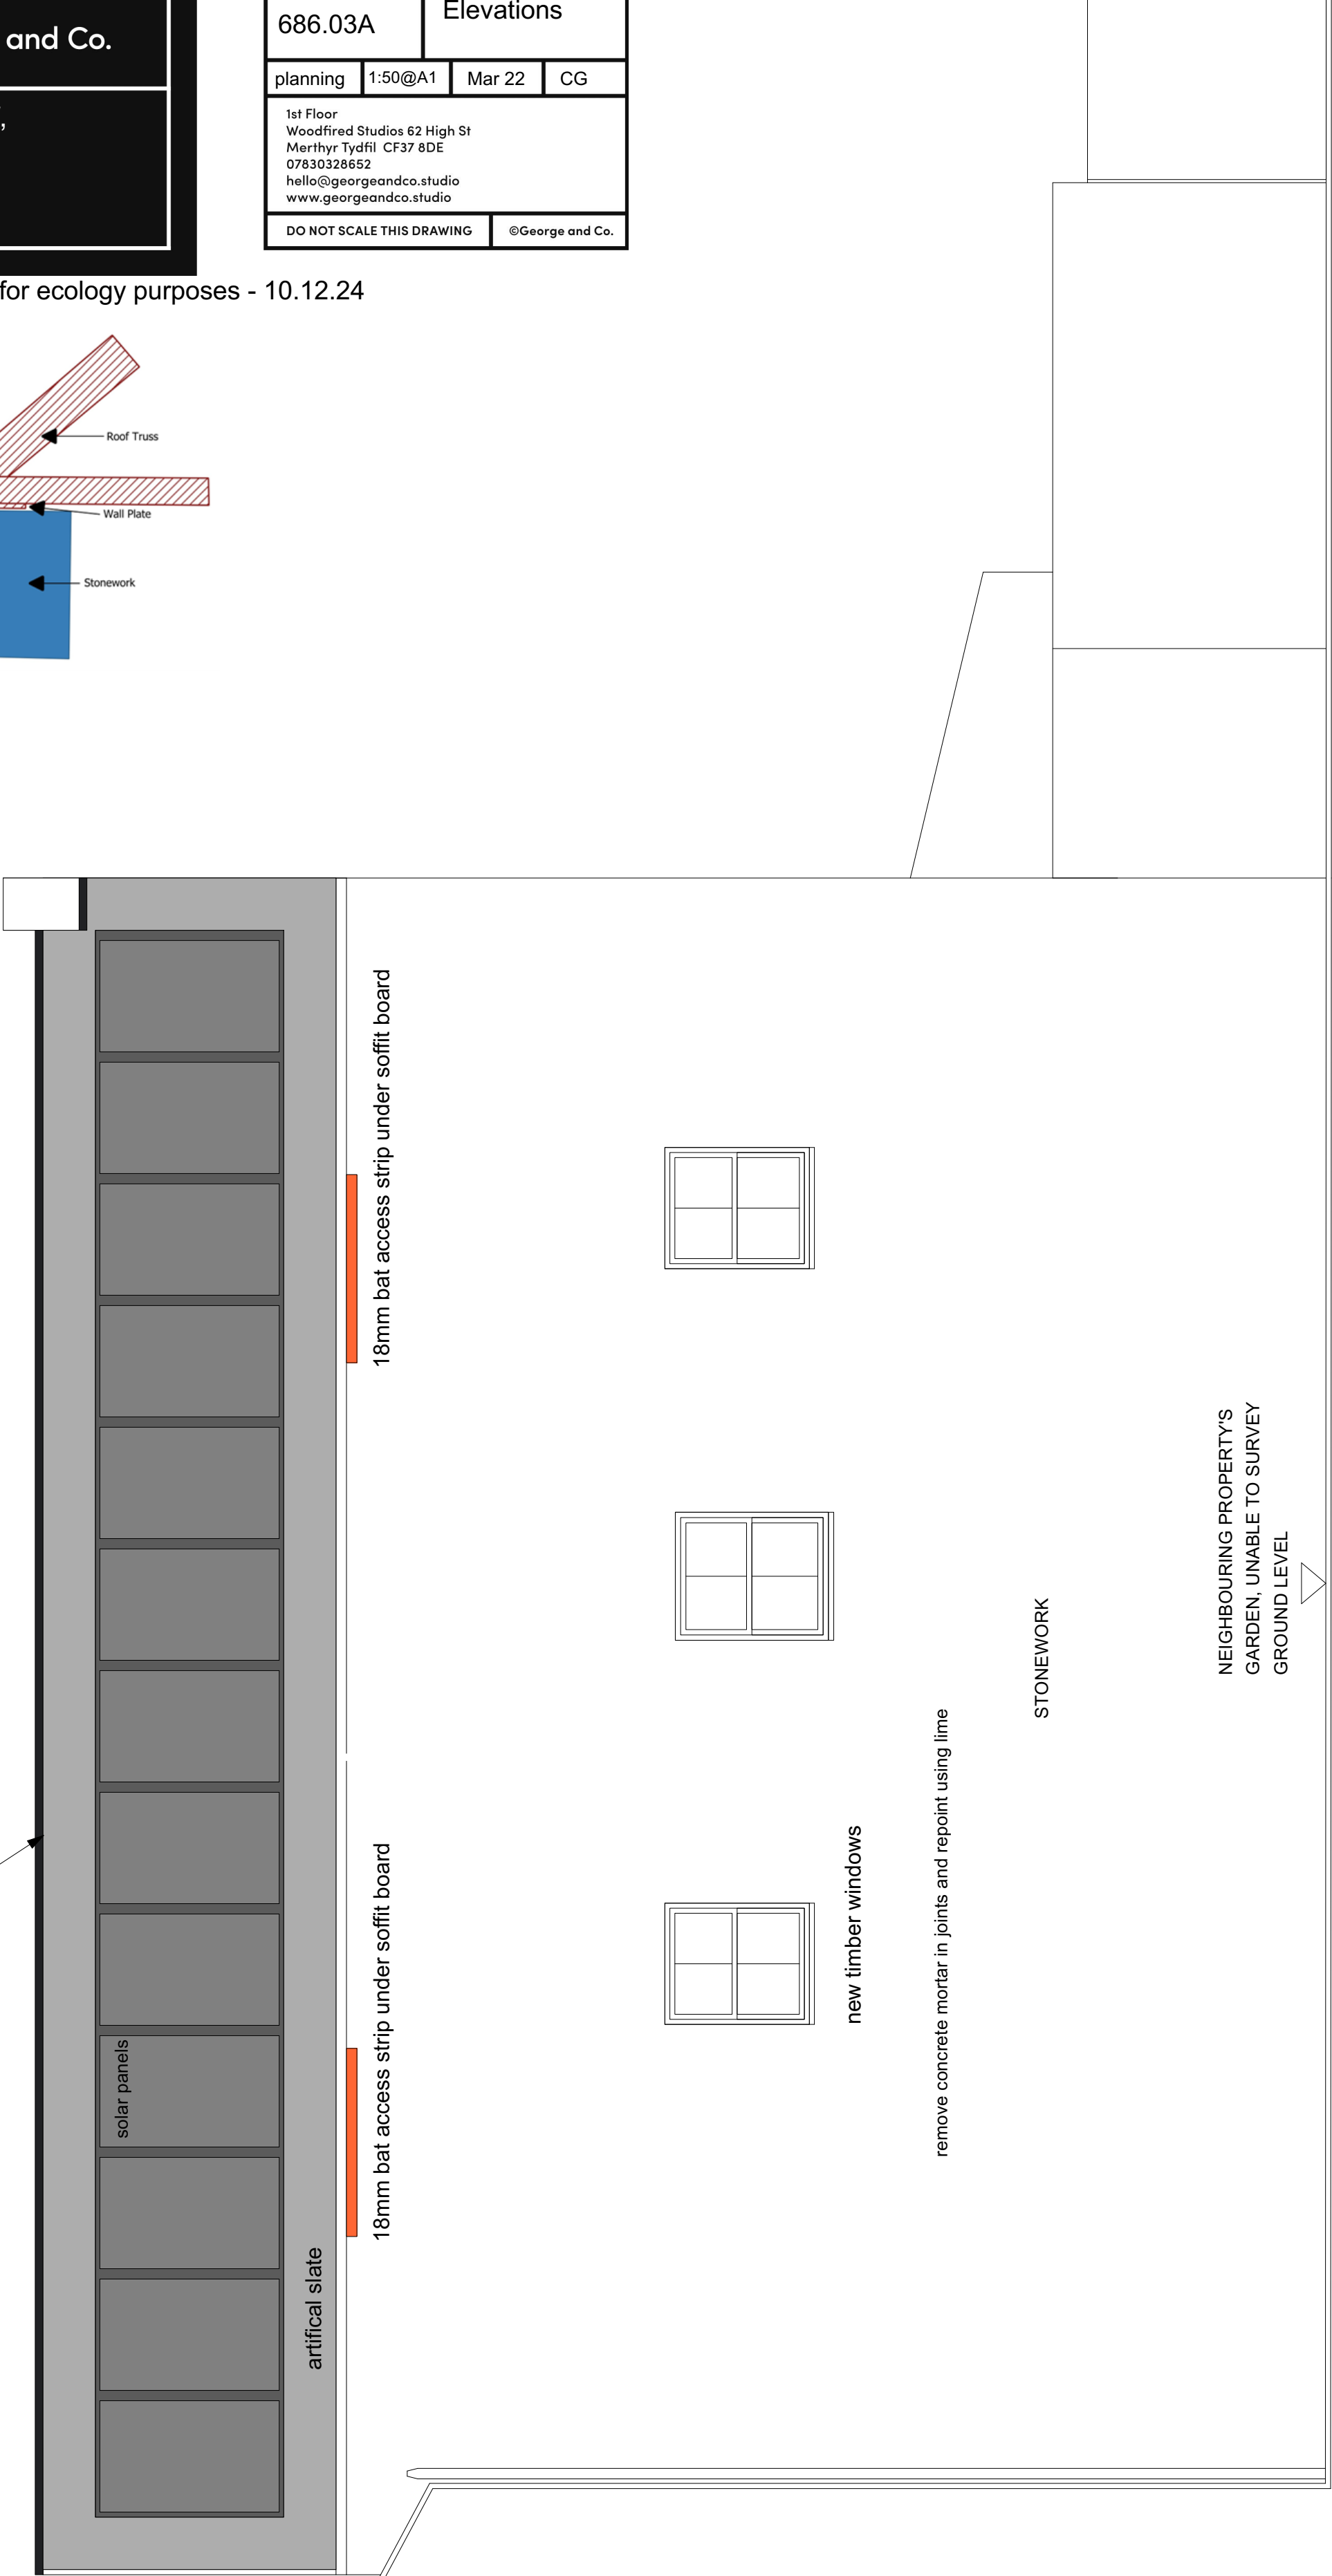

REAR ELEVATION

New roof to have BS747
Type 1F Bitumen Roofing
Felt

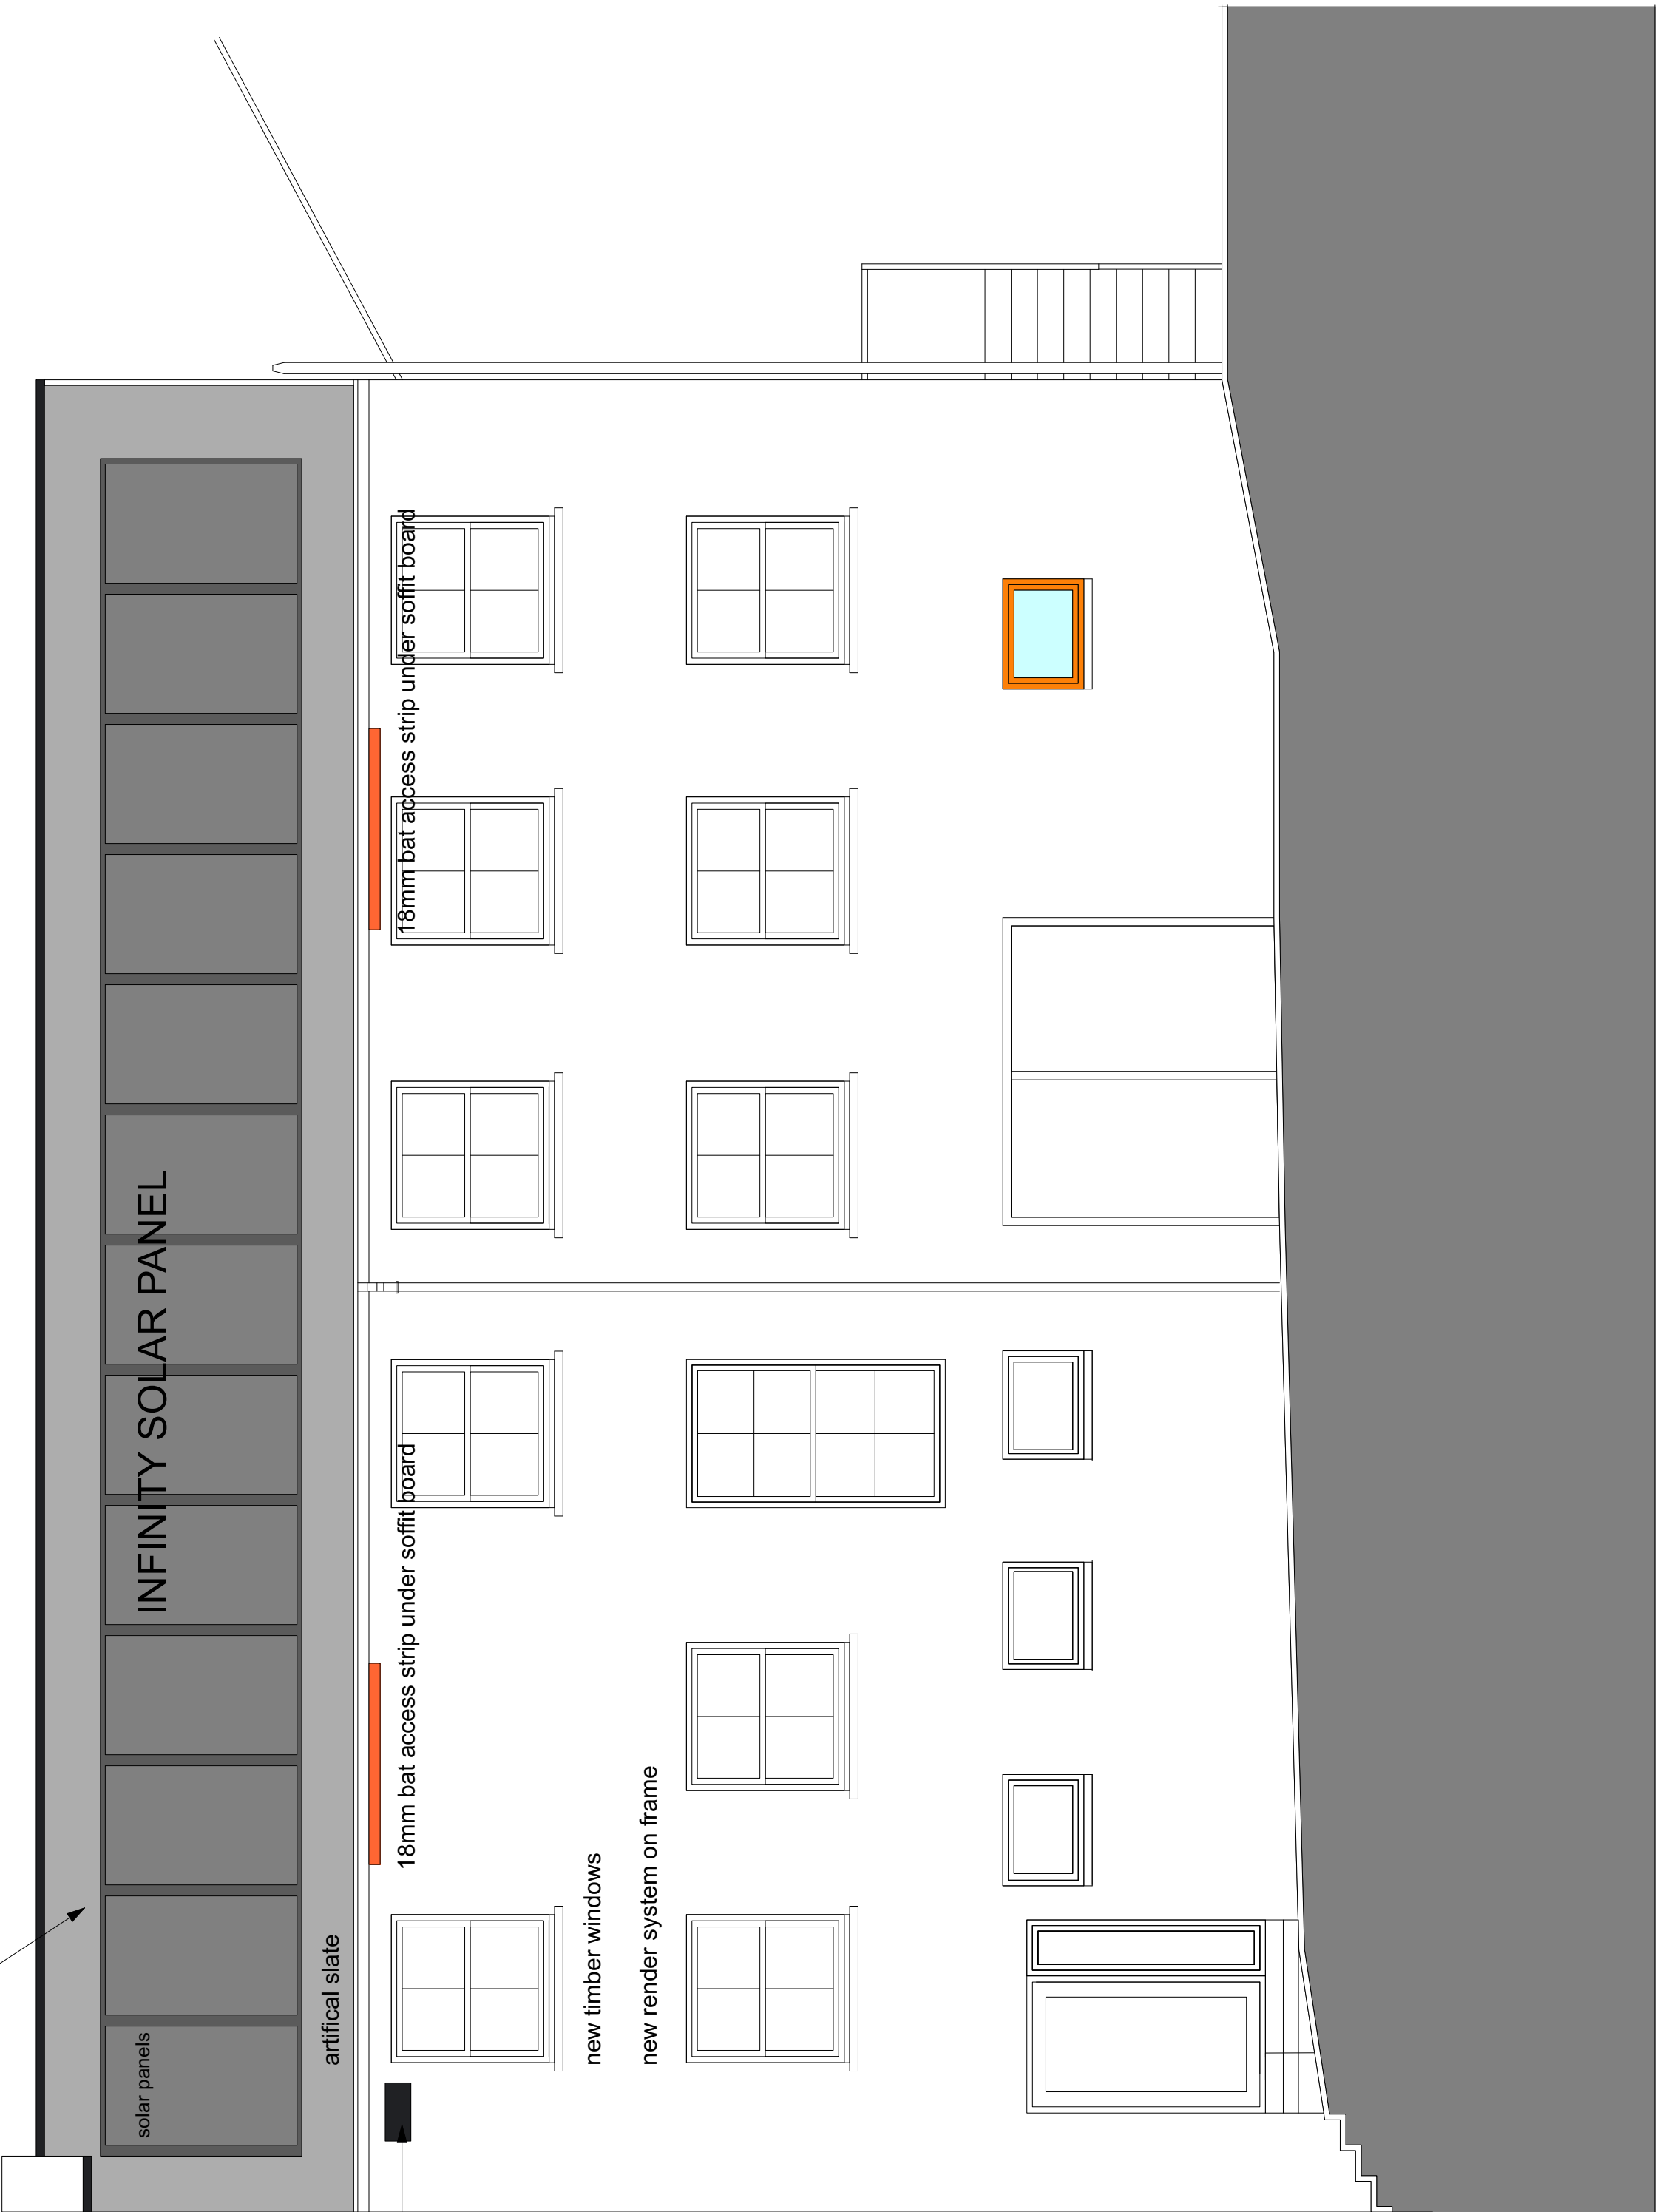

FRONT ELEVATION

bird box as spec below



Schwagler 1SP Nest Box – Sparrow Terrace = Grey
Ark Wildlife
Accessed 29/09/2022.
Available at: <https://www.arkwildlife.co.uk/product/schwagler-1sp-sparrow-terrace-grey/>
N.B. this is given as an example only. Many other suitable products are available.