




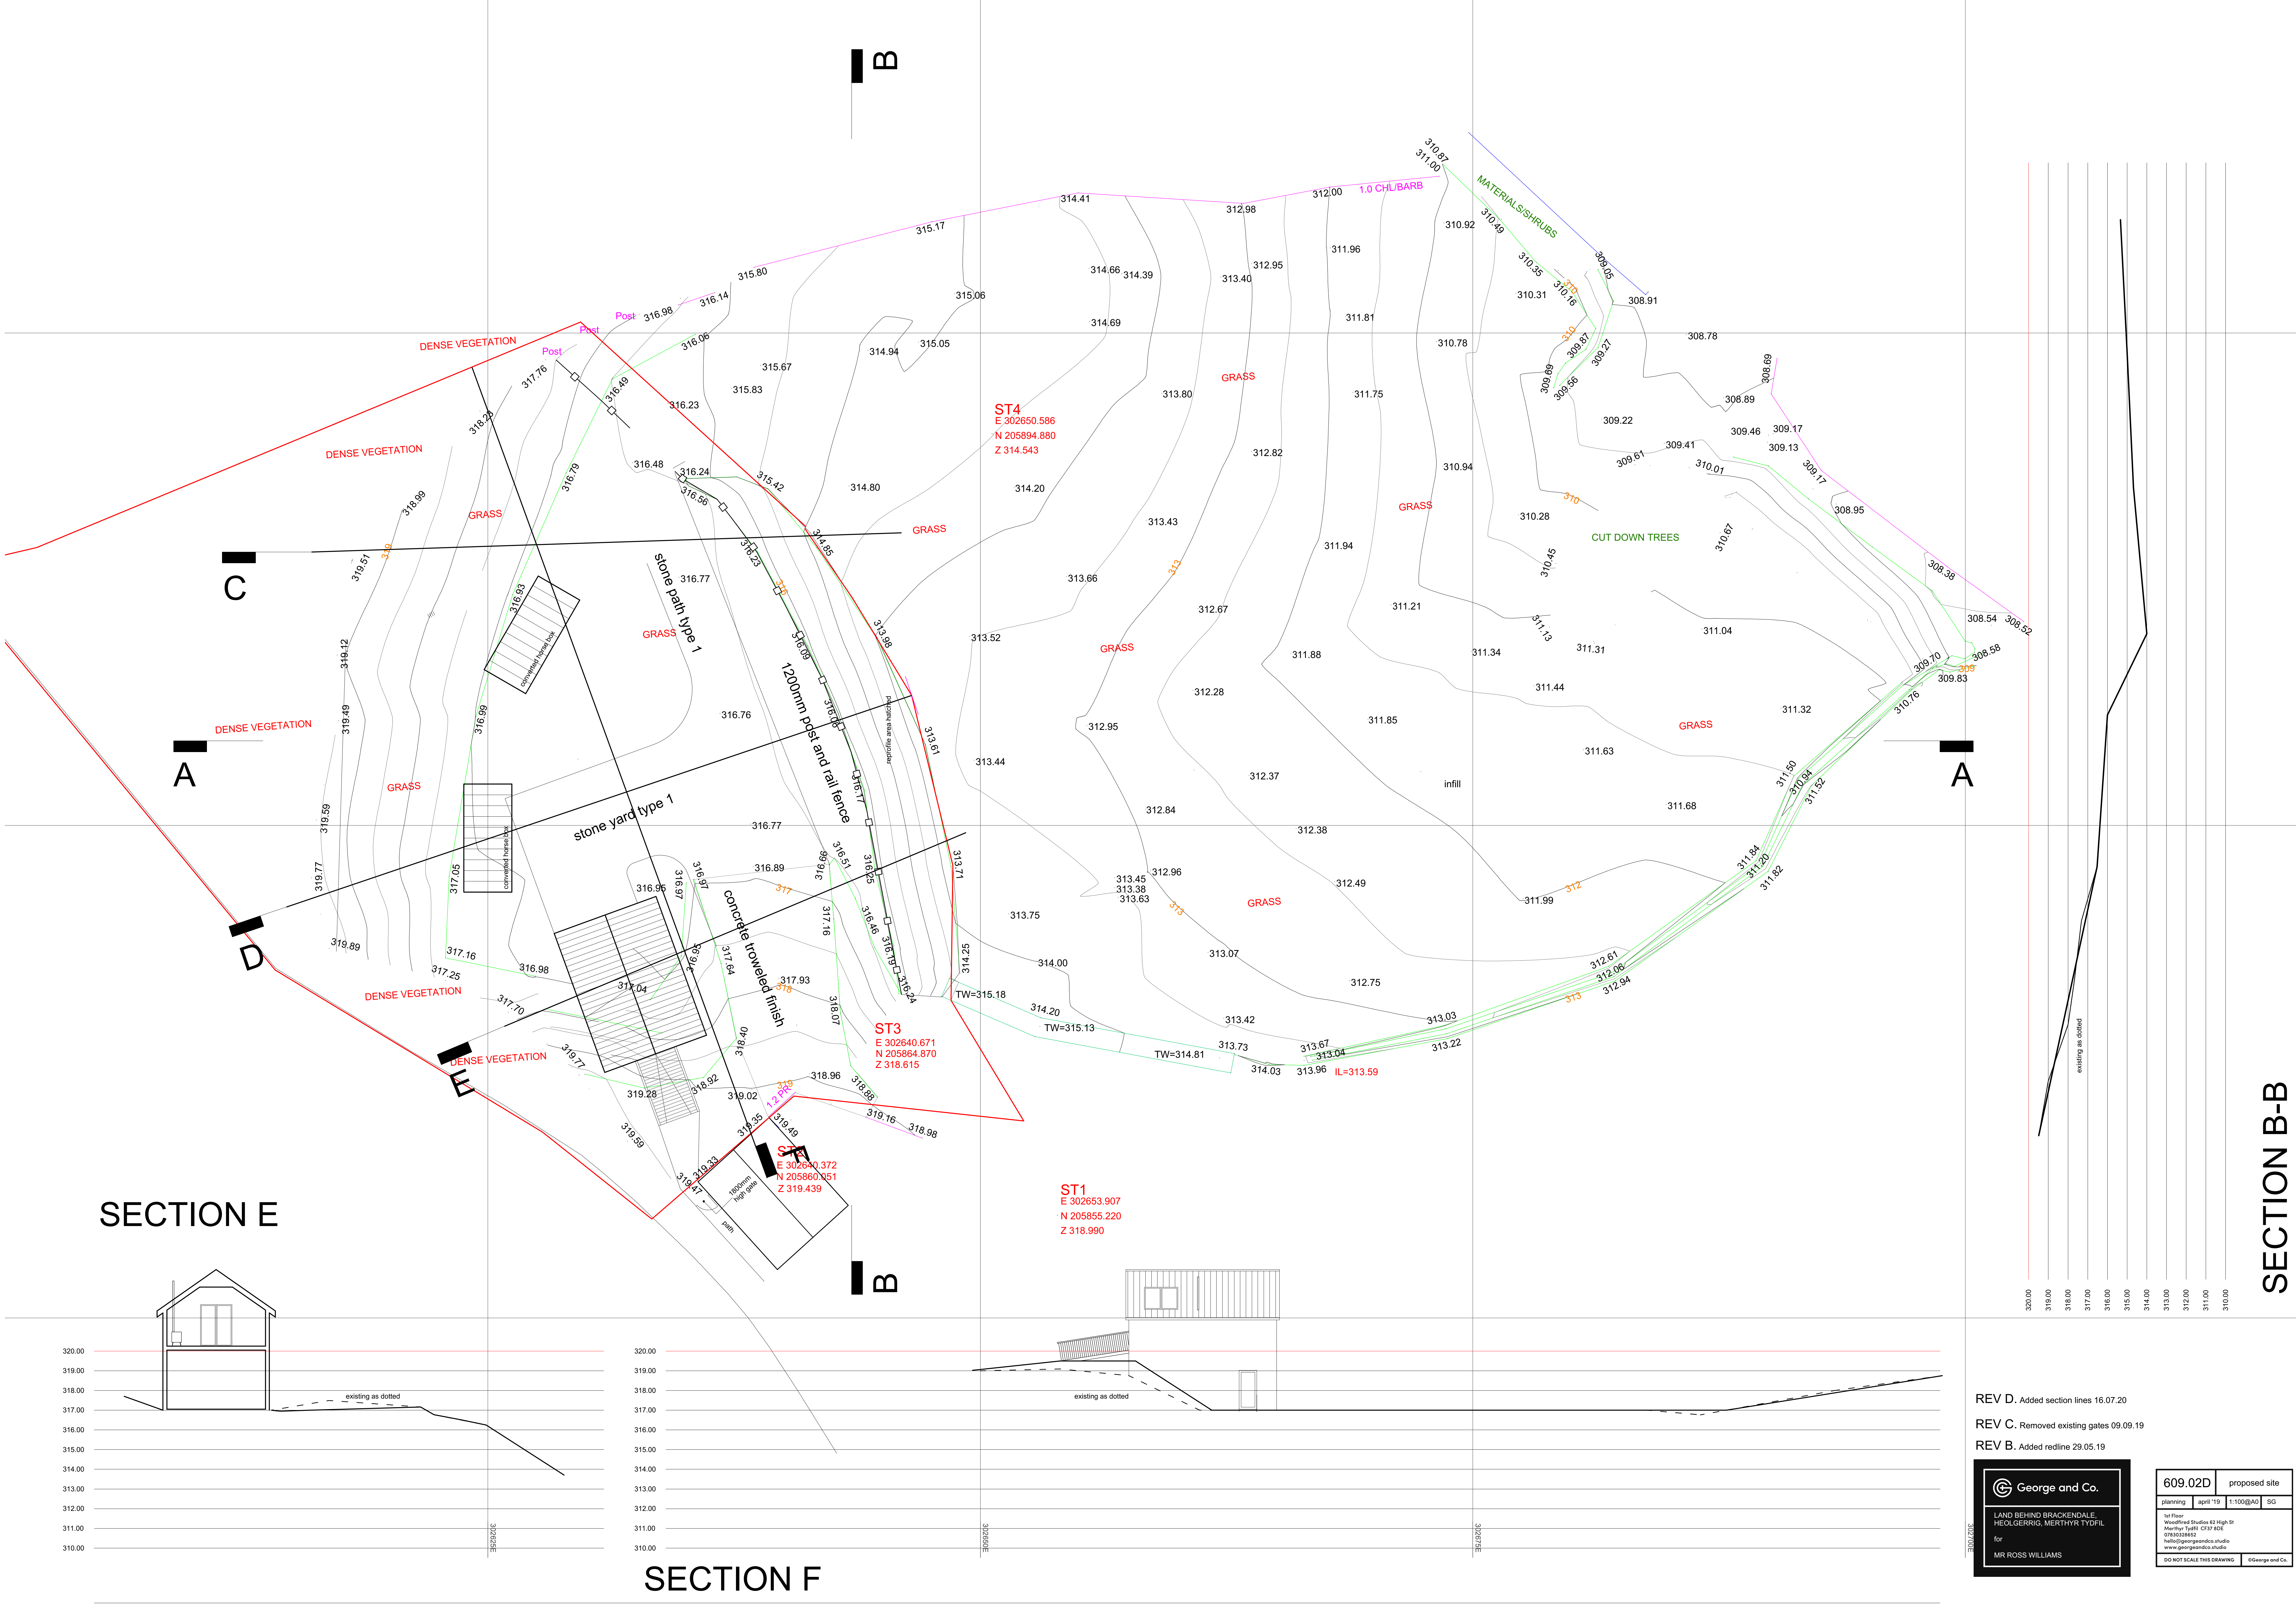

SECTION E

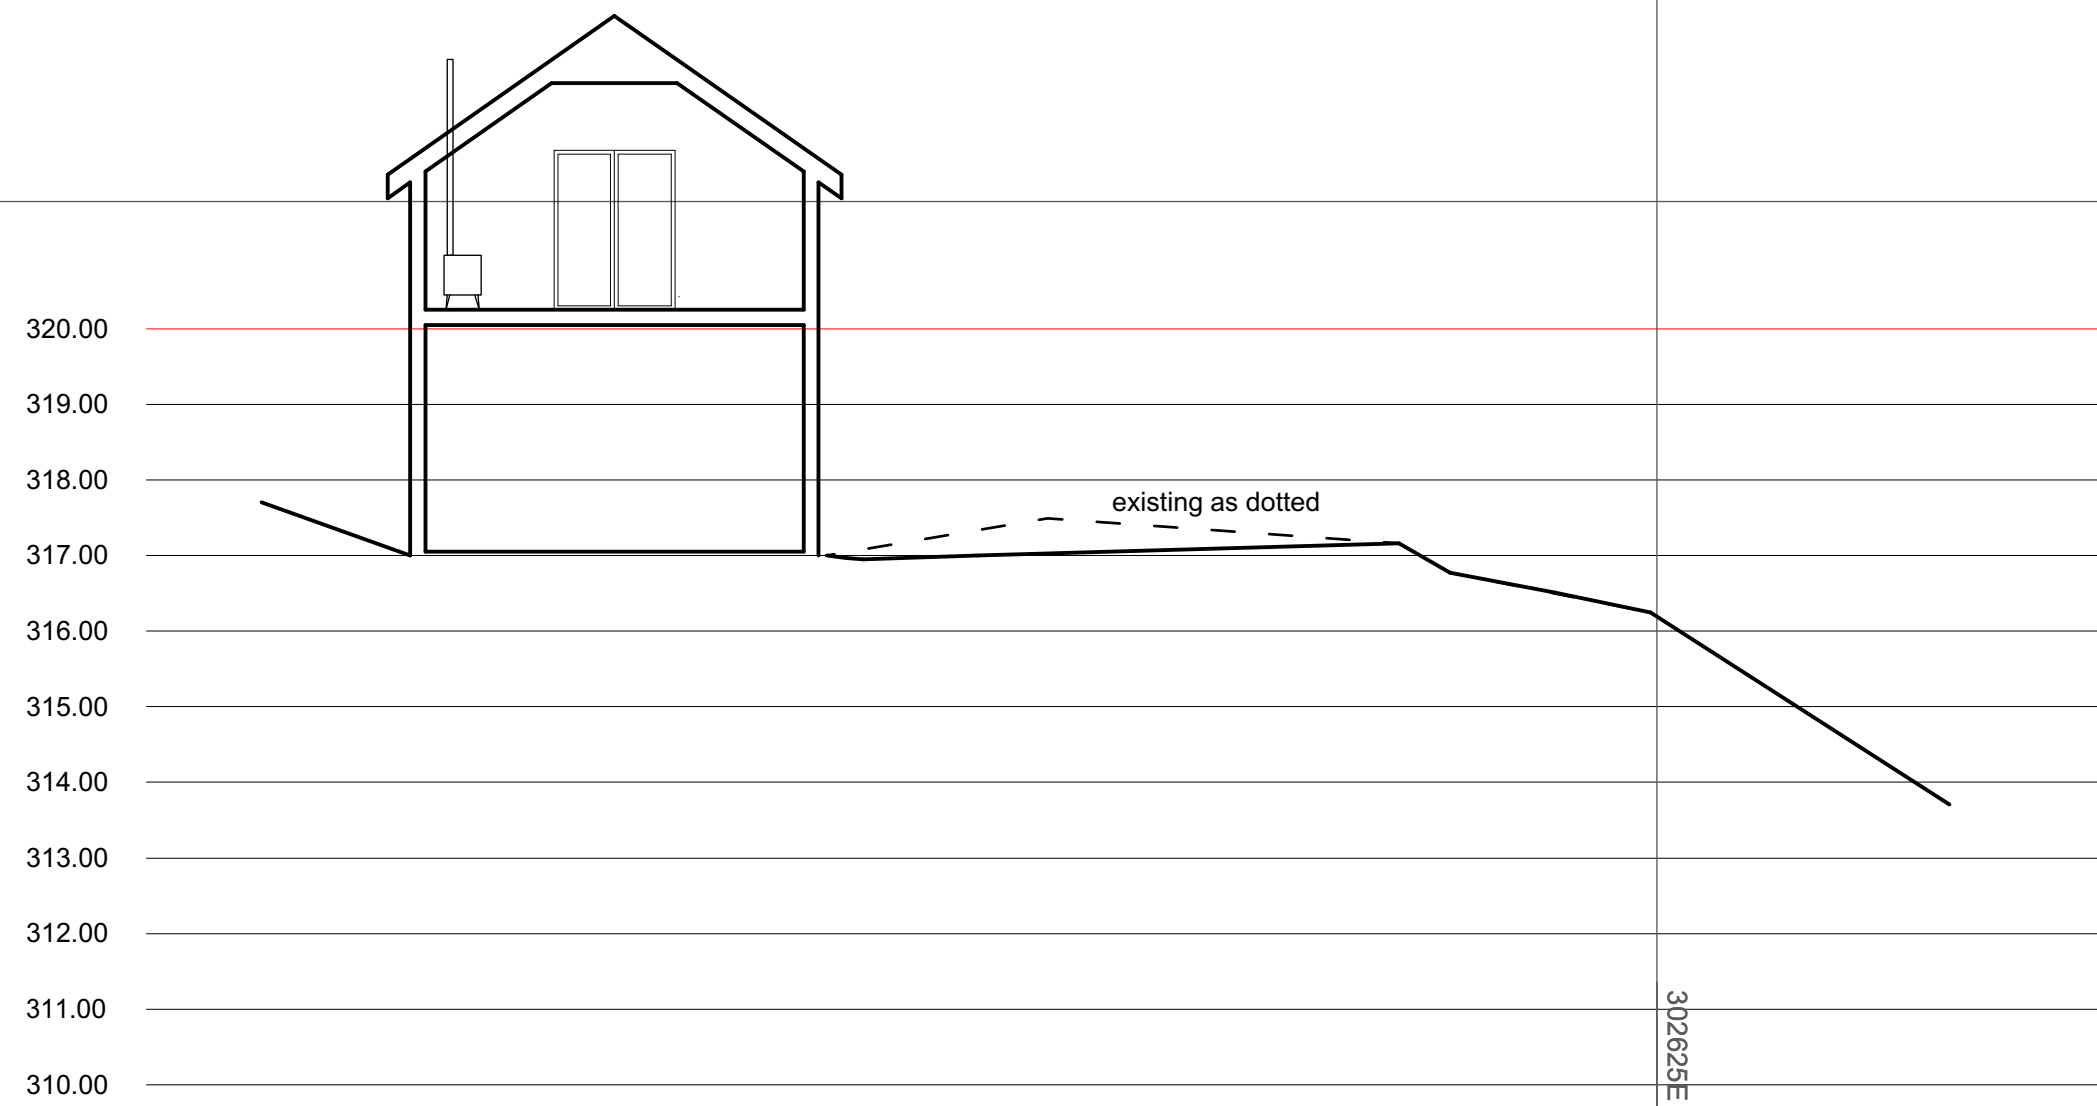

SECTION F

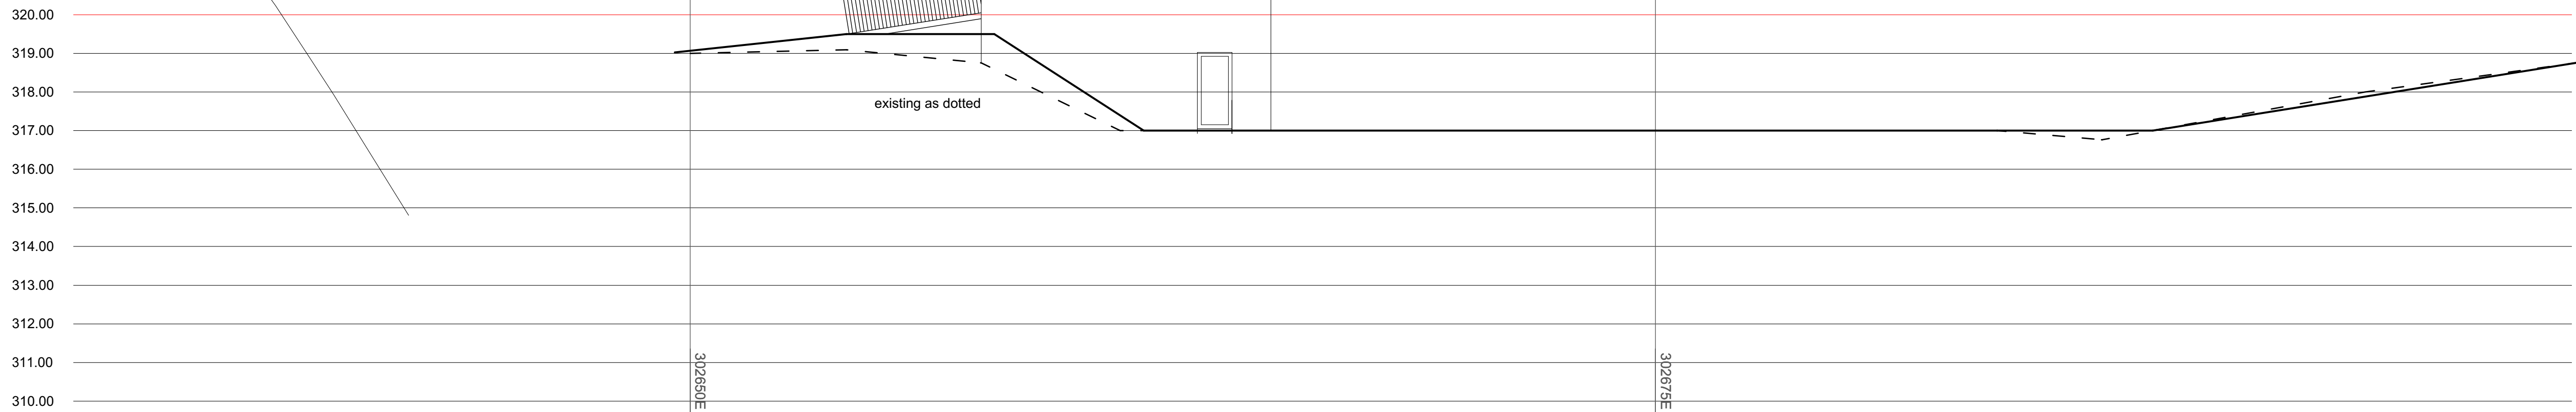

SECTION B-B

REV D. Added section lines 16.07.20
REV C. Removed existing gates 09.09.19
REV B. Added redline 29.05.19




George and Co.

LAND BEHIND BRACKENDALE,
HEOLGERRIG, MERTHYR TYDFIL


for
MR ROSS WILLIAMS

609.02D	proposed site
planning	april '19
1st floor	1:100@A0
Woodford Studios 62 High St	SG
Mumtaz Tyrell 078 3026532	
078 3026532	
info@georgeandco.studio	
www.georgeandco.studio	
DO NOT SCALE THIS DRAWING	©George and Co.

SECTION D

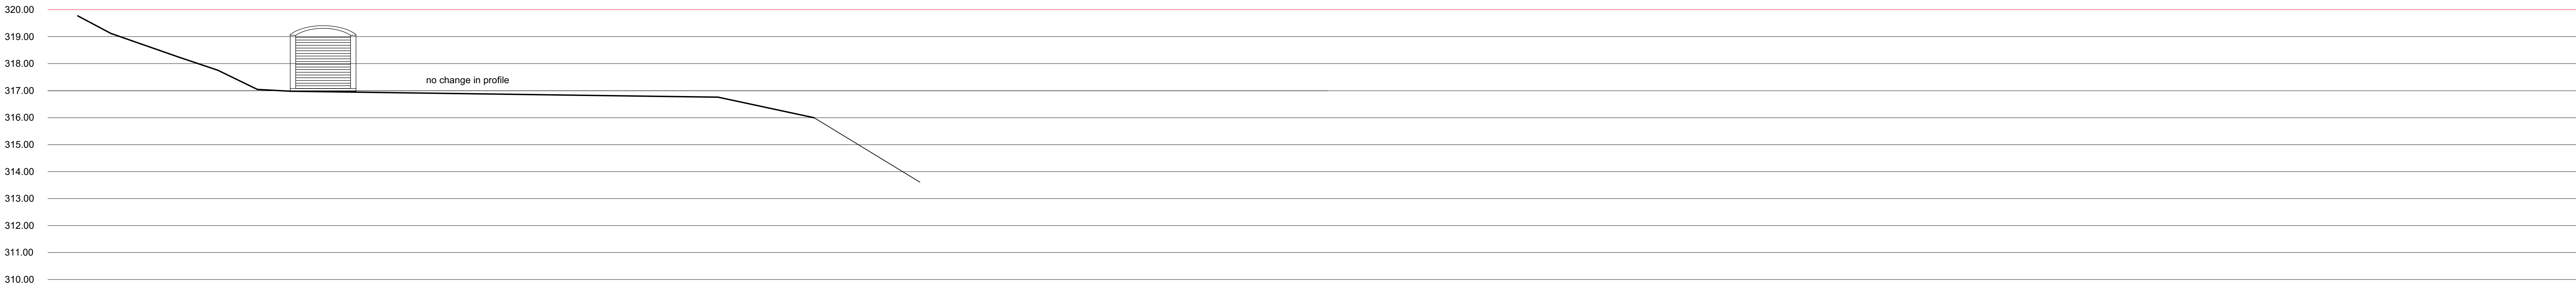

SECTION C

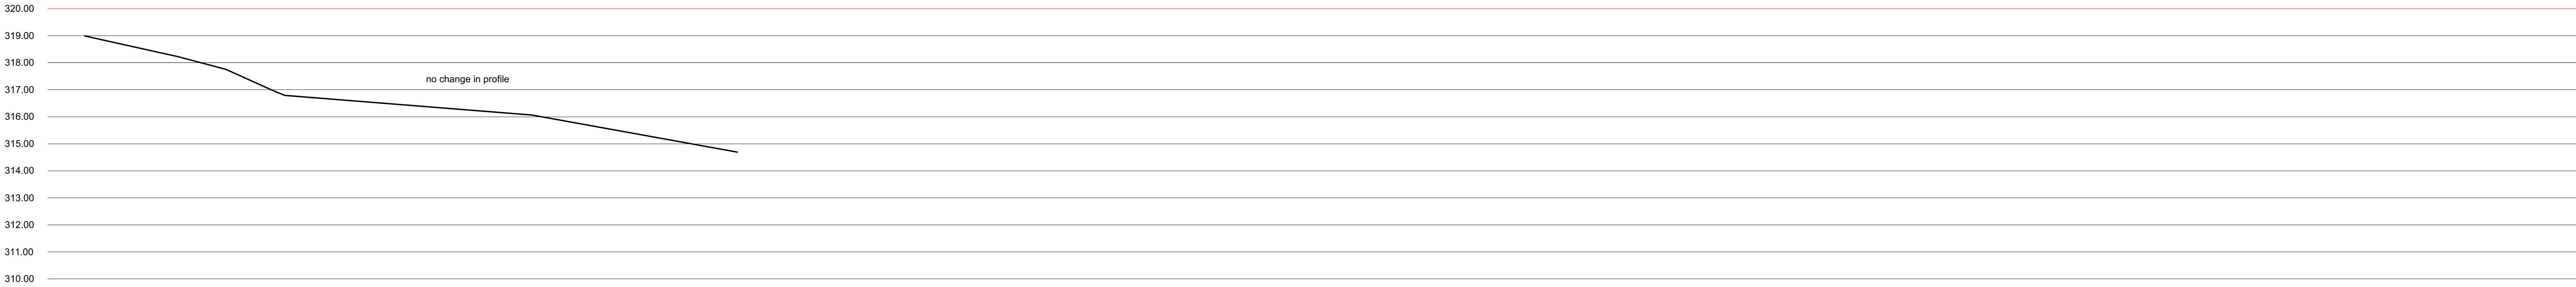

SECTION A-A

