
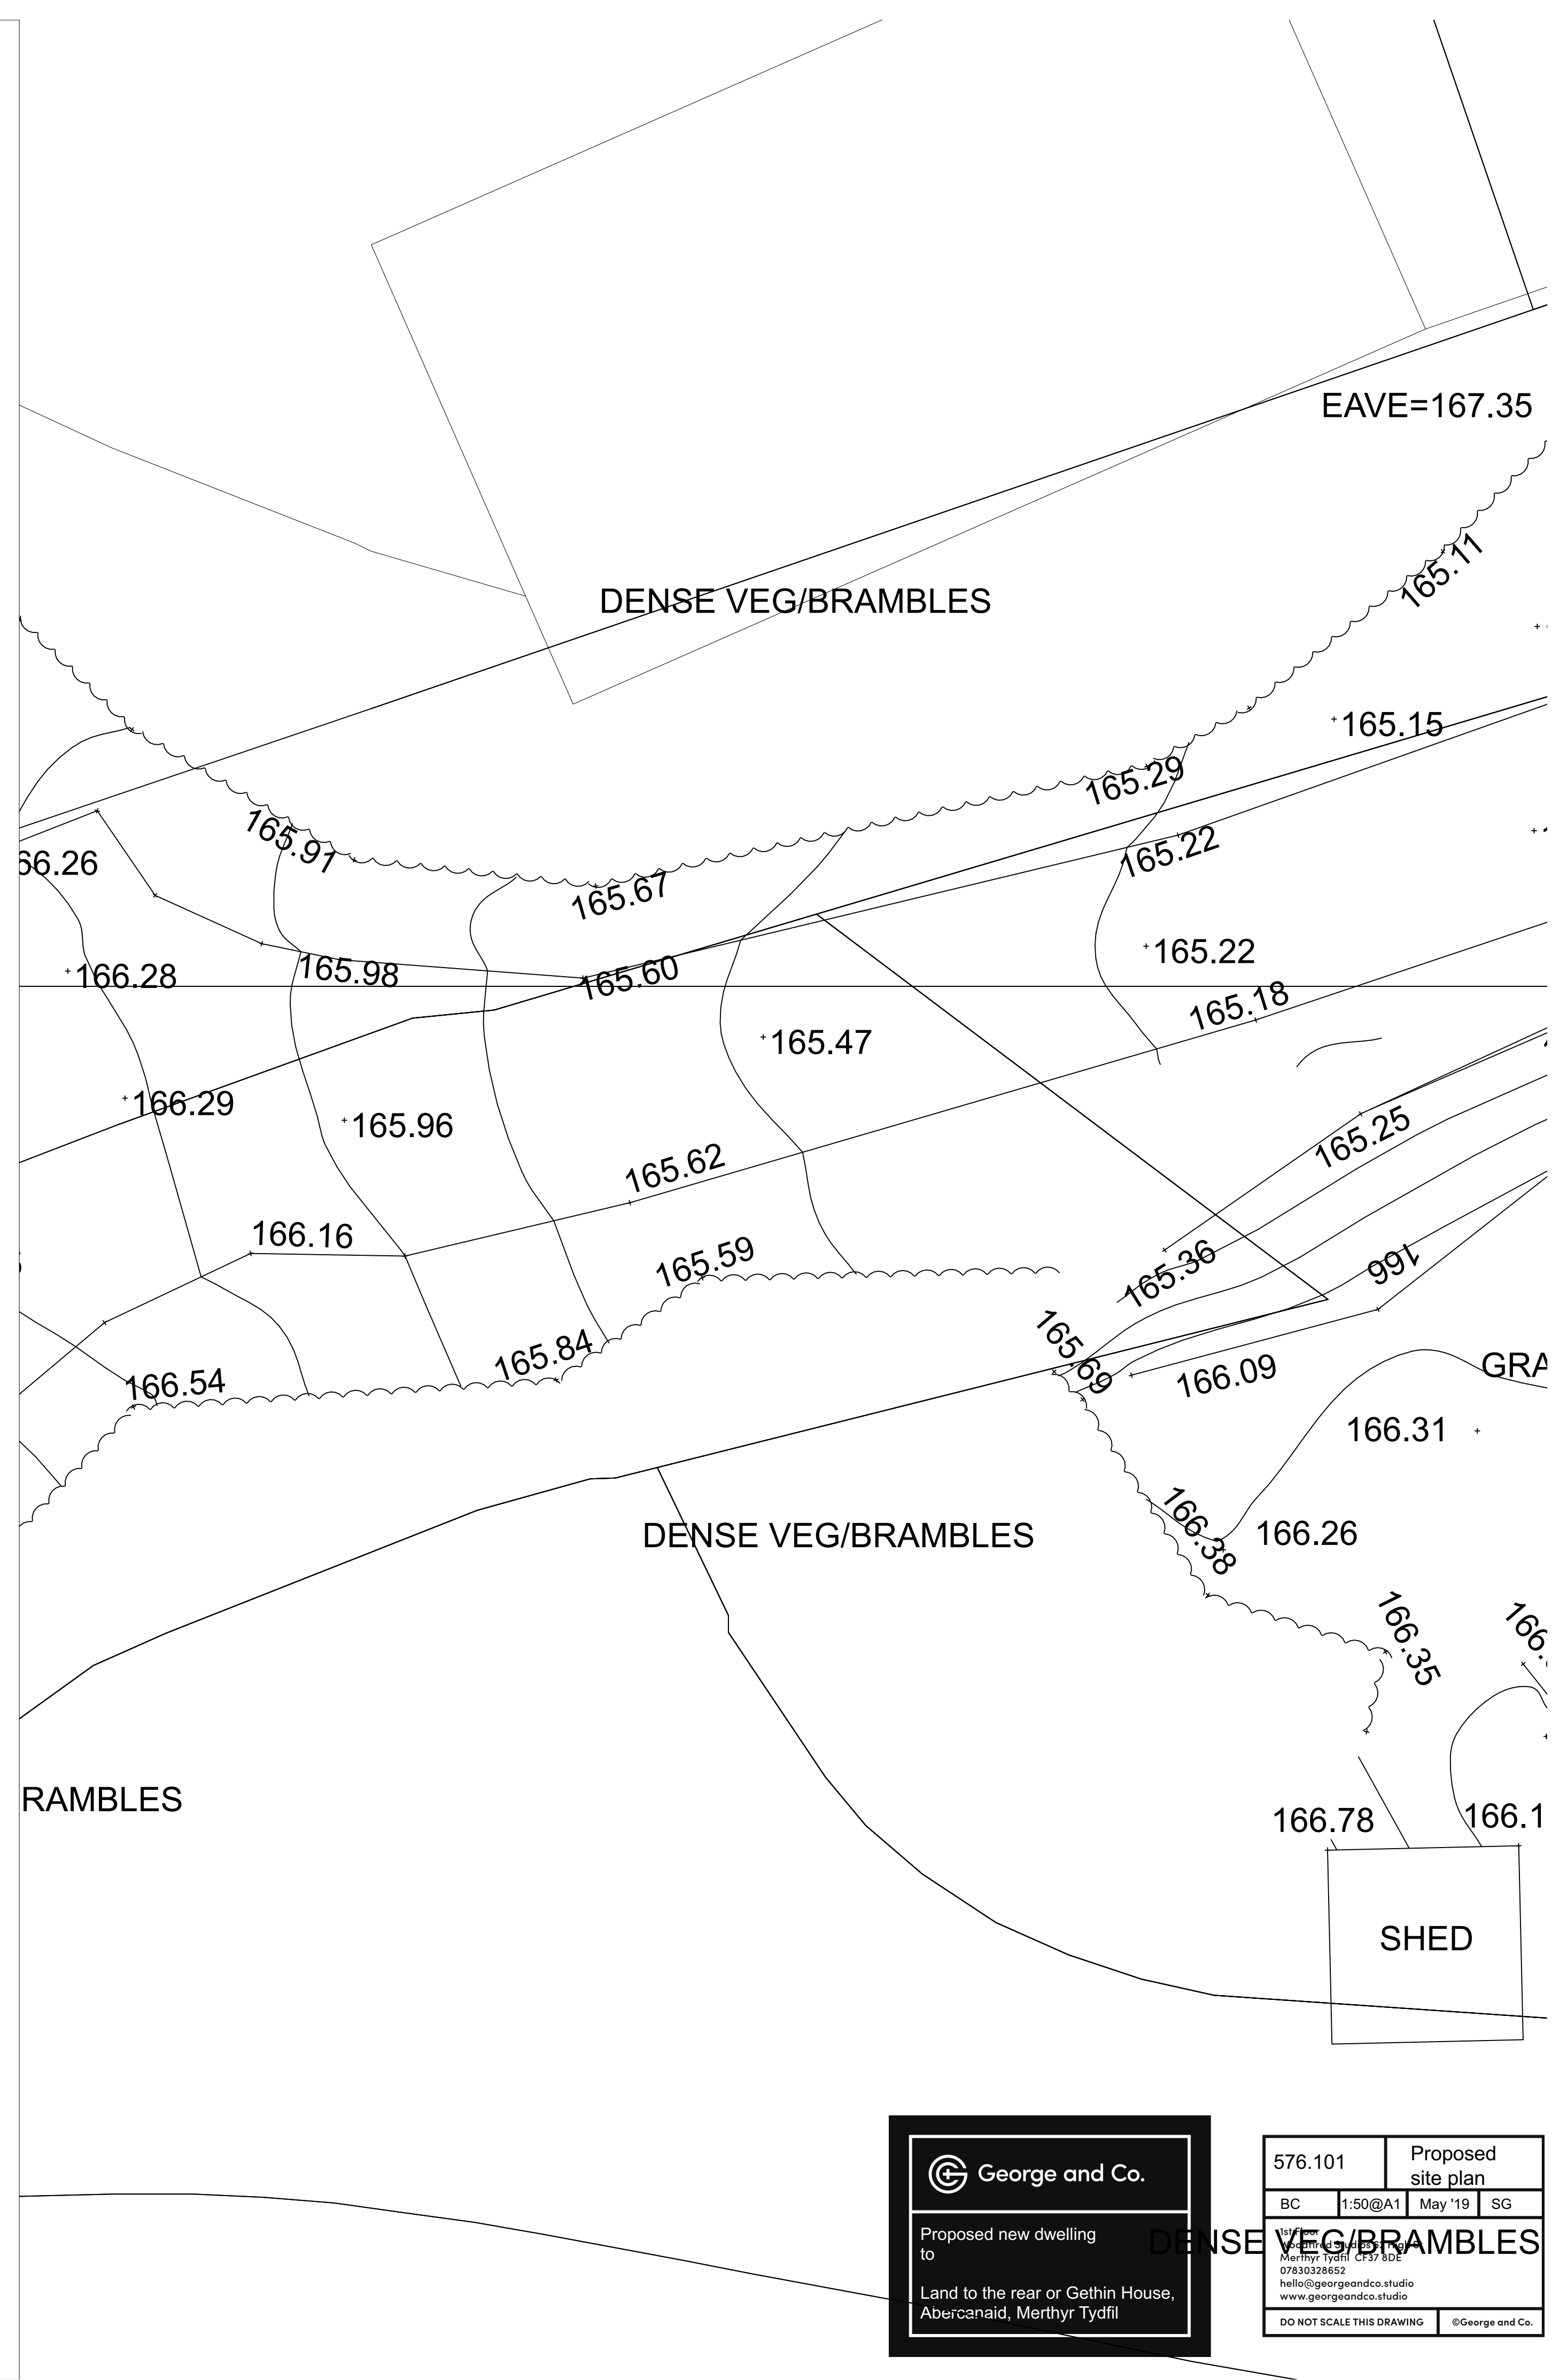
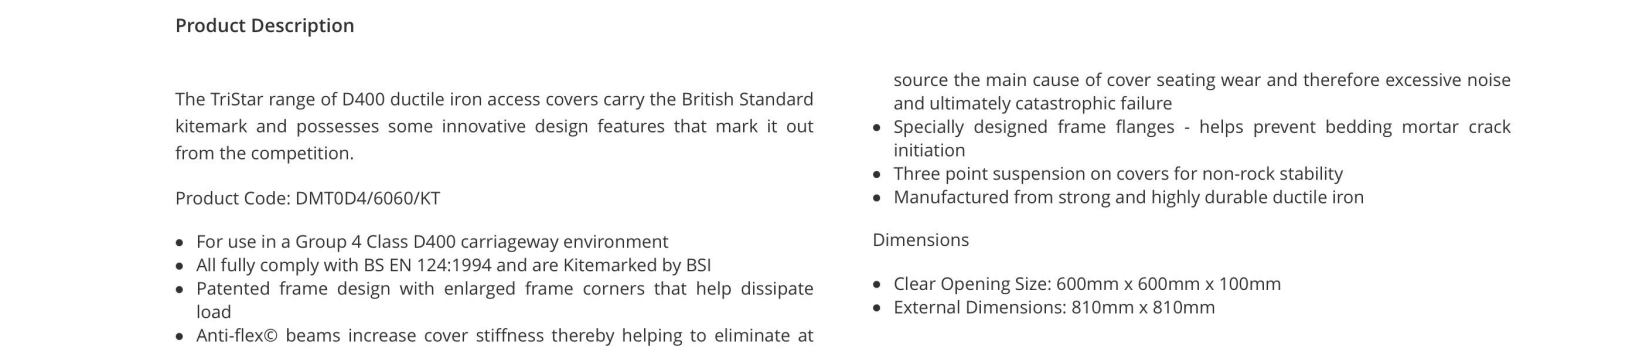


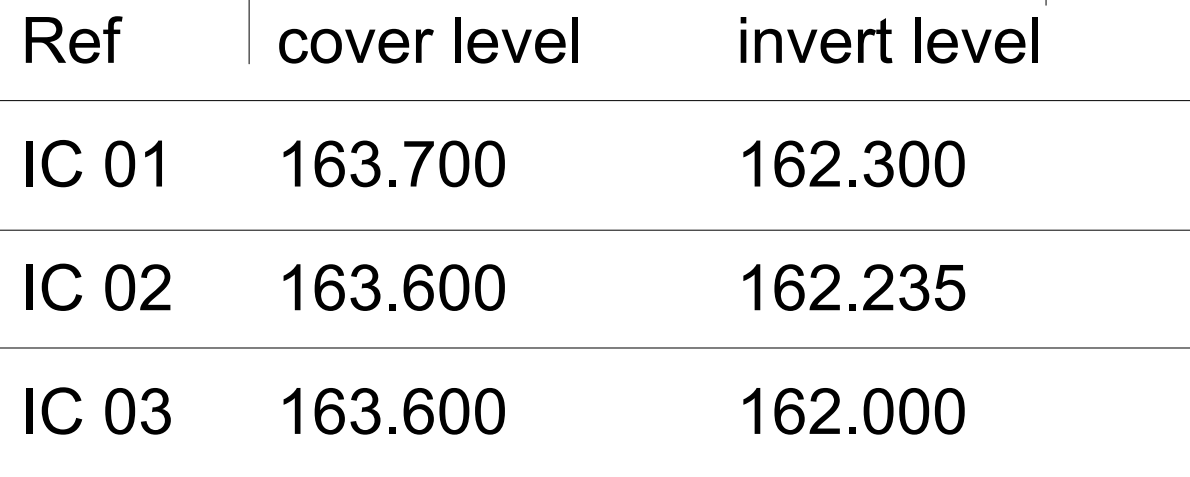


 George and Co.

Proposed new dwelling
to

Land to the rear of Gethin House,
Abercanaid, Merthyr Tydfil

576.101		Proposed site plan	
BC	1:50@A1	May '19	SG
Tel/Fax: 07830328652 Merthyr Tydfil CF37 8DE 07830328652 hello@georgeandco.studio www.georgeandco.studio			
DO NOT SCALE THIS DRAWING		@George and Co.	

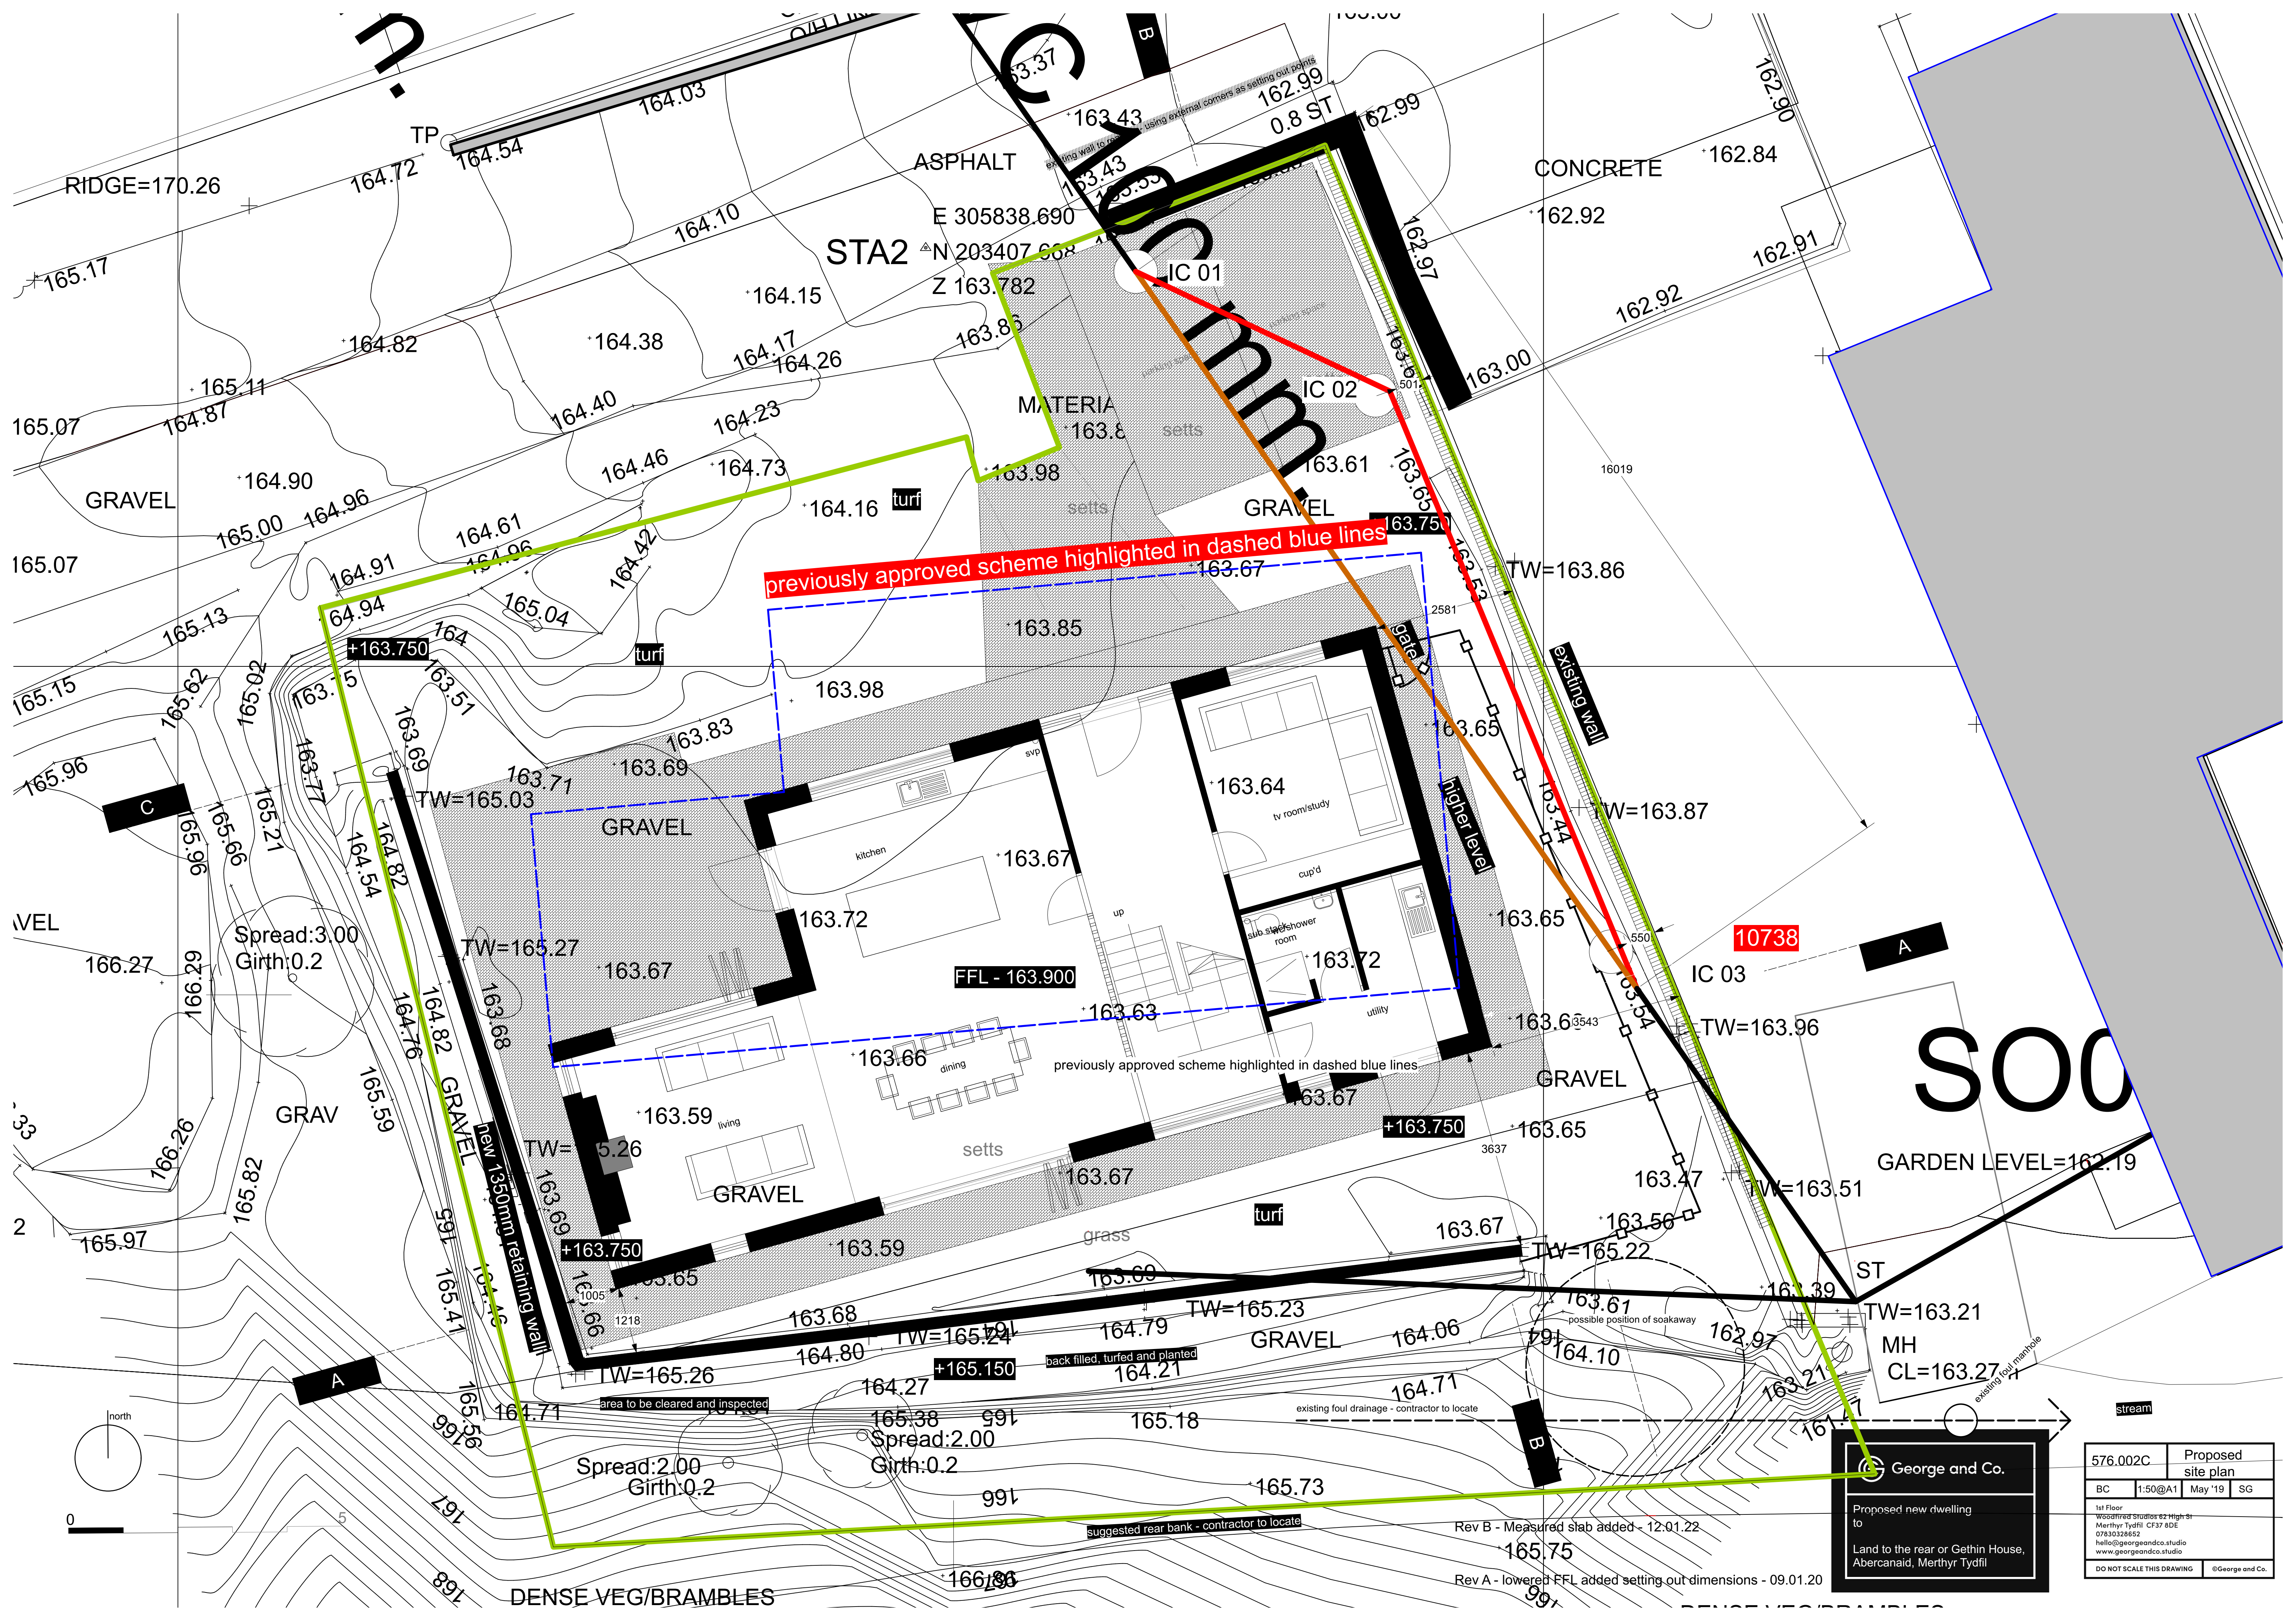

previously approved scheme highlighted in dashed blue lines

previously approved scheme highlighted in dashed blue lines

10738

SOO

GARDEN LEVEL=162.19

TW=163.21

MH
CL=163.27

George and Co.

Proposed new dwelling to
Land to the rear of Gethin House,
Abercanaid, Merthyr Tydfil

576.002C	Proposed site plan		
BC	1:50@A1	May '19	SG
1st Floor Woodruff Studios 82 High St Merthyr Tydfil CF37 8DE 07830326652 hello@georgeandco.studio www.georgeandco.studio			
DO NOT SCALE THIS DRAWING			©George and Co.

Rev B - Measured slab added - 12.01.22

Rev A - lowered FFL added setting out dimensions - 09.01.20

SO005038403

CL 15

SO05038351

Drain

C

FFL=162.13
BOTTOM OF DOOR

EAVE=166.00

RIDGE=168.67

8301