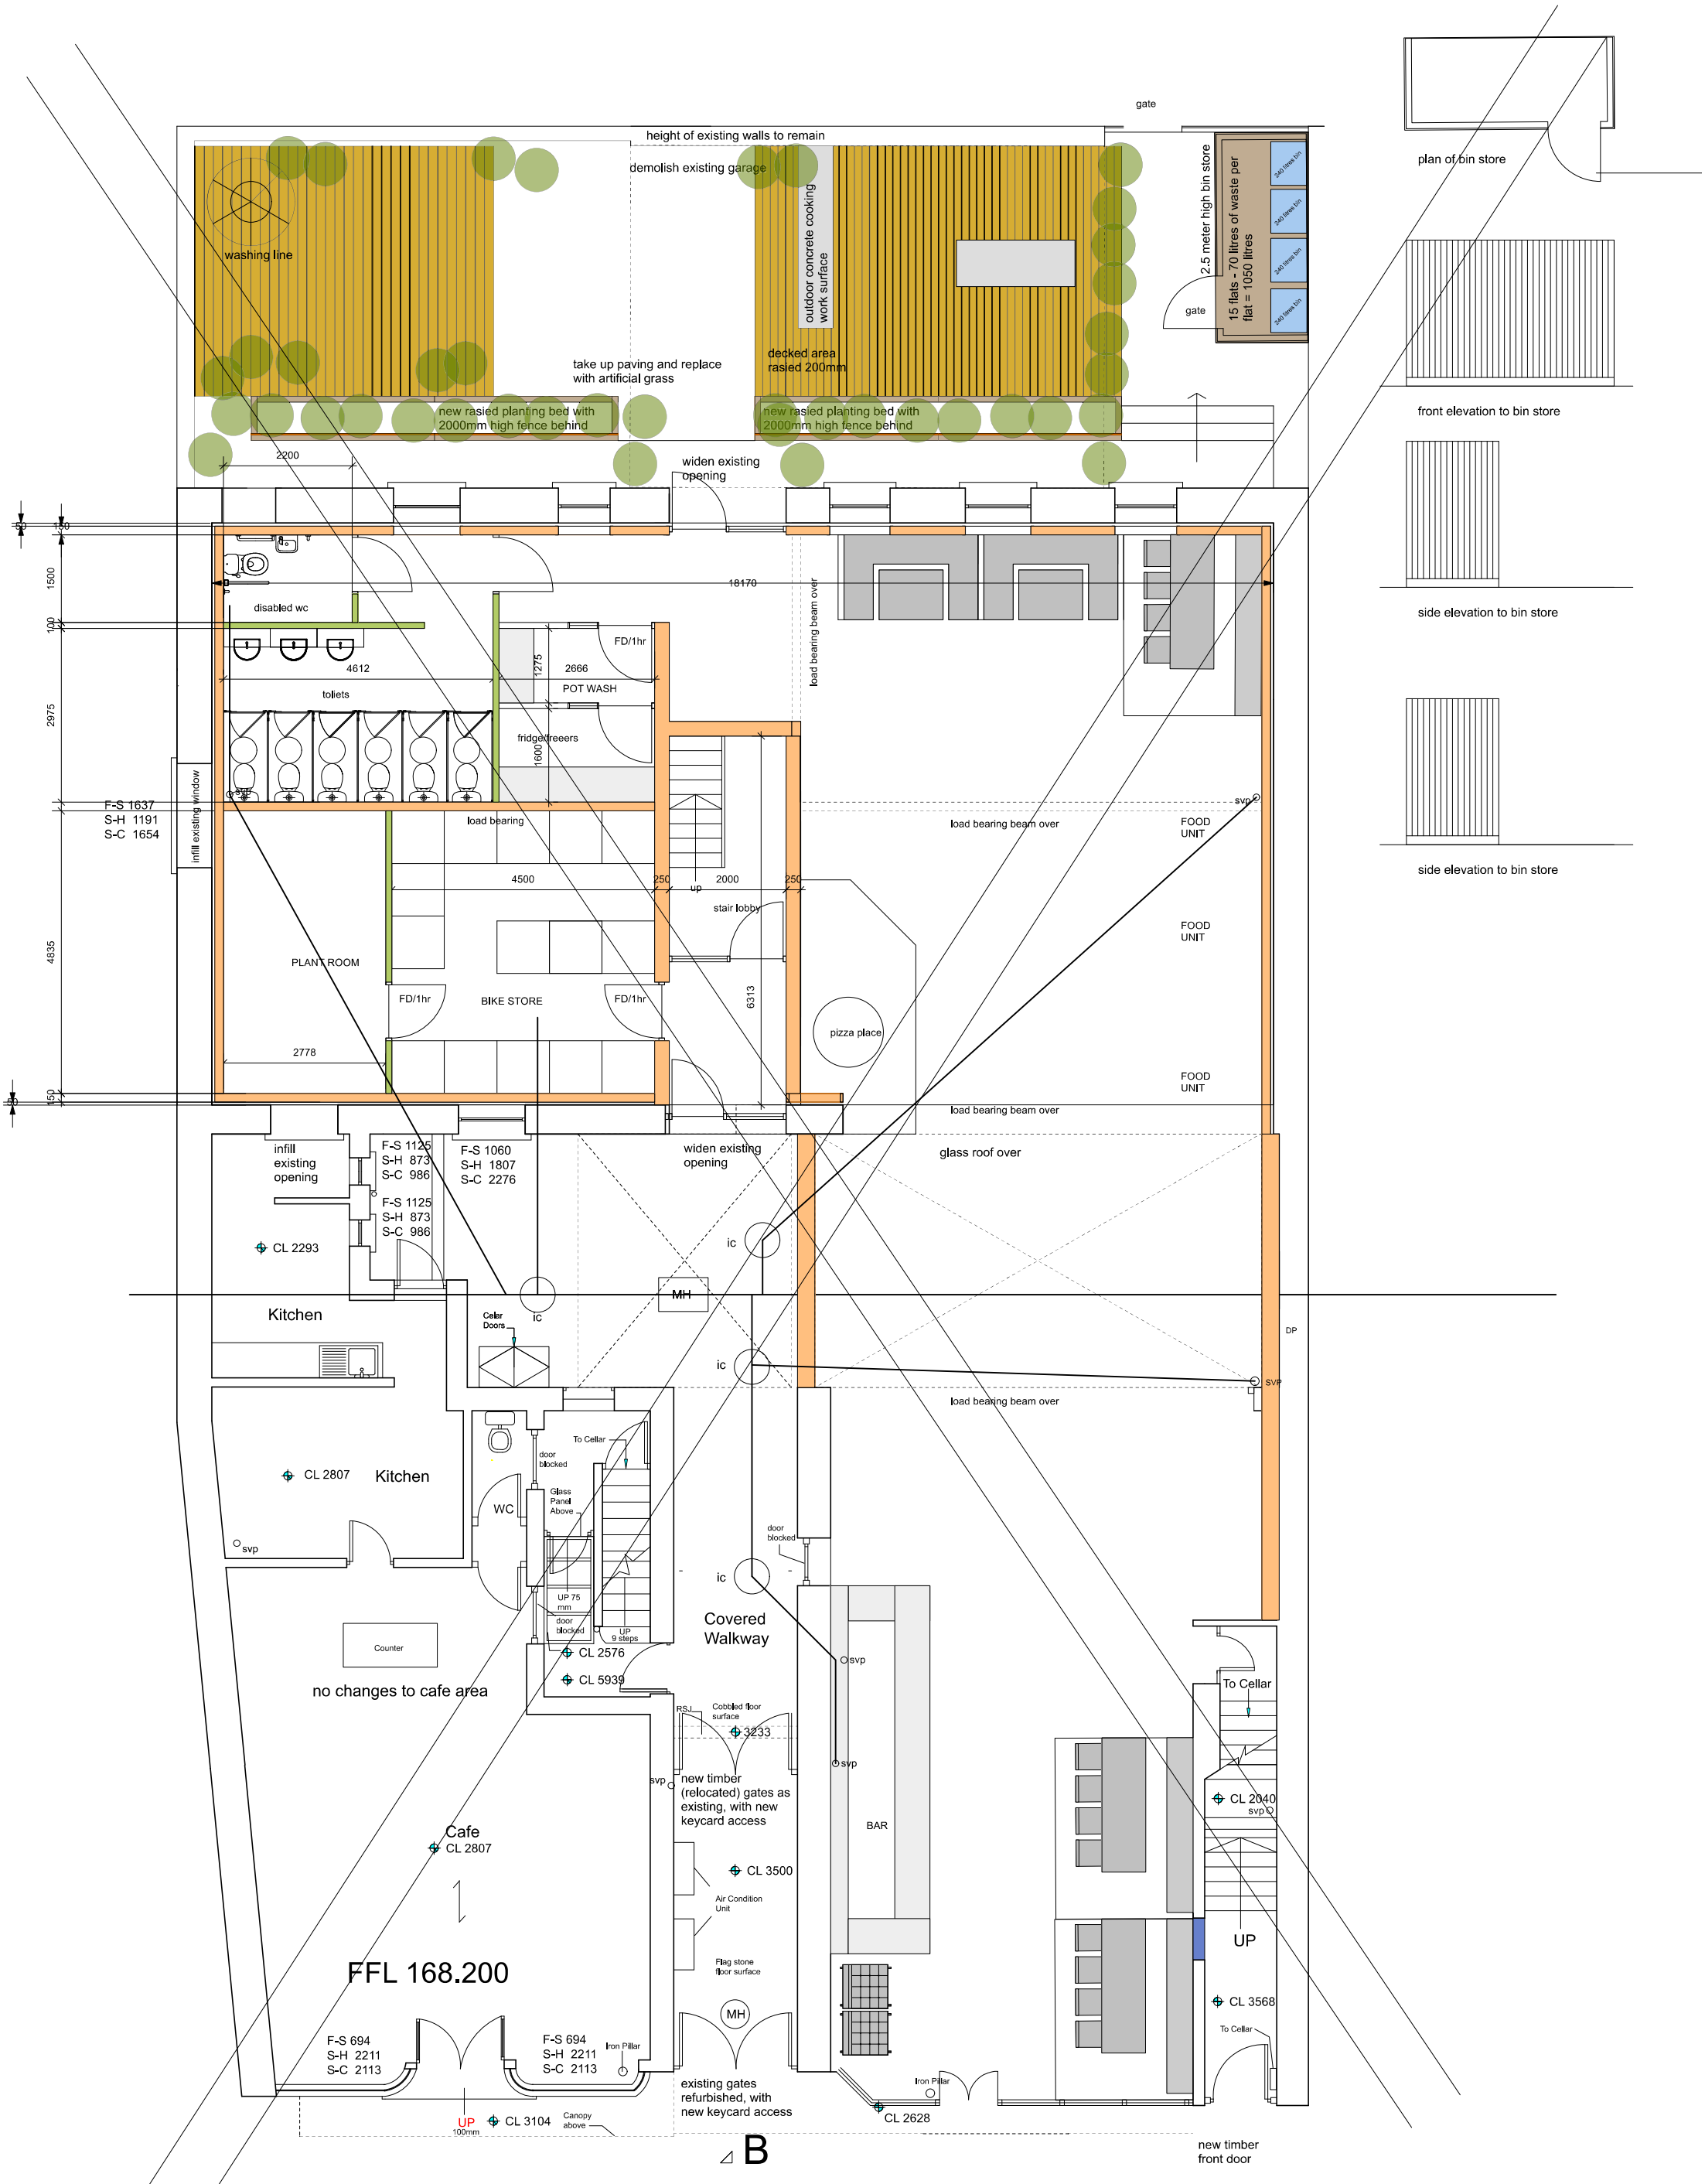


PROPOSED GROUND FLOOR PLAN

George and Co.

Proposed refurbishment of

Howfield Bakery, High Street, Merthyr Tydfil

625.001	Proposed plans		
sketch	1:50@A1	July '19	SG

1st Floor
Woodfired Studios 62 High St
Merthyr Tydfil CF37 8DE
07830328652
hello@georgeandco.studio
www.georgeandco.studio

DO NOT SCALE THIS DRAWING

©George and Co.