



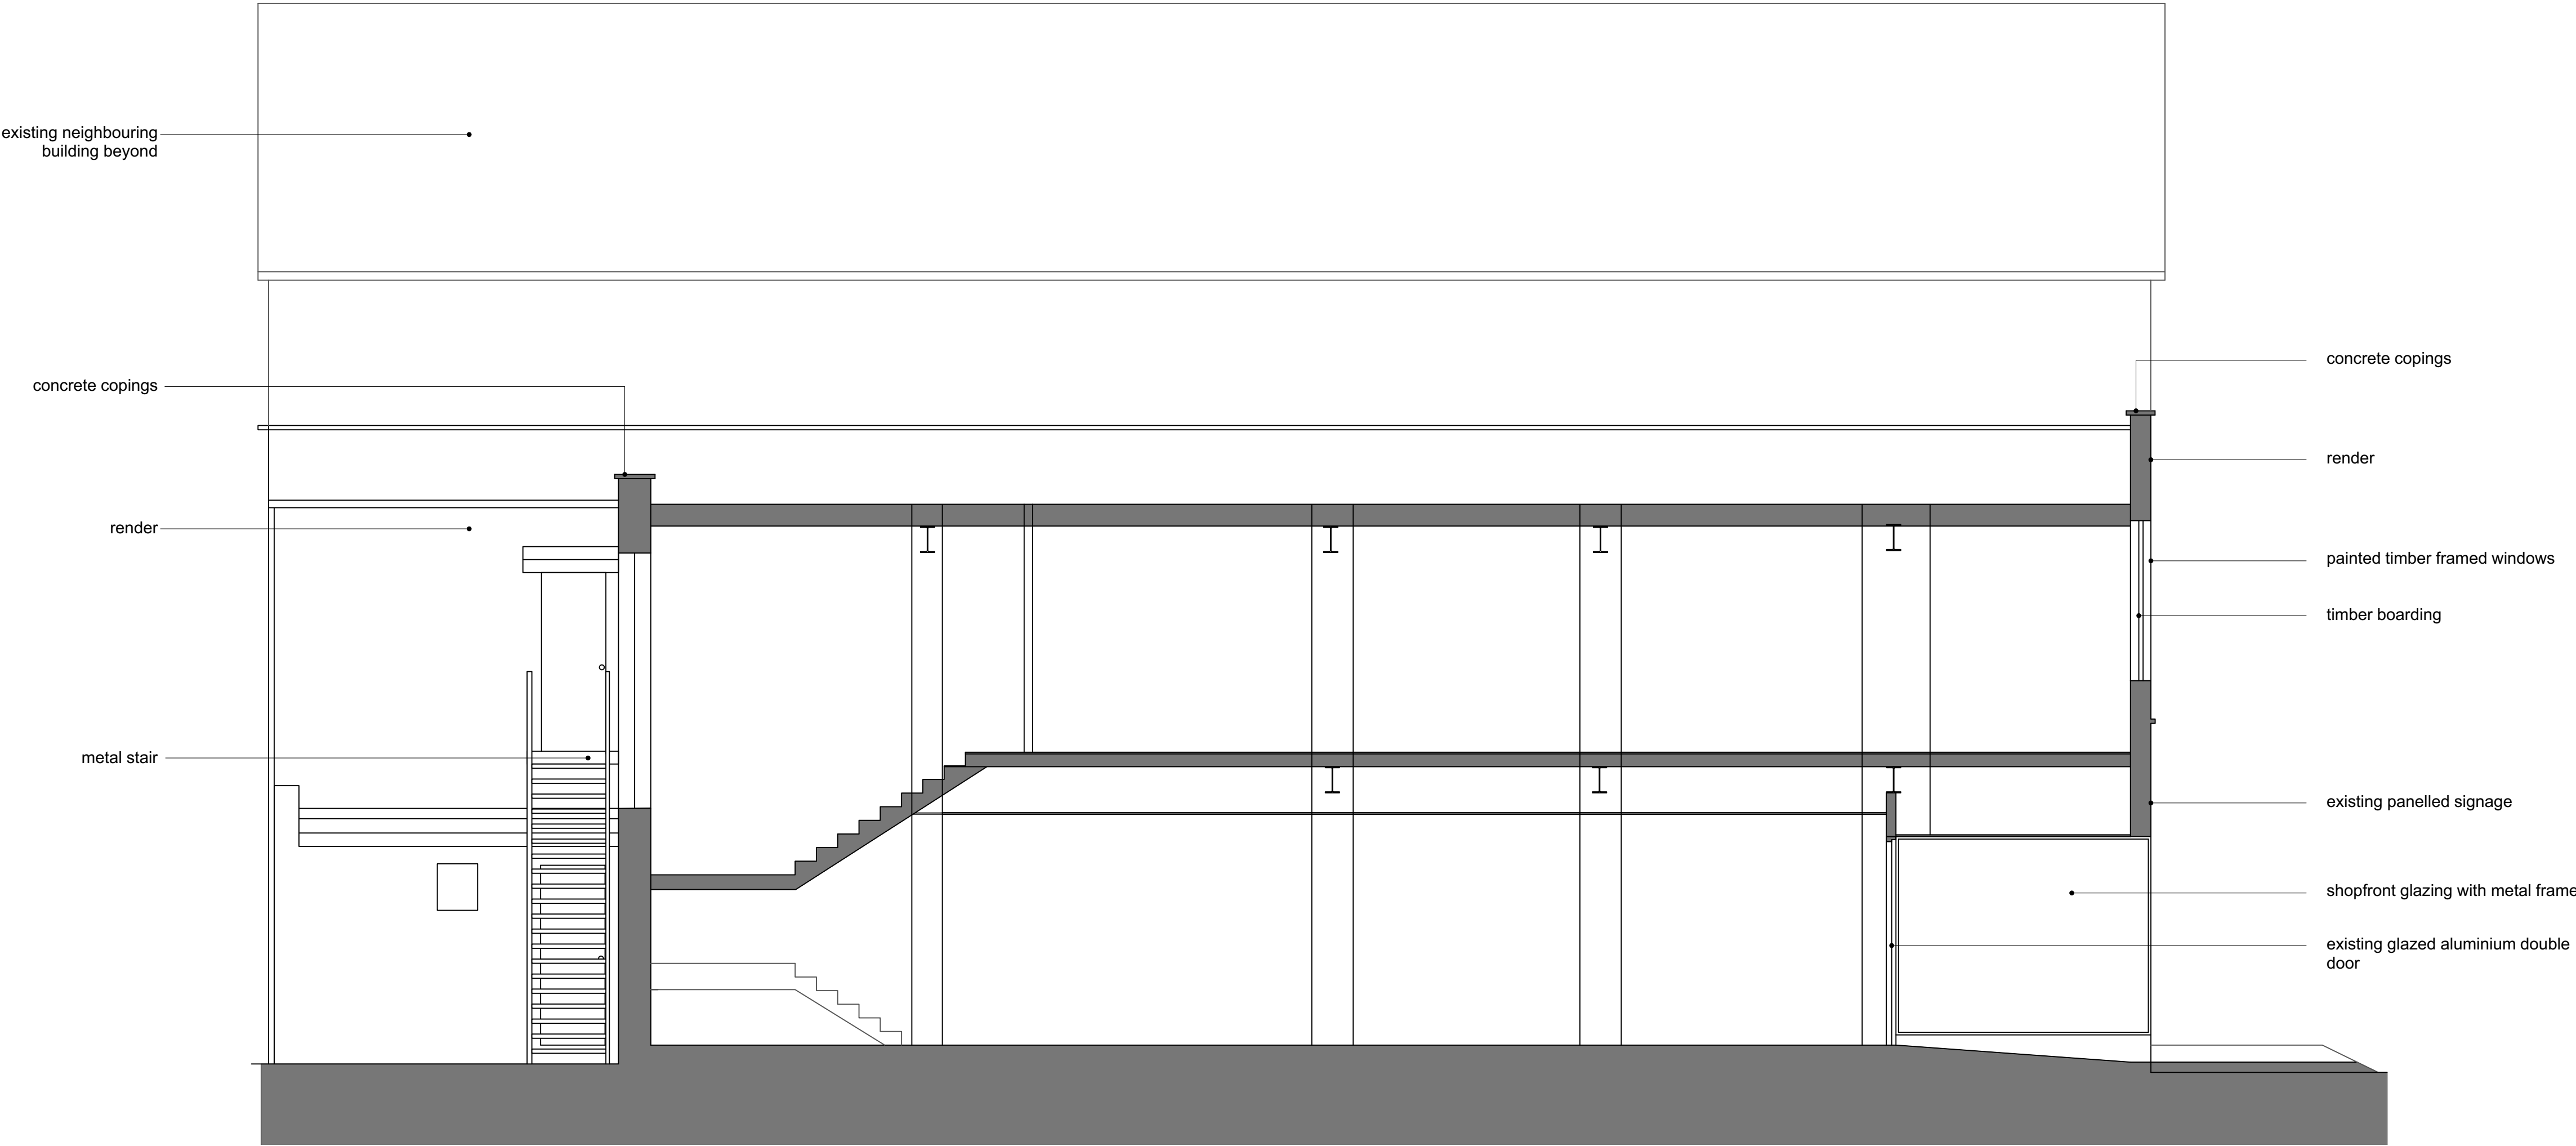

01 existing section

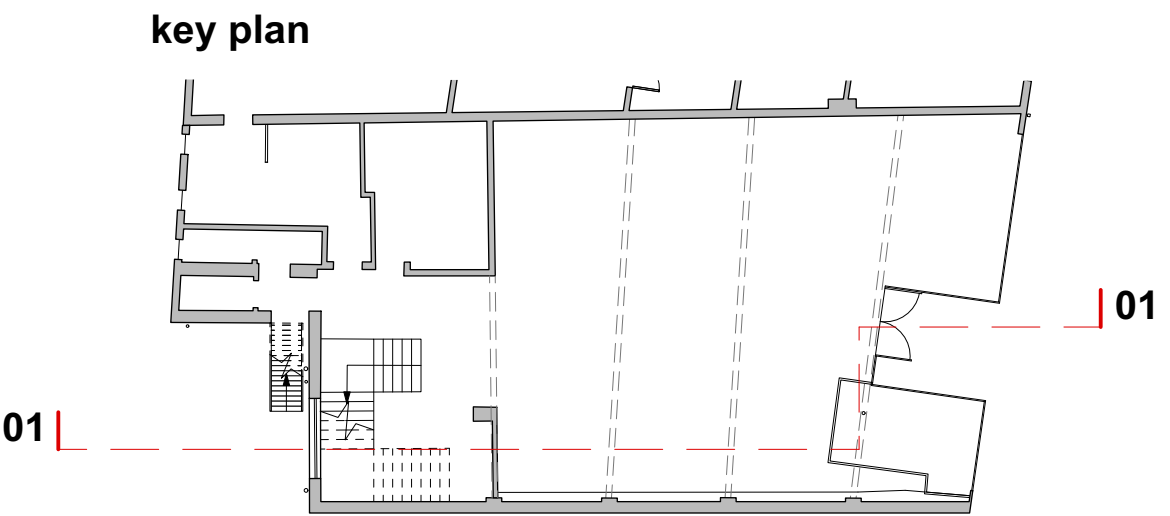

PLANNING

Rev	Date	Dwn	Chckd	Description	Rev	Date	Dwn	Chckd	Description

6 King Street Bristol BS1 4EQ
T 0117 929 9293 E info@fm-architects.co.uk
F 0117 929 9295 W fm-architects.co.uk

• All drawings are copyright
• Report all discrepancies to project administrator
• Do not scale drawing for construction purposes
• All dimensions to be checked on site

02.5m

ferguson mann architects

Job Title
Merthyr Tydfil THI

Client
Merthyr Tydfil County Borough Council

Scale
1:50 @ A1

Date
15.12.21

Drawn
FS

Checked
CF

Drawing Title
Manettes Building

Existing Section

Job No
10647-10

Drawing No
PL-005

Rev