



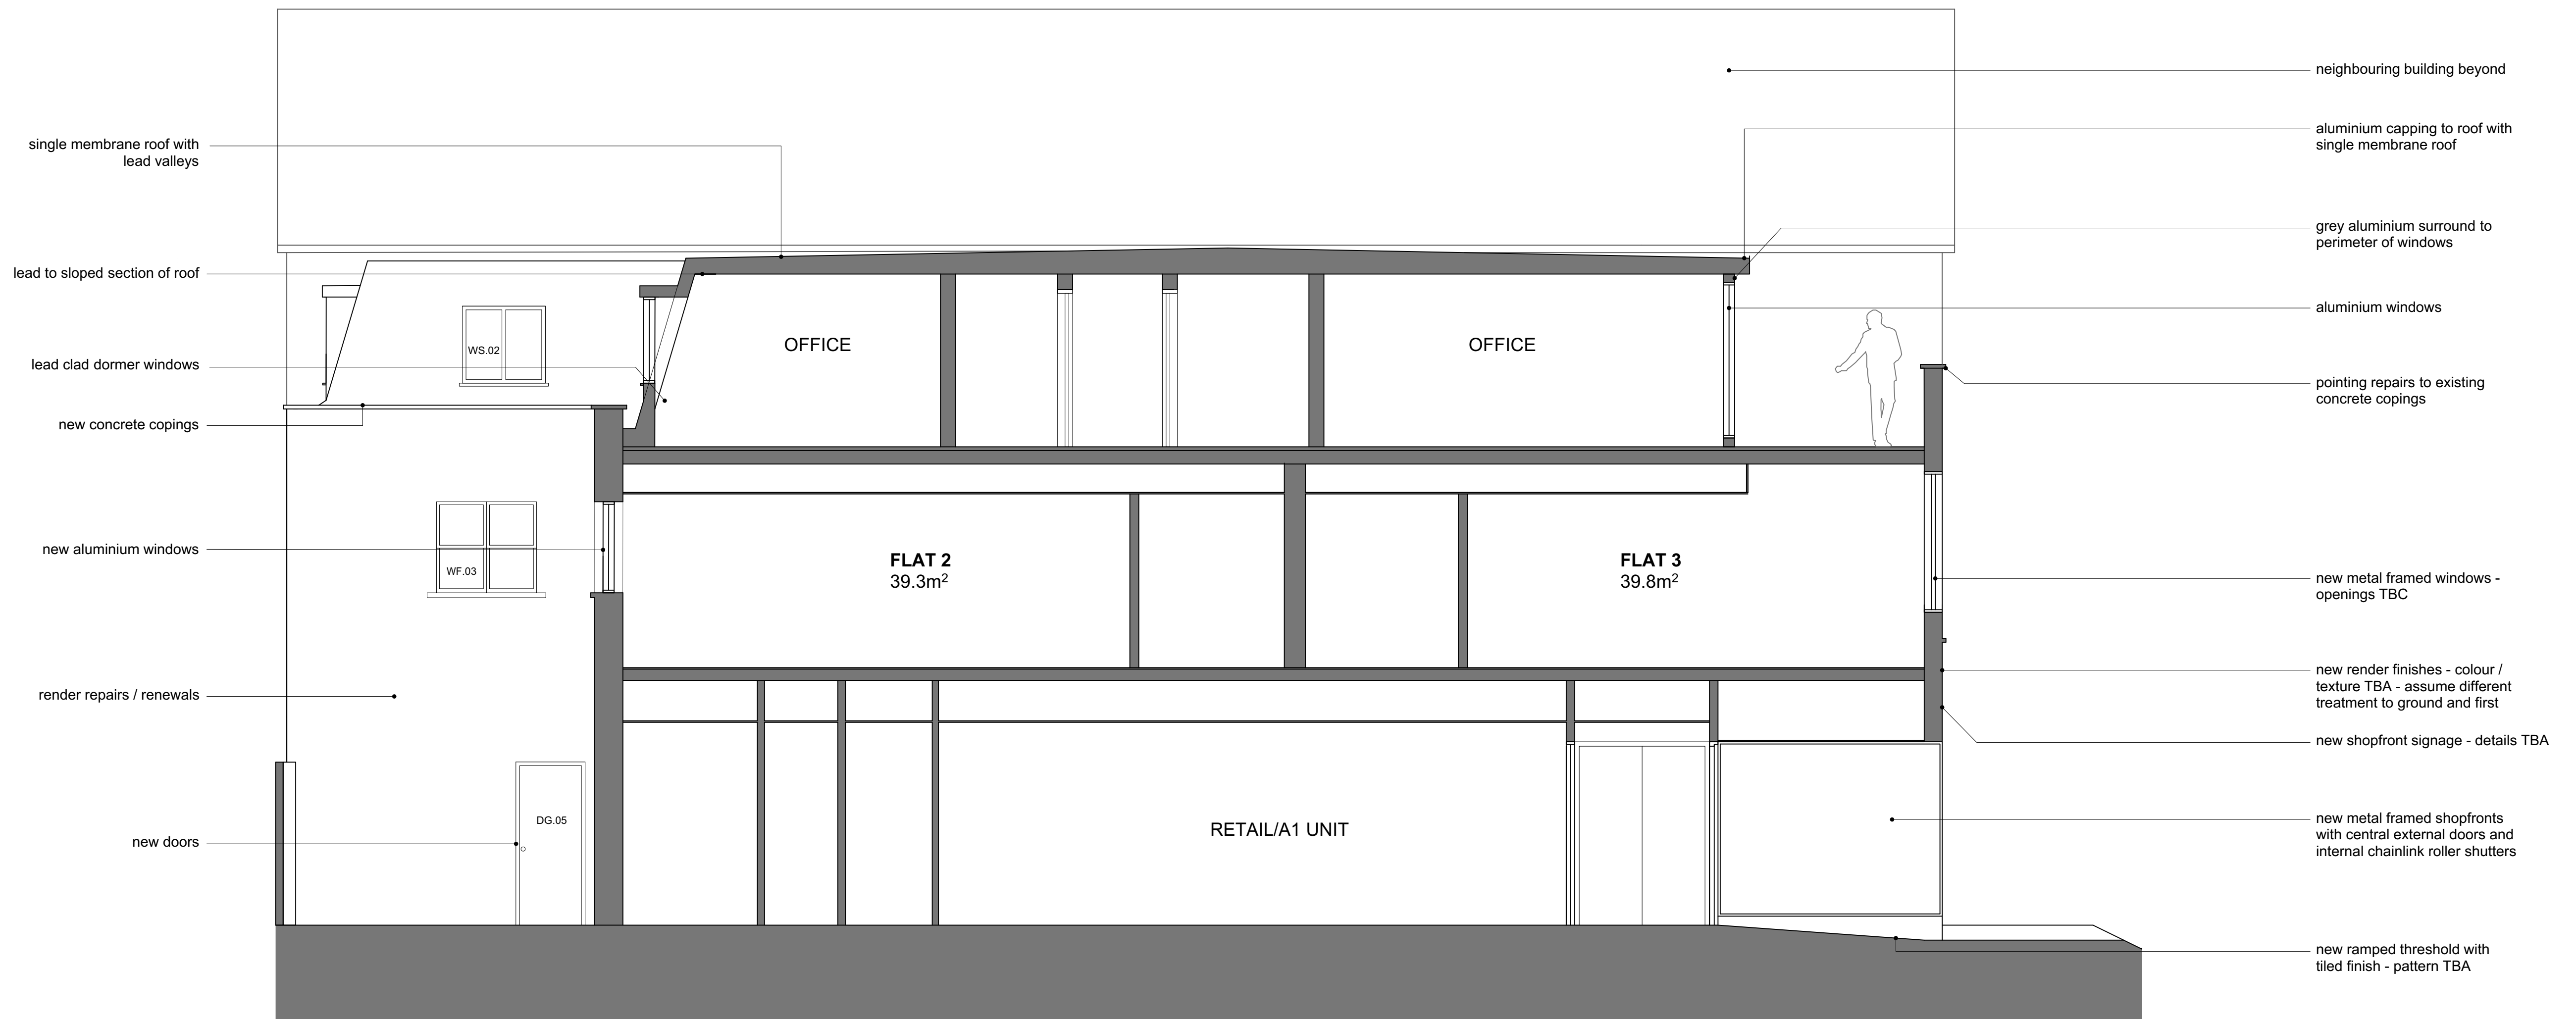

01 proposed section

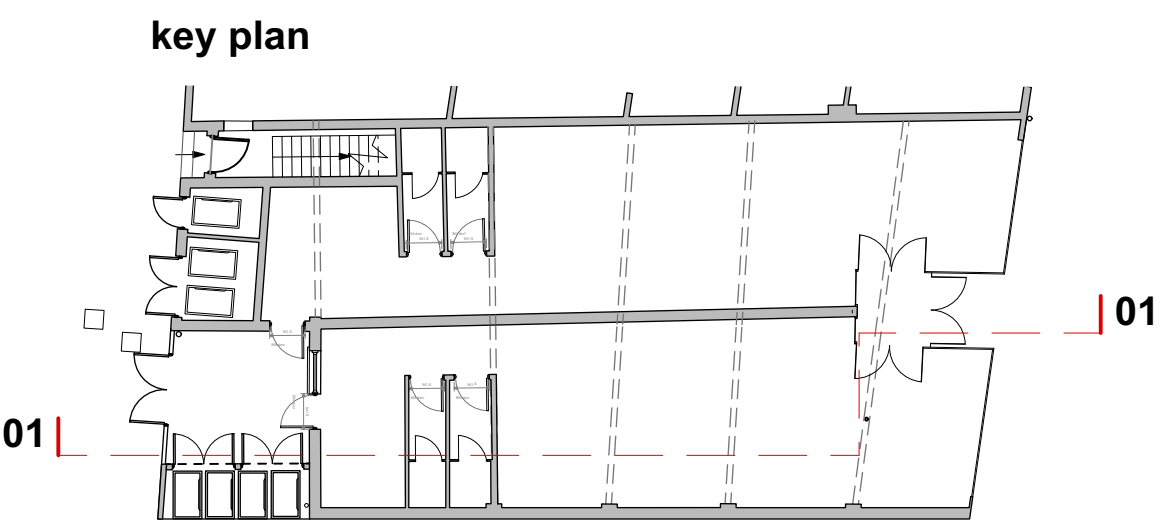

PLANNING

Rev	Date	Dwn	Chkd	Description	Rev	Date	Dwn	Chkd	Description
A	11.02.22	AK	CF	Window positions amended in line with plans.					

INTERIOR WALL LAYOUT AND MEASURED
INTERNAL AREAS APPROXIMATE
- PLANS BASED ON XL PROPERTY VENTURES
DRAWINGS, TO BE VIREFIED ON SITE

6 King Street Bristol BS1 4EQ
T 0117 929 9293 E info@fm-architects.co.uk
F 0117 929 9295 W fm-architects.co.uk

All drawings are copyright

Report all discrepancies to project administrator

Do not scale drawing for construction purposes

All dimensions to be checked on site

02.5m

North

ferguson mann architects					
Job Title Merthyr Tydfil THI			Drawing Title Manettes Building		
Client Merthyr Tydfil County Borough Council			Proposed Elevations & Shopfront Plan		
Scale 1:50 @ A1	Date 15.12.21	Drawn FS	Checked CF	Job No 10647-10	Rev A