



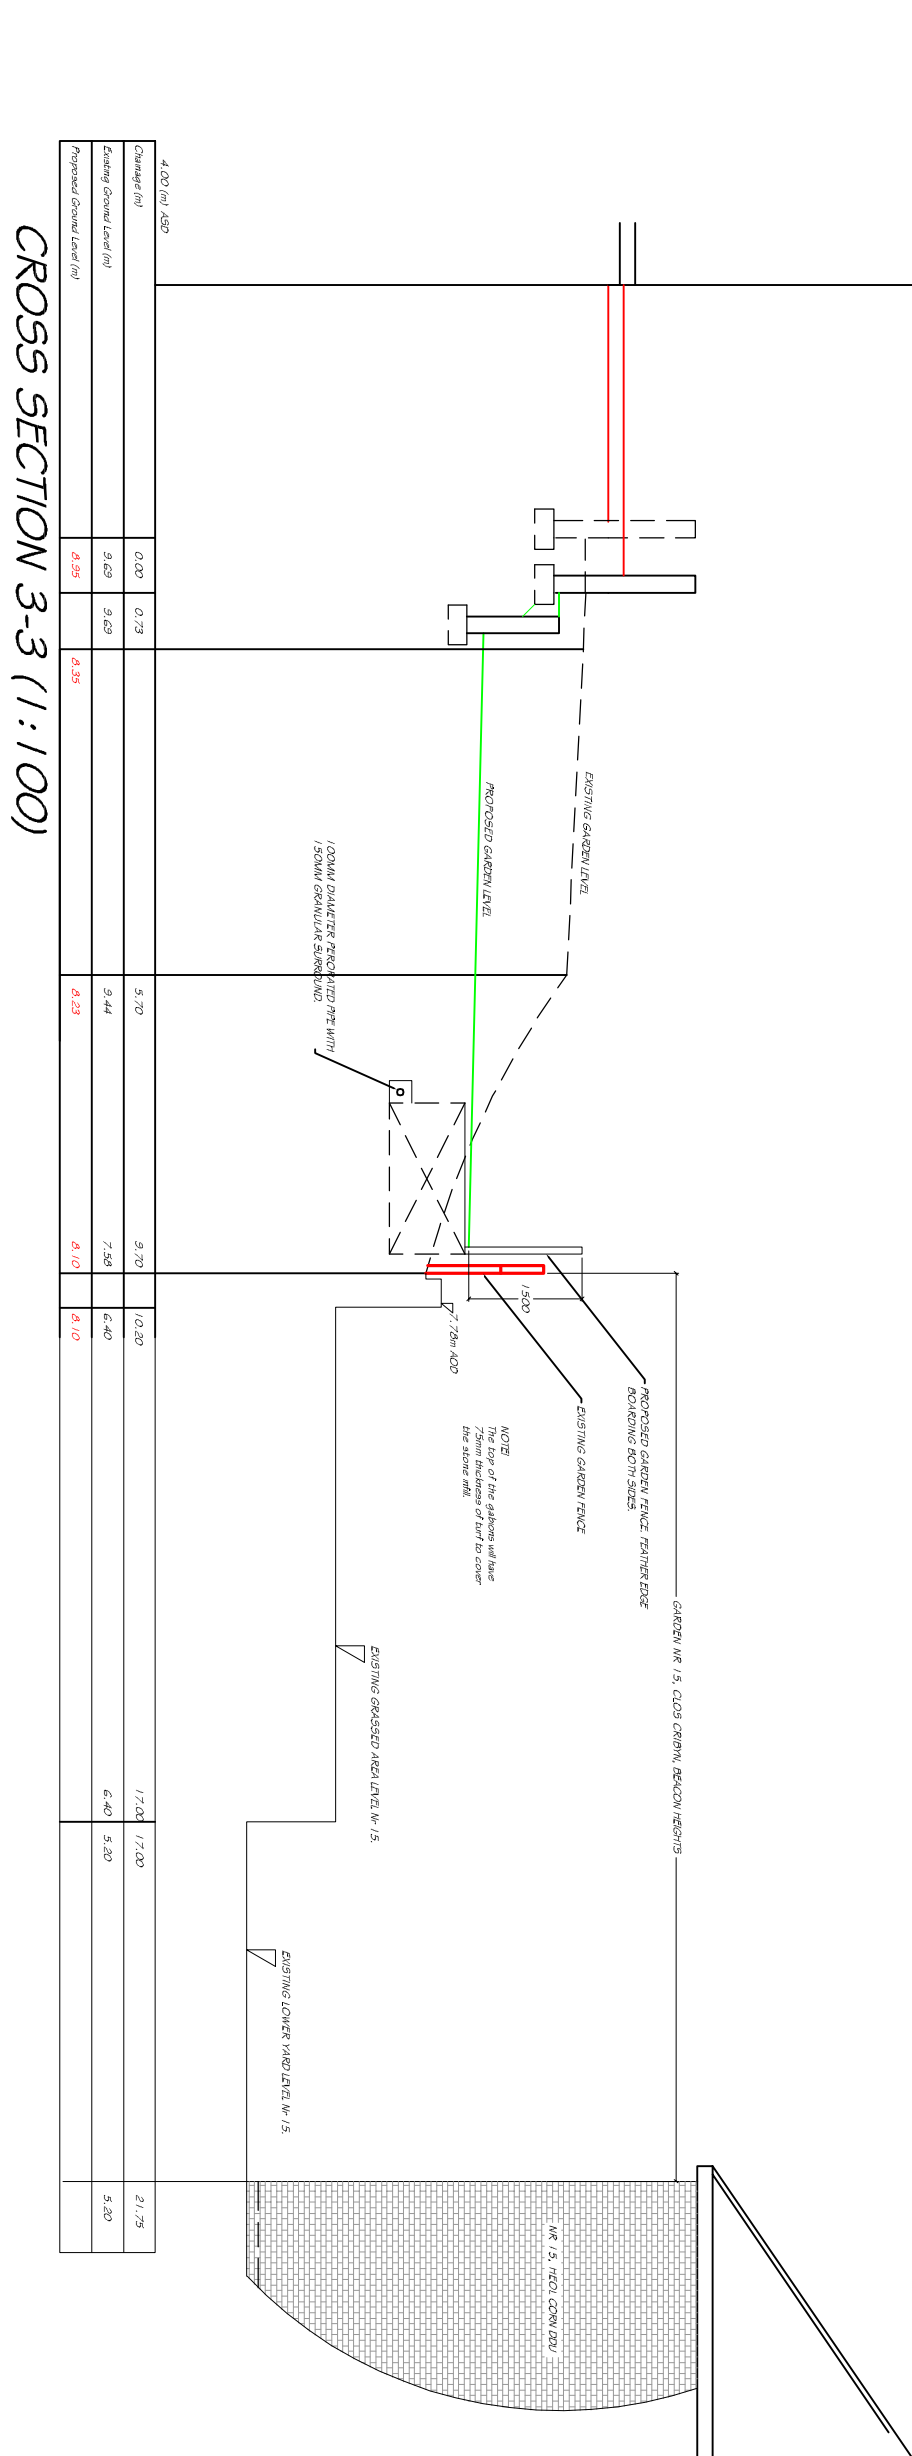

CROSS SECTIONAL PLANS OF REAR GARDEN
AT:
25, HEOL CORN DDU,
BEACON HEIGHTS,
MERTHYR TYDFIL, CF48 1BW
30TH SEPTEMBER 2022

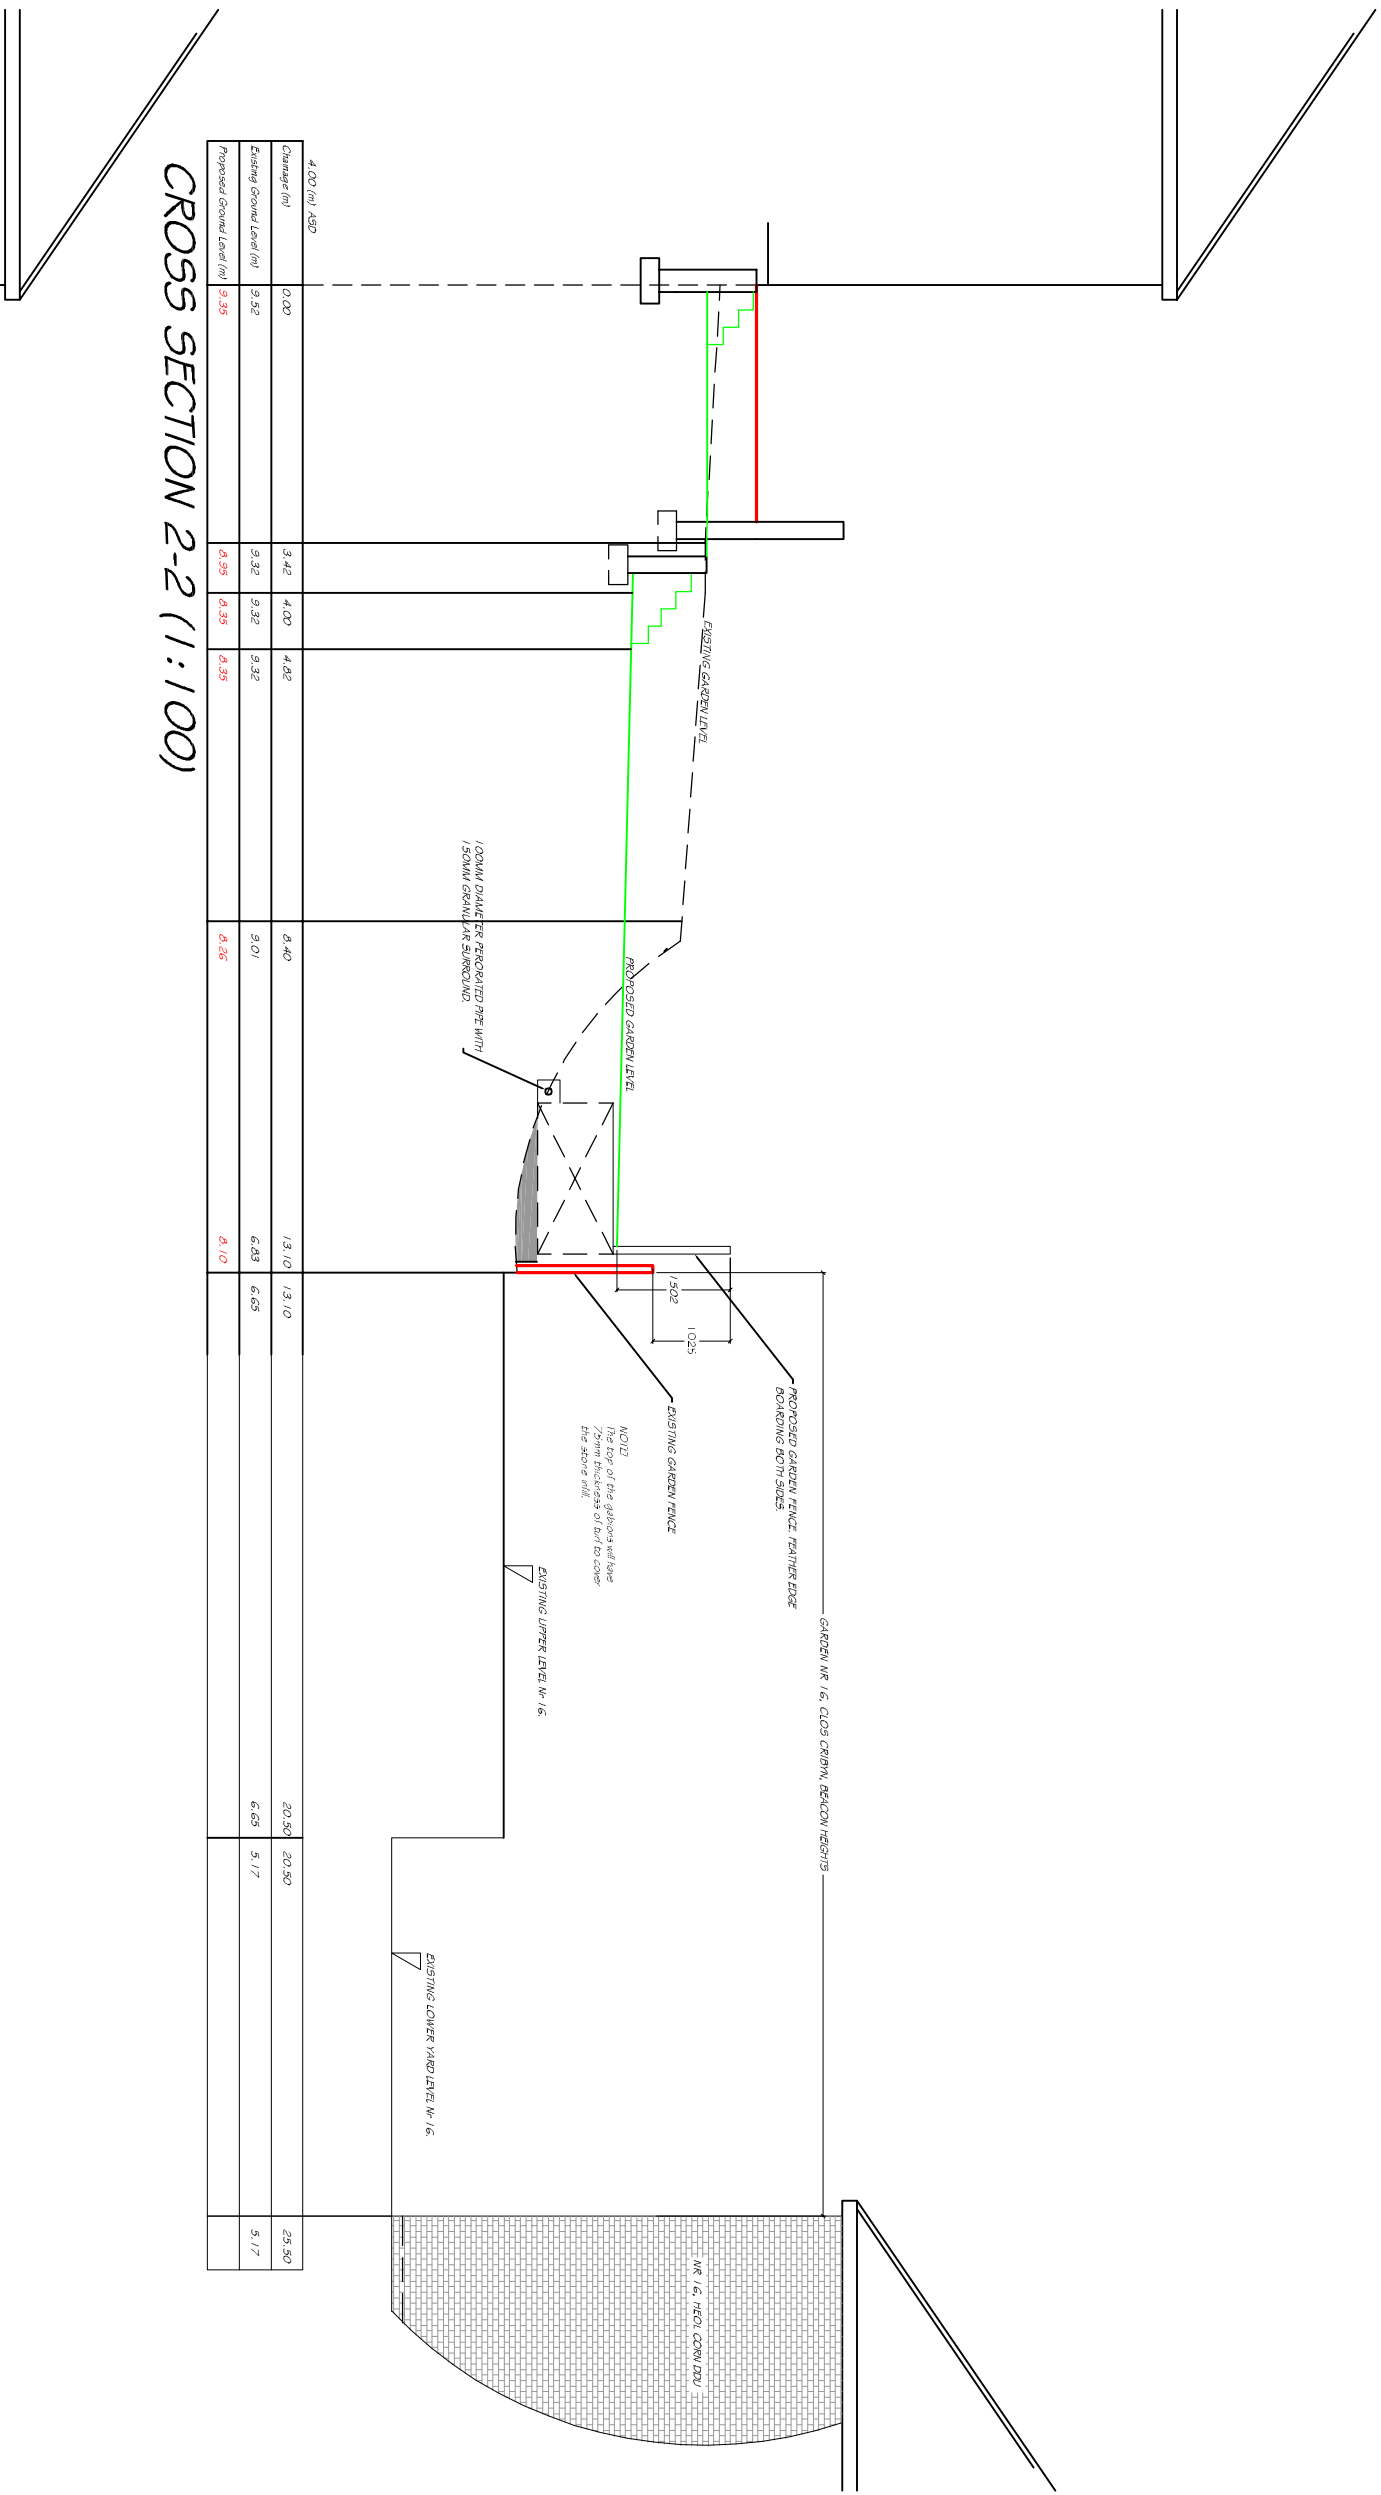