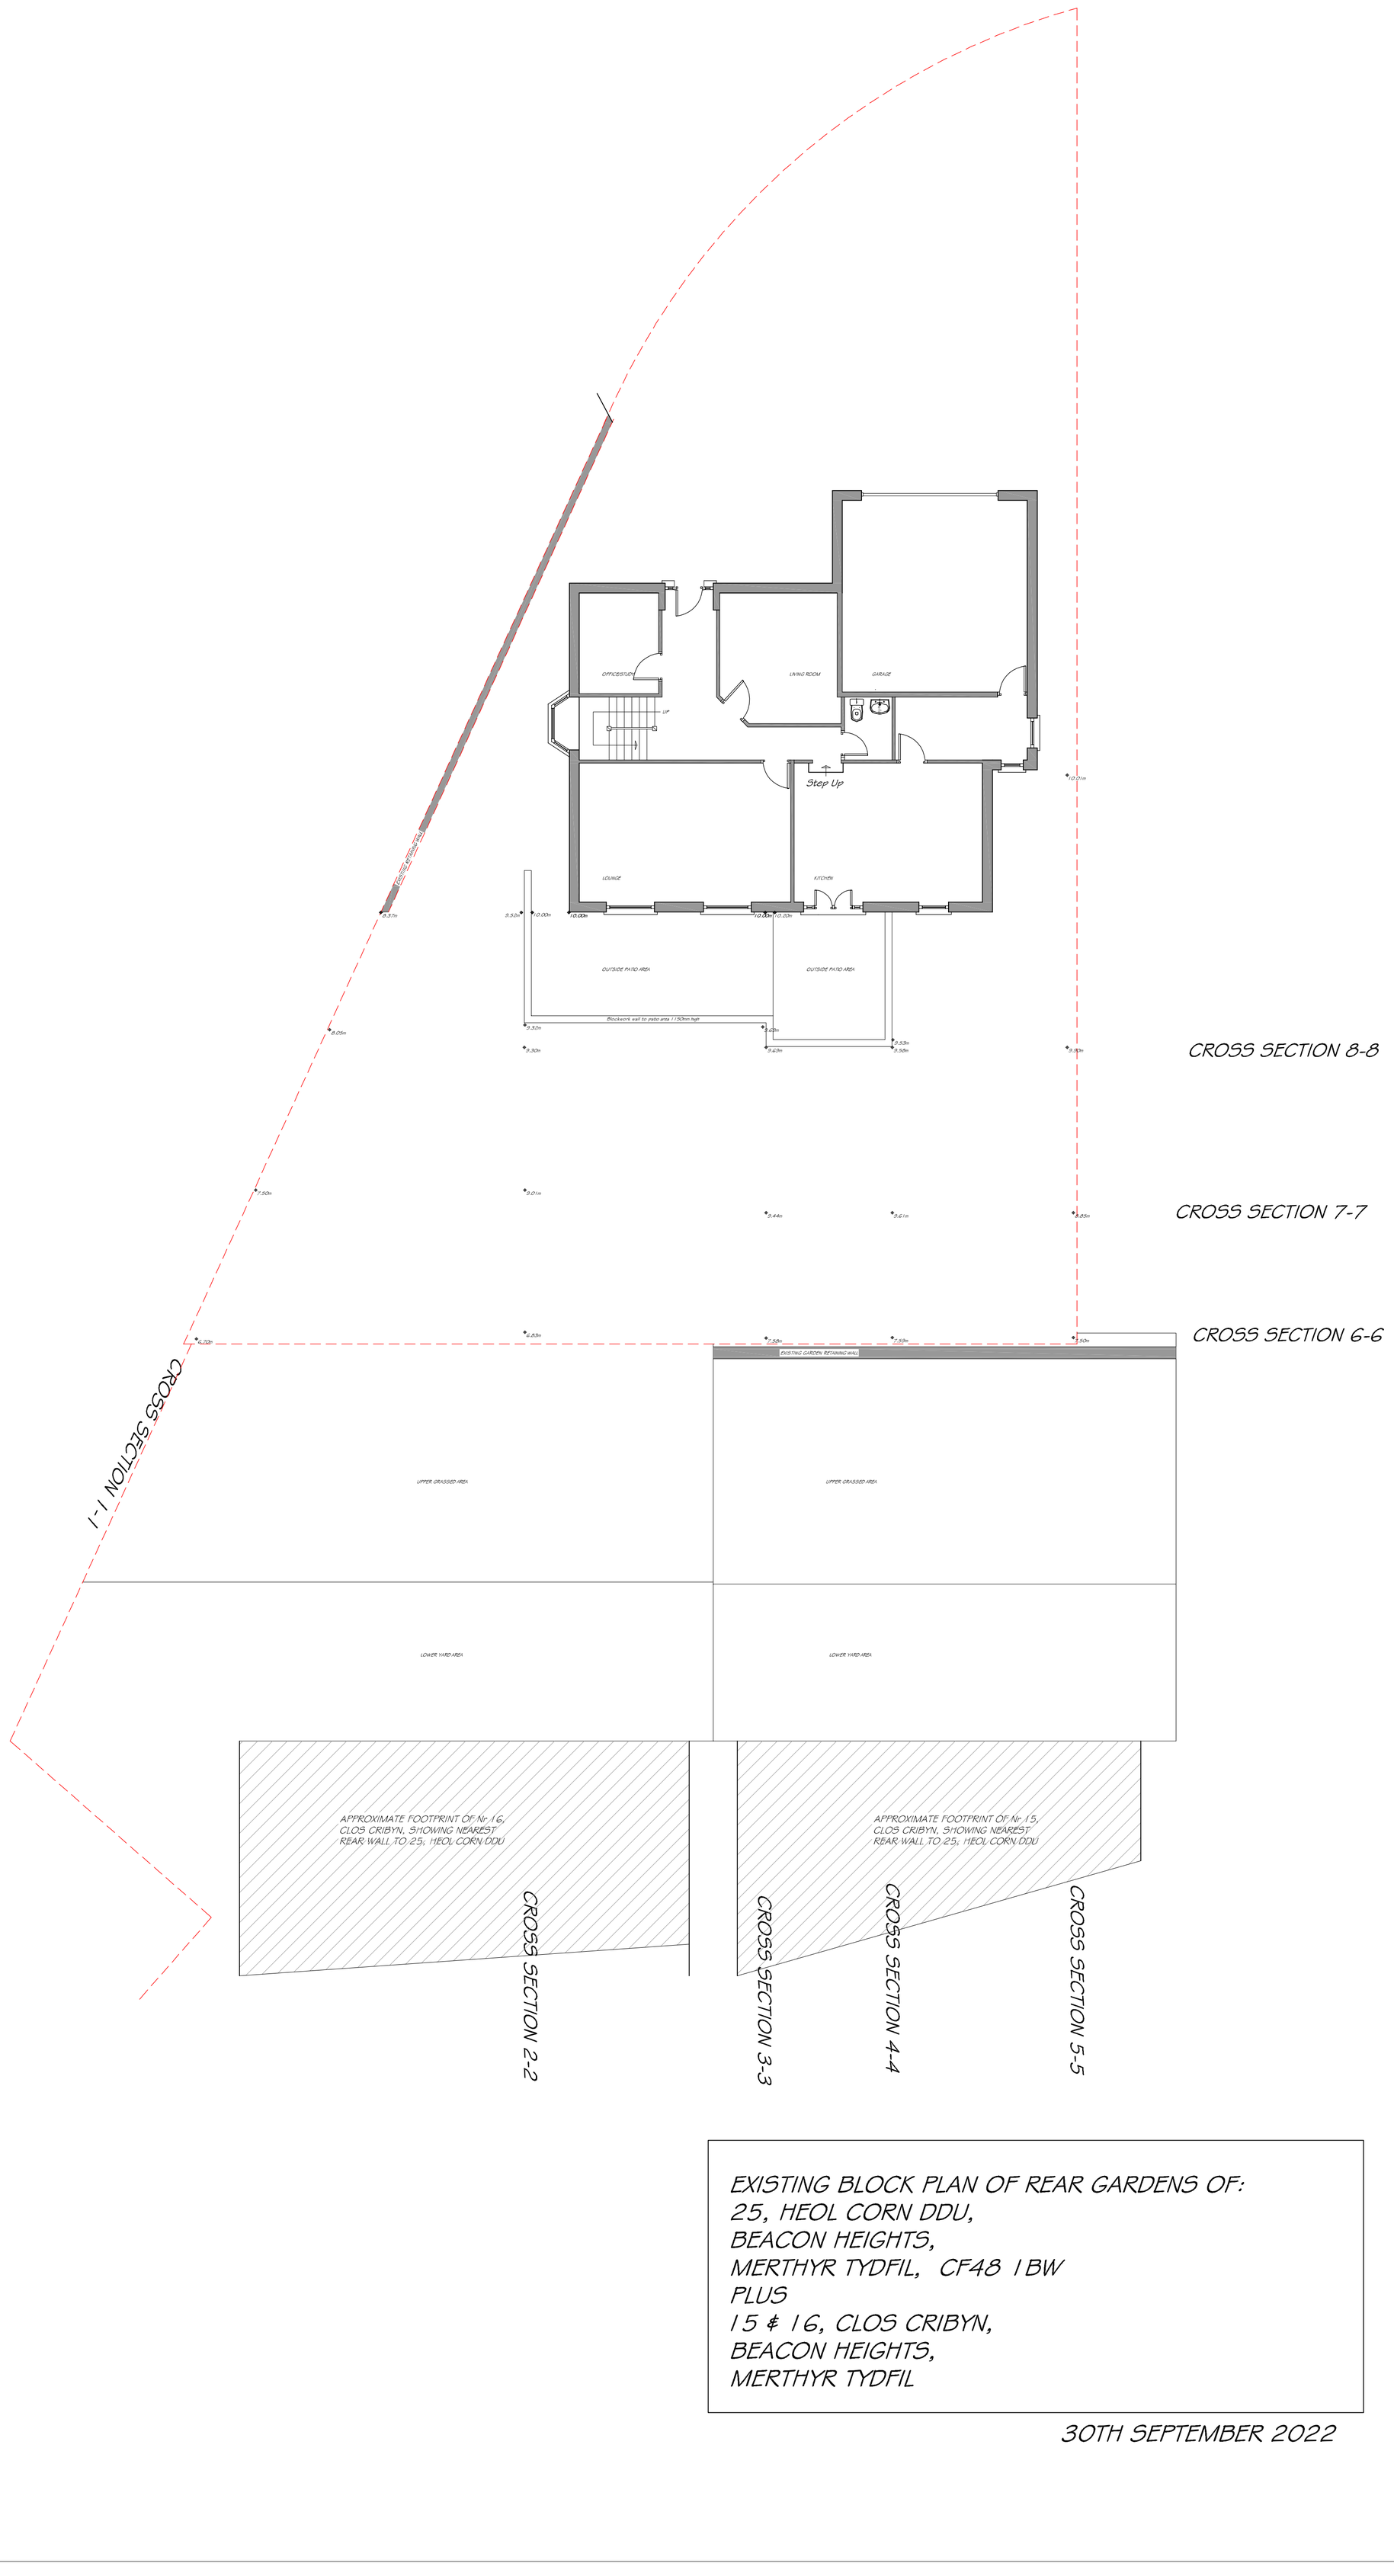



*EXISTING BLOCK PLAN OF REAR GARDENS OF:*
*25, HEOL CORN DDU,*
*BEACON HEIGHTS,*
*MERTHYR TYDFIL, CF48 1BW*
*PLUS*
*15 & 16, CLOS CRIBYN,*
*BEACON HEIGHTS,*
*MERTHYR TYDFIL*

*30TH SEPTEMBER 2022*