

ELEVATION A

SCALE 1:50

RL 210.25m

RL 209.50m

RL 206.80m

EL 204.99m

RL 202.98m

FFL 200.15m

GL 198.16m

RL 210.25m

RL 207.86m

RL 206.80m

EL 206.08m

EL 205.00m

RL 202.93m

GL 200.39m




ELEVATION B

SCALE 1:50

RL 209.50m

FL 206.50m

RL 203.00m

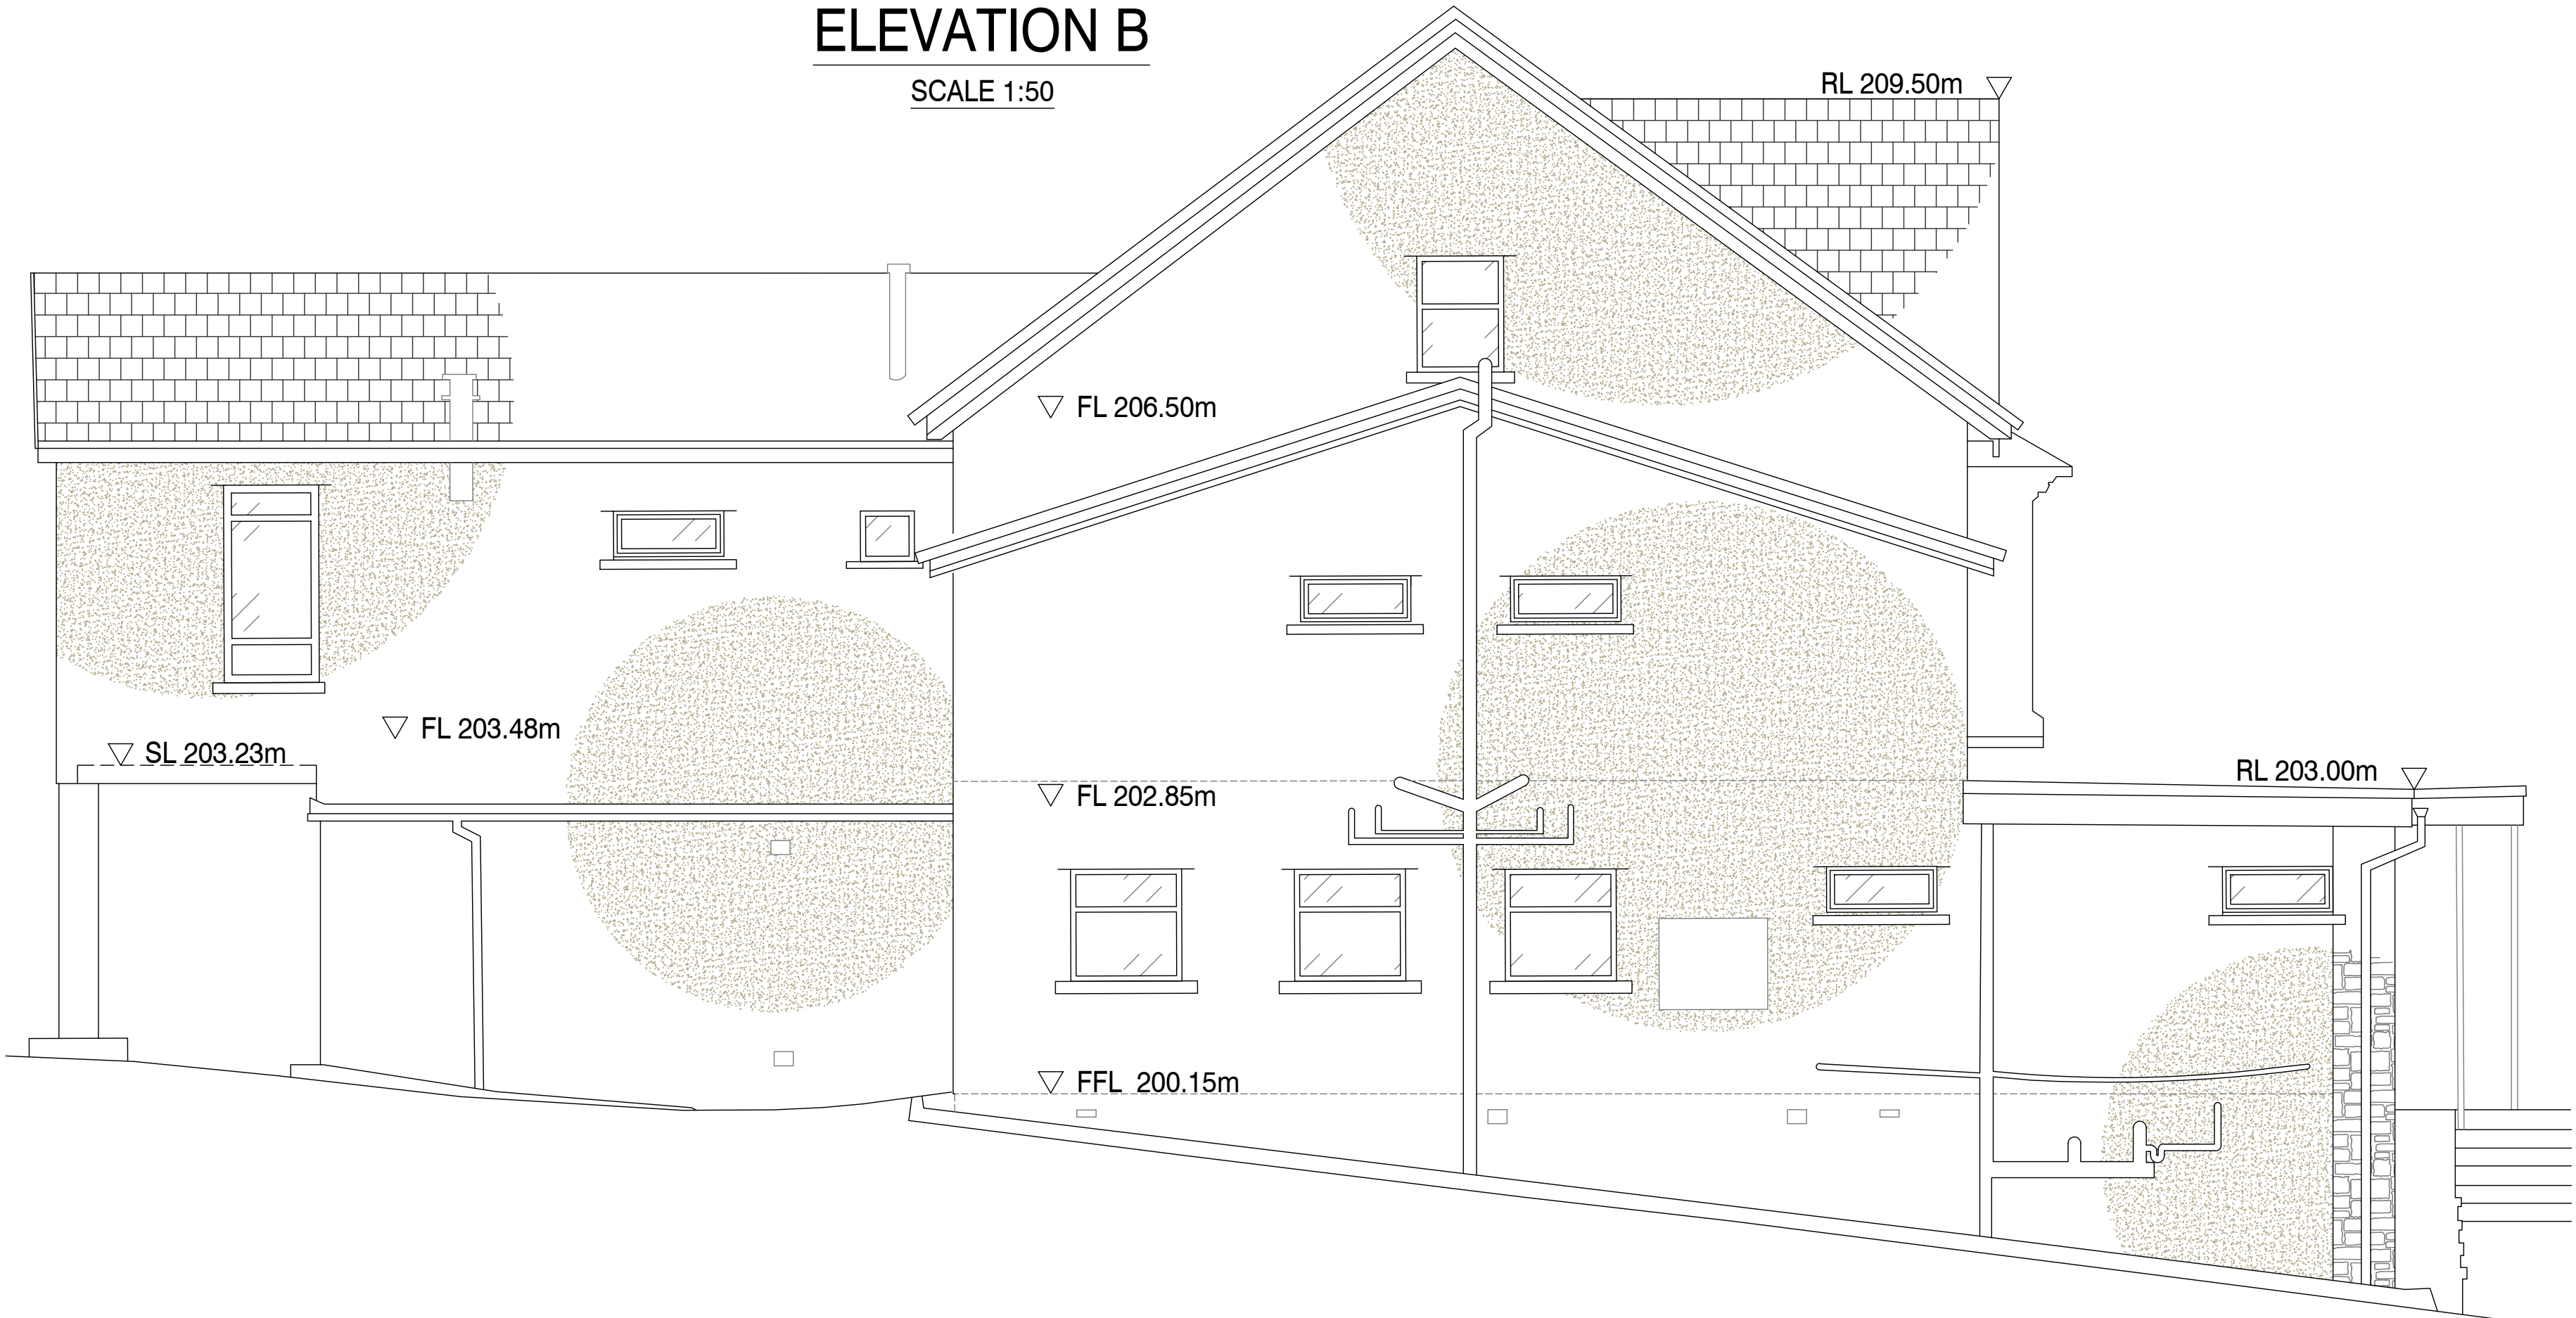


GENERAL NOTES

1. The contractor is to check and verify all buildings and site dimensions and levels, including existing sewer invert levels, before works start on site. The contractor is to comply in all aspects with the current building legislation, British Standards, building regulations etc.
2. Positions of existing services/statutory undertakers apparatus adjacent to or crossing proposed excavations are to be checked by the contractor prior to starting work. Utility locations shown are to be verified by the contractor prior to commencement of work.
3. This drawing is to be read in conjunction with and checked against all other drawings, engineering details, specifications and any structural, geotechnical or other specialist document provided.
4. Any anomaly or contradictions between any of the above is to be reported immediately to Corner Point Surveys Ltd.
5. This survey has been based on OS coordinates using GNSS instrumentation then undertaken to a SF of 1.
6. Please note that all hatches are indicative.
7. Inaccessible areas have been assumed and should be used as a source of accurate measurements.

KEY PLAN

NOT TO SCALE

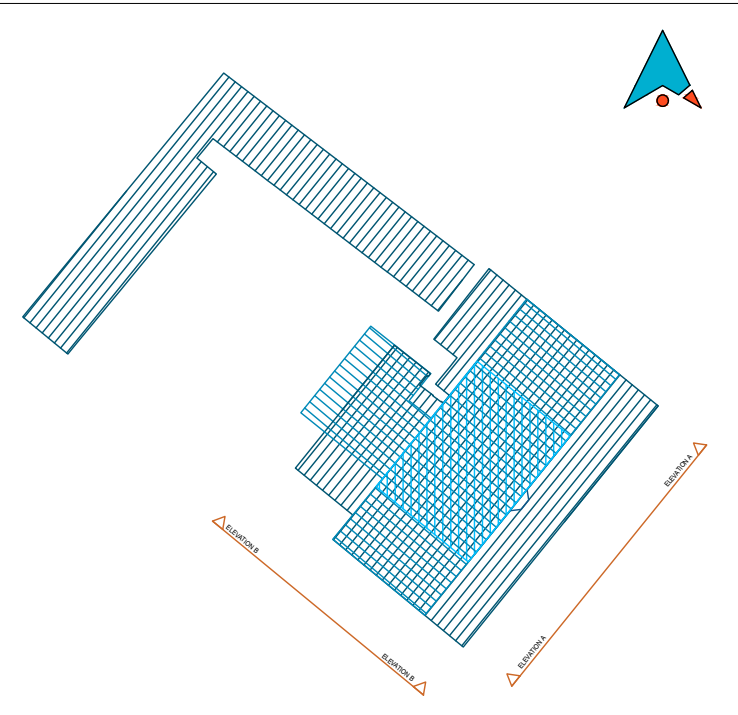

A	22.11.23	ADJUSTMENT OF SECOND FLOOR HORIZONTAL POSITION.	JPW
---	----------	---	-----

Dimensions to be verified on site.
This drawing should not be scaled. Use figured dimensions only.
Any discrepancies should be referred to the Engineer prior to work being put in hand.
This drawing is copyright.



CornerPoint
SURVEYS

Corner Point Surveys Limited
Columbus House, Village Way
Greenmeadow Business Park
Cardiff
CF15 7NE

029 22 800 100
contactus@cornerpointsurveys.co.uk
www.cornerpointsurveys.co.uk

Client:

MERTHYR
VALLEYS HOMES

Project
TREGANNA HOTEL, MERTHYR

Title
**MEASURED BUILDING SURVEY
ELEVATIONS A & B
SHEET 1/9**

Drawing Status

INFORMATION

Surveyed by	Processed by	Checked by	Date	Scale @ A1 size
JPW	JPW	ACV	OCT23	1:50
Project No		Drawing No		Revision
S23054		001.1		A

File name: S23054-01-A - Treganna Hotel, Merthyr - Measured Building Survey.dwg

ELEVATION C

SCALE 1:50

RL 210.25m ▽


RL 207.86m ▽

RL 206.80m ▽

EL 204.98m ▽

RL 203.39m ▽

GL 200.10m ▽

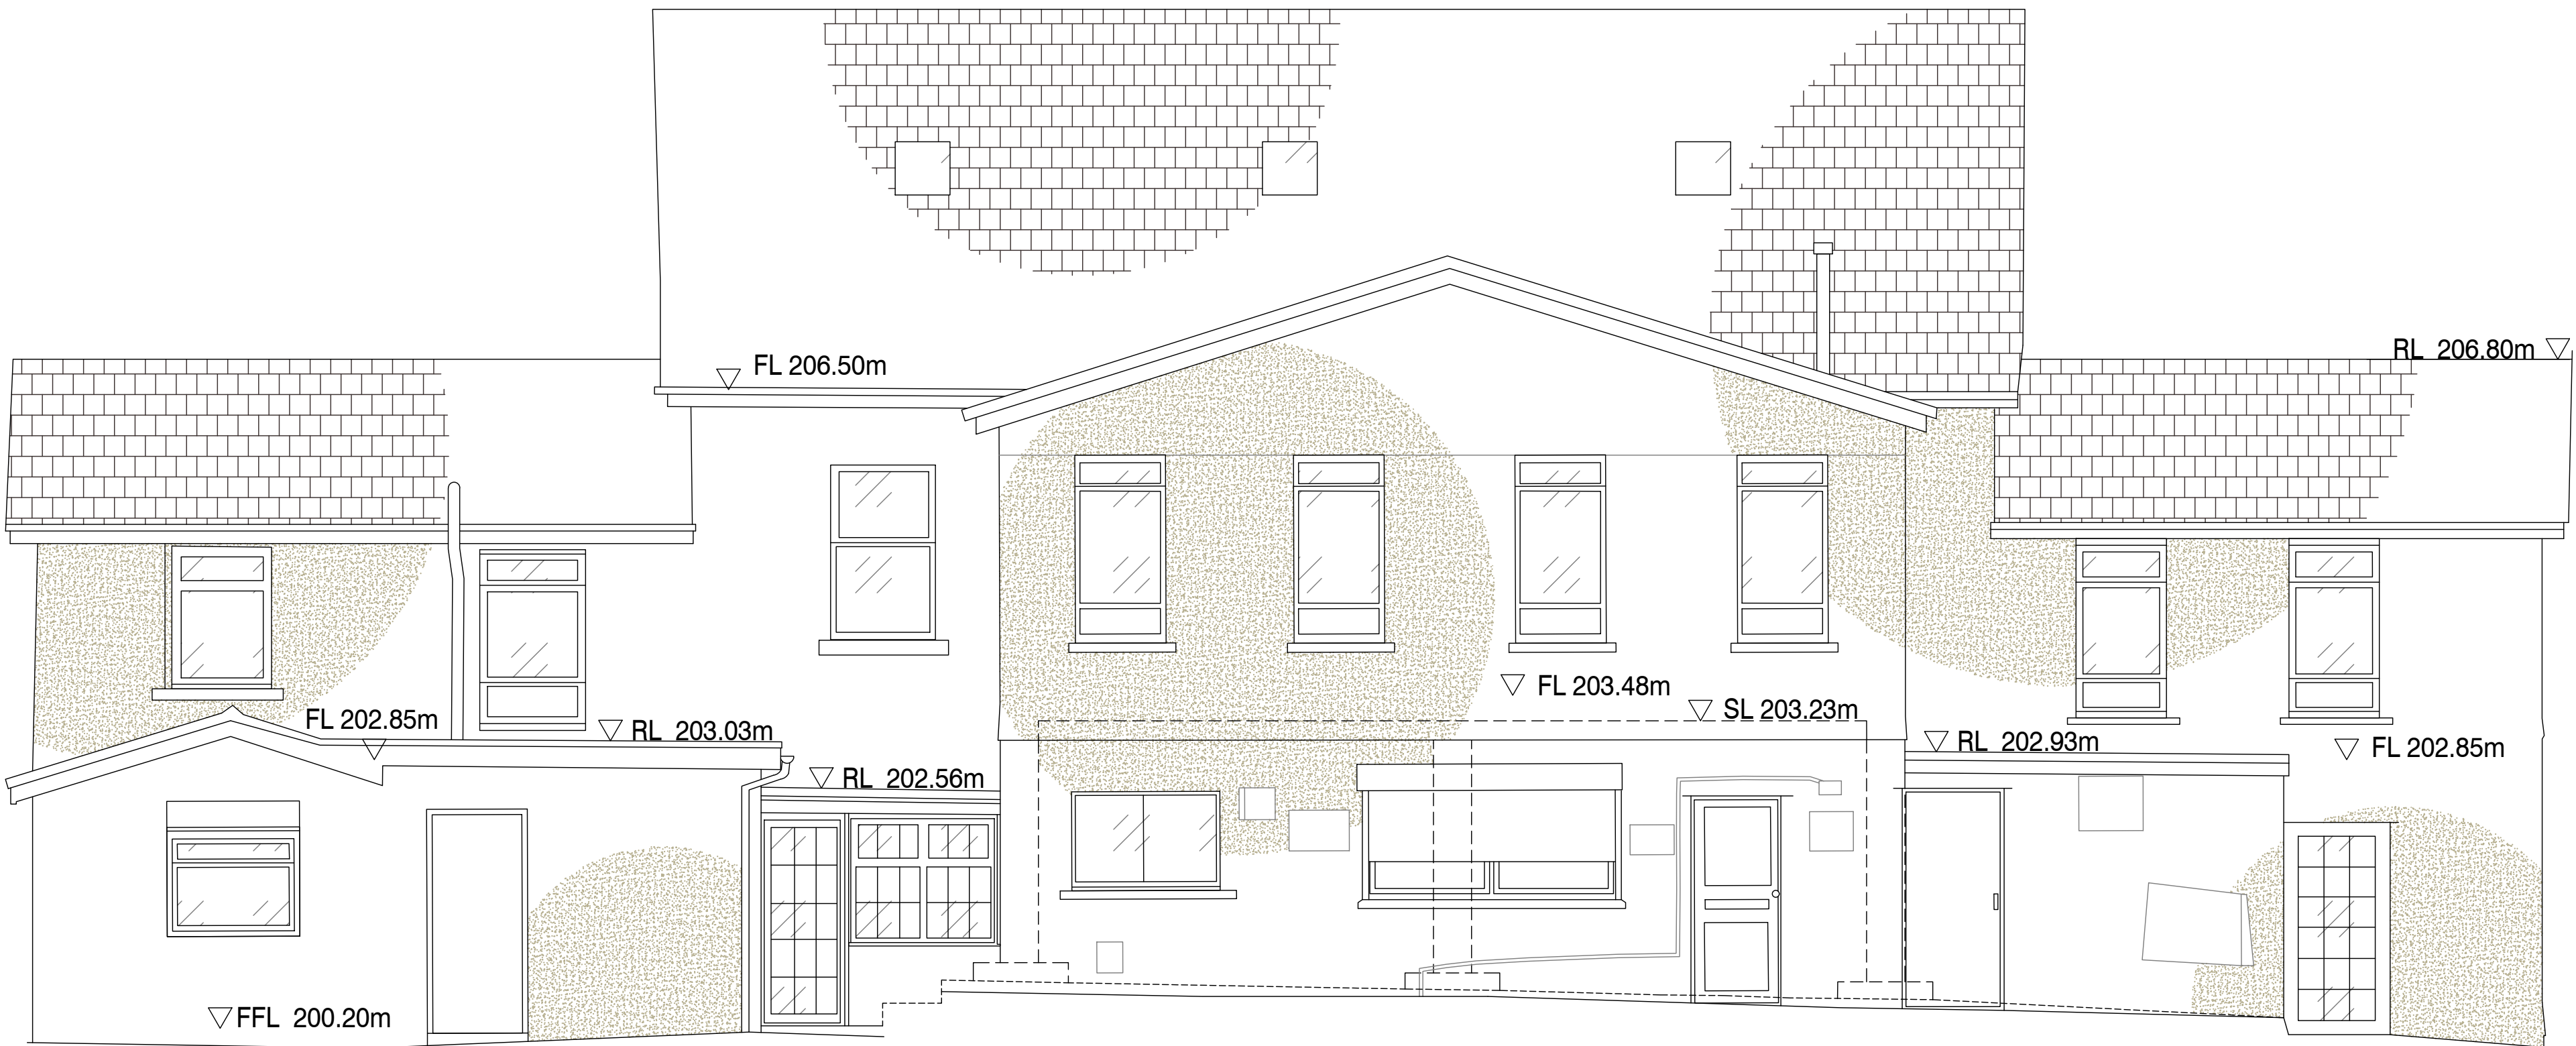

RL 210.25m ▽

RL 209.50m ▽

RL 206.80m ▽

EL 206.27m ▽


EL 204.97m ▽

RL 202.95m ▽

FFL 200.15m ▽

ELEVATION D


SCALE 1:50

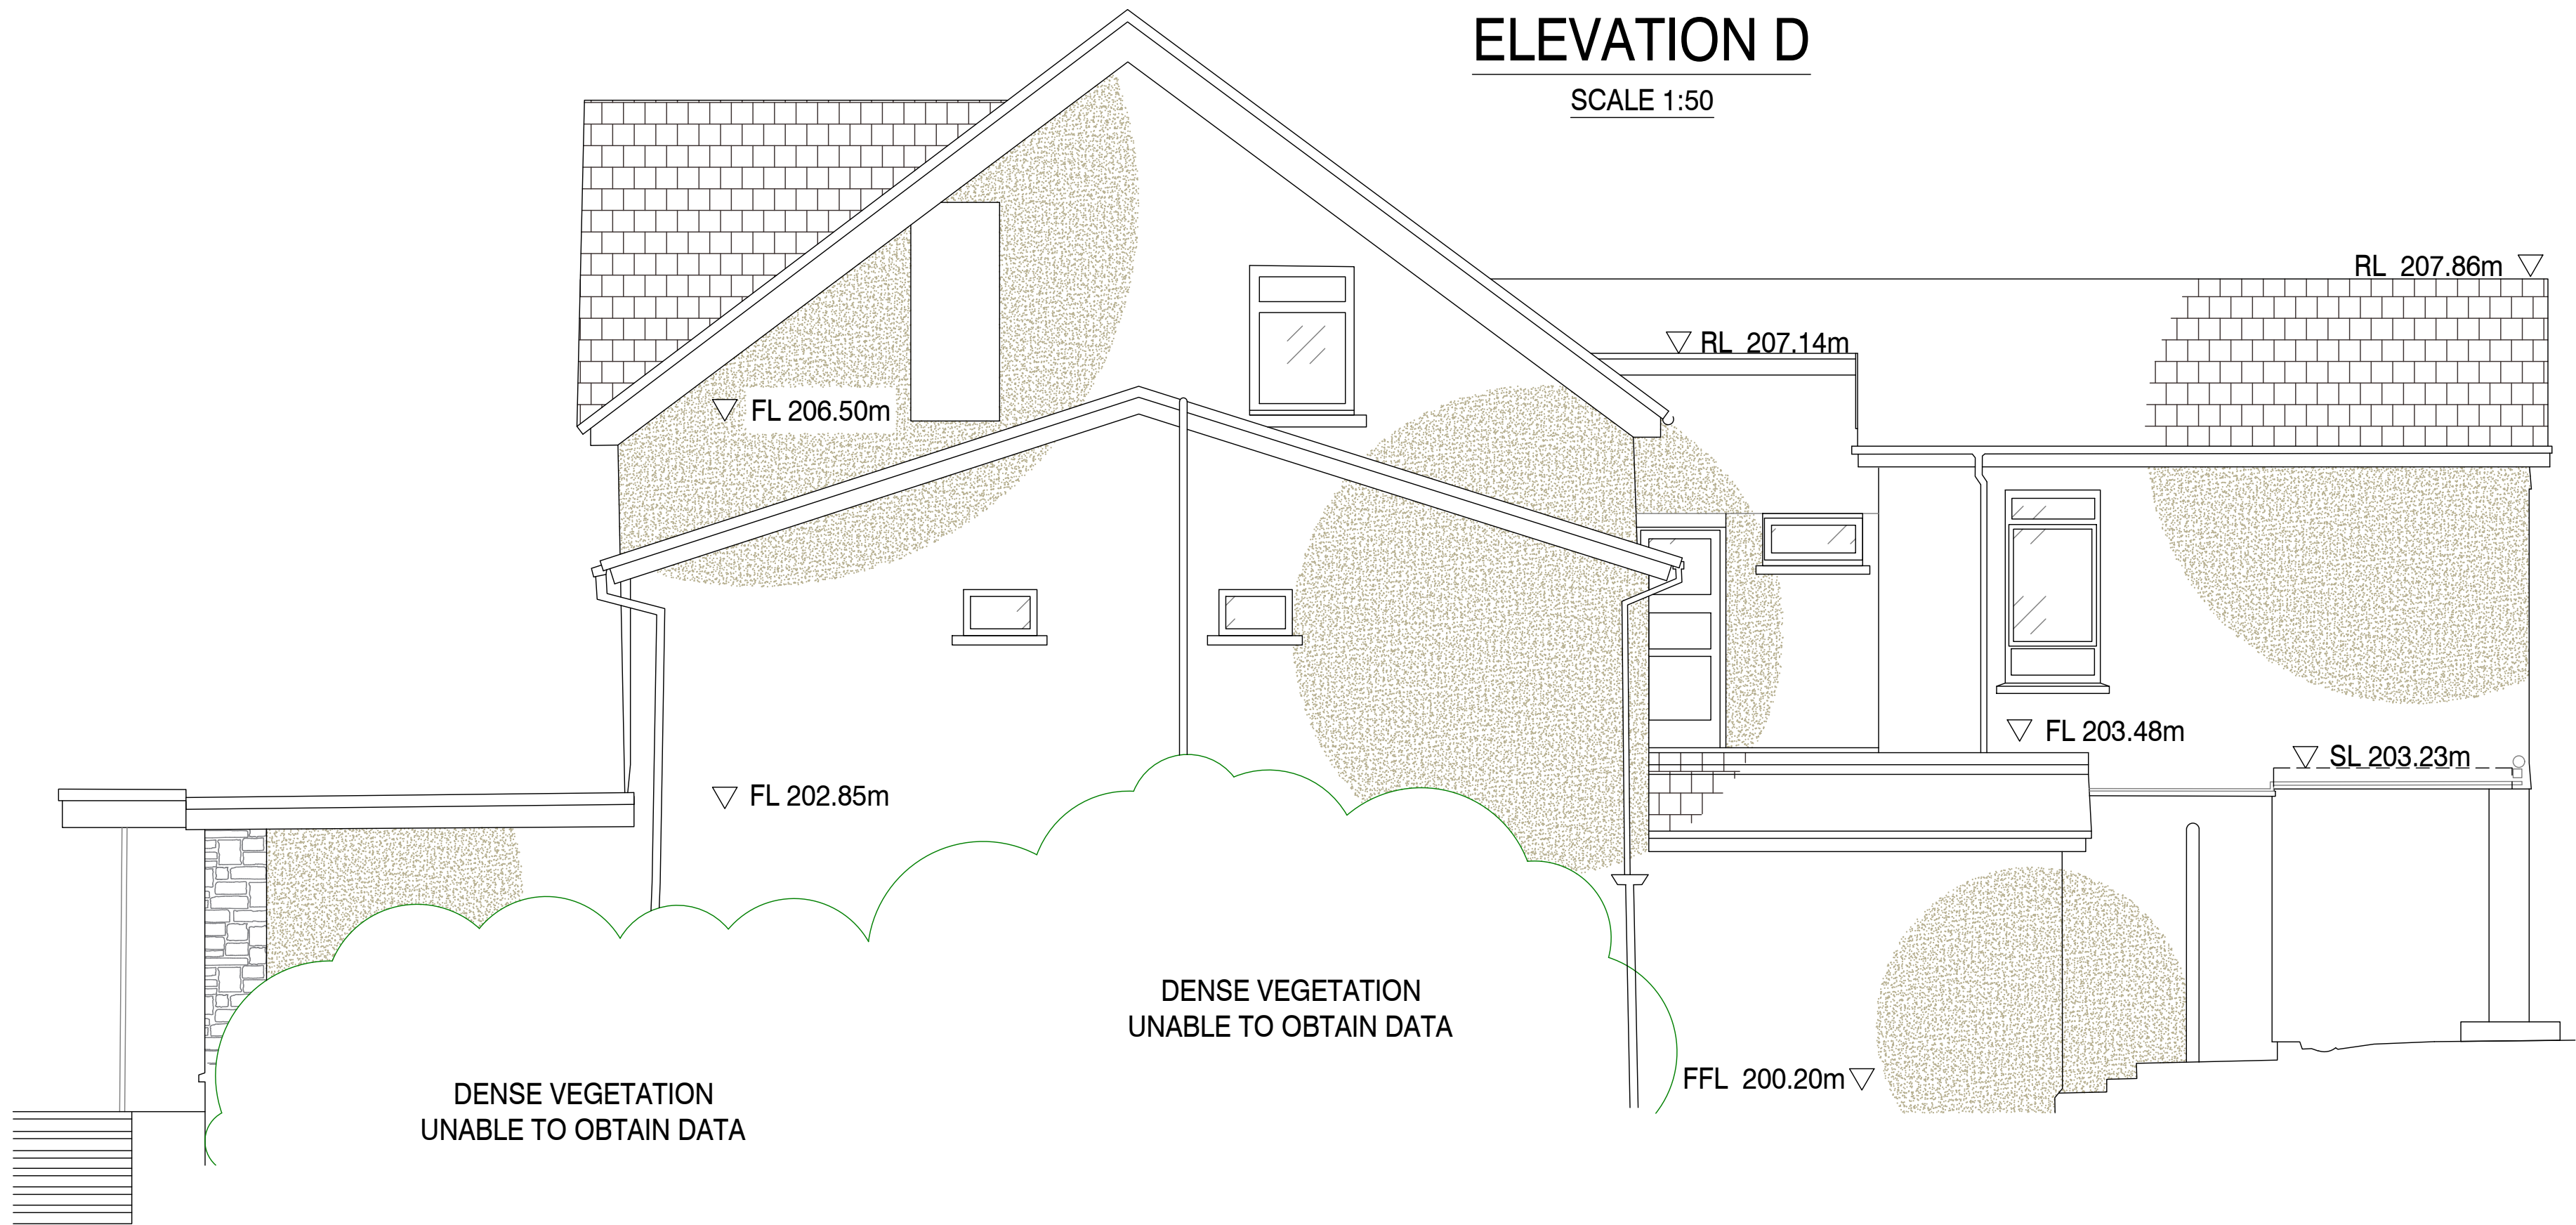

- GENERAL NOTES
1. The contractor is to check and verify all buildings and site dimensions and levels, including existing sewer invert levels, before works start on site. The contractor is to comply in all aspects with the current building legislation, British Standards, building regulations etc.
 2. Positions of existing services/statutory undertakers apparatus adjacent to or crossing proposed excavations are to be checked by the contractor prior to starting work. Utility locations shown are to be verified by the contractor prior to commencement of work.
 3. This drawing is to be read in conjunction with and checked against all other drawings, engineering details, specifications and any structural, geotechnical or other specialist document provided.
 4. Any anomaly or contradictions between any of the above is to be reported immediately to Corner Point Surveys Ltd.
 5. This survey has been based on OS coordinates using GNSS instrumentation then undertaken to a SF of 1.
 6. Please note that all hatches are indicative.
 7. Inaccessible areas have been assumed and should be used as a source of accurate measurements.

KEY PLAN

NOT TO SCALE

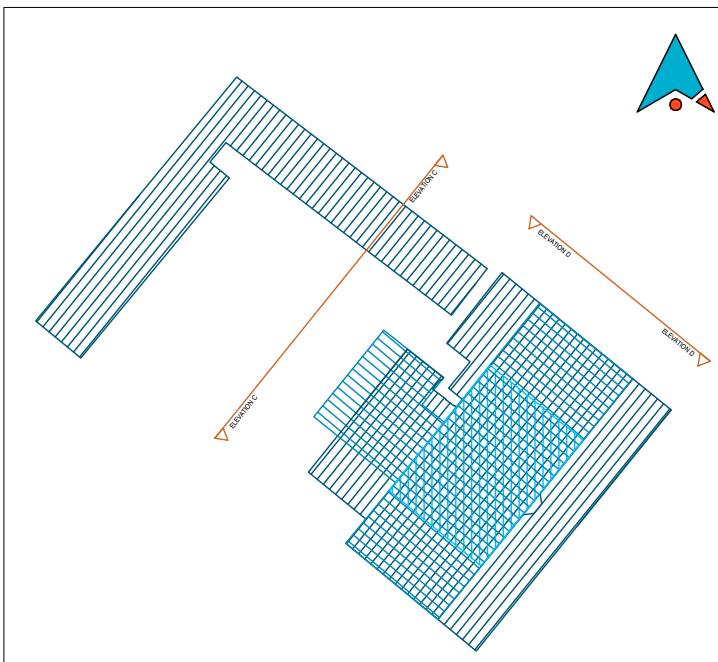

A 22.11.23 ADJUSTMENT OF SECOND FLOOR HORIZONTAL POSITION. JPW

Dimensions to be verified on site.
This drawing should not be scaled. Use figured dimensions only.
Any discrepancies should be referred to the Engineer prior to work being put in hand.
This drawing is copyright.



Corner Point Surveys Limited
Columbus House, Village Way
Greenmeadow Business Park
Cardiff
CF15 7NE
029 22 800 100
contactus@cornerpointsurveys.co.uk
www.cornerpointsurveys.co.uk



Project
TREGANNA HOTEL, MERTHYR

Title
MEASURED BUILDING SURVEY
ELEVATIONS - C & D
SHEET 2/9


Drawing Status
INFORMATION

Surveyed by	Processed by	Checked by	Date	Scale @ A1 site
JPW	JPW	ACV	OCT23	1:50
Project No		Drawing No		Revision
S23054		001.2		A

File name: S23054-01-A - Treganna Hotel, Merthyr - Measured Building Survey.dwg


ELEVATION E

SCALE 1:50

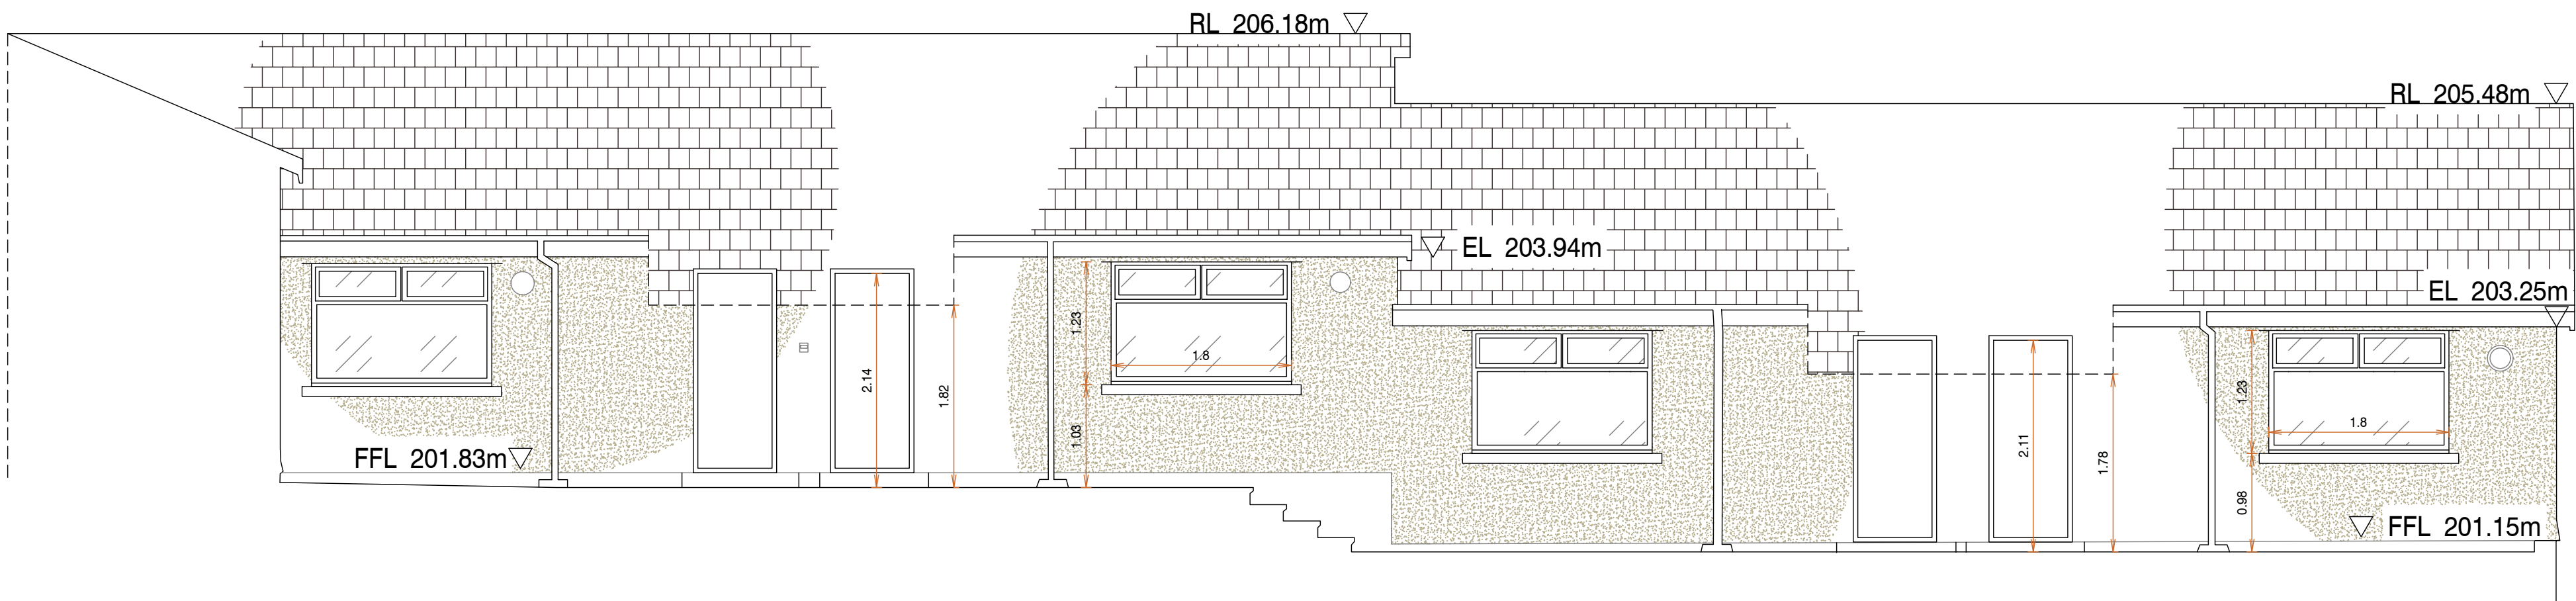

ELEVATION F


SCALE 1:50

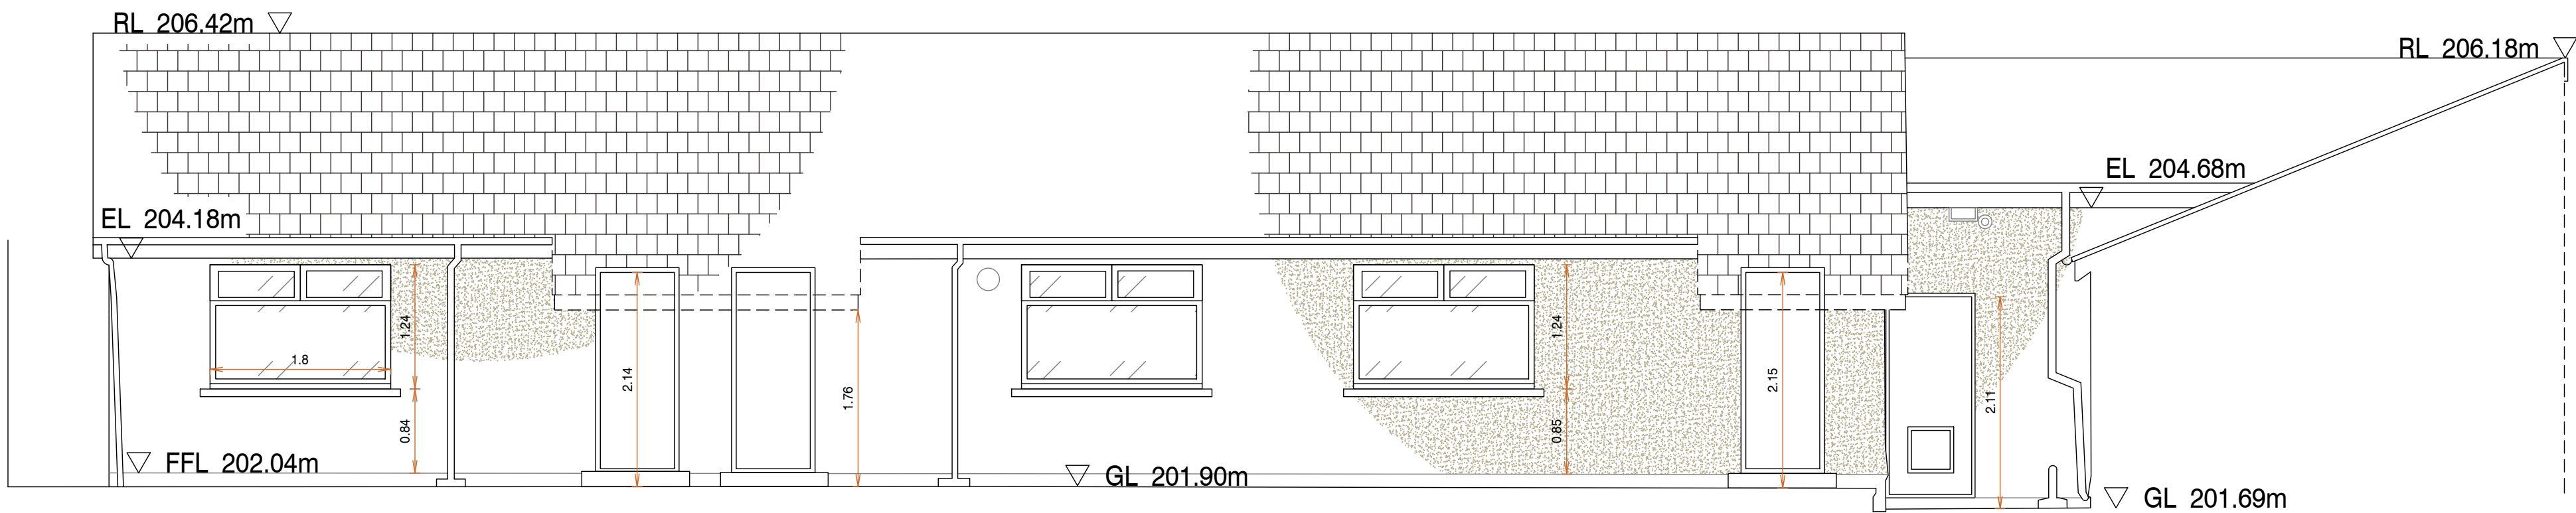

- GENERAL NOTES
- The contractor is to check and verify all buildings and site dimensions and levels, including existing sewer invert levels, before works start on site. The contractor is to comply in all aspects with the current building legislation, British Standards, building regulations etc.
 - Positions of existing services/statutory undertakers apparatus adjacent to or crossing proposed excavations are to be checked by the contractor prior to starting work. Utility locations shown are to be verified by the contractor prior to commencement of work.
 - This drawing is to be read in conjunction with and checked against all other drawings, engineering details, specifications and any structural, geotechnical or other specialist document provided.
 - Any anomaly or contradictions between any of the above is to be reported immediately to Corner Point Surveys Ltd.
 - This survey has been based on OS coordinates using GNSS instrumentation then undertaken to a SF of 1.
 - Please note that all hatches are indicative.
 - Inaccessible areas have been assumed and should be used as a source of accurate measurements.

KEY PLAN

NOT TO SCALE

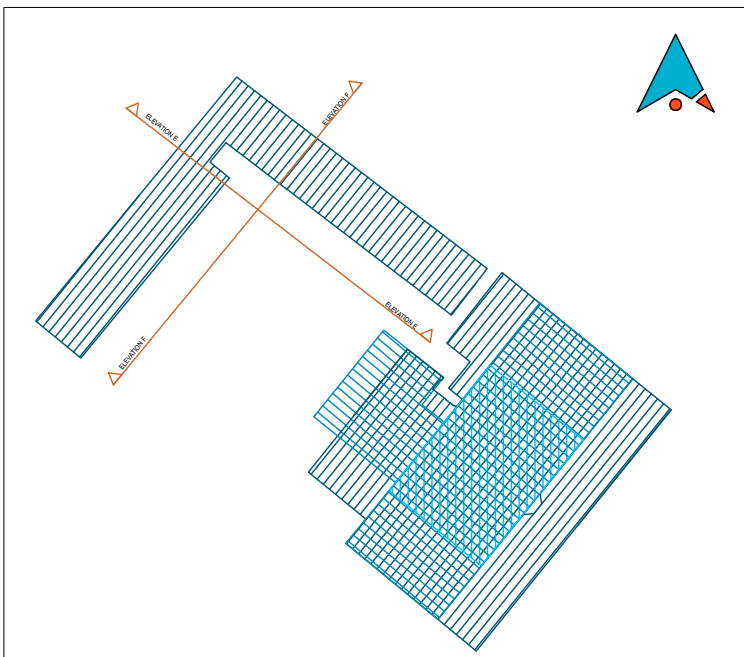

A 22.11.23 ADJUSTMENT OF SECOND FLOOR HORIZONTAL POSITION. JPW

Dimensions to be verified on site.
This drawing should not be scaled. Use figured dimensions only.
Any discrepancies should be referred to the Engineer prior to work being put in hand.
This drawing is copyright.



Project
TREGANNA HOTEL, MERTHYR

Title
MEASURED BUILDING SURVEY
ELEVATIONS - E & F
SHEET 3/9


Drawing Status
INFORMATION

Surveyed by	Processed by	Checked by	Date	Scale @ A1 size
JPW	JPW	ACV	OCT23	1:50
Project No		Drawing No		Revision
S23054		001.3		A

File name: S23054-001.3 - Treganna Hotel, Merthyr - Measured Building Survey.dwg

- GENERAL NOTES
1. The contractor is to check and verify all buildings and site dimensions and levels, including existing sewer invert levels, before works start on site. The contractor is to comply in all aspects with the current building legislation, British Standards, building regulations etc.
 2. Positions of existing services/statutory undertakers apparatus adjacent to or crossing proposed excavations are to be checked by the contractor prior to starting work. Utility locations shown are to be verified by the contractor prior to commencement of work.
 3. This drawing is to be read in conjunction with and checked against all other drawings, engineering details, specifications and any structural, geotechnical or other specialist document provided.
 4. Any anomaly or contradictions between any of the above is to be reported immediately to Corner Point Surveys Ltd.
 5. This survey has been based on OS coordinates using GNSS instrumentation then undertaken to a SF of 1.
 6. Please note that all hatches are indicative.
 7. Inaccessible areas have been assumed and should be used as a source of accurate measurements.

KEY PLAN
NOT TO SCALE

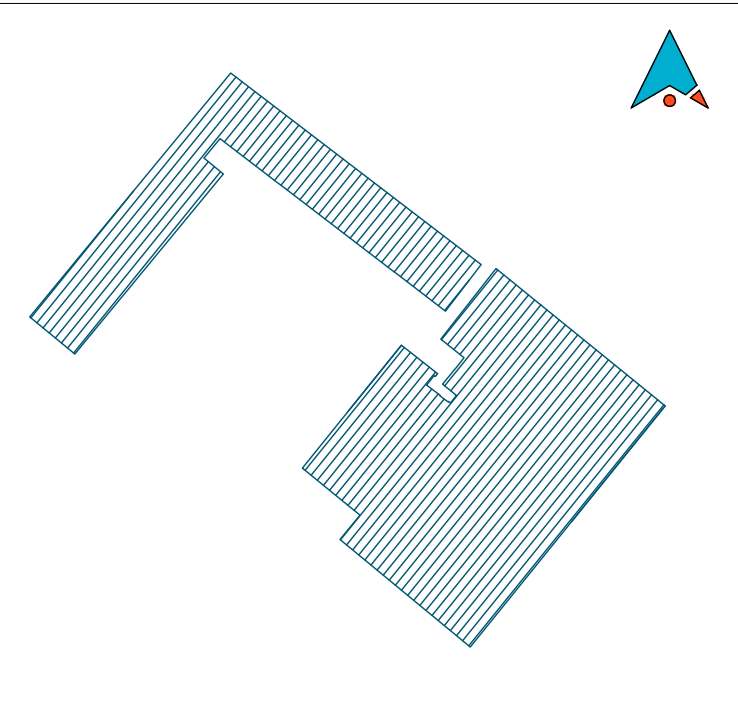

A	22.11.23	ADJUSTMENT OF SECOND FLOOR HORIZONTAL POSITION.	JPW
---	----------	---	-----

Dimensions to be verified on site.
This drawing should not be scaled. Use figured dimensions only.
Any discrepancies should be referred to the Engineer prior to work being put in hand.
This drawing is copyright.



Corner Point Surveys Limited
Columbus House, Village Way
Greenmeadow Business Park
Cardiff
CF15 7NE
029 22 800 100
contactus@cornerpointsurveys.co.uk
www.cornerpointsurveys.co.uk



Project
TREGANNA HOTEL, MERTHYR

Title
MEASURED BUILDING SURVEY
FLOORPLAN - GROUND FLOOR
SHEET 4/9

Drawing Status
INFORMATION

Surveyed by	Processed by	Checked by	Date	Scale @ A1 size
JPW	JPW	ACV	OCT23	1:50
Project No		Drawing No		Revision
S23054		001.4		A

SECTION 1

SECTION 1

SECTION 2

SECTION 2

FLOOR AREA (m²)
WINDOWS






 FLOOR AREA (m²)

 WINDOWS

- GENERAL NOTES
1. The contractor is to check and verify all buildings and site dimensions and levels, including existing sewer invert levels, before works start on site. The contractor is to comply in all aspects with the current building legislation, British Standards, building regulations etc.
 2. Positions of existing services/statutory undertakers apparatus adjacent to or crossing proposed excavations are to be checked by the contractor prior to starting work. Utility locations shown are to be verified by the contractor prior to commencement of work.
 3. This drawing is to be read in conjunction with and checked against all other drawings, engineering details, specifications and any structural, geotechnical or other specialist document provided.
 4. Any anomaly or contradictions between any of the above is to be reported immediately to Corner Point Surveys Ltd.
 5. This survey has been based on OS coordinates using GNSS instrumentation then undertaken to a SF of 1.
 6. Please note that all hatches are indicative.
 7. Inaccessible areas have been assumed and should be used as a source of accurate measurements.

KEY PLAN
NOT TO SCALE

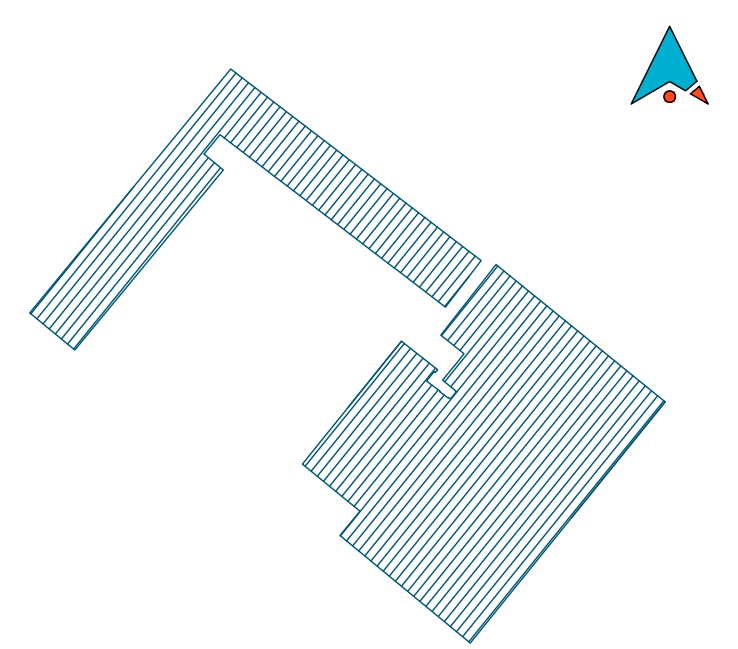

A	22.11.23	ADJUSTMENT OF SECOND FLOOR HORIZONTAL POSITION.	JPW
---	----------	---	-----

Dimensions to be verified on site.
This drawing should not be scaled. Use figured dimensions only.
Any discrepancies should be referred to the Engineer prior to work being put in hand.
This drawing is copyright.



**CornerPoint**
SURVEYS

Corner Point Surveys Limited
Columbus House, Village Way
Greenmeadow Business Park
Cardiff
CF15 7NE

029 22 800 100
contactus@cornerpointsurveys.co.uk
www.cornerpointsurveys.co.uk

Client



Project

TREGANNA HOTEL, MERTHYR

Title

MEASURED BUILDING SURVEY
FLOORPLAN - EXTERNAL CHALETs
SHEET 5/9

Drawing Status				
Surveyed by	Processed by	Checked by	Date	Scale @ A1 size
JPW	JPW	ACV	OCT23	1:50
Project No		Drawing No		Revision
S23054		001.5		A


File name: S23054-01-4 - Treganna Hotel, Merthyr - Measured Building Survey.dwg

SECTION 2

SECTION 2

- GENERAL NOTES
1. The contractor is to check and verify all buildings and site dimensions and levels, including existing sewer invert levels, before works start on site. The contractor is to comply in all aspects with the current building legislation, British Standards, building regulations etc.
 2. Positions of existing services/statutory undertakers apparatus adjacent to or crossing proposed excavations are to be checked by the contractor prior to starting work. Utility locations shown are to be verified by the contractor prior to commencement of work.
 3. This drawing is to be read in conjunction with and checked against all other drawings, engineering details, specifications and any structural, geotechnical or other specialist document provided.
 4. Any anomaly or contradictions between any of the above is to be reported immediately to Corner Point Surveys Ltd.
 5. This survey has been based on OS coordinates using GNSS instrumentation then undertaken to a SF of 1.
 6. Please note that all hatches are indicative.
 7. Inaccessible areas have been assumed and should be used as a source of accurate measurements.

KEY PLAN
NOT TO SCALE

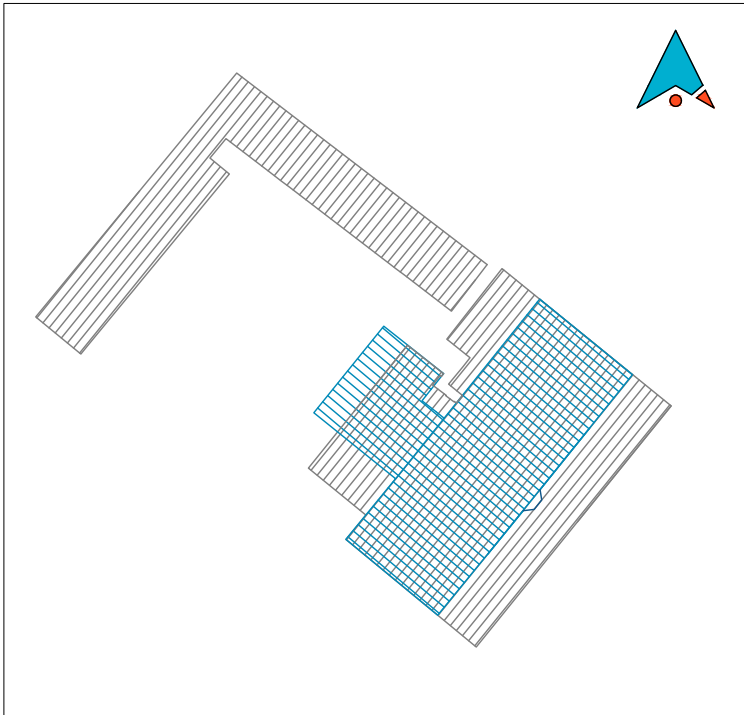

A 22.11.23 ADJUSTMENT OF SECOND FLOOR HORIZONTAL POSITION. JPW

Dimensions to be verified on site.
This drawing should not be scaled. Use figured dimensions only.
Any discrepancies should be referred to the Engineer prior to work being put in hand.
This drawing is copyright.



Corner Point Surveys Limited
Columbus House, Village Way
Greenmeadow Business Park
Cardiff
CF15 7NE
029 22 800 100
contactus@cornerpointsurveys.co.uk
www.cornerpointsurveys.co.uk



Project
TREGANNA HOTEL, MERTHYR

Title
MEASURED BUILDING SURVEY
FLOORPLAN - FIRST FLOOR
SHEET 6/9

Drawing Status
INFORMATION

Surveyed by	Processed by	Checked by	Date	Scale @ A1 size
JPW	JPW	ACV	OCT23	1:50
Project No		Drawing No		Revision
S23054		001.6		A

FLOOR AREA (m²)
WINDOWS

SECTION 1

SECTION 1

SECTION 2

SECTION 1


SECTION 1

SECTION 2

- FLOOR AREA (m²)
- WINDOWS

- GENERAL NOTES
1. The contractor is to check and verify all buildings and site dimensions and levels, including existing sewer invert levels, before works start on site. The contractor is to comply in all aspects with the current building legislation, British Standards, building regulations etc.
 2. Positions of existing services/statutory undertakers apparatus adjacent to or crossing proposed excavations are to be checked by the contractor prior to starting work. Utility locations shown are to be verified by the contractor prior to commencement of work.
 3. This drawing is to be read in conjunction with and checked against all other drawings, engineering details, specifications and any structural, geotechnical or other specialist document provided.
 4. Any anomaly or contradictions between any of the above is to be reported immediately to Corner Point Surveys Ltd.
 5. This survey has been based on OS coordinates using GNSS instrumentation then undertaken to a SF of 1.
 6. Please note that all hatches are indicative.
 7. Inaccessible areas have been assumed and should be used as a source of accurate measurements.

KEY PLAN
NOT TO SCALE

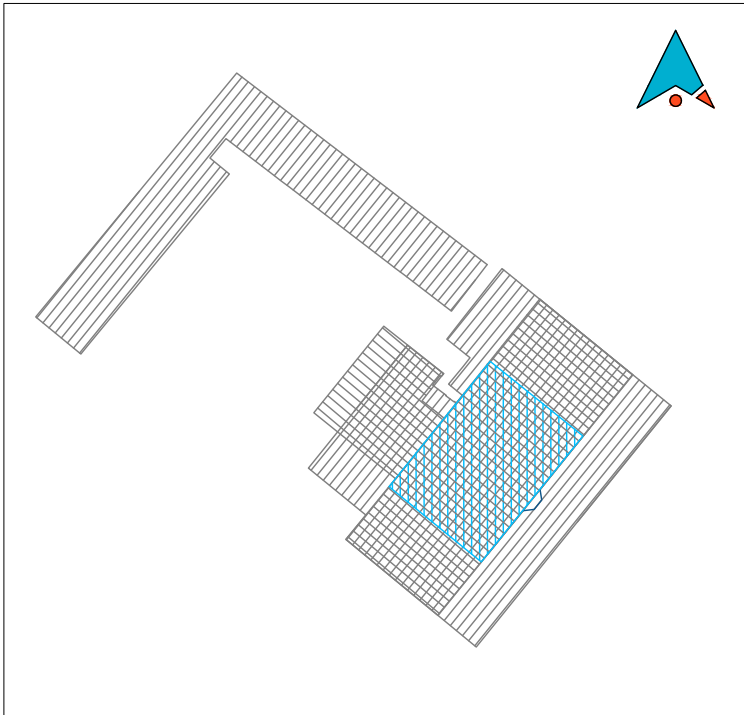

A	22.11.23	ADJUSTMENT OF SECOND FLOOR HORIZONTAL POSITION.	JPW
Dimensions to be verified on site. This drawing should not be scaled. Use figured dimensions only. Any discrepancies should be referred to the Engineer prior to work being put in hand. This drawing is copyright. THE SURVEY ASSOCIATION ASSOCIATE MEMBER			

**CornerPoint**
SURVEYS

Corner Point Surveys Limited
Columbus House, Village Way
Greenmeadow Business Park
Cardiff
CF15 7NE

029 22 800 100
contactus@cornerpointsurveys.co.uk
www.cornerpointsurveys.co.uk

Client

MERTHYR
VALLEYS HOMES

Project

TREGANNA HOTEL, MERTHYR

Title

MEASURED BUILDING SURVEY
FLOORPLAN - SECOND FLOOR
SHEET 7/9

Drawing Status				
Surveyed by	Processed by	Checked by	Date	Scale @ A1 size
JPW	JPW	ACV	OCT23	1:50
Project No		Drawing No		Revision
S23054		001.7		A

File name: S23054-01-A - Treganna Hotel, Merthyr - Measured Building Survey.dwg

SECTION 1
SCALE 1:50




SECTION 2
SCALE 1:50



- GENERAL NOTES
1. The contractor is to check and verify all buildings and site dimensions and levels, including existing sewer invert levels, before works start on site. The contractor is to comply in all aspects with the current building legislation, British Standards, building regulations etc.
 2. Positions of existing services/statutory undertakers apparatus adjacent to or crossing proposed excavations are to be checked by the contractor prior to starting work. Utility locations shown are to be verified by the contractor prior to commencement of work.
 3. This drawing is to be read in conjunction with and checked against all other drawings, engineering details, specifications and any structural, geotechnical or other specialist document provided.
 4. Any anomaly or contradictions between any of the above is to be reported immediately to Corner Point Surveys Ltd.
 5. This survey has been based on OS coordinates using GNSS instrumentation then undertaken to a SF of 1.
 6. Please note that all hatches are indicative.
 7. Inaccessible areas have been assumed and should be used as a source of accurate measurements.

KEY PLAN
NOT TO SCALE

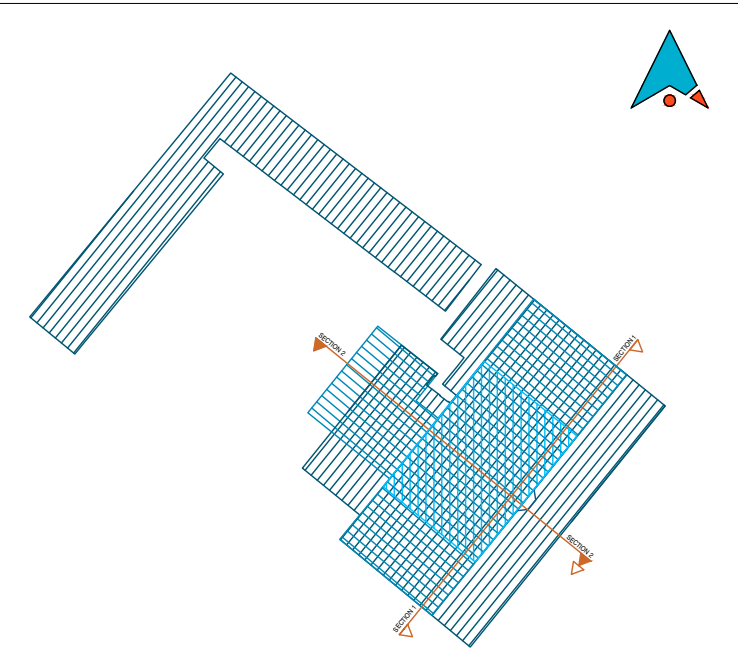

A	22.11.23	ADJUSTMENT OF SECOND FLOOR HORIZONTAL POSITION.	JPW
---	----------	---	-----

Dimensions to be verified on site.
This drawing should not be scaled. Use figured dimensions only.
Any discrepancies should be referred to the Engineer prior to work being put in hand.
This drawing is copyright.



Corner Point Surveys Limited
Columbus House, Village Way
Greenmeadow Business Park
Cardiff
CF15 7NE

029 22 800 100
contactus@cornerpointsurveys.co.uk
www.cornerpointsurveys.co.uk

Client:



Project:




TREGANNA HOTEL, MERTHYR

Title:

MEASURED BUILDING SURVEY
ELEVATION SECTIONS 1 & 2
SHEET 8/9

Drawing Status				
Surveyed by	Processed by	Checked by	Date	Scale @ A1 size
JPW	JPW	ACV	OCT23	1:50
Project No		Drawing No		Revision
S23054		001.8		A

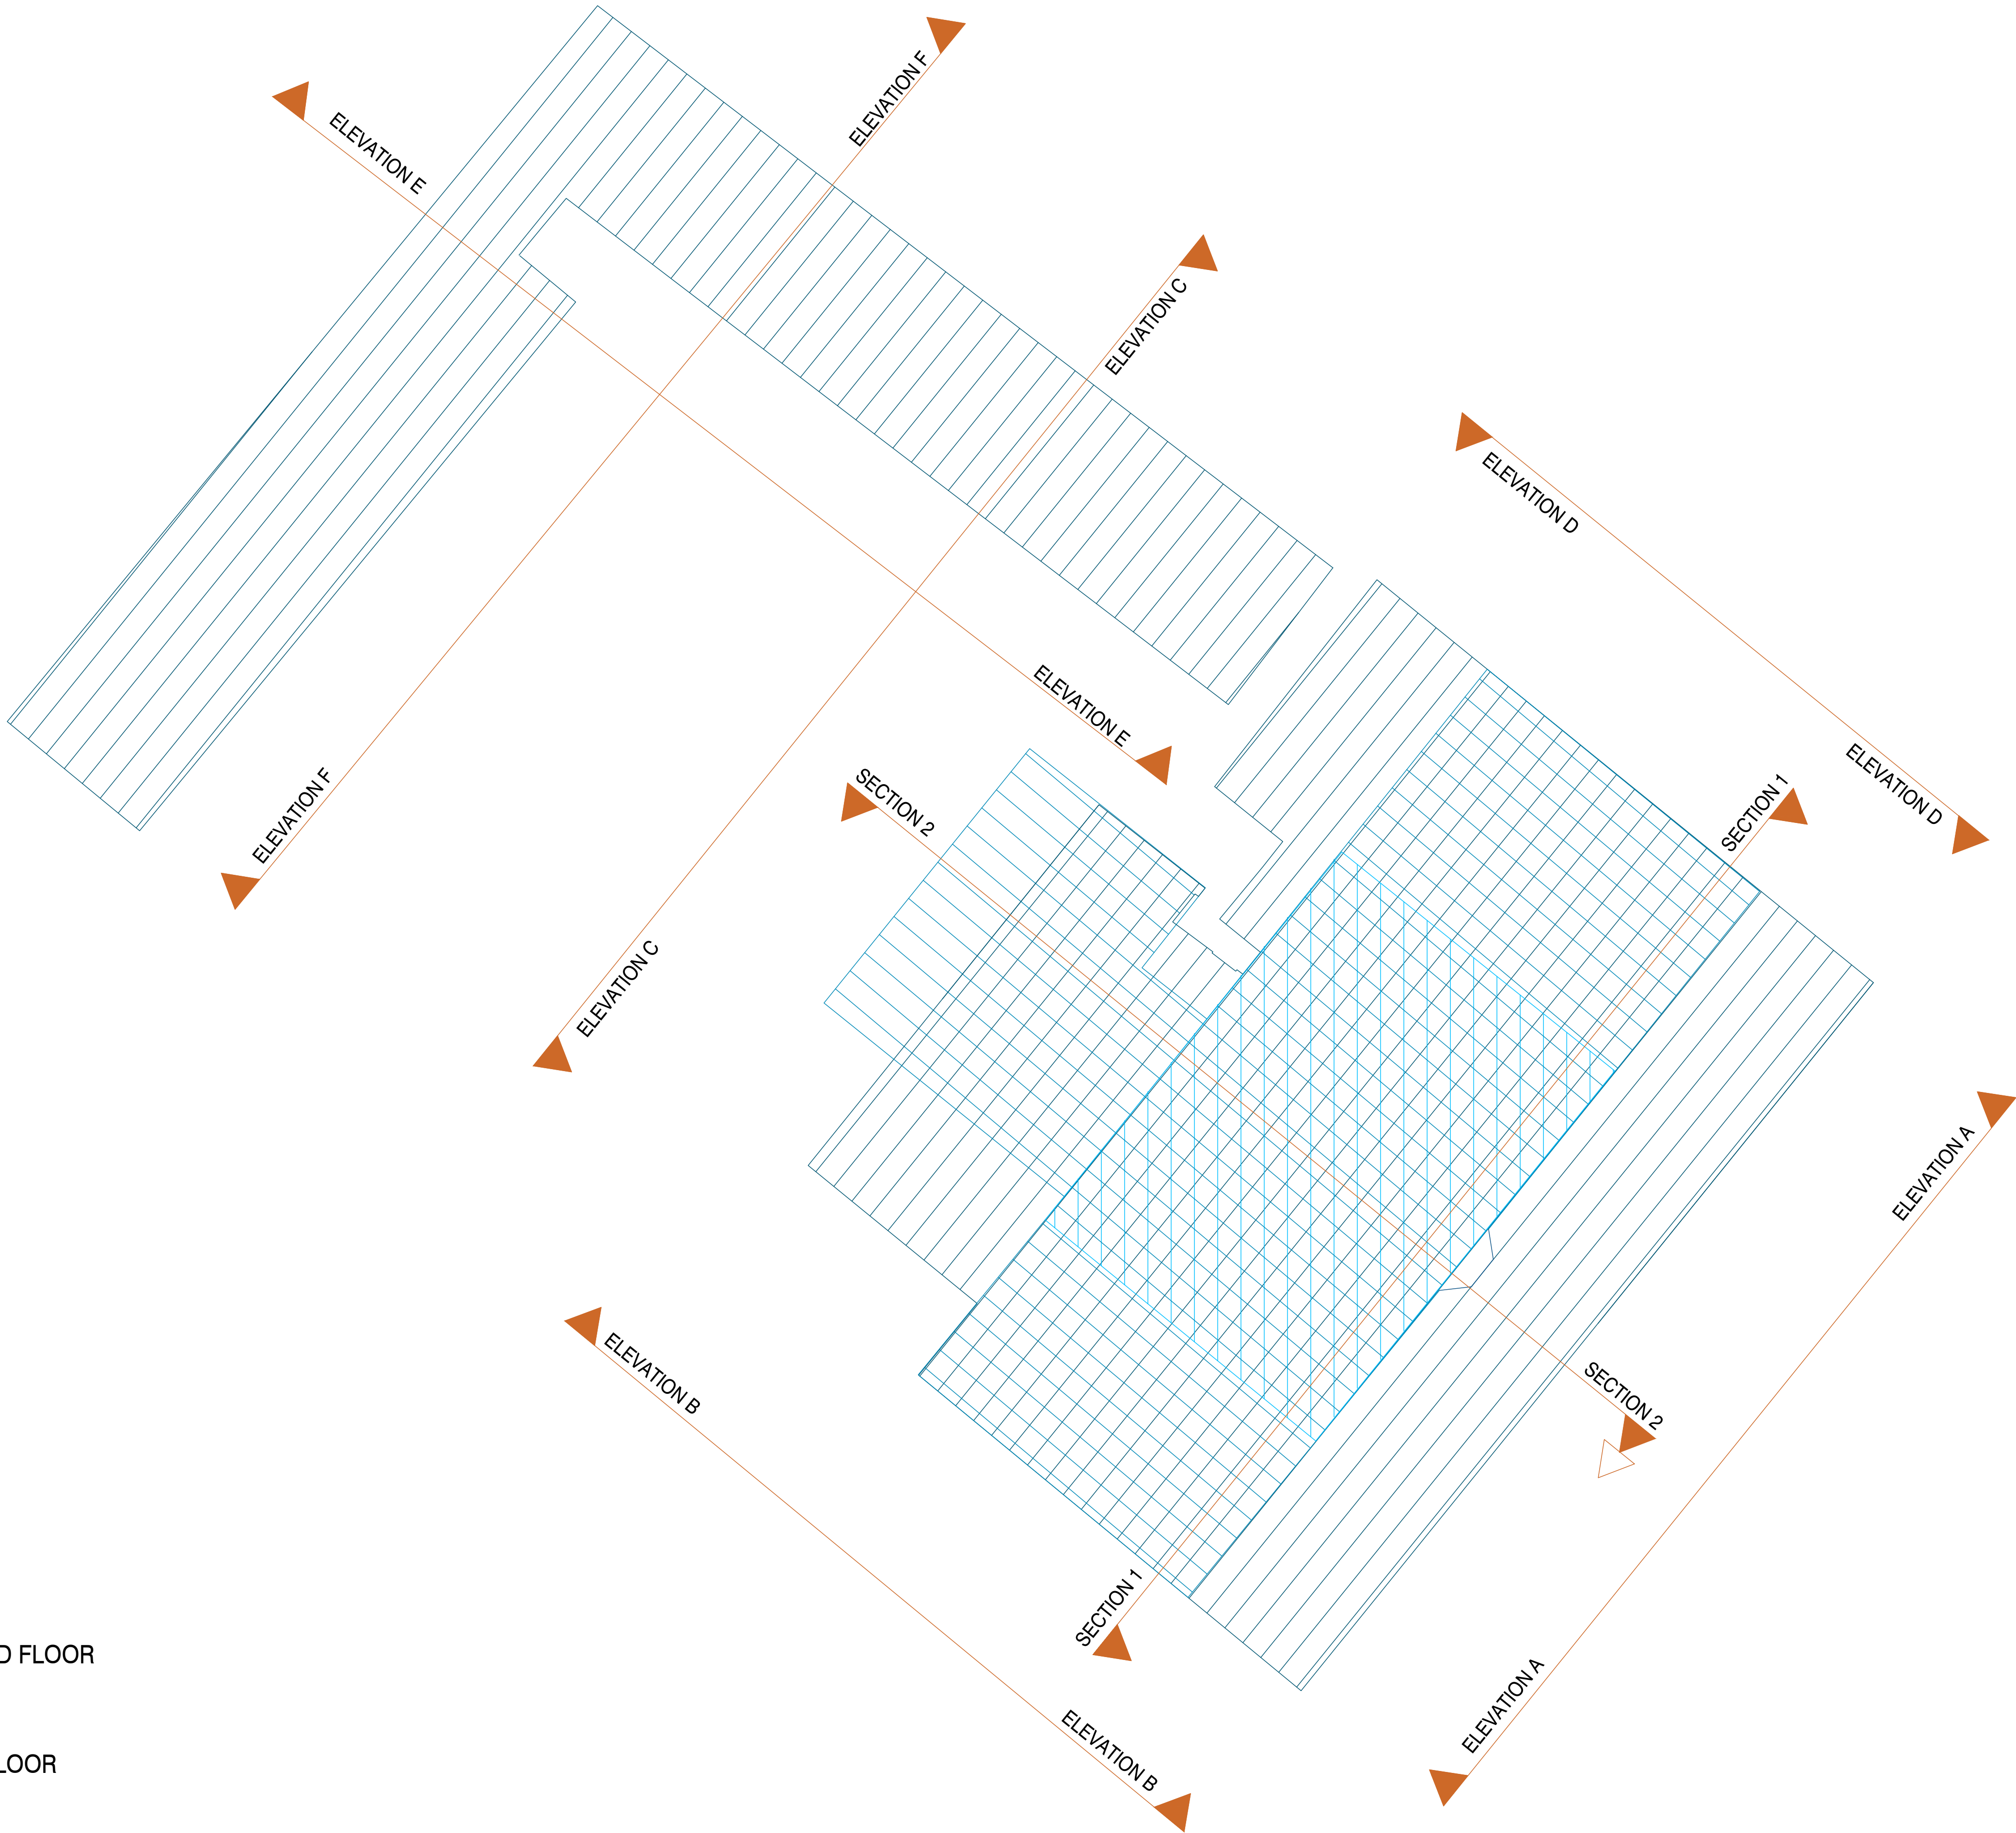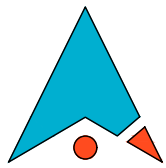

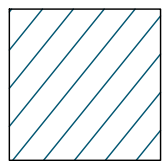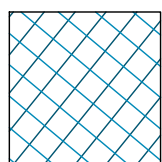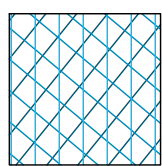-  GROUND FLOOR
-  FIRST FLOOR
-  SECOND FLOOR

- GENERAL NOTES**
- The contractor is to check and verify all buildings and site dimensions and levels, including existing sewer invert levels, before works start on site. The contractor is to comply in all aspects with the current building legislation, British Standards, building regulations etc.
 - Positions of existing services/statutory undertakers apparatus adjacent to or crossing proposed excavations are to be checked by the contractor prior to starting work. Utility locations shown are to be verified by the contractor prior to commencement of work.
 - This drawing is to be read in conjunction with and checked against all other drawings, engineering details, specifications and any structural, geotechnical or other specialist document provided.
 - Any anomaly or contradictions between any of the above is to be reported immediately to Corner Point Surveys Ltd.
 - This survey has been based on OS coordinates using GNSS instrumentation then undertaken to a SF of 1.
 - Please note that all hatches are indicative.
 - Inaccessible areas have been assumed and should be used as a source of accurate measurements.

A	22.11.23	ADJUSTMENT OF SECOND FLOOR HORIZONTAL POSITION.	JPW
---	----------	---	-----

Dimensions to be verified on site.
This drawing should not be scaled. Use figured dimensions only.
Any discrepancies should be referred to the Engineer prior to work being put in hand.
This drawing is copyright.



Corner Point Surveys Limited
Columbus House, Village Way
Greenmeadow Business Park
Cardiff
CF15 7NE

029 22 800 100
contactus@cornerpointsurveys.co.uk
www.cornerpointsurveys.co.uk

Client:



Project:
TREGANNA HOTEL, MERTHYR

Title:
**MEASURED BUILDING SURVEY
KEY PLAN
SHEET 9/9**

Drawing Status				
Surveyed by	Processed by	Checked by	Date	Scale @ A1 size
JPW	JPW	ACV	OCT23	1:100
Project No		Drawing No		Revision
S23054		001.9		A

File name: S23054-01-A - Treganna Hotel, Merthyr - Measured Building Survey.dwg