

Number	Abbreviation	Species	Girth	Height	Specification
2	BET PEN	Betula pendula	16-18cm	400-450cm	3x; Extra Heavy Standard; clear stem minimum 200cm; RB
Total :	2				


Shrubs						
Number	Abbreviation	Species	Height	Pot Size	Specification	Density
41	CORSA	Cornus sanguinea	40-60cm	3L	Branched; 4 brks: C	0.6Ctr
20	CORAV	Corylus avellana	100-125cm		Branched; 5 breaks RB	1Ctr
11	E e	Euonymus europaeus	60-80cm	5L	Branched; 5 brks: C	1Ctr
13	I a	Ilex aquifolium	40-60cm	3L	Leader with laterals	0.6Ctr
23	LoA	Ligustrum ovalifolium 'Aureum'	100-125cm		Bushy; 80cm spread; 11 breaks RB	1Ctr
8	Pte	Phormium tenax	40-60cm	3L	7 leaves	Counted
21	ROSCA	Rosa canina	40-60cm	3L	Branched; 5 breaks; C	0.7Ctr
Total :137						

Herbaceous					
Number	Abbreviation	Species	Pot Size	Specification	Density
66	AJURE	<i>Ajuga reptans</i>	2L	Full pot; Sept to April planting; British native-origin Full Pot	0.6Ctr
69	GERPR	<i>Geranium pratense</i>	3L	Full pot	0.5Ctr
50	IRPS	<i>Iris pseudacorus</i>	3-4L	Full Pot	0.6Ctr
70	LYTSA	<i>Lythrum salicaria</i>	3-4L	Full Pot	0.5Ctr
Total :255					

Climbers						
Number	Abbreviation	Species	Height	Pot Size	Specification	Density
43	Hh	Hedera helix	40-60cm	2L	Several shoots; 3 breaks	Counted
245	Hh	Hedera helix	40-60cm	2L	Several shoots; 3 breaks	0.6Ctr

Grasses					
Number	Abbreviation	Species	Pot Size	Specification	Density
50	CAPE	Carex pendula	3L	Full Pot	0.6Ctr
Total :50					

Native understorey shrub planting							
Number	Abbreviation	Species	Specification	Height	Pot Size	Density	Percentage Contribution
20	CORSA	Cornus sanguinea	Branched; 4 breaks	40-60cm	3L	1Ctr	10%
20	CORAV	Corylus avellana	Branched; 3 breaks	40-60cm	3L	1Ctr	10%
40	E e	Euonymus europaeus	Branched; 3 breaks	40-60cm	2L	1Ctr	20%
20	I a	Ilex aquifolium	Bushy; 2 breaks	30-40cm	2L	1Ctr	10%
20	ROSCA	Rosa canina	Branched; 3 breaks	40-60cm	2L	1Ctr	10%
40	SAMNI	Sambucus nigra	1+1; Transplant - seed raised; branched; 3 breaks; B	60-80cm	2L	1Ctr	20%
40	V op	Viburnum opulus	Branched; 3 breaks	40-60cm	2L	1Ctr	20%
Total :200							

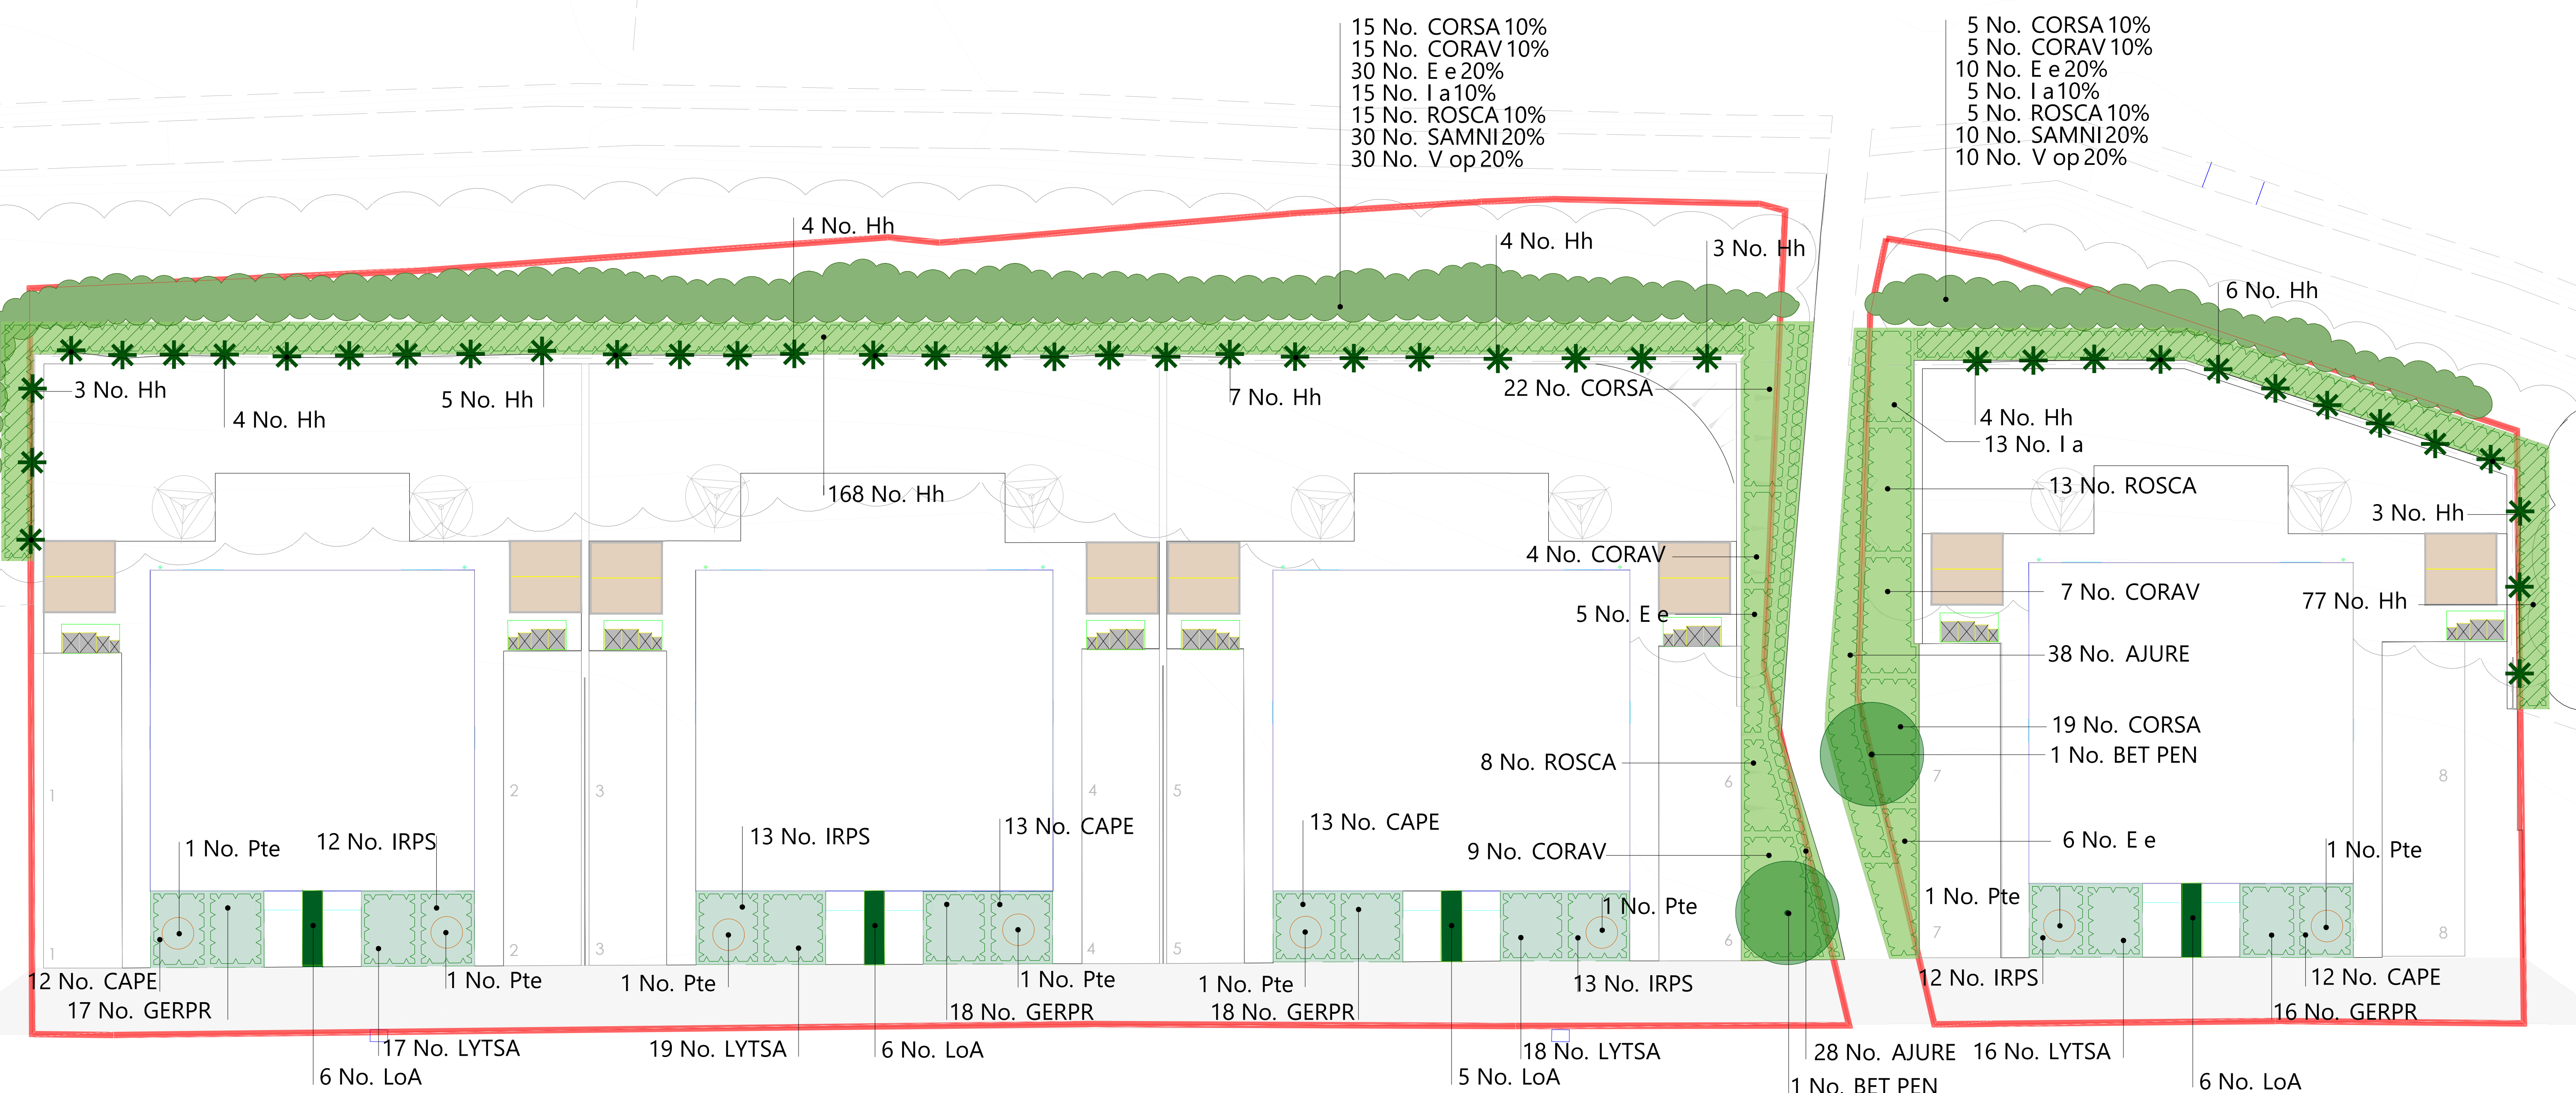


Ligustrum ovalifolium 'Aureum' has been specified to provide low maintenance evergreen hedges between properties creating year round interest with clusters of white flowers in July and August

Kinglsey Terrace,
Merthyr Tydfil

Planting Plan

LA.2

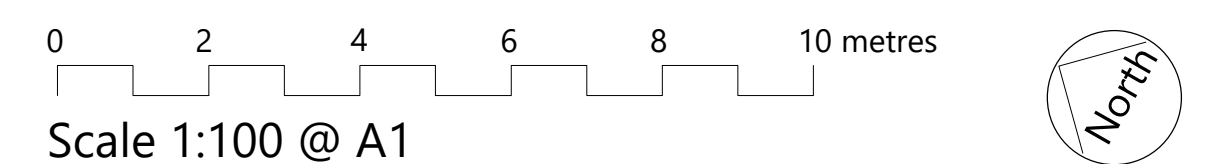

TC22081_LA2 v8.dwg

09 March 2023