


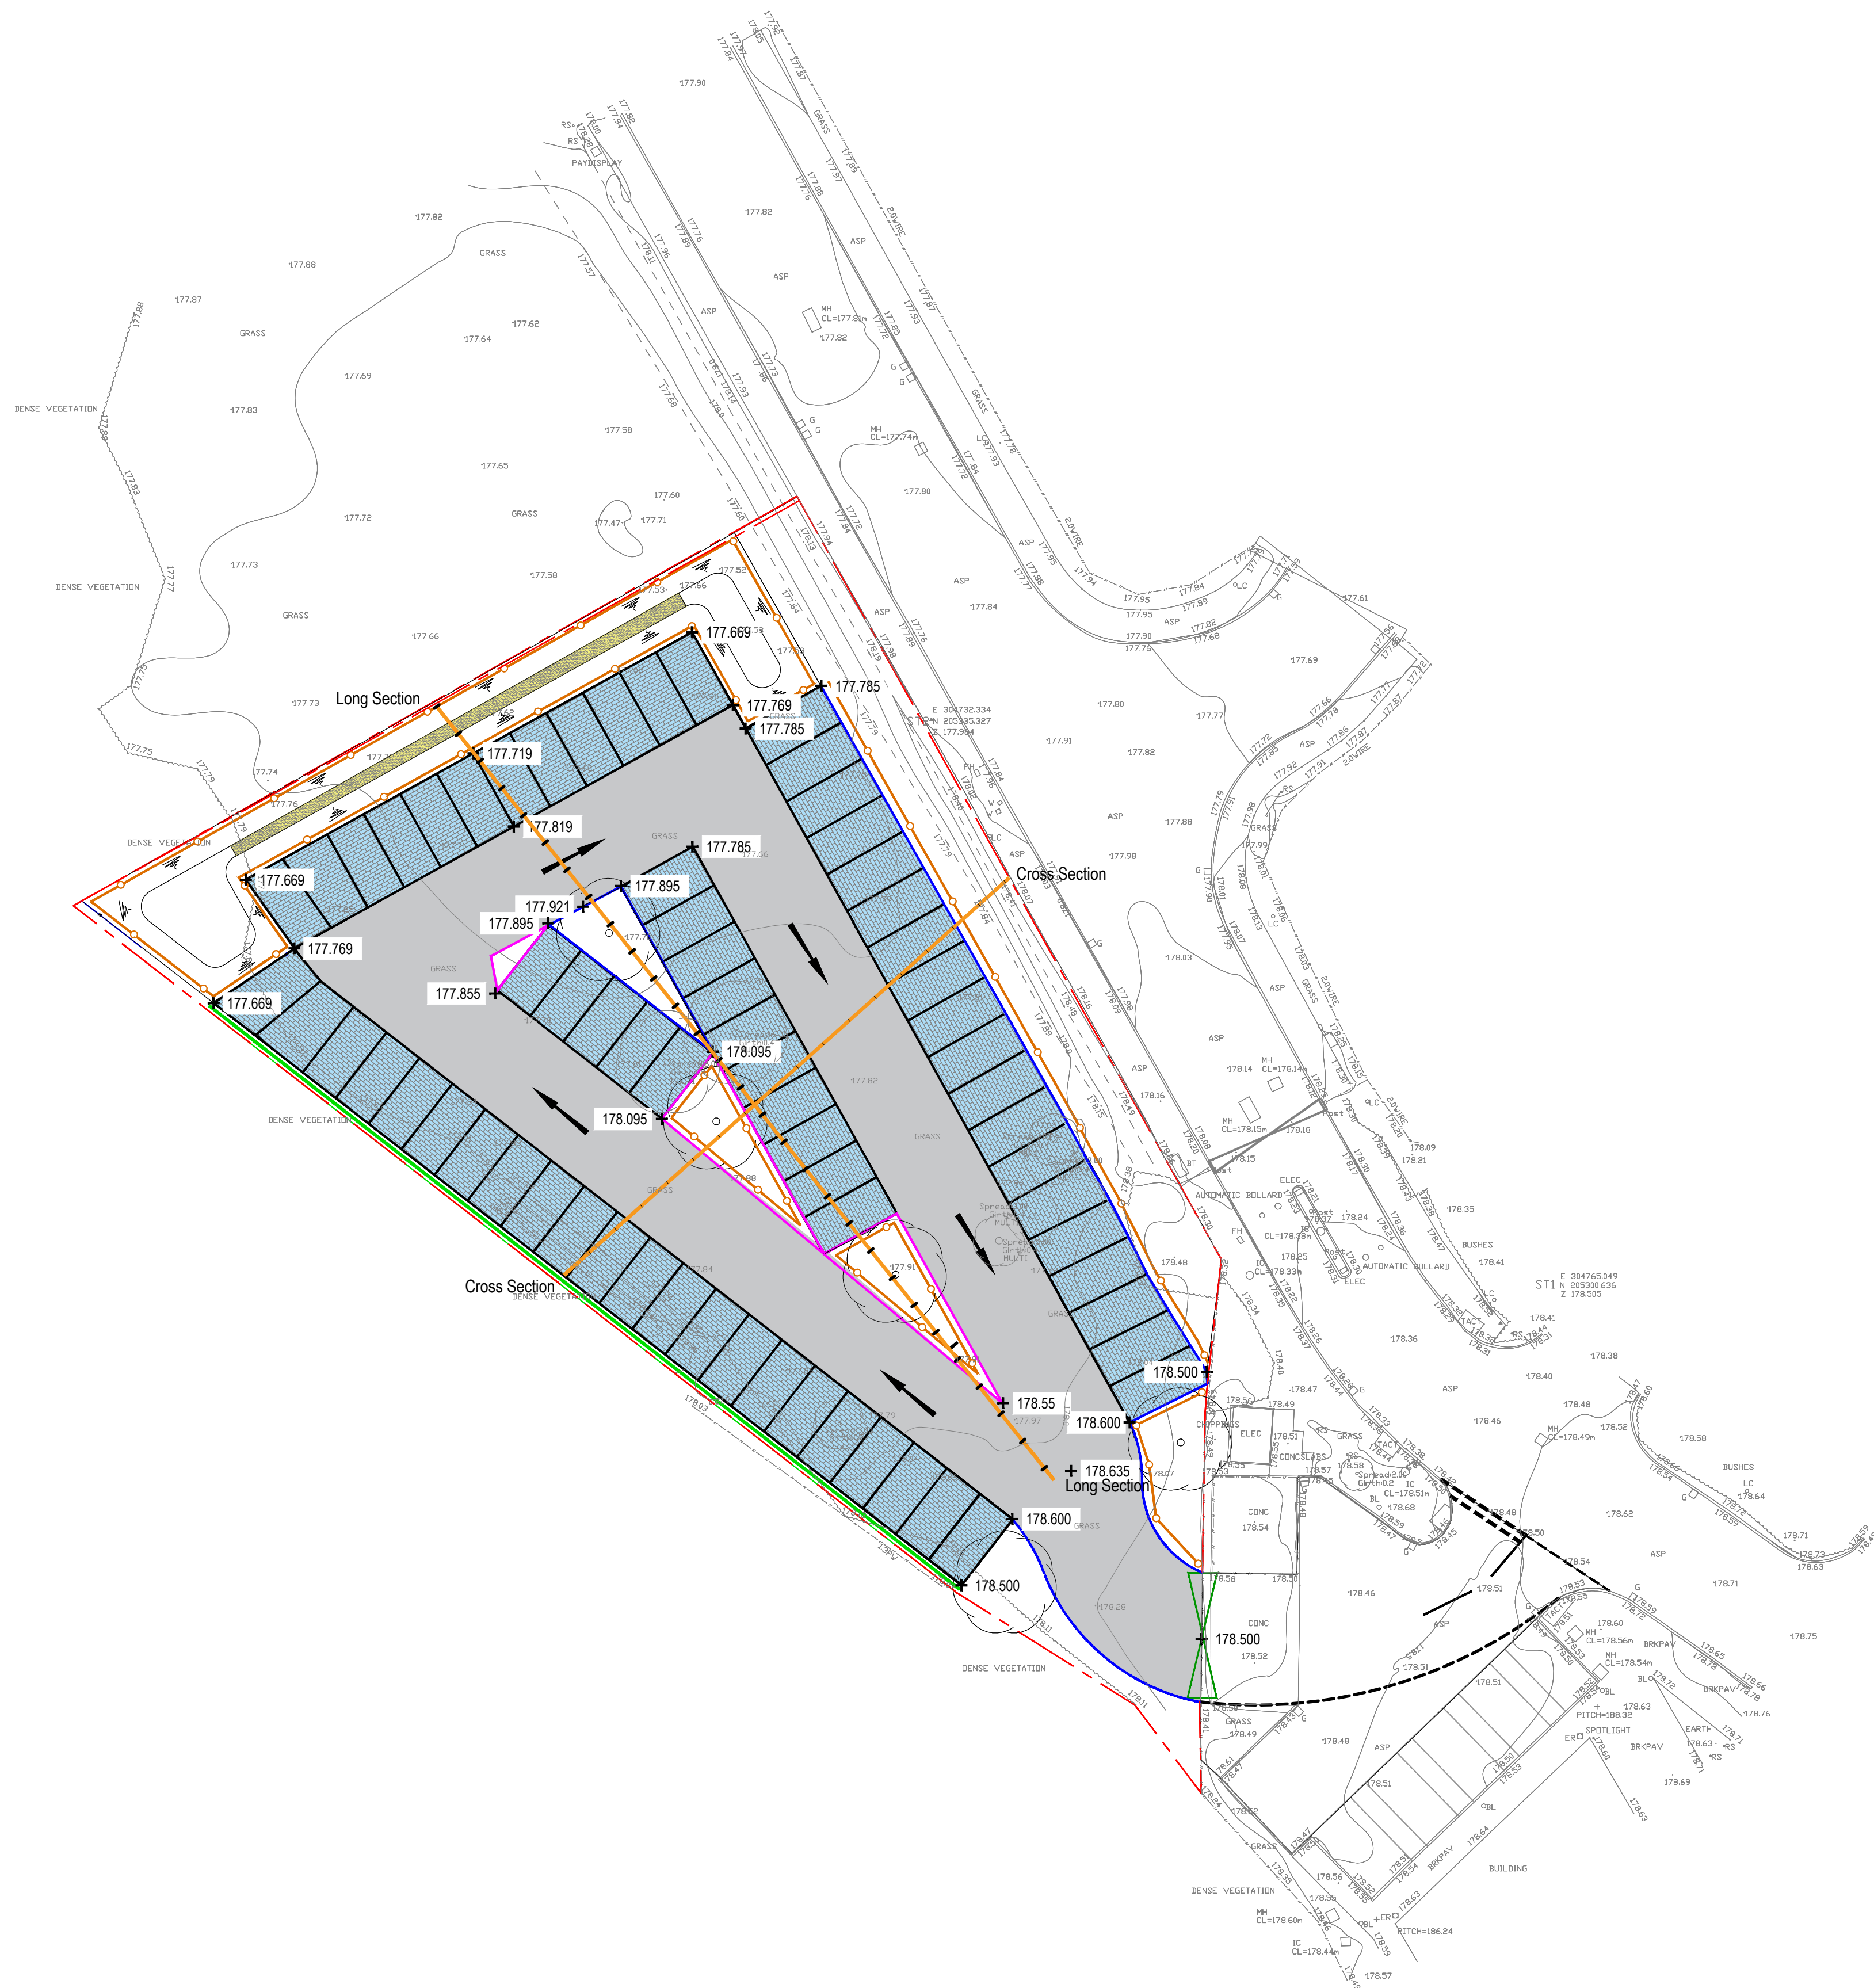

Rev.	Amendment	Date	Drawn	Ck'd

© Crown copyright and database rights 2016 Ordnance Survey 100025302 "You are not permitted to copy, sub-licence, distribute or sell any of this data to third parties in any form."

© Hawlfraint y Goron a hawliau cronfa ddata 2016 Arolwg Ordnnans 100025302 "Ni chaniateir i chwi gopio, tan-drwyddedu, dosbarthu neu werthu y data yma i unrhyw drydydd barti mewn unrhyw ffur"



MERTHYR TYDFIL
COUNTY BOROUGH COUNCIL
ENGINEERING DIVISION

UNIT 5
MERTHYR TYDFIL INDUSTRIAL PARK
PENTREBACH
MERTHYR TYDFIL
CF48 4TQ

Purpose of Issue

D2 - Suitable for Tender

PROJECT TITLE:

Orbit Centre

Overflow Car Park

DRAWING TITLE:

Proposed Levels & Existing Topography Survey

Including Section Marker Locations

DRAWN:	CHECKED:	APPROVED:	SCALE:
ME	LD	CM	1:250

PROJECT NO.: 027/07/19 DATE: FEB 2020 REV.: T02

DRAWING NO.: OCCP-MER-76-XX-M2-C-0003