




George and Co.

Land at Celtic Bunkhouse,
10 School Rd, Troedyrhiw,
Merthyr Tydfil, CF48 4JS.

932. 07	section		
planning	1:50 @ A3	May 23	AJ
George + Co Crownford House, Swan Street, Merthyr Tydfil, Mid Glamorgan, Wales, CF47 8EU TEL 07830328652 hello@georgeandco.studio			
All rights reserved. © George and Co.		George and Co.	

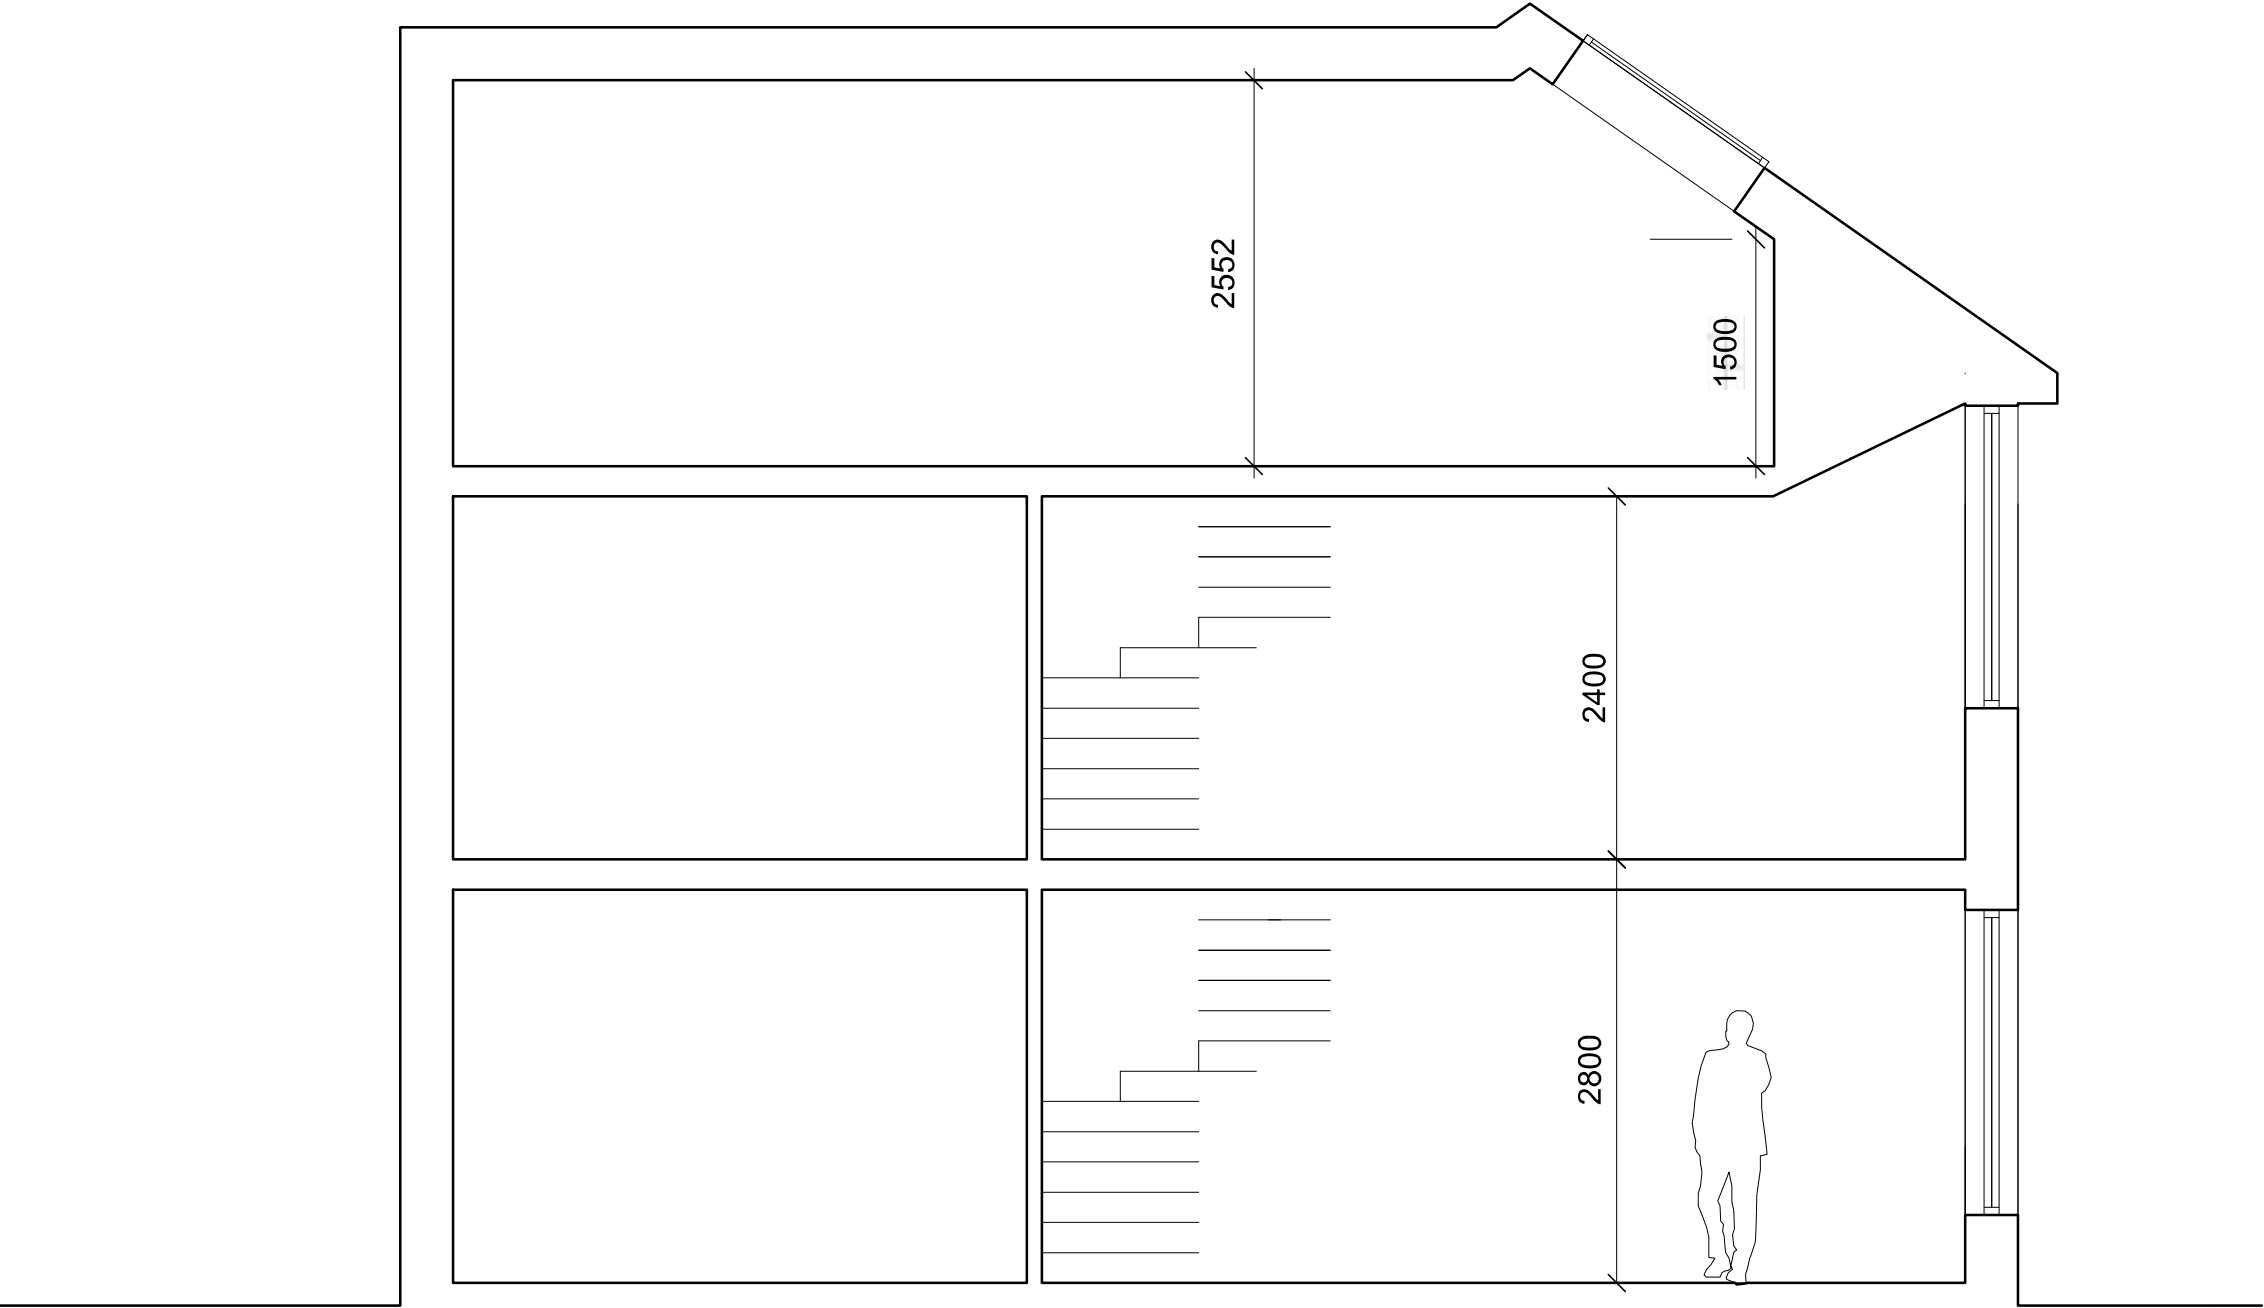

section A-A