


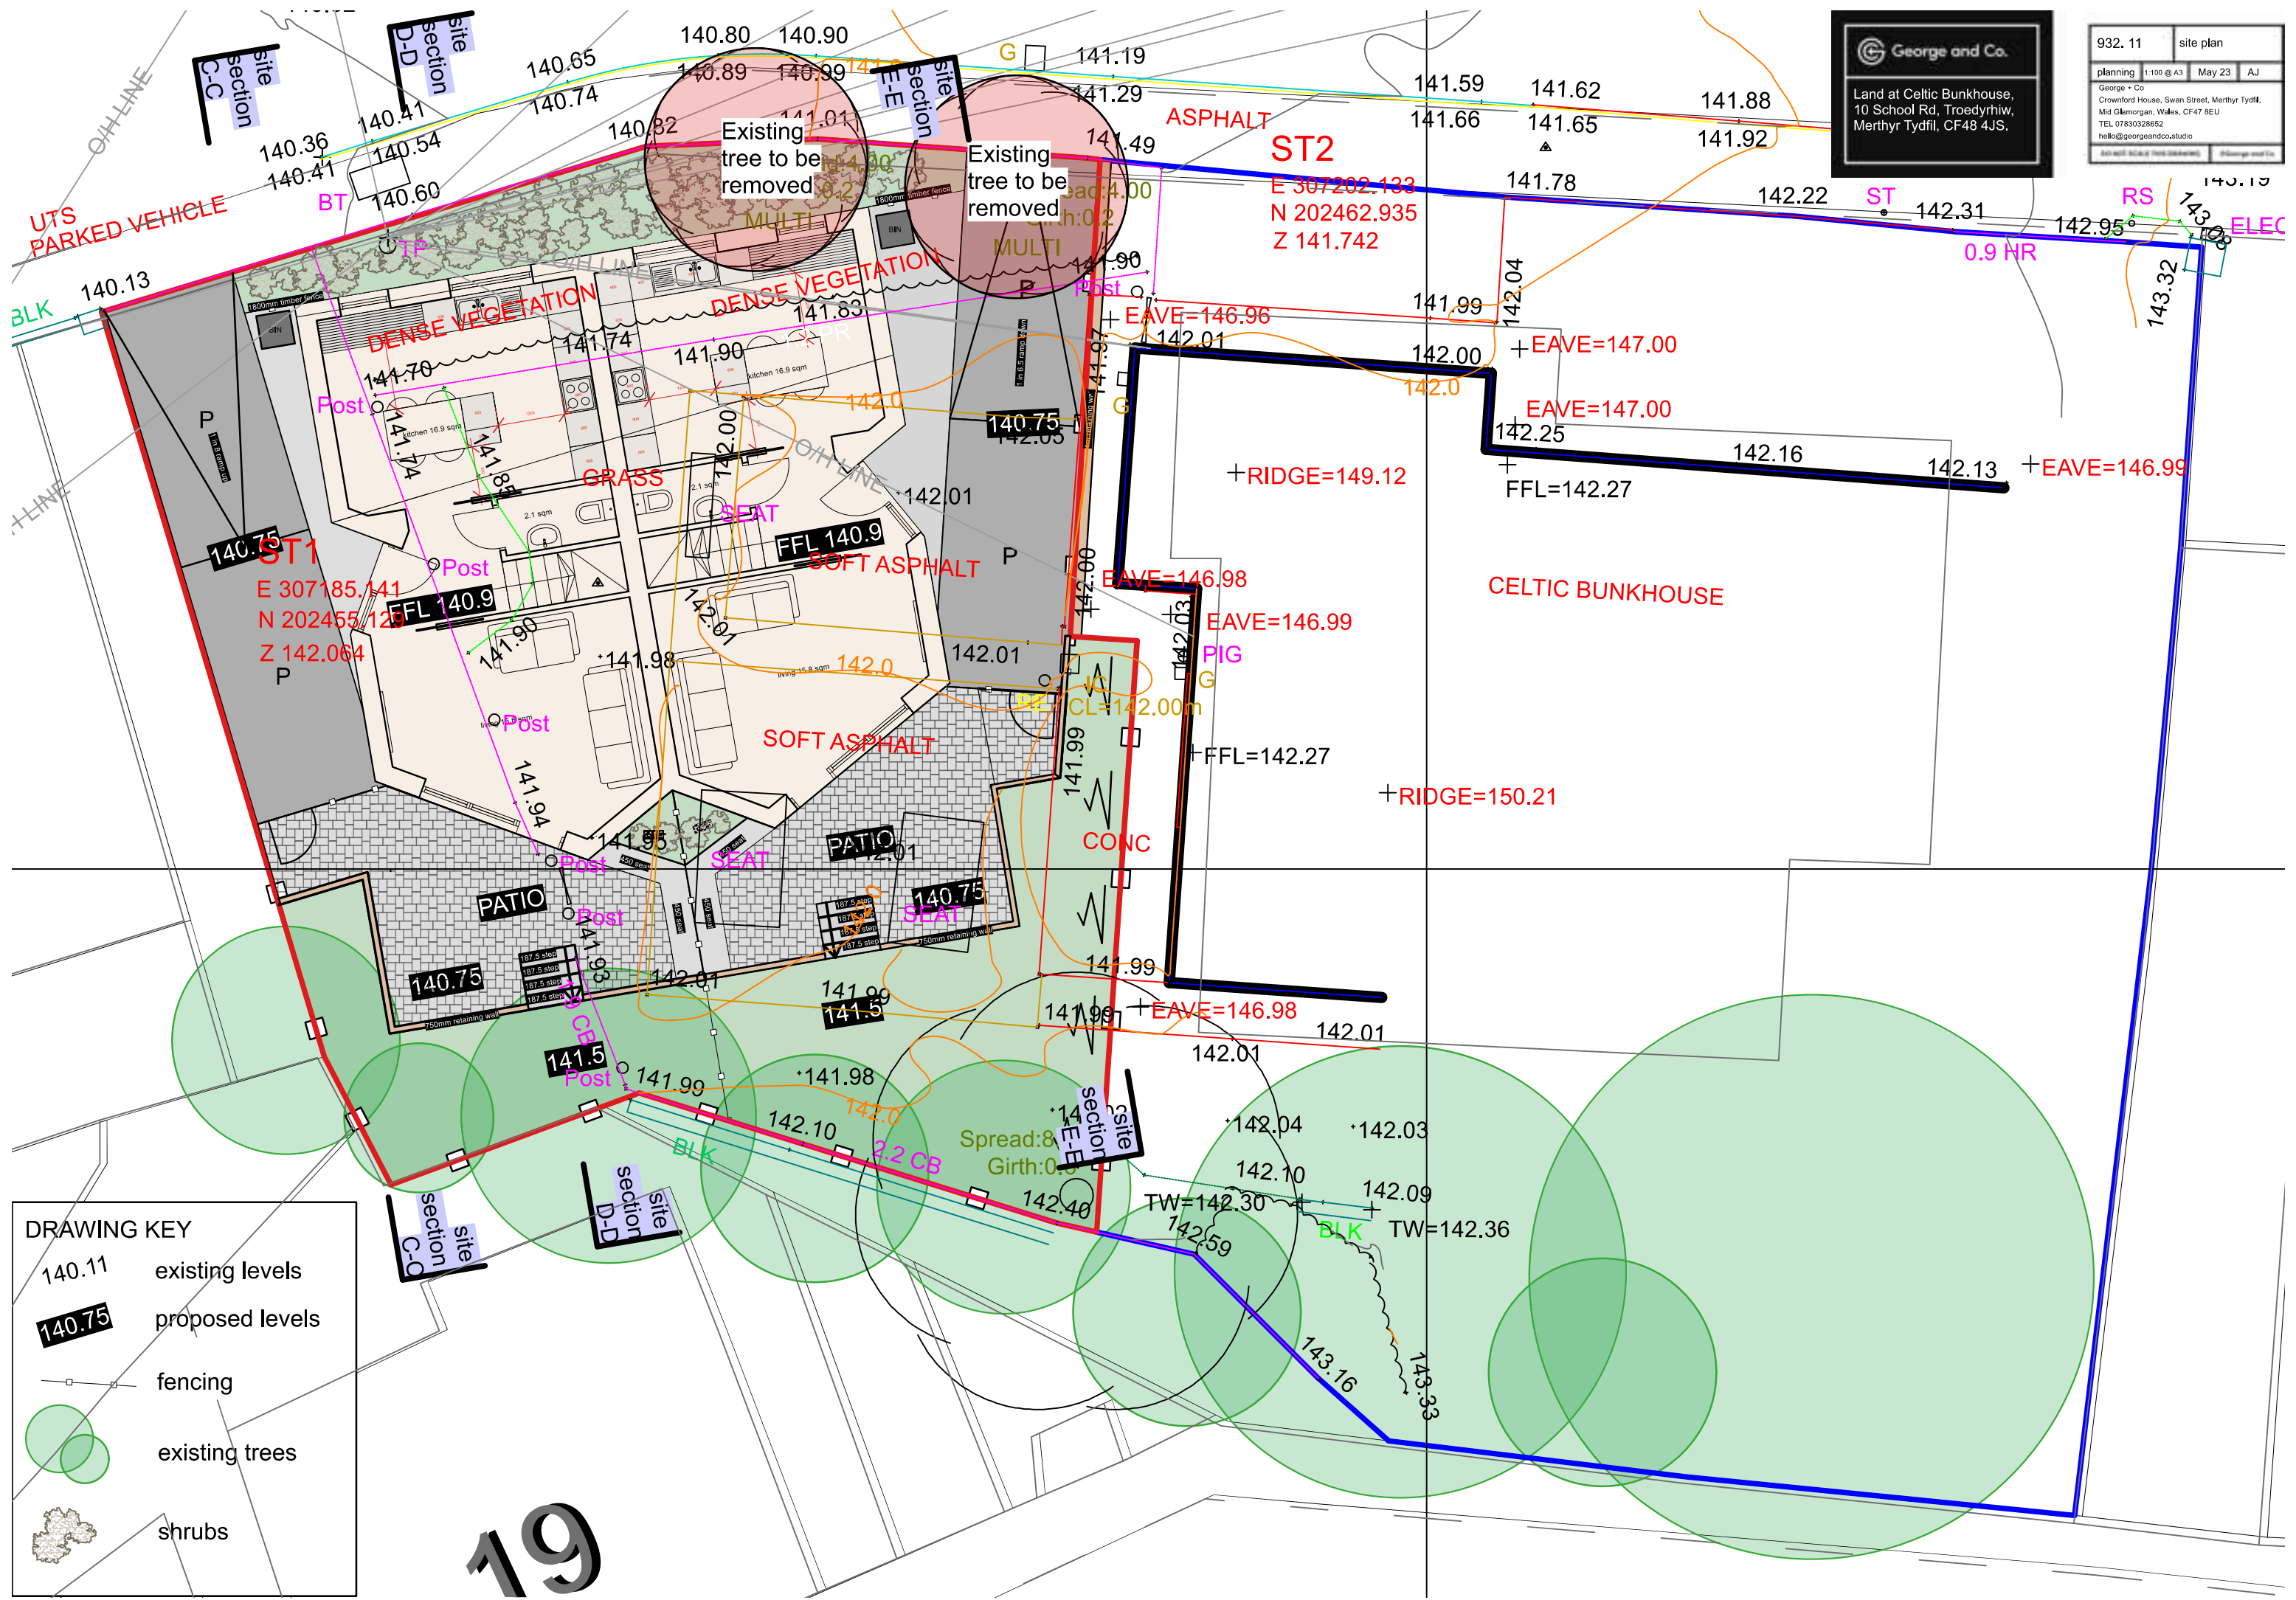

George and Co.

Land at Celtic Bunkhouse,
10 School Rd, Troedryhiw,
Merthyr Tydfil, CF48 4JS.

932. 11	site plan
planning	1:100 @ A3
George + Co	May 23
Crownford House, Swan Street, Merthyr Tydfil,	AJ
Mid Glamorgan, Wales, CF47 8EU	
TEL 07830328652	
hello@georgeandco.studio	

DRAWING KEY

140.11

existing levels

140.75

proposed levels

fencing

existing trees

shrubs